




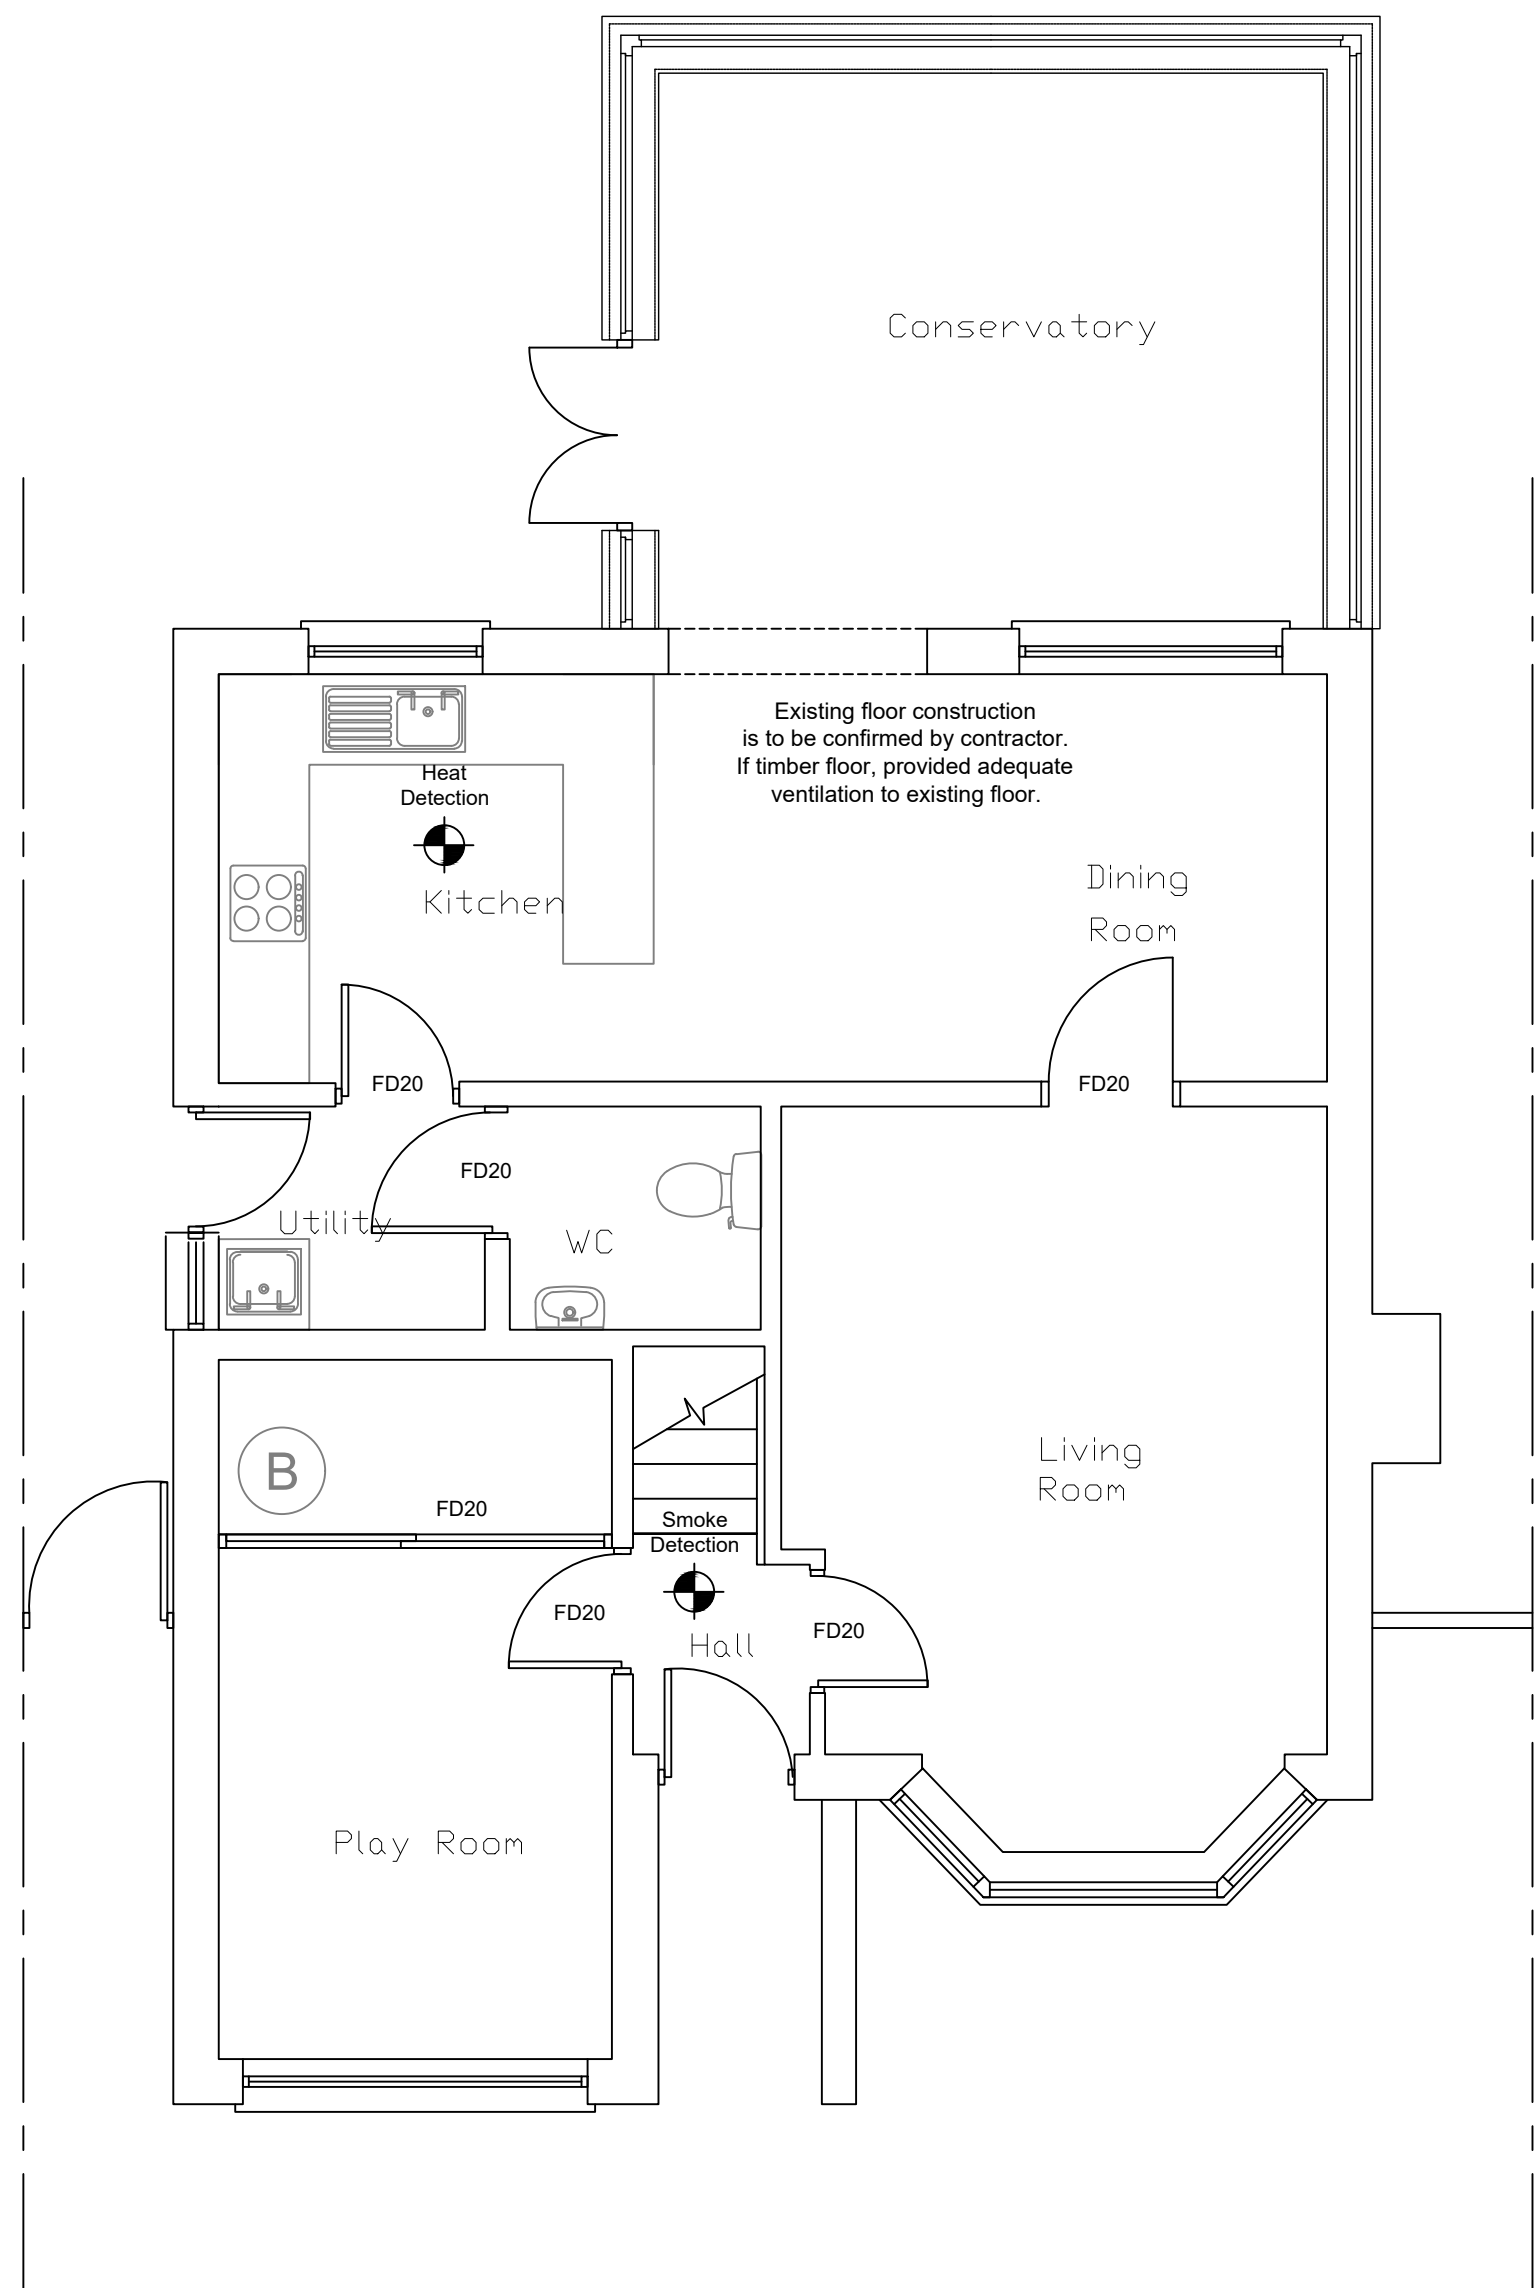

Existing Ground Floor Plan
Scale 1:50

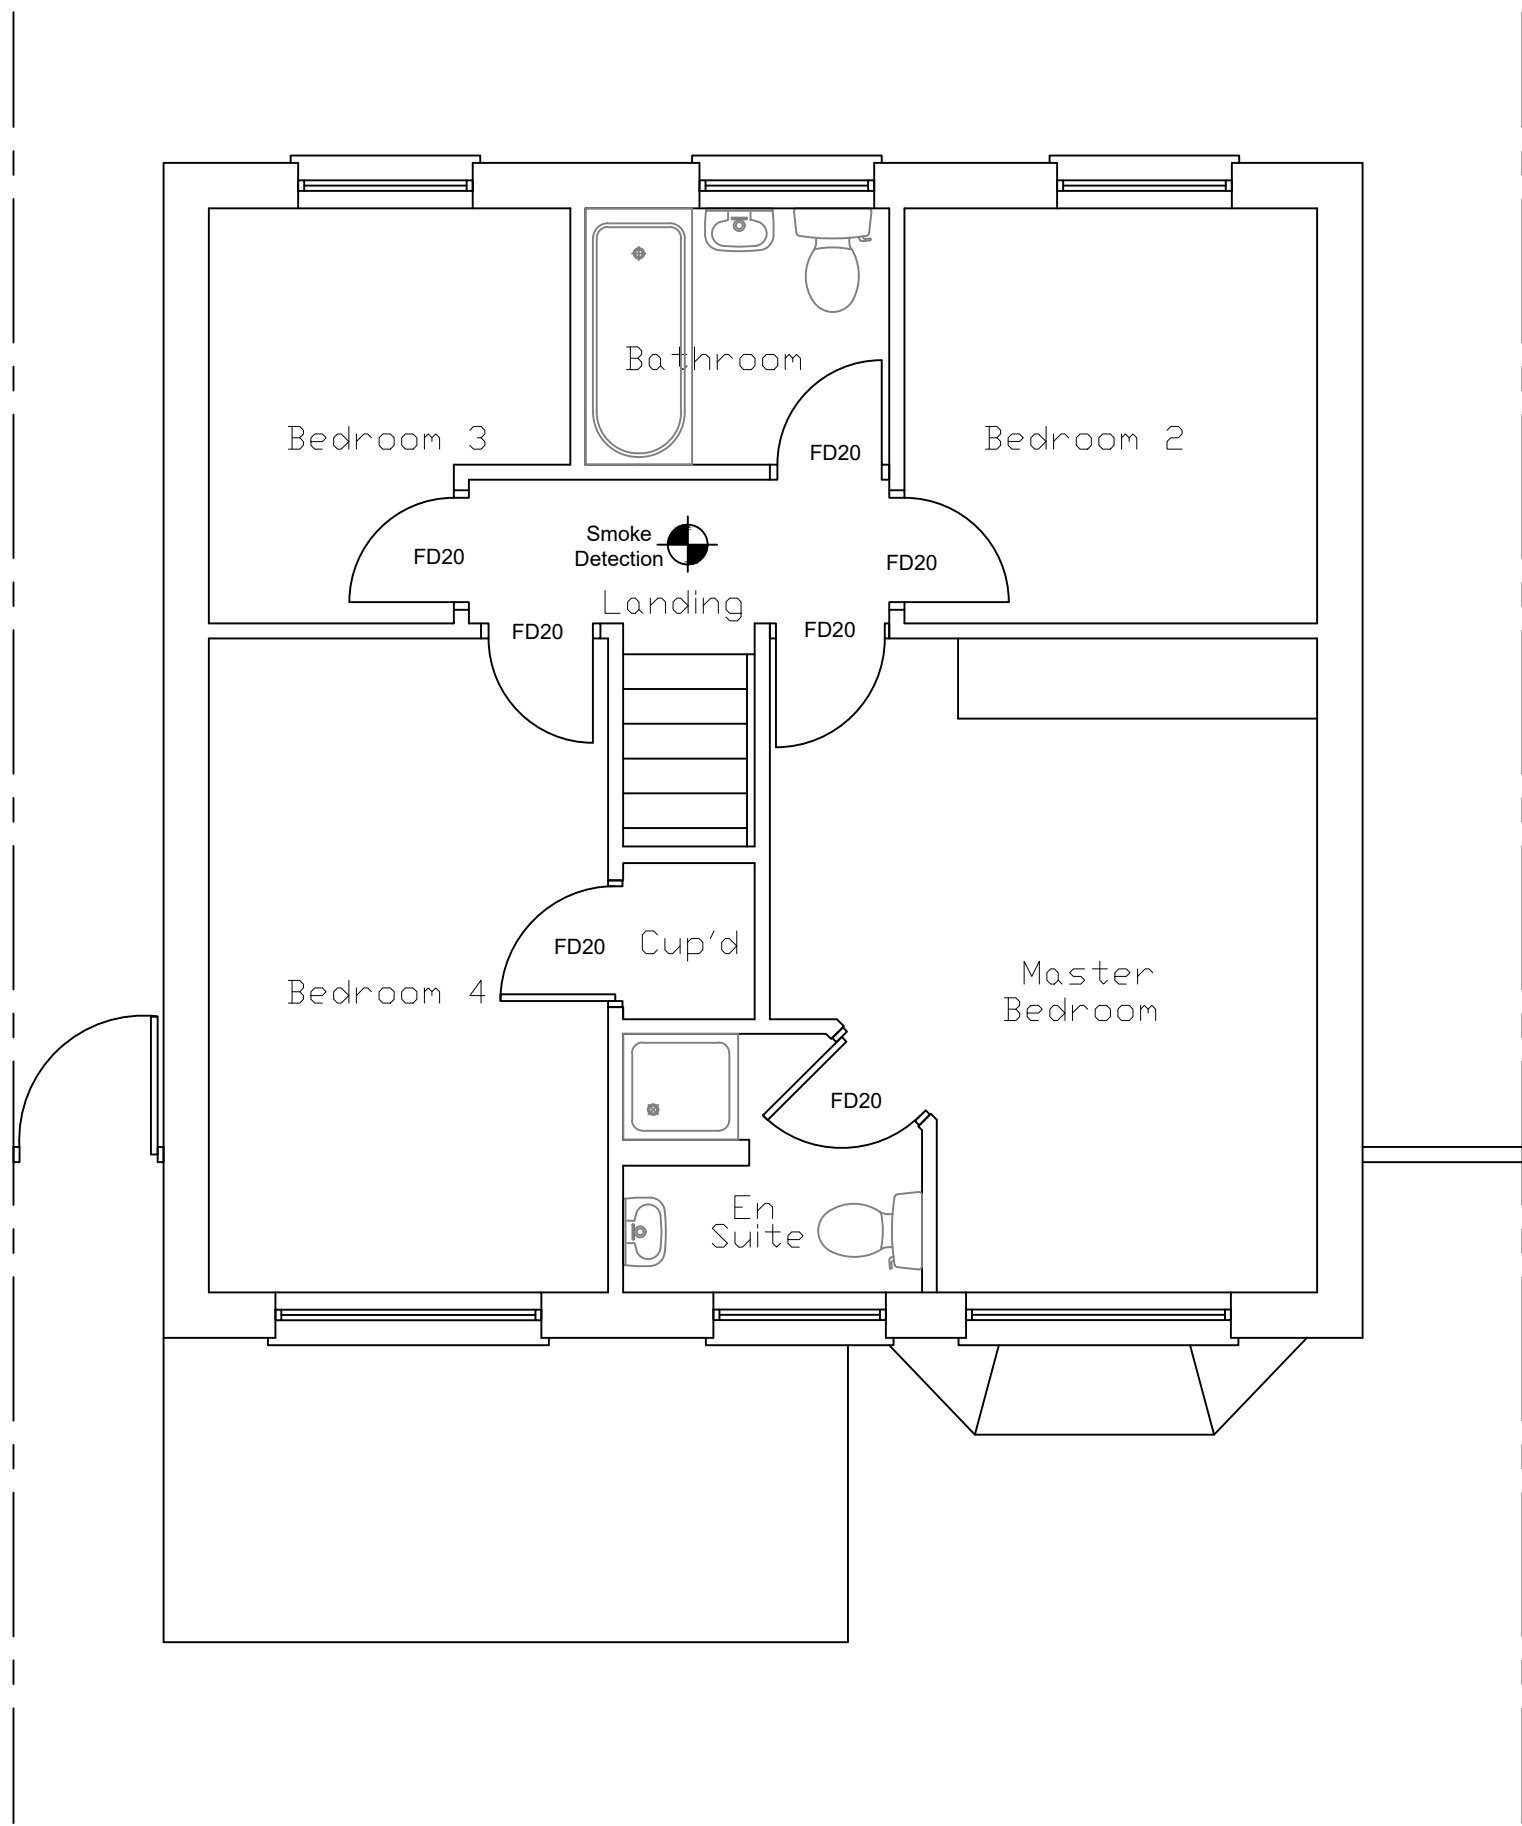

Existing First Floor Plan
Scale 1:50

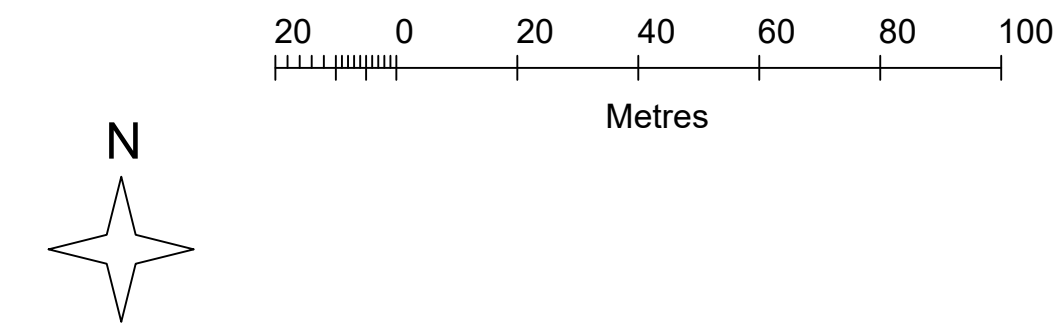


© Crown copyright and database rights 2022 OS 100035409
Reproduction in whole or in part is prohibited
without the permission of Ordnance Survey.

Location Plan - 1:1250




Existing Front Elevation
Scale 1:100

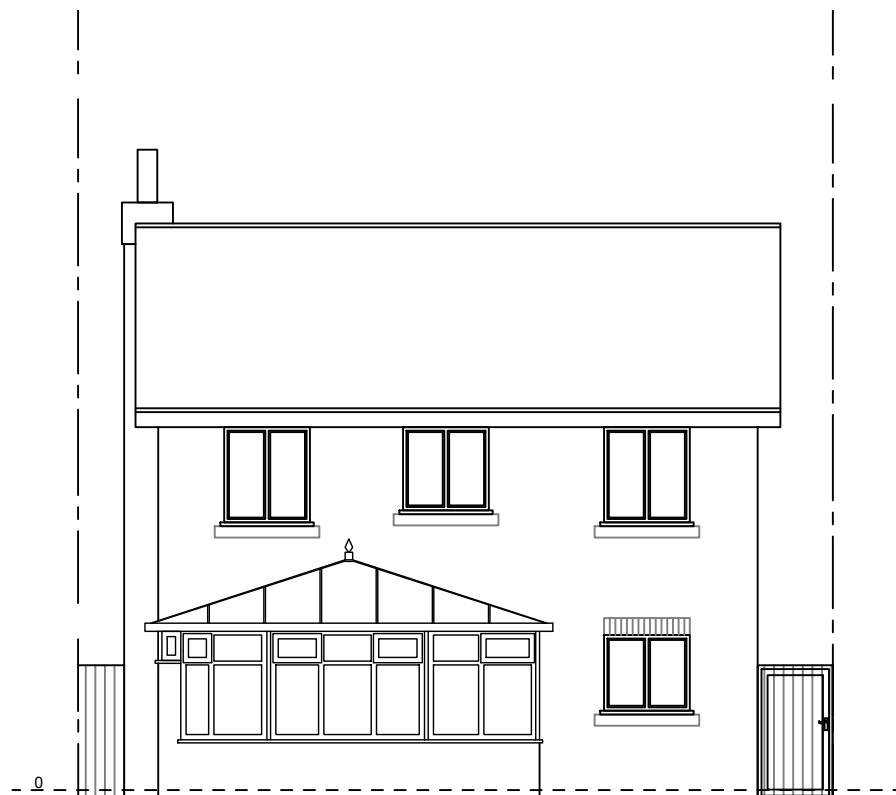

Existing Rear Elevation
Scale 1:100



Existing Side Elevation
Scale 1:100

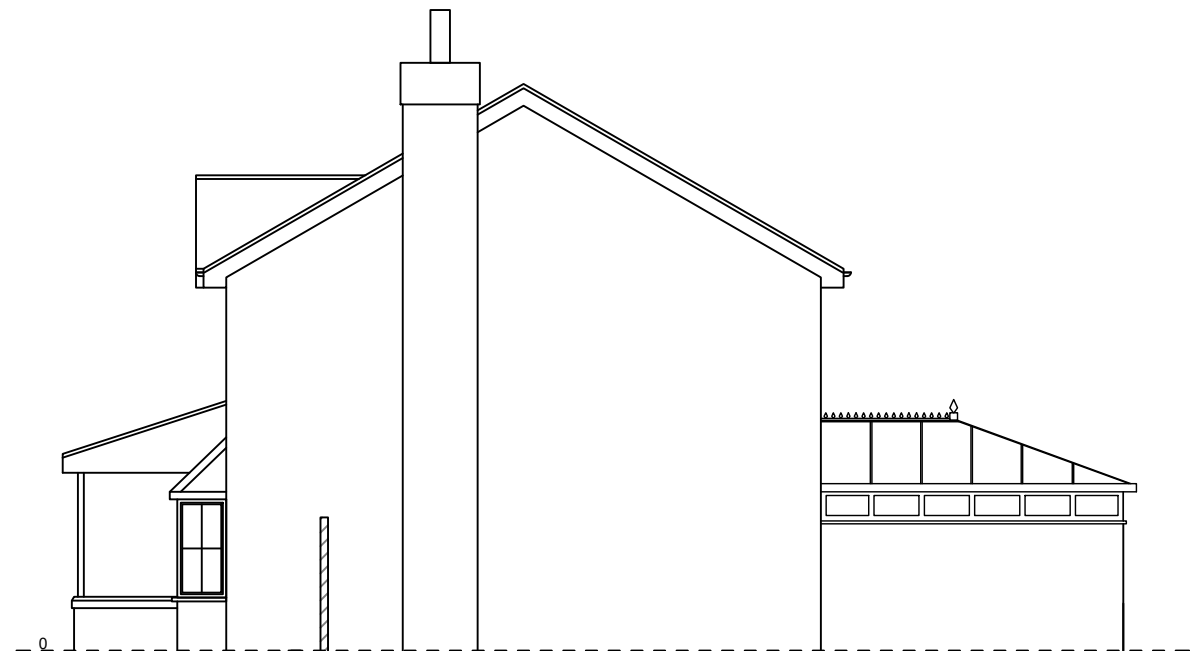

Existing Side Elevation
Scale 1:100

ALL STEEL WORK SIZES AND DESIGN TO BE
CONFIRM BY ENGINEER BEFORE
COMMENCEMENT OF WORK

rev: date: comment(s): name: check:

status: PLANNING

client: Mr and Mrs Seale

job: 14 Rimsdale Drive, Moston

title: Existing Details

drawn: SN date: May 2022 scale: @a1: AS NOTED

job no: 114 drg no: P-01 Rev -