



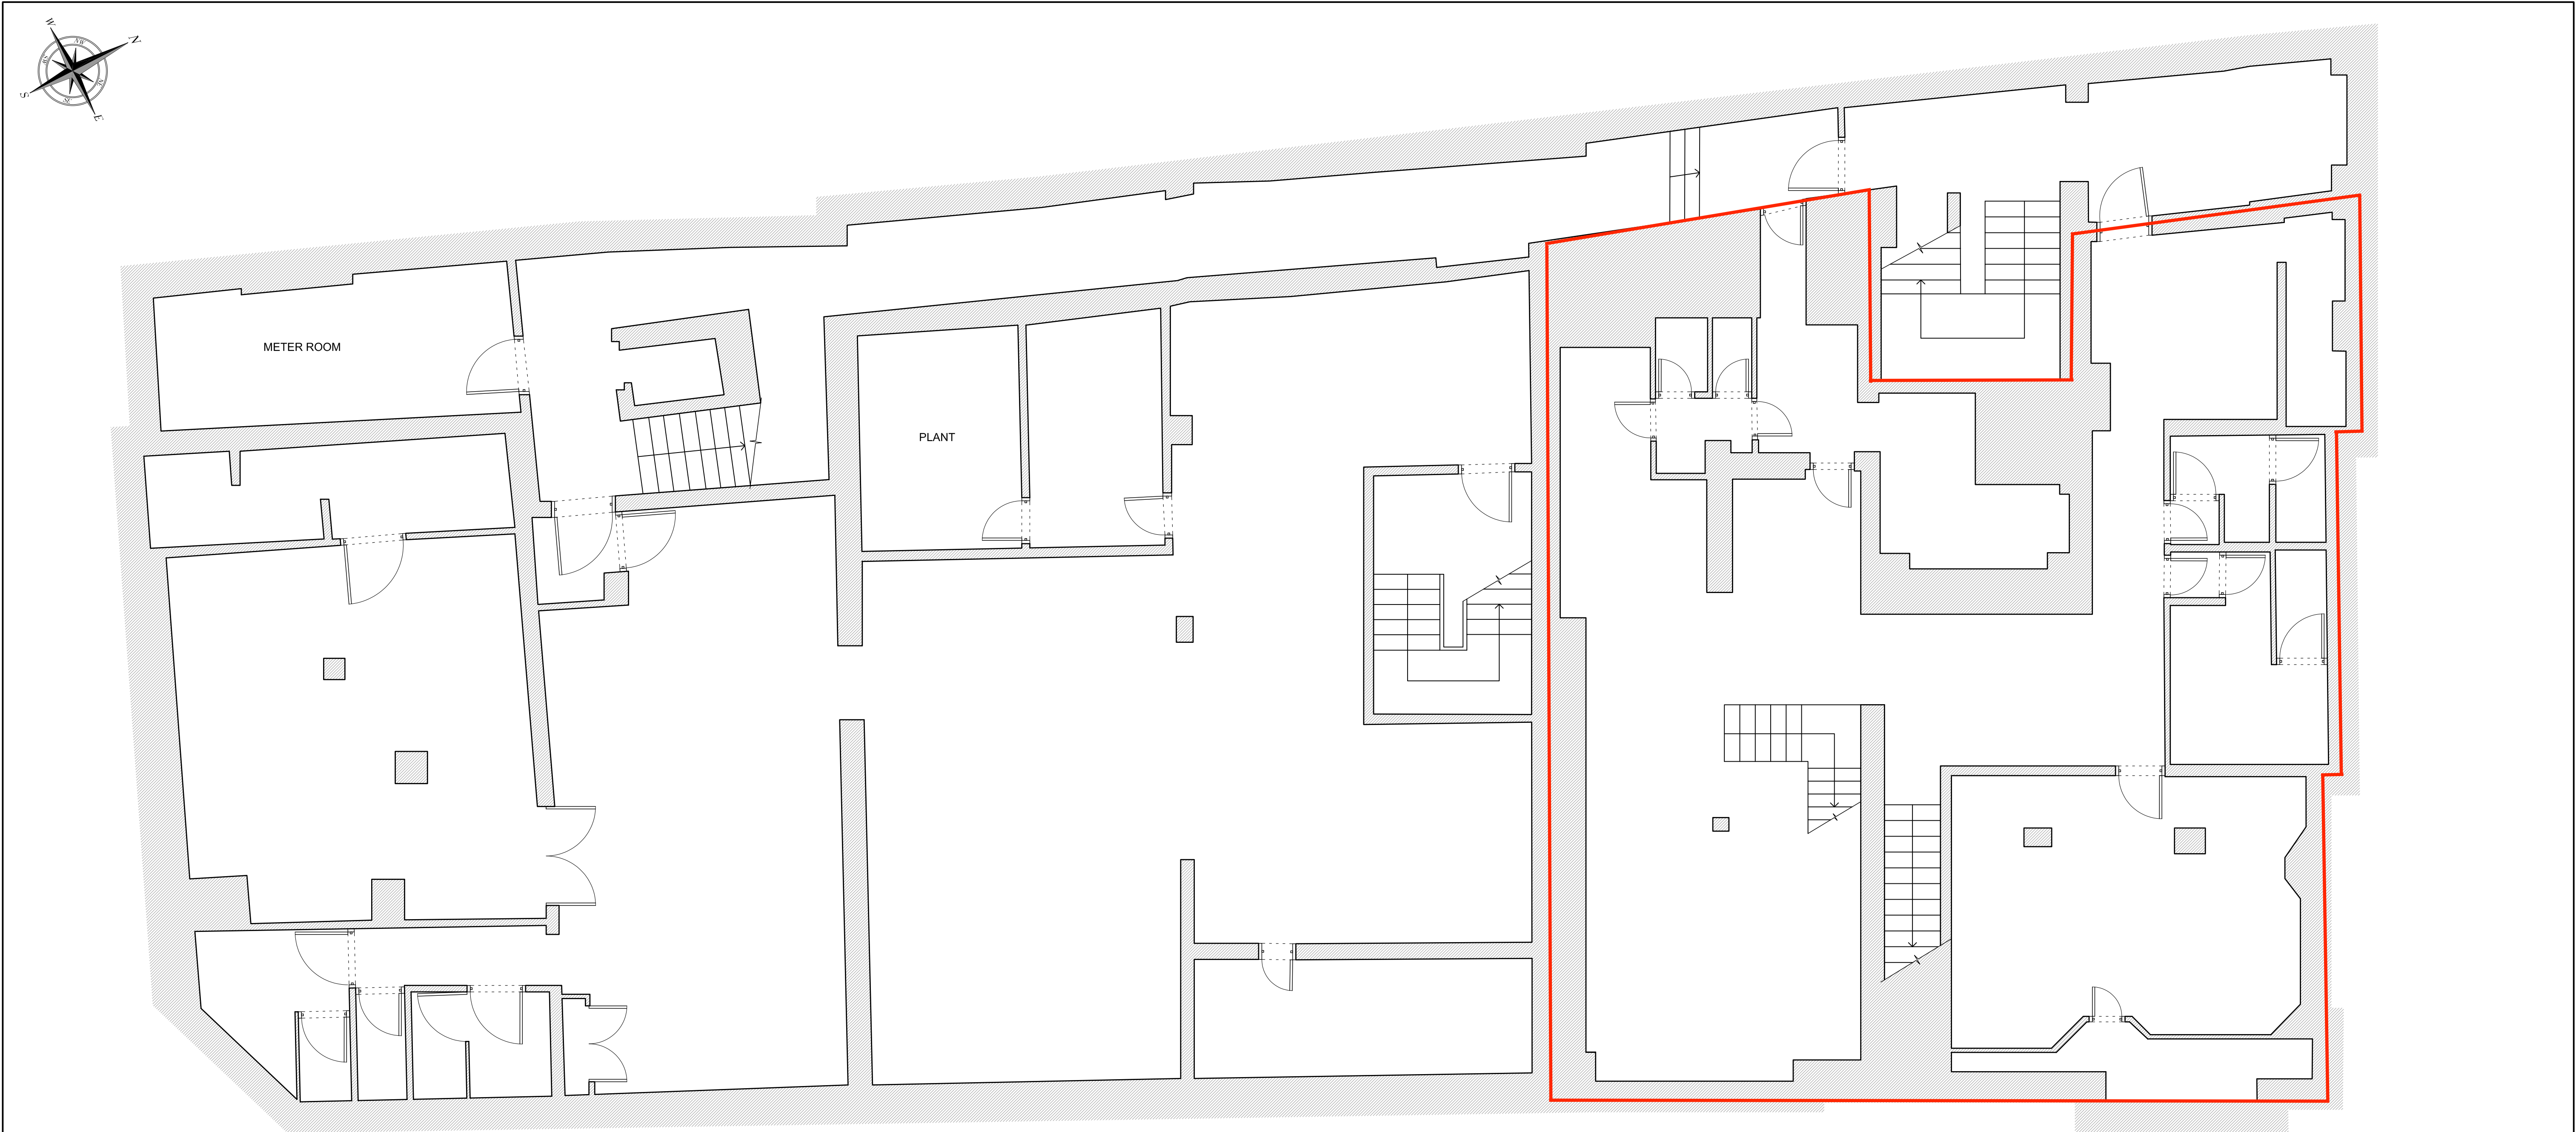

OLDHAM STREET

EXISTING BASEMENT PLAN
SCALE 1:50

- NOTES**
1. GENERAL:
11. DO NOT SCALE FROM THIS DRAWING. CHECK ALL DIMENSIONS AND CONDITIONS ON SITE.
12. ALL WORKS TO BE CARRIED OUT IN ACCORDANCE WITH CURRENT HEALTH & SAFETY INCLUDING CDM REGULATIONS. ALL WORKS TO COMPLY WITH CURRENT BRITISH STANDARDS, CODES OF PRACTICE, BUILDING REGULATIONS AND APPROPRIATE EUROPEAN STANDARDS.
13. ALL STRUCTURAL WORK IS TO BE CARRIED OUT IN ACCORDANCE WITH THE STRUCTURAL ENGINEER'S DETAILS AND CALCULATIONS.
14. PRECISE POSITIONS OF ALL FIXTURES AND FITTINGS IS SUBJECT TO CONFIRMATION ON SITE.
15. THIS DRAWING IS PRODUCED FOR PLANNING APPLICATION ONLY AND SHOULD NOT BE USED FOR ANY OTHER PURPOSES.
16. ALL INFORMATION SHOWN ON THIS EXISTING DRAWING IS BASED ON DRAWING NUMBER 0687 - BASEMENT PRODUCED BY 'CLOUD 10 LTD'.

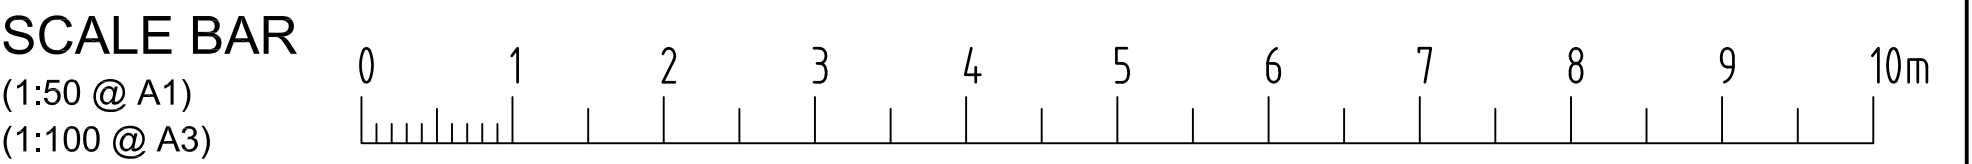

			JOB TITLE		ISP Drawing Solutions ISP DRAWING SOLUTIONS 21 MONKS CLOSE MIDDLESEX, HA4 9HX TEL: 0044 7886 116 912 EMAIL: info@ispdrawingsolutions.co.uk www.ispdrawingsolutions.co.uk	
REV	DATE	DESCRIPTION	BY			YORKSHIRE BUILDING SOCIETY
						17 PICCADILLY, MANCHESTER
DRG STATUS			PLANNING		DRG TITLE	
DRAWN BY			ISP DRAWING SOLUTIONS		EXISTING BASEMENT FLOOR PLAN	
					JOB NO	
					1236	
					DRG NO	
					E.0099	
					REV	
					/	
					SCALE	
					1:50 @ A1	
					1:100 @ A3	
					DRN	
					IP	
					DATE	
					02/2022	