


Site Address:
Heaton Park Horticultural Centre
Middleton Road
Higher Blackley
Manchester
M25 2SW

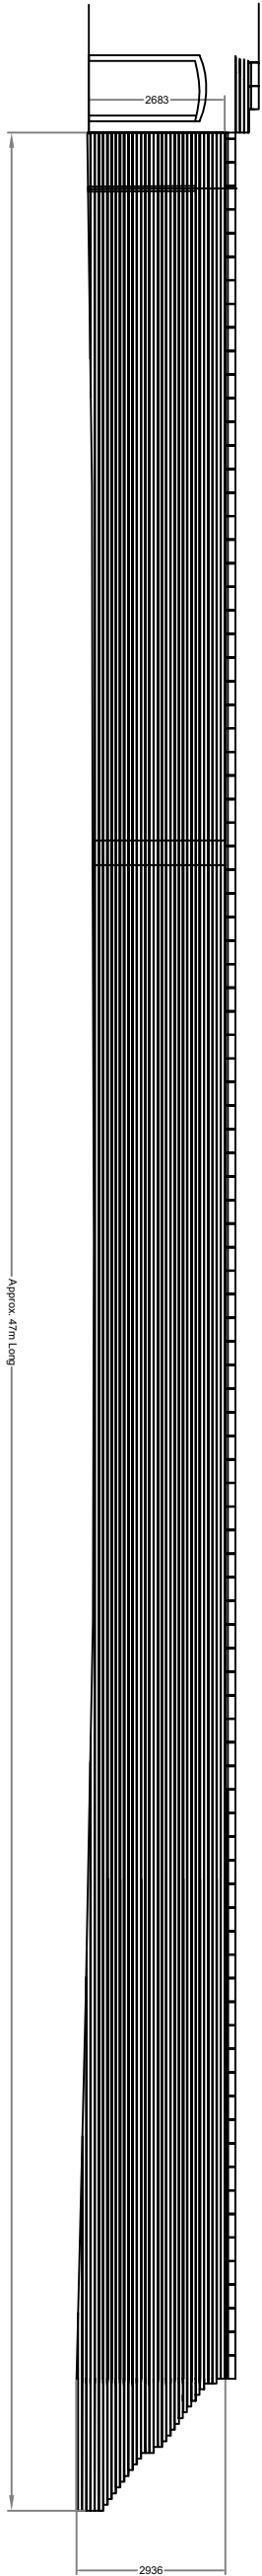

View of Existing Boundary Wall to Horticultural Centre on West Elevation - Section to be re-built



P1. View along boundary wall to West Elevation


P2. View of electrical supply fixed to wall to West Elevation

P3. View along wall to West Elevation showing raking shores.

P4. View at end of West Elevation boundary wall.

P5. View of construction to West Elevation boundary wall.

P6. View of trial hole dug at base of the West Elevation boundary wall.

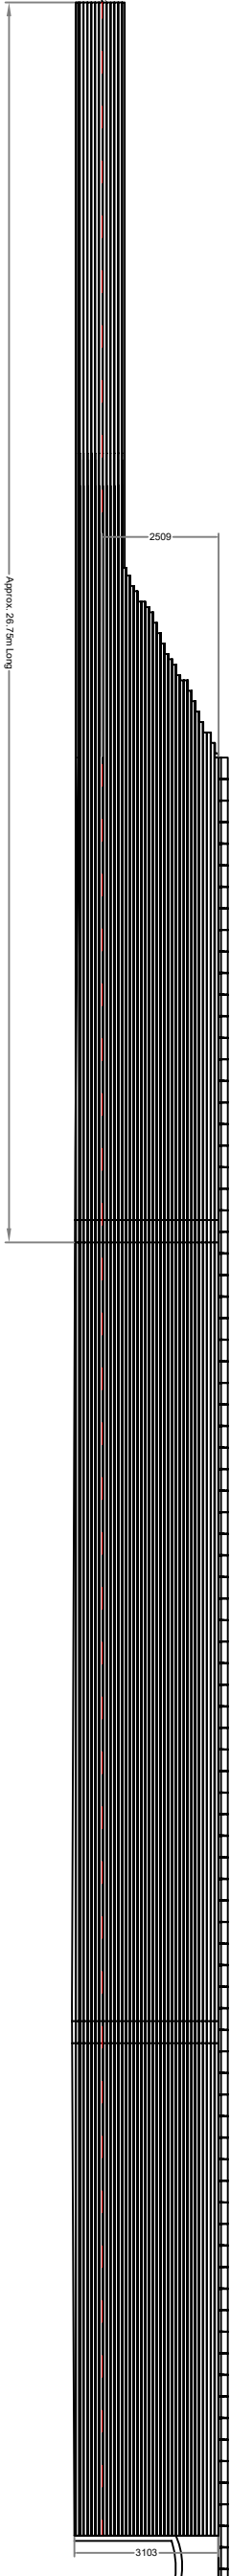

View of Existing Boundary Wall to Horticultural Centre on South Elevation - Section to be re-built



P7. View of collapsed section of boundary wall to South Elevation

P8. View of collapsed section of boundary wall to South Elevation

P9. View along collapsed section of boundary wall to South Elevation

P10. View along collapsed section of boundary wall to South Elevation from the Horticultural Centre side.

P11. View of trial hole dug at the base of the South Elevation boundary wall.

NOTES:

1. ALL DIMENSIONS ARE IN MILLIMETRES UNLESS OTHERWISE STATED.
2. THIS DRAWING IS TO BE READ IN CONJUNCTION WITH ALL OTHER RELEVANT DOCUMENTATION. DO NOT SCALE FROM THIS DRAWING. ALL DIMENSIONS TO BE CONFIRMED ON SITE.

LISTED BUILDING

Capital Programmes & Procurement
Corporate Core Directorate
MANCHESTER CITY COUNCIL
To Manchester
M60 2JA

PROPERTY / JOB TITLE
Heaton Park Horticultural Centre
Repairs to Boundary Wall

URN	010090425109	D of E Reference	-
-----	--------------	------------------	---

DRAWING TITLE	Heaton Park Horticultural Centre Elevations of Boundary Wall to be Re-built
JOB NO.	DRAWING NO. AMP/44/735-1 MCC B01 01 DR B01153
DATE	18.05.2022
SCALE @ A0 / A1	N.T.S.

MANCHESTER CITY COUNCIL

No part of this drawing or data file may be reproduced without prior written permission of the Manchester City Council or approved representative.
Contains OS data. © Crown copyright and database 2018. Ordnance Survey 100019658.