


FOR PLANNING


NOTES

This drawing to be read in accordance with the specification/Bills of Materials and related drawings.


No Dimensions to be scaled from this drawing. All stated dimensions to be verified on site and SMASHBOX to be notified of any discrepancies.

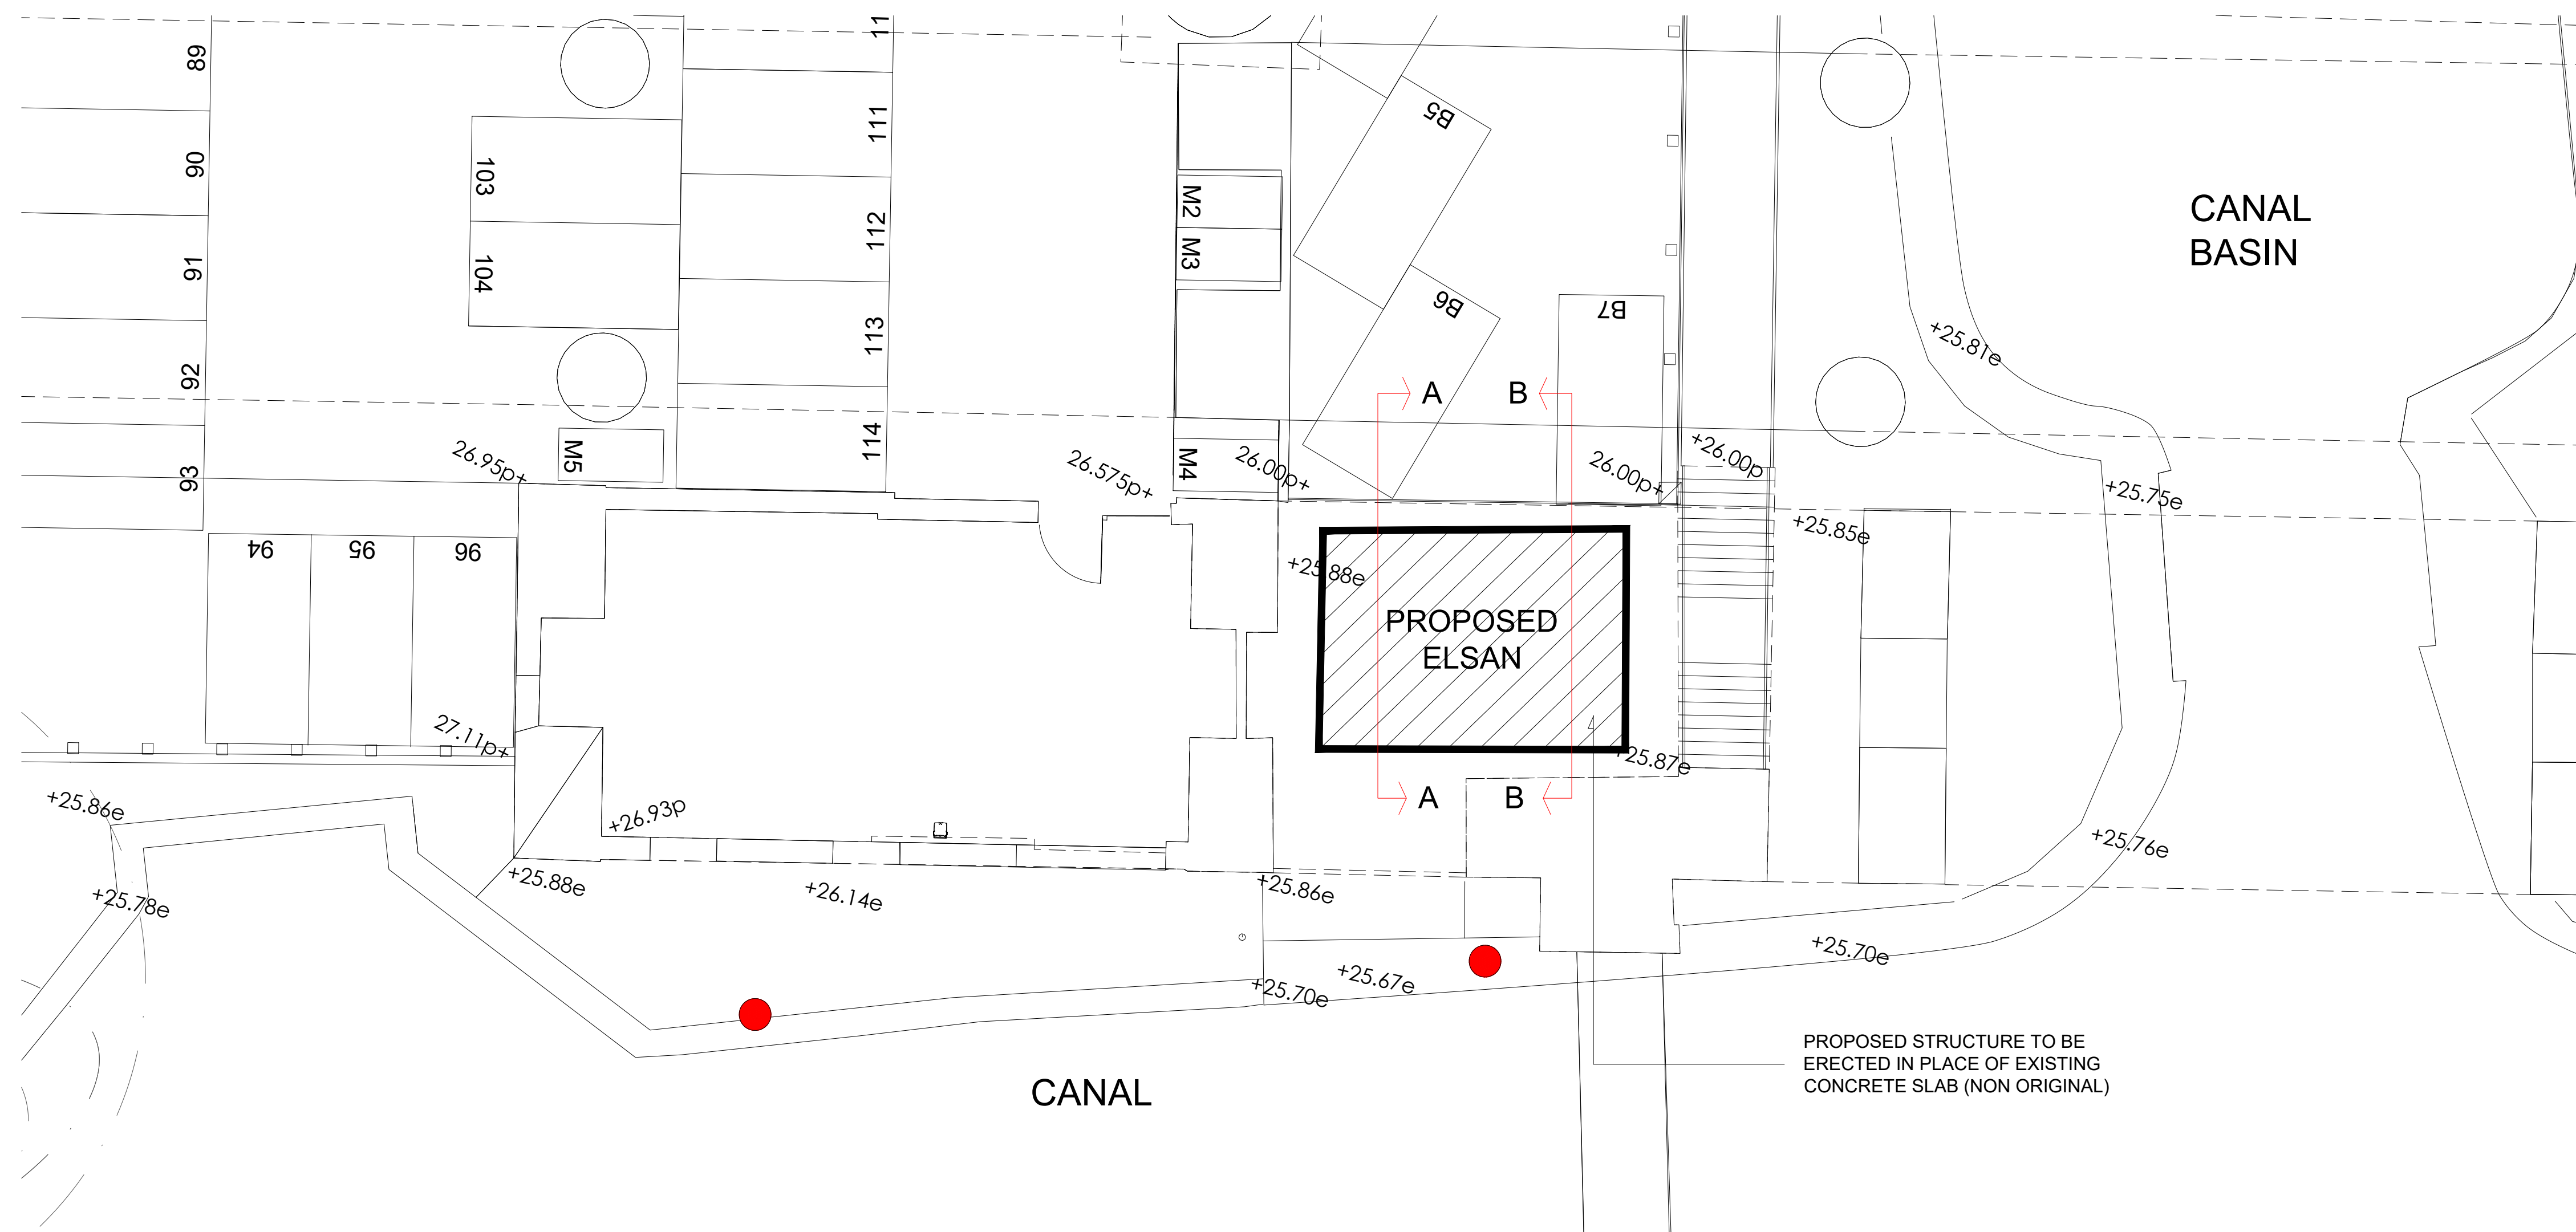

PROPOSED SITE PLAN
(ELSAN, SHOWER & WC BLOCK)
1:100

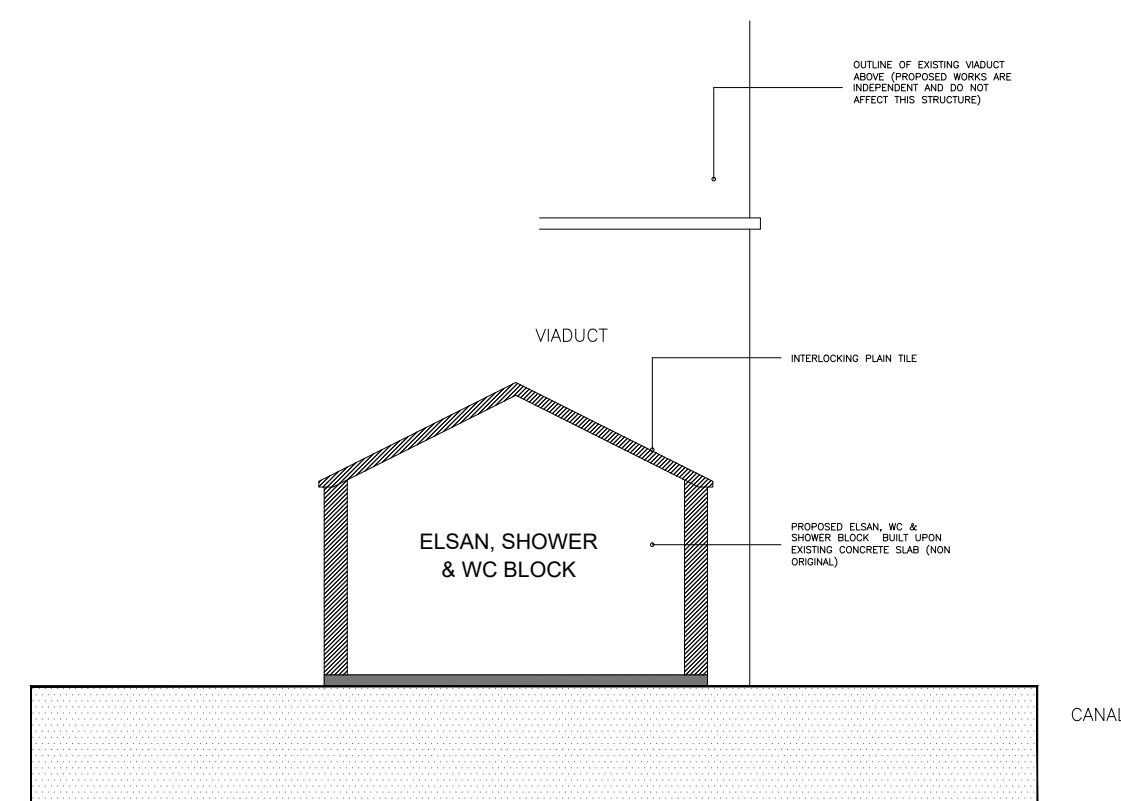

INDICATIVE SECTION AA
(ELSAN, SHOWER & WC BLOCK)
1:100

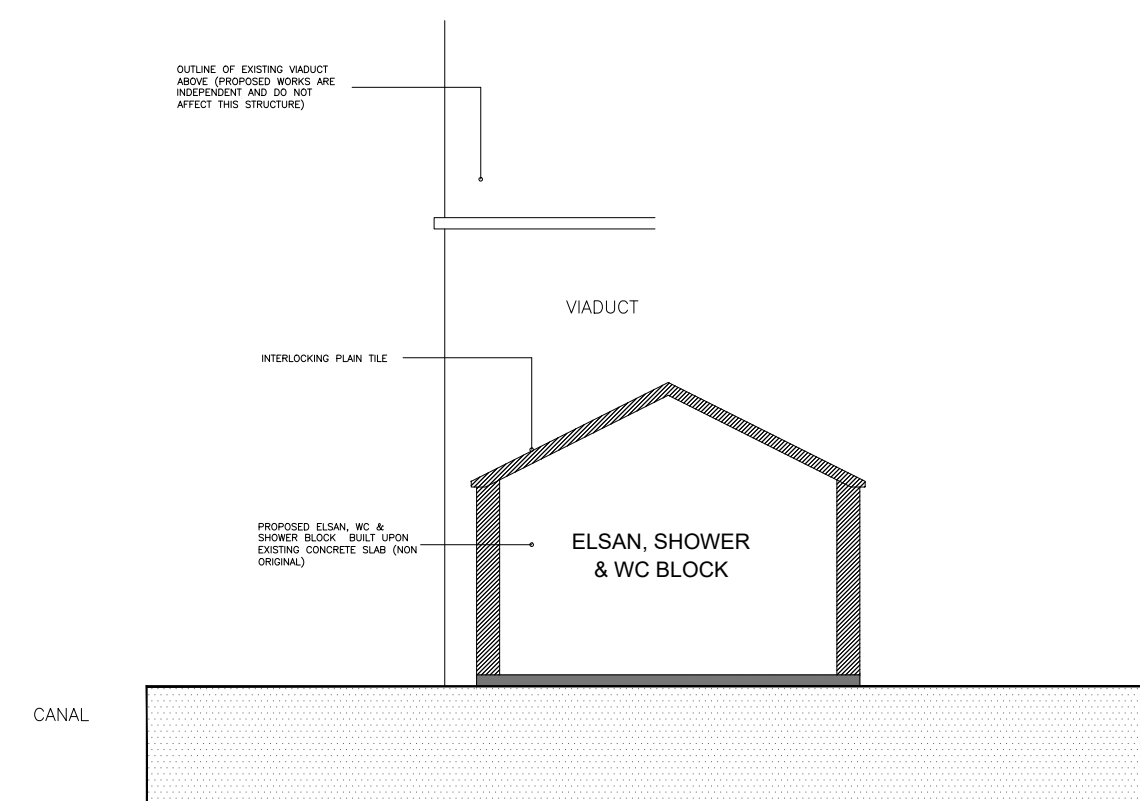

INDICATIVE SECTION BB
(ELSAN, SHOWER & WC BLOCK)
1:100

FOR PLANNING

Project

POTATO WHARF
BRIDGEWATER CANAL

Title

PROPOSED PLAN & SECTIONS
THROUGH
(ELSAN, SHOWER BLOCK & WC)

Scale

RTD @ A1

Date _____

APRIL 2021

Drawn

Checked

Drawing Number
6612 PL06

Revision

-

SMASHBOX

97 Alderley Road | Wilmslow | Cheshire | SK9 1PT
T. 01625 466 557 E. hello@smashboxarchitecture.com
www.smashboxarchitecture.com