
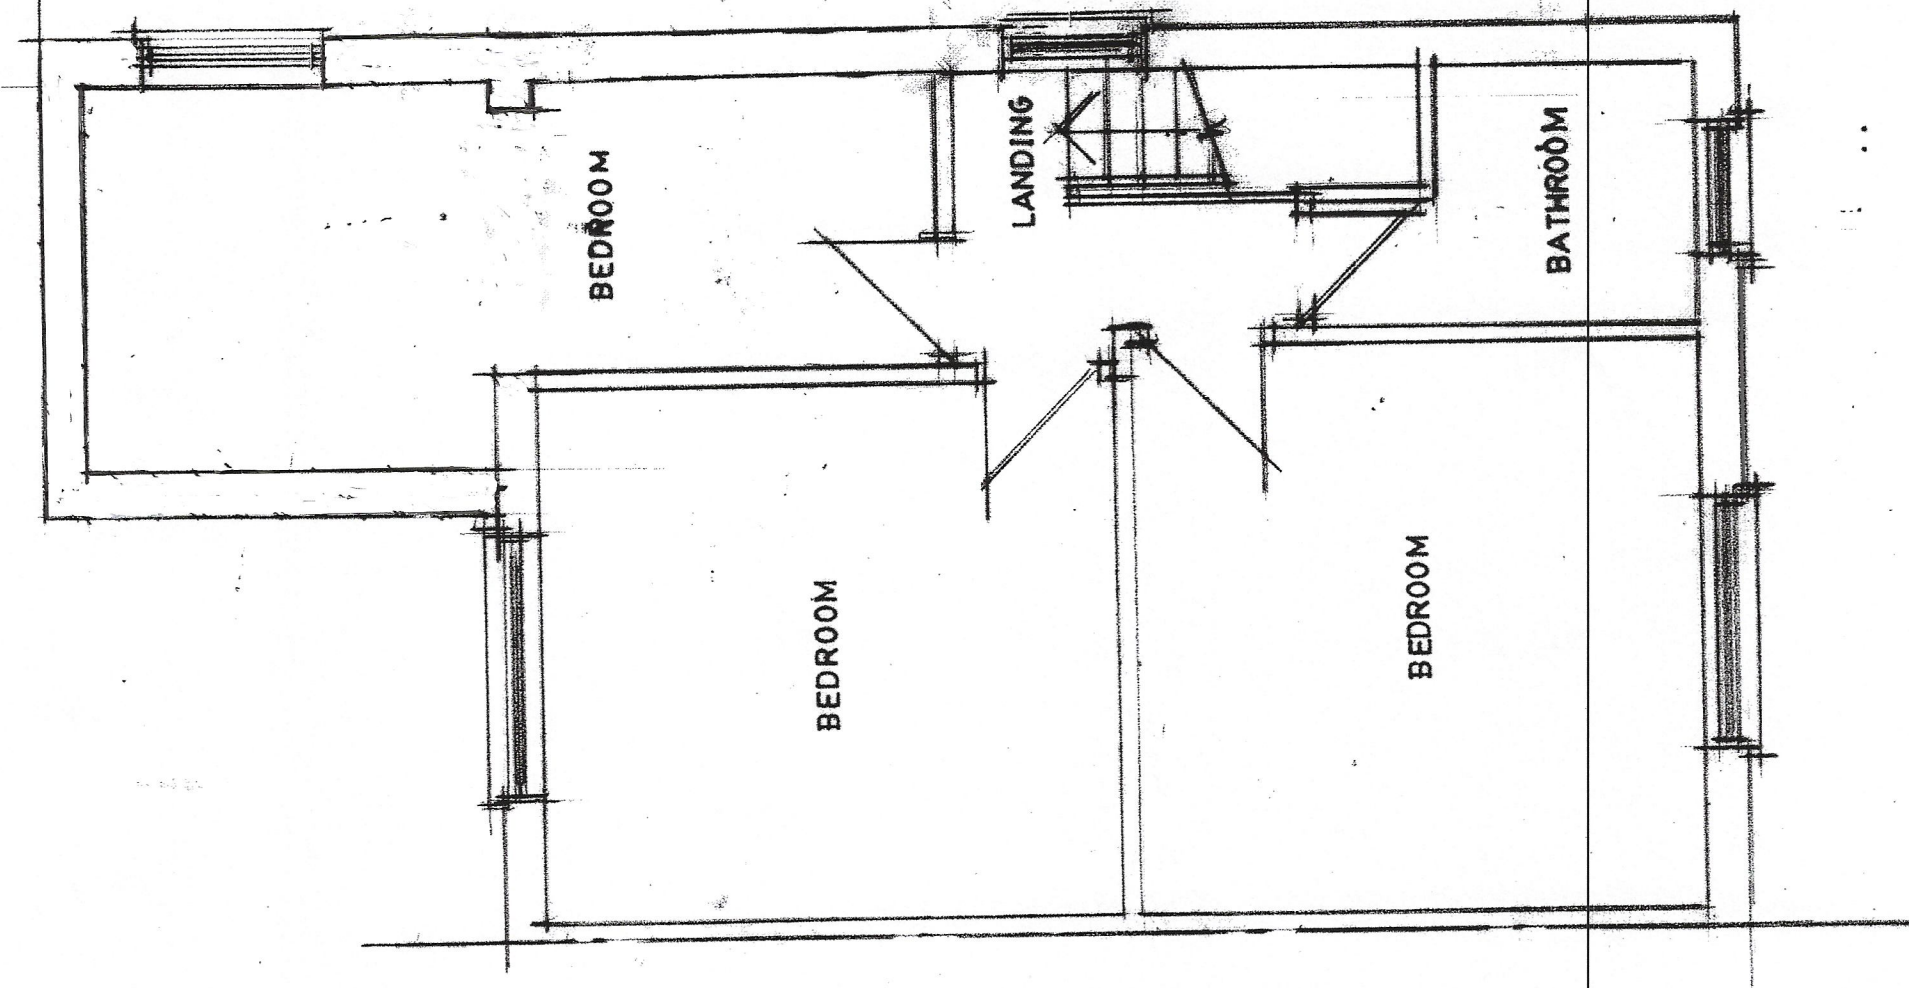
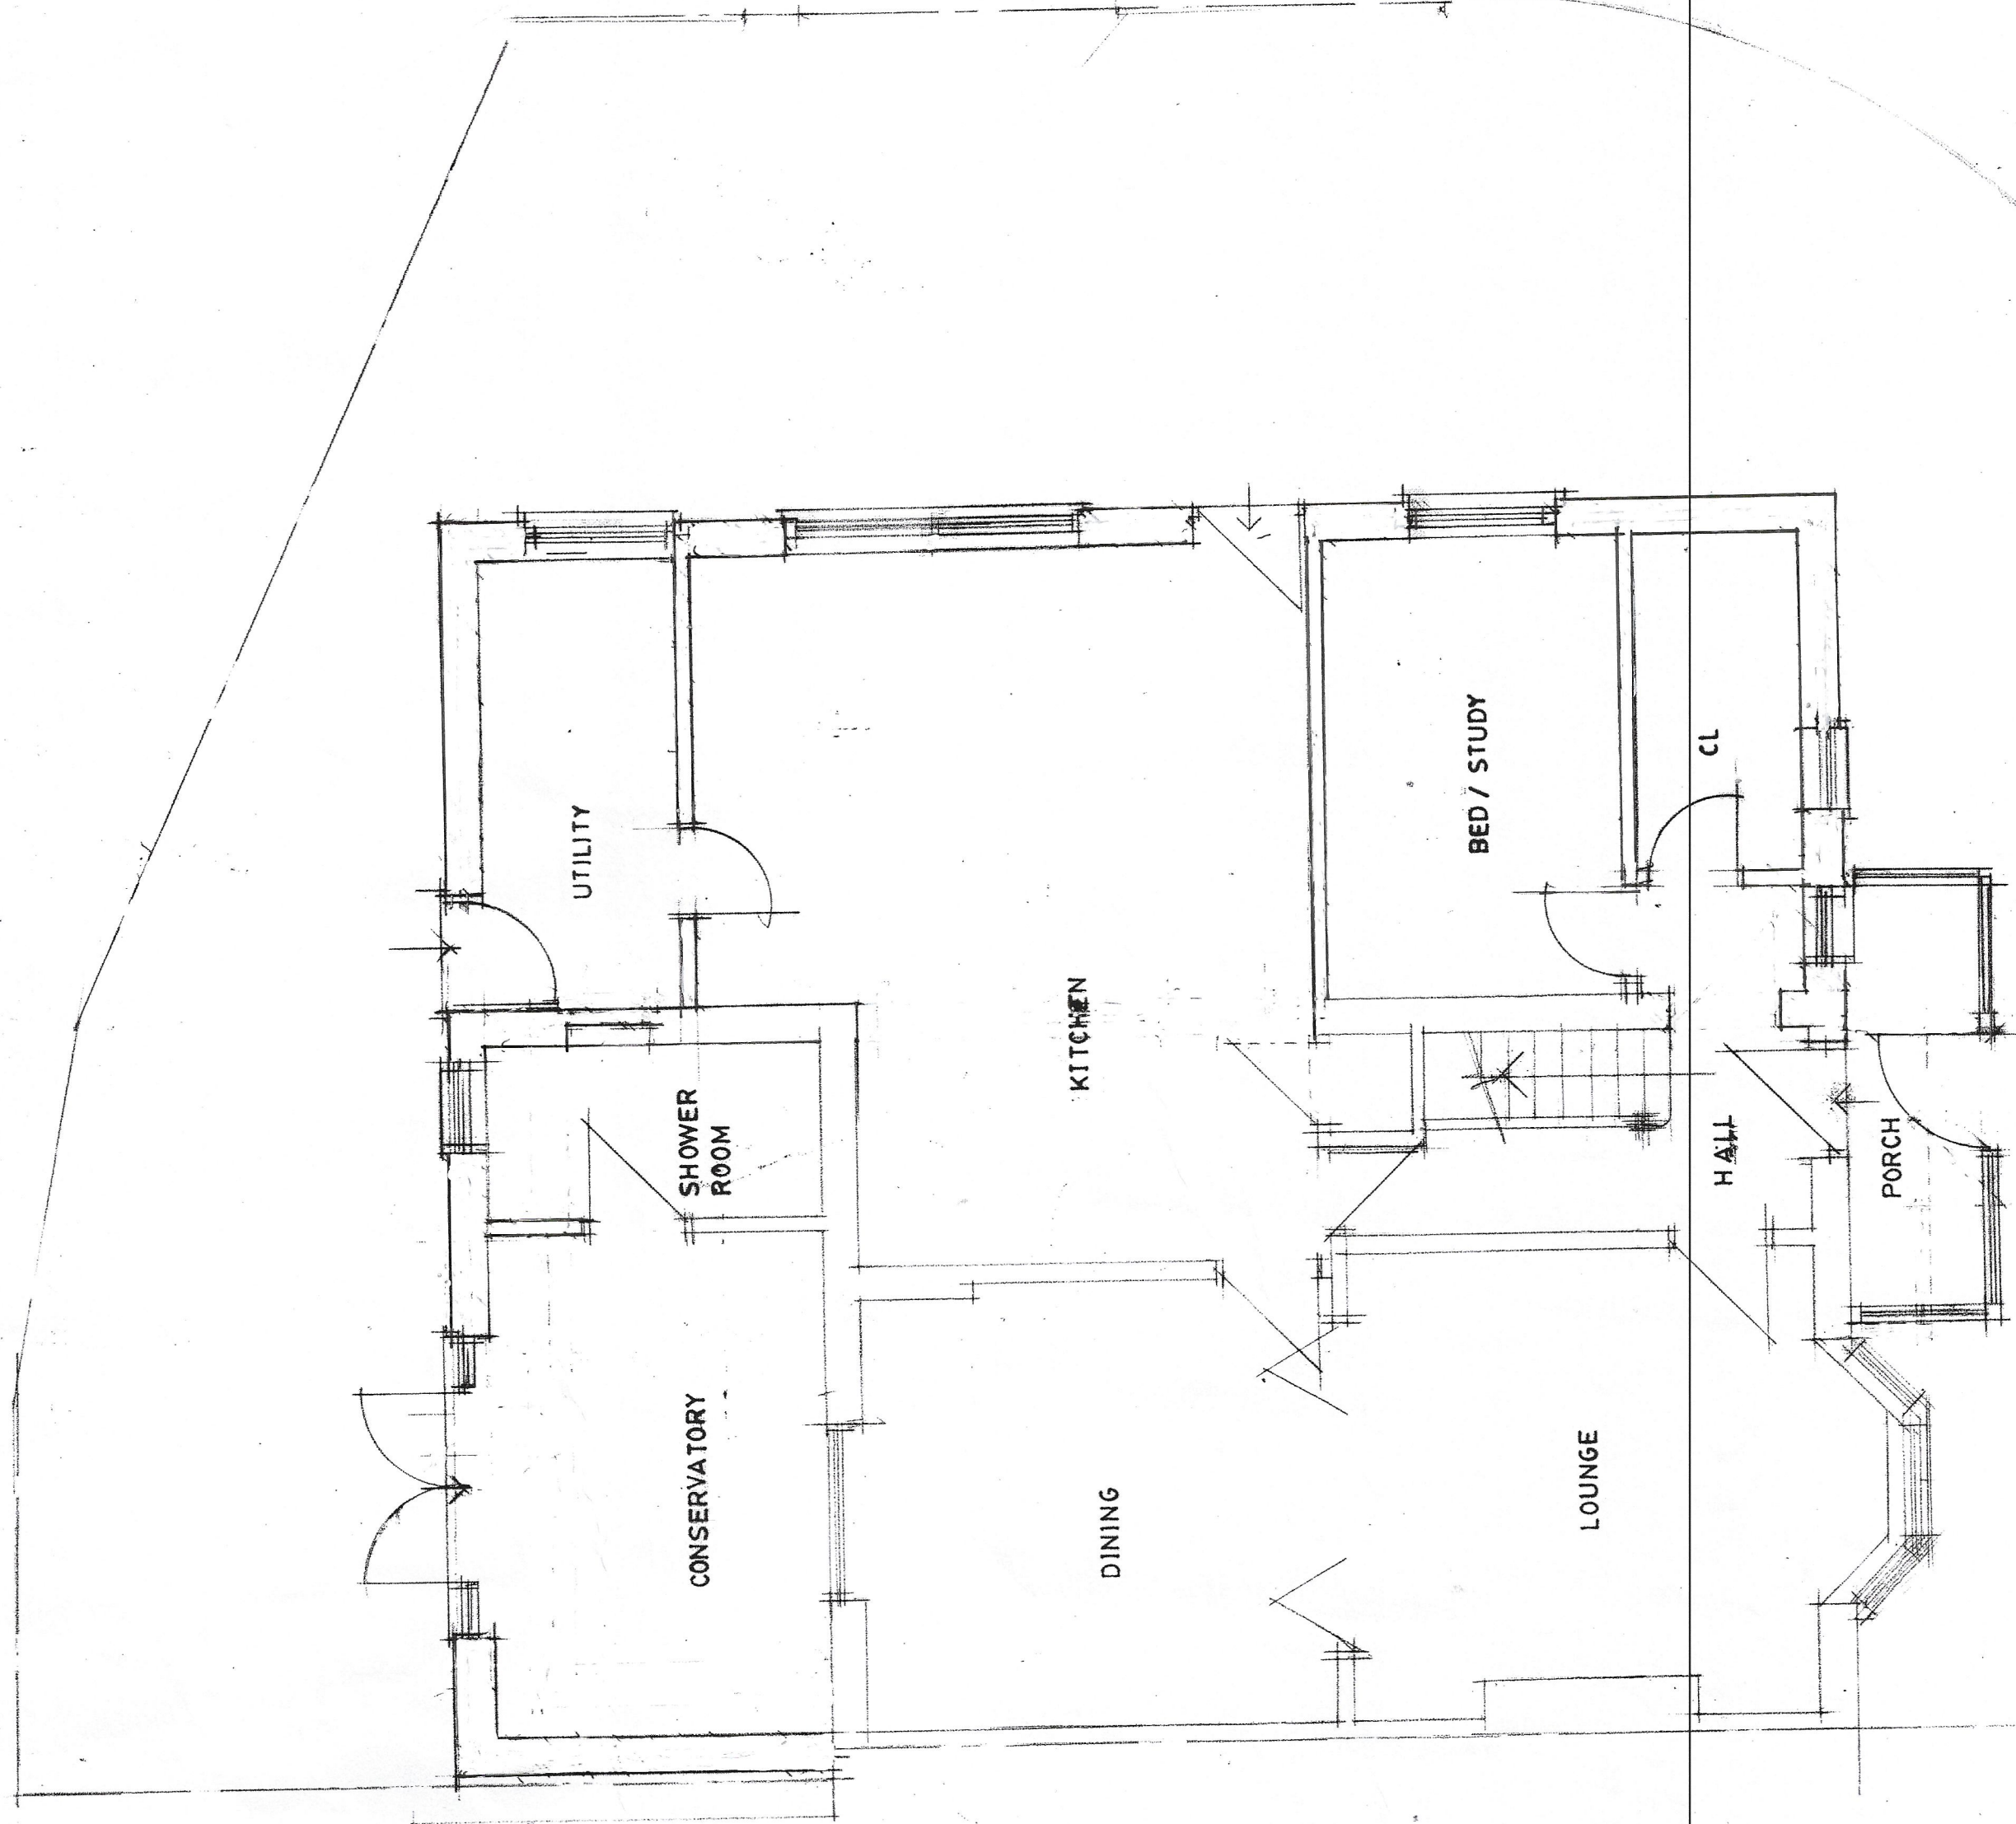


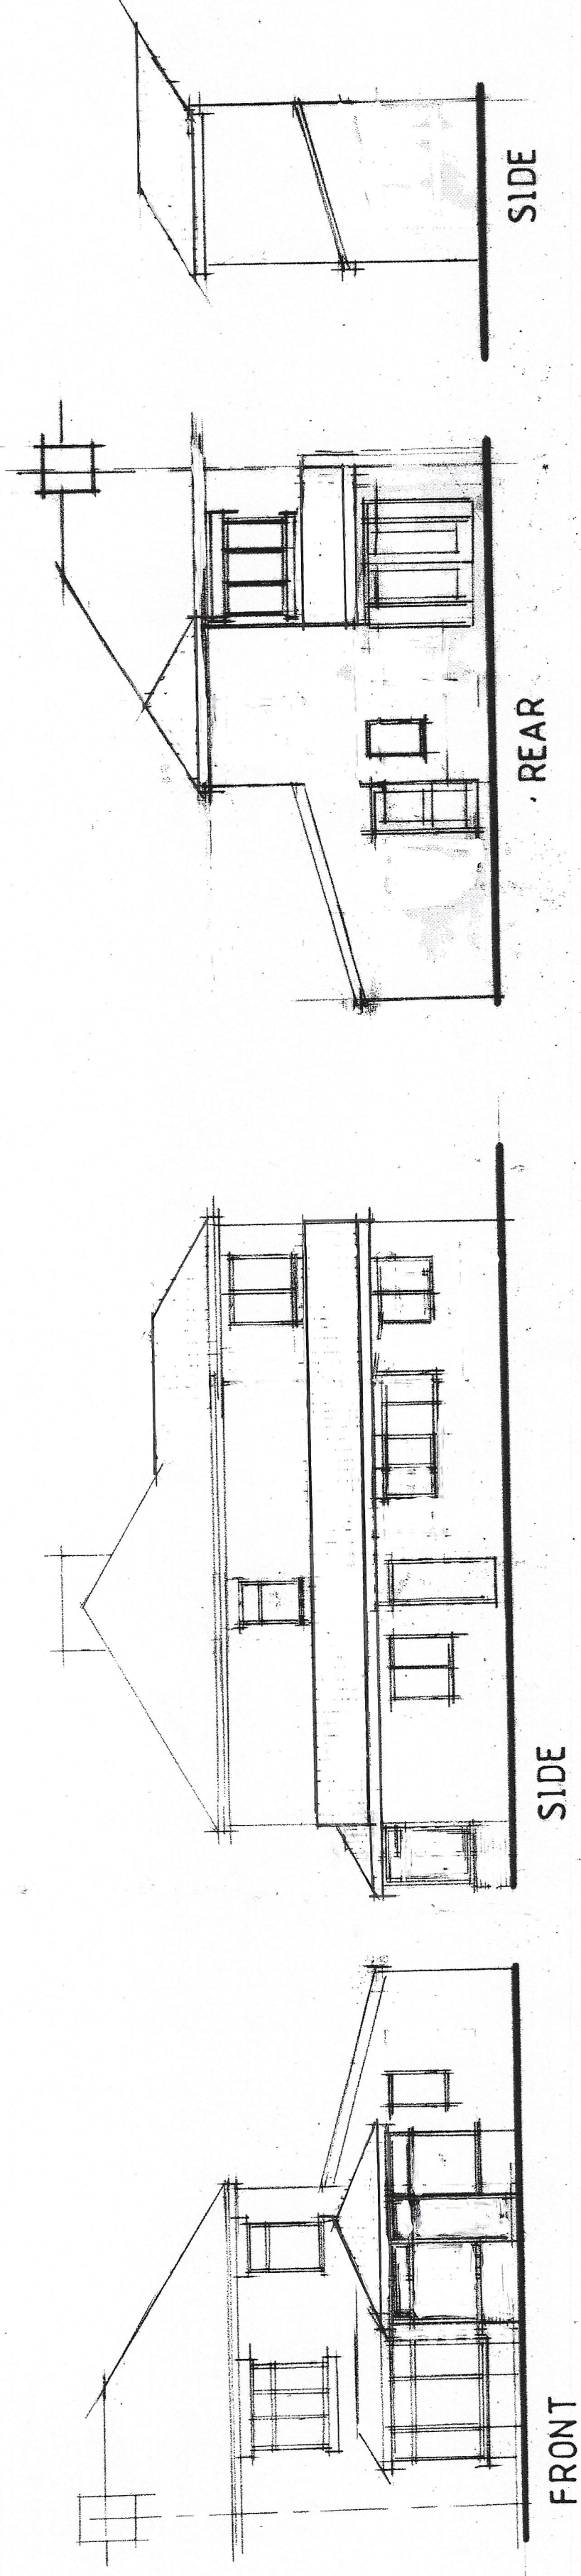

GROUND FLOOR PLAN

FIRST FLOOR PLAN

CLIENT
MS P ANWAR
71 GUILDFORD ROAD
LEVENSHULME M19 3ER

JOB TITLE
PROPOSED 2 STOREY
SIDE EXTENSION

DRG TITLE
PLANS AND ELEVATIONS
AS EXISTING

HOLBOROW +
ORMESHER
Limited

architectural &
interior design

15 OVERTON CLOSE
MIDDLEWICH
CHESHIRE CW10 0PZ
phone: 07770 634939

ISSUE	ORIGINAL	1	2	3	4	5	6	7
REVISION								
DATE								
DRAWN								
CHECKED								
APPROVED								
SCALE	1:50 & 1:100 at A1							

DRAWING
NUMBER
2250/22/01