




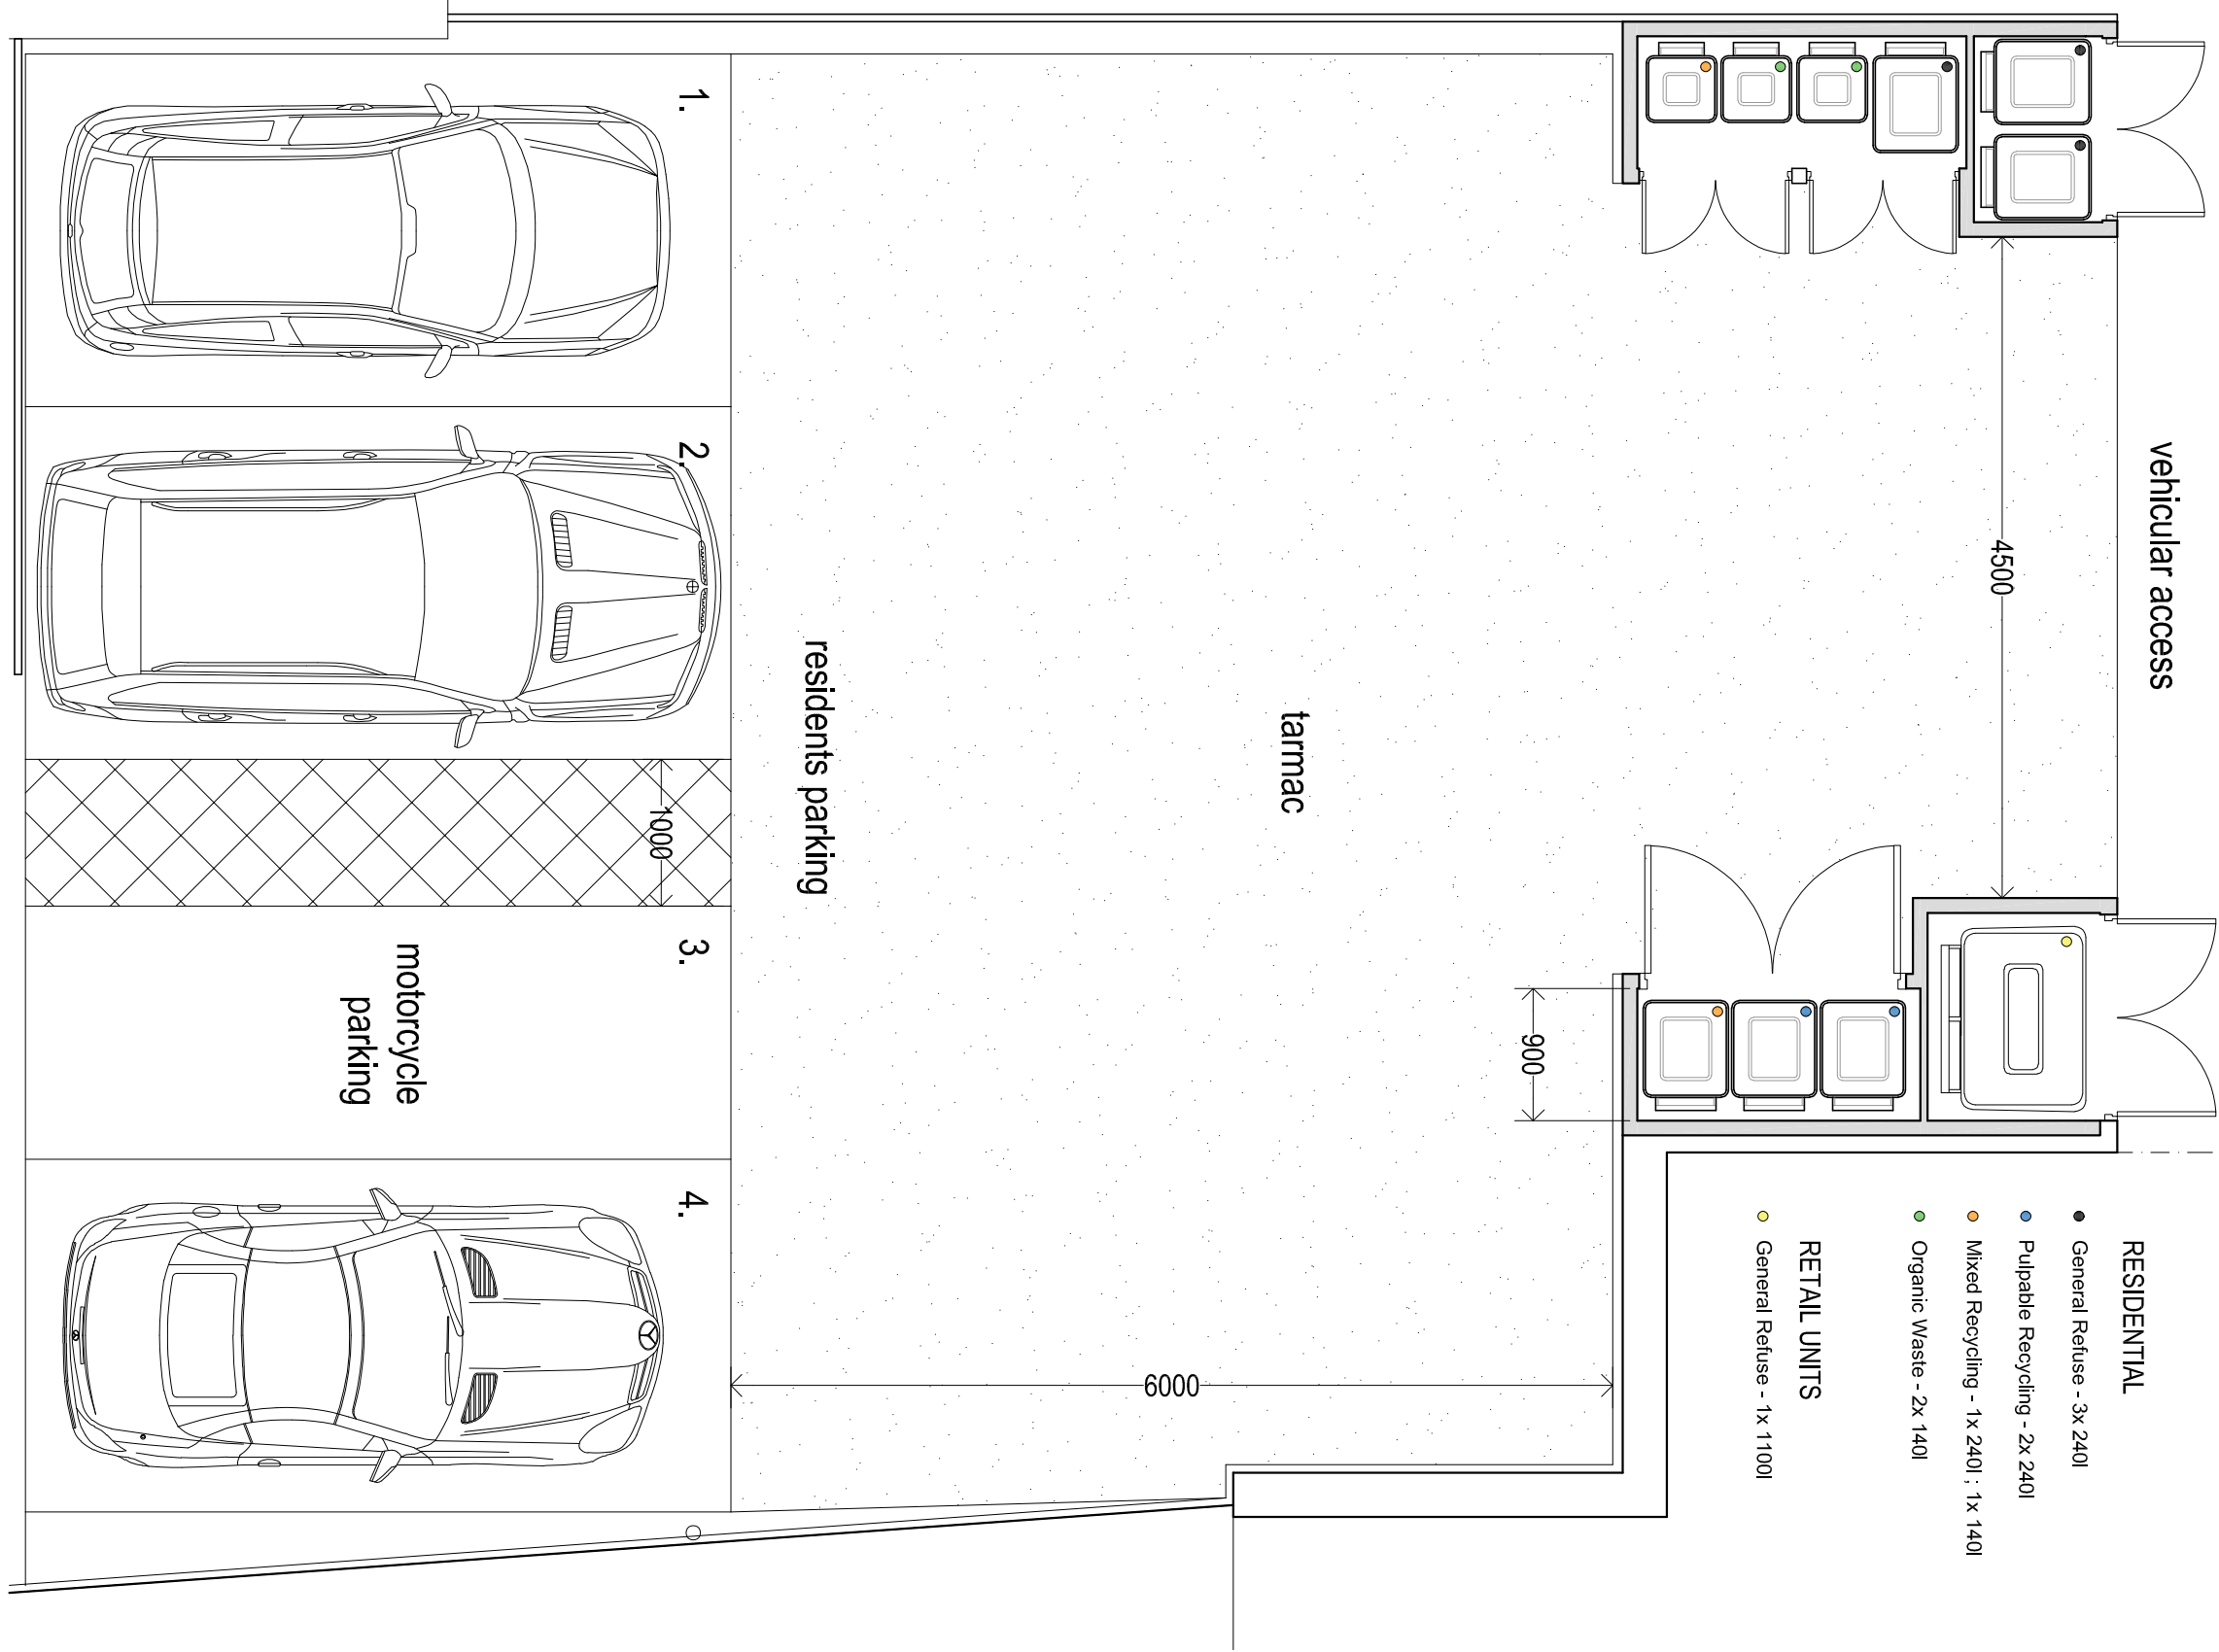


PROPOSED SITE LAYOUT AND BIN STORE PLAN 1:100

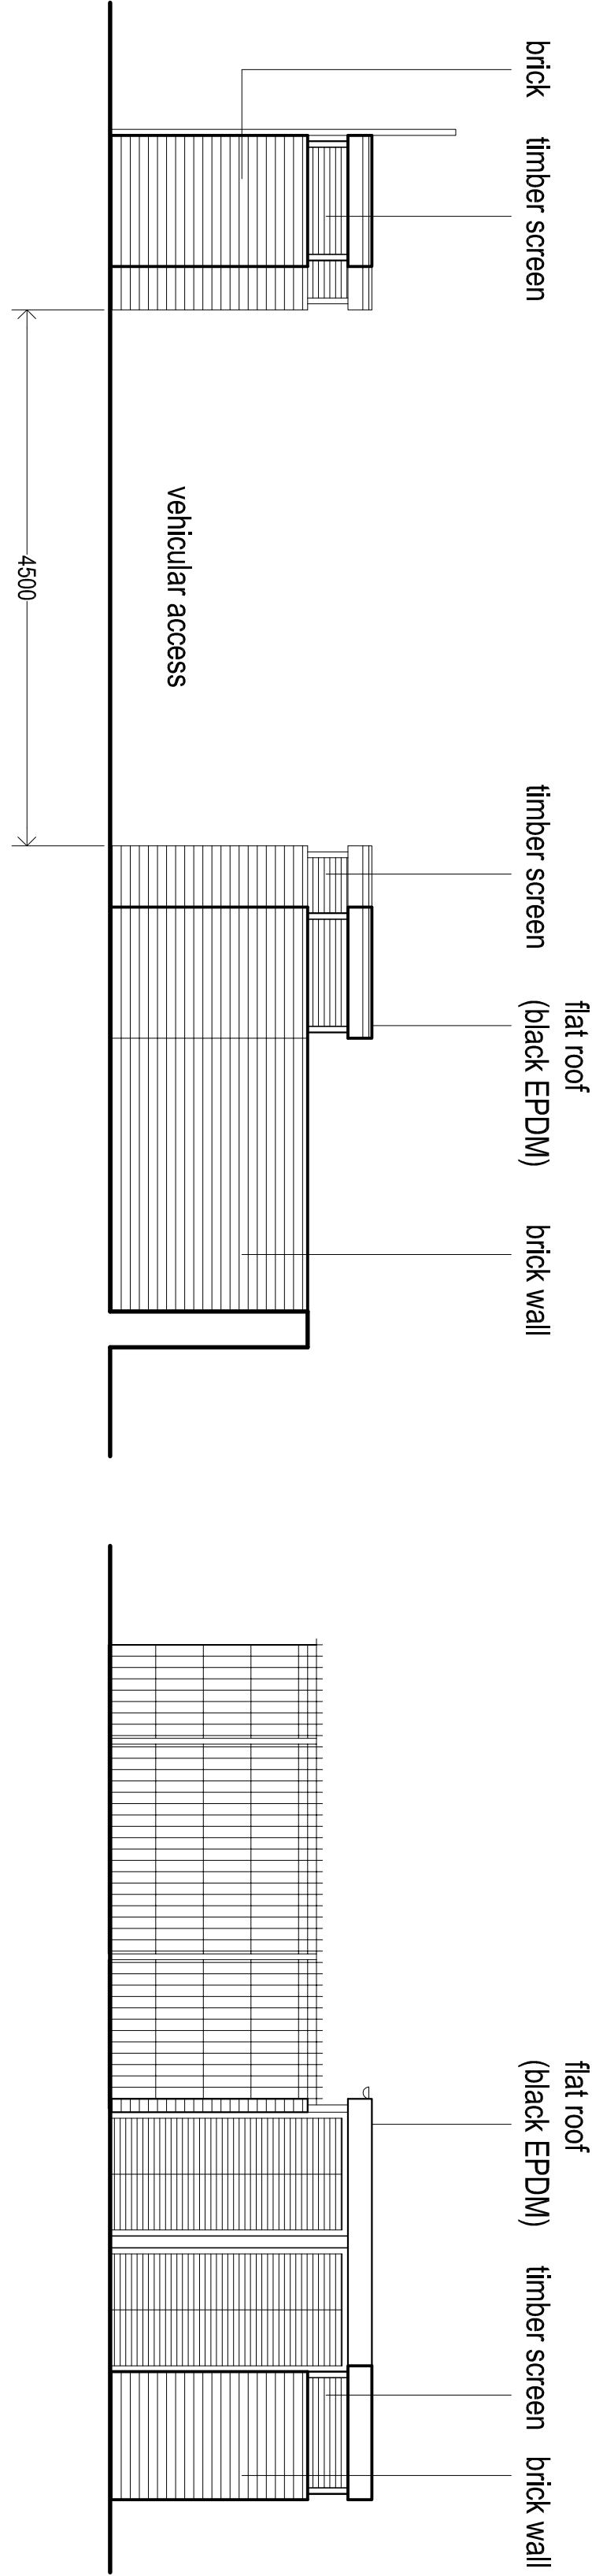

PROPOSED SOUTH EAST ELEVATION 1:50

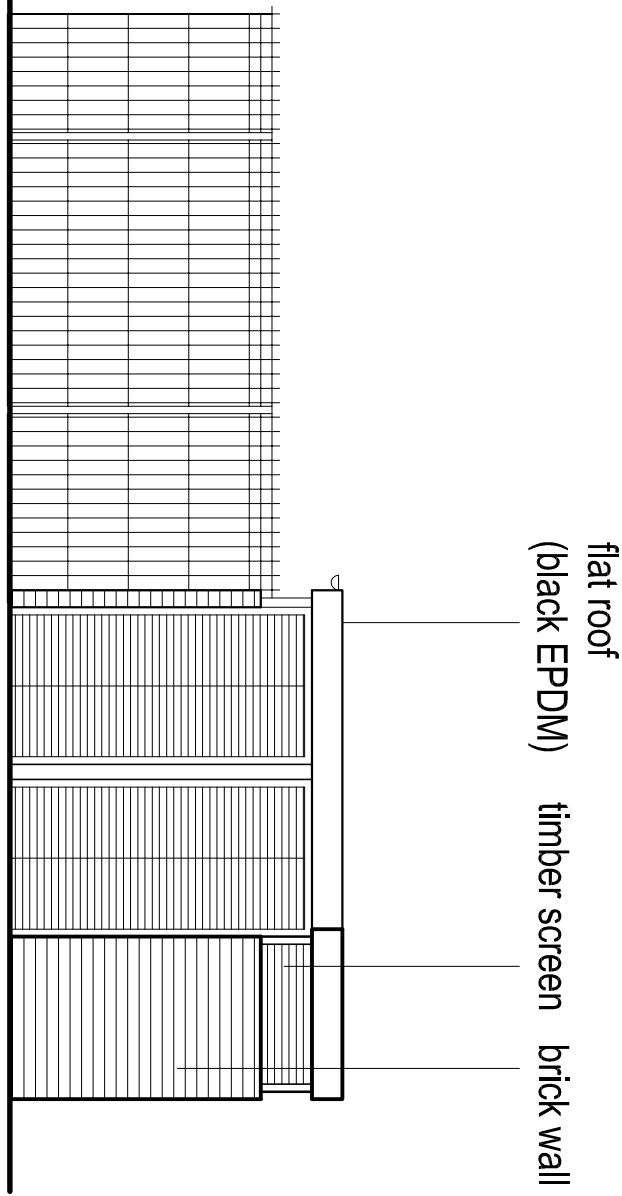

PROPOSED SOUTH WEST ELEVATION 1:50

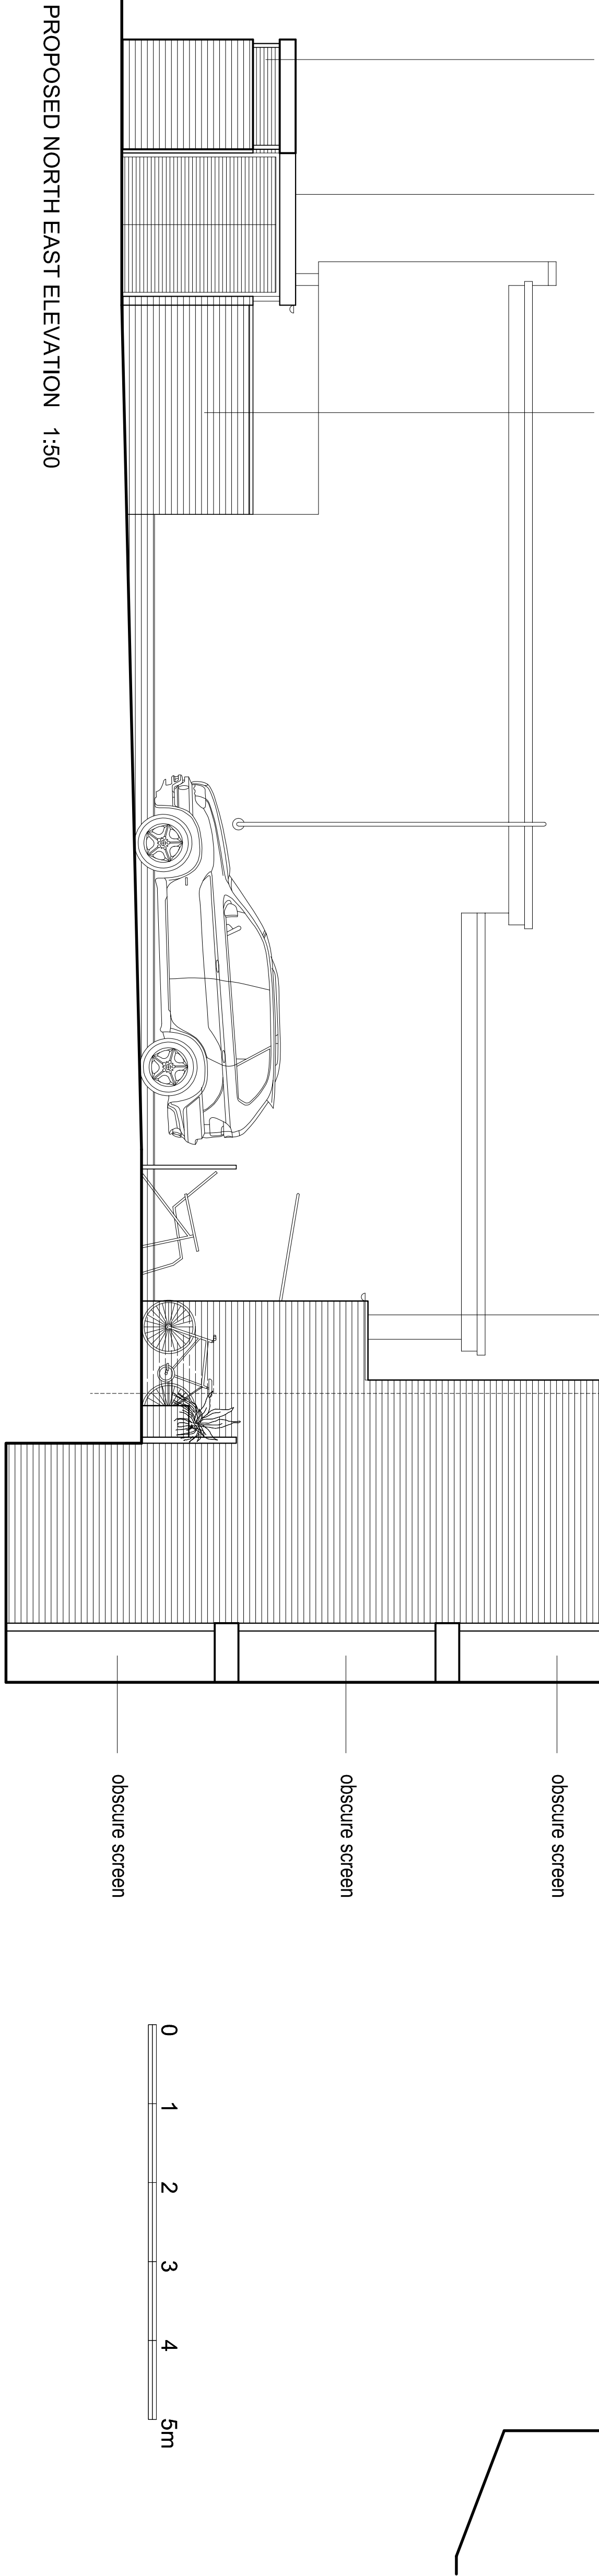

PROPOSED NORTH EAST ELEVATION 1:50

- NOTES**
- Design & drawings are copyright of Hive Architects Studio Ltd. and written permission must be obtained before duplication
 - Do not scale from drawing or derive dimensions from digital forms
 - All dimensions are to be checked before commencing work or placing orders
 - Any discrepancy found between information herein and that given elsewhere or found on site shall be reported in writing to the architect immediately
 - Client and Contractor to study and understand the contents of drawings and approvals relating to the project as no claim arising out of the failure to do so will be entertained.
 - Conditions stated in either the current title deed or council approvals should be complied with to the satisfaction of the local authority or any other relevant party.
 - All applicable health and safety requirements to be complied with during and after construction
 - Drawing to be read in conjunction with specifications, notes and structural calculations.

Rev	Date	By	Note

Project	Hive Architects Studio Ltd. Beck House, 77a King Street, Knutstord, WA16 6DX T: 01565 748050 E: hello@hivearchitects.co.uk W: www.hivearchitects.co.uk Registered in England, 07357868		
Project Ref	184-01		
Drawing Title	Proposed Bin Store		
Drawing no.	114		
Scale	STATED @ A1		
Date	09/07/19		
Drawn	JC		
Stage	Technical Design		
Revision			