




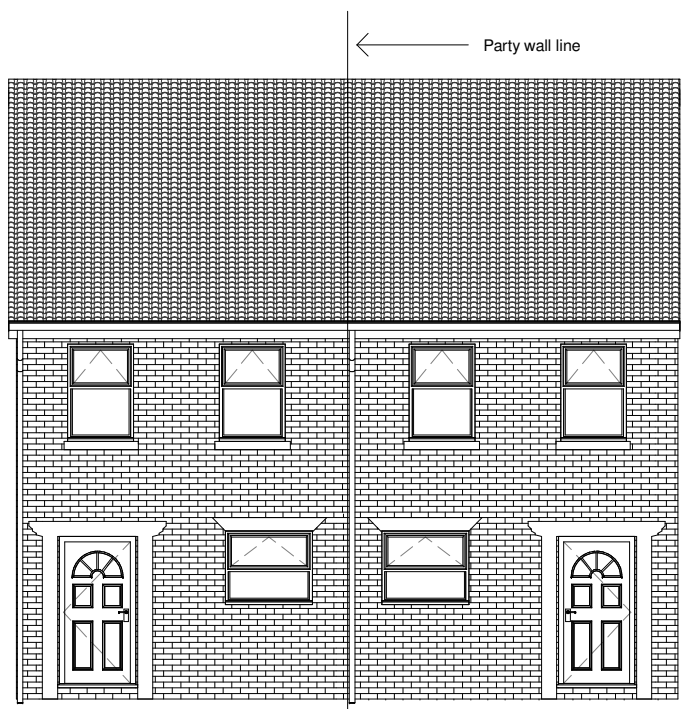


Proposed Front
1 : 100

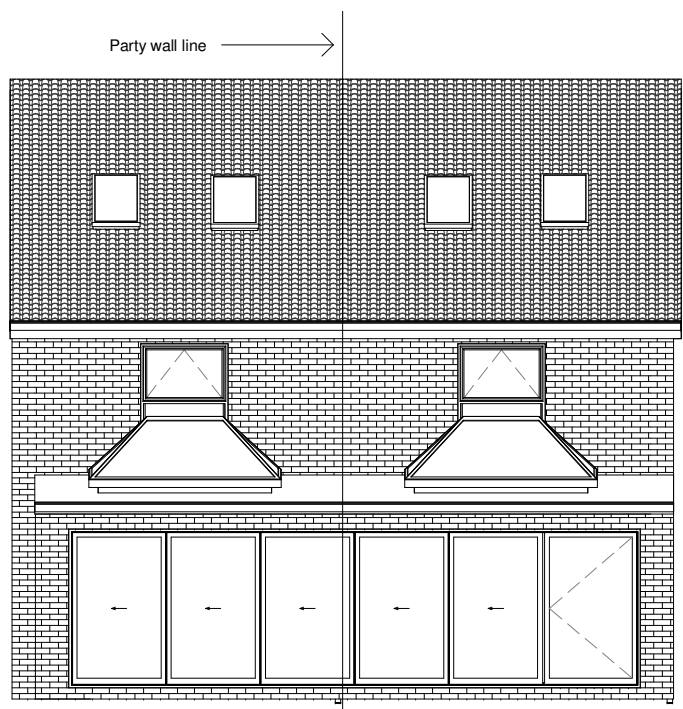


Proposed Rear
1 : 100

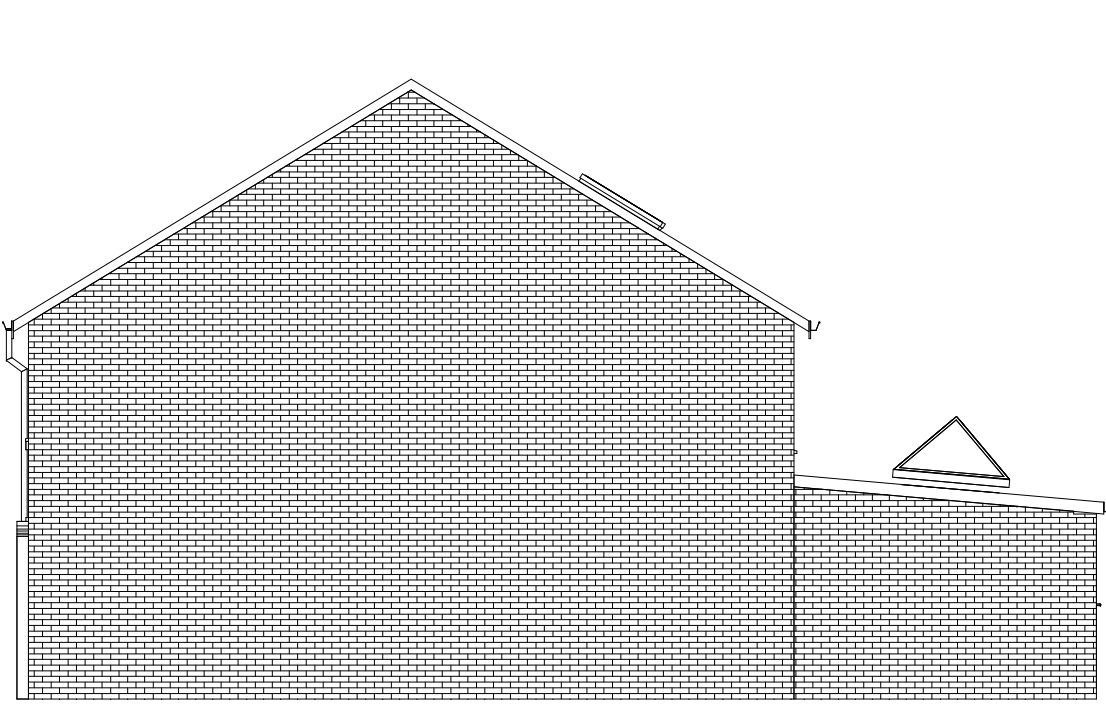


Proposed Side
1 : 100

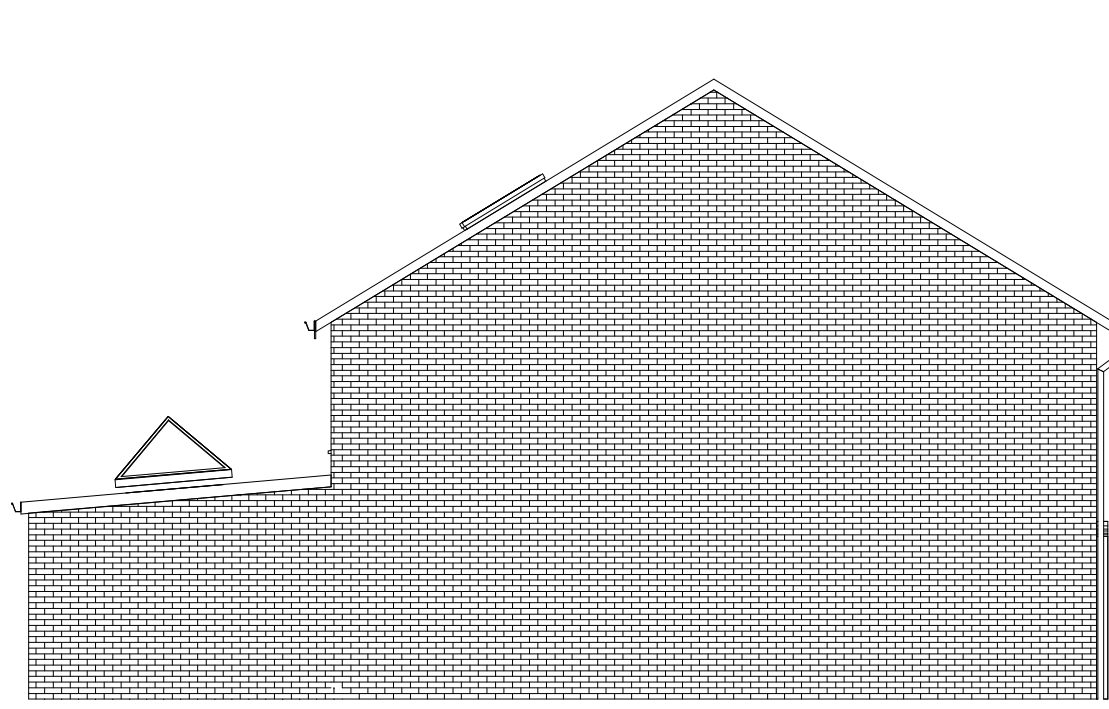


Proposed Side (2)
1 : 100

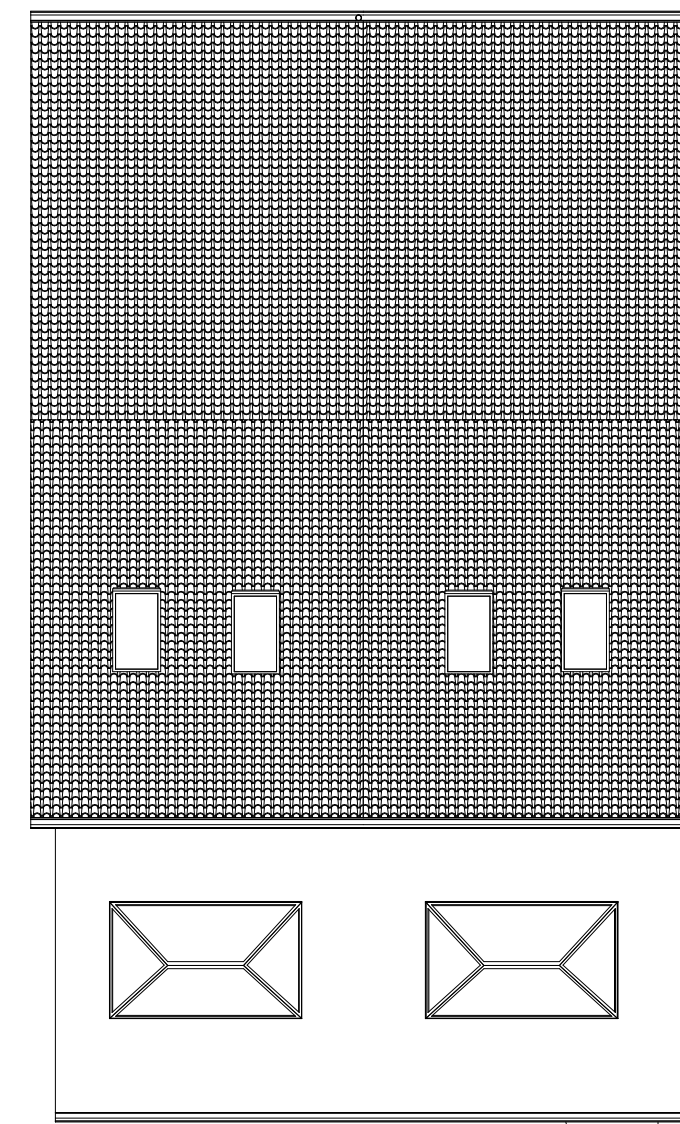


Proposed Roof Plan
1 : 100

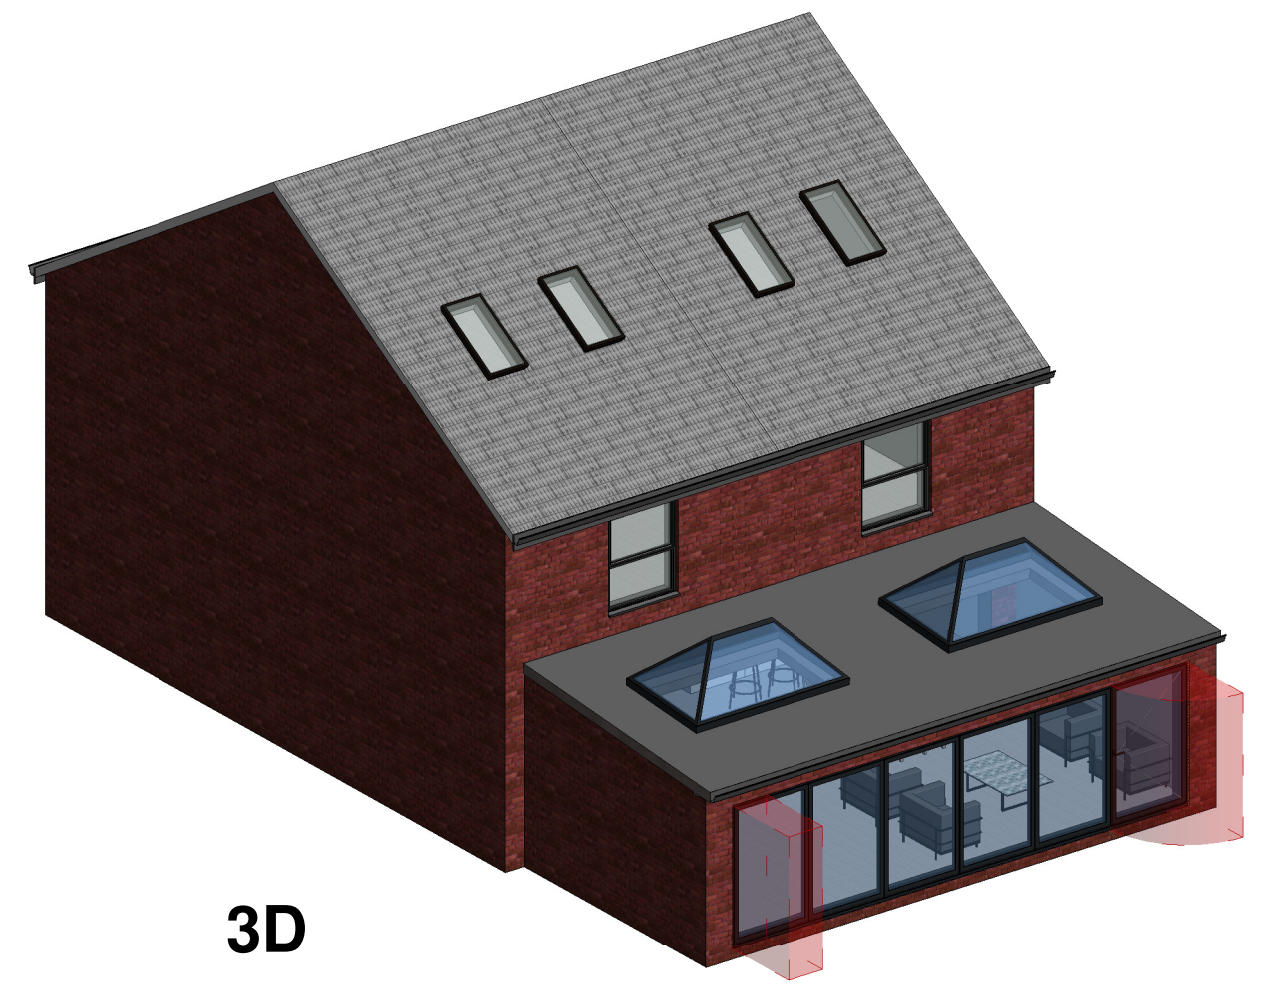


3D

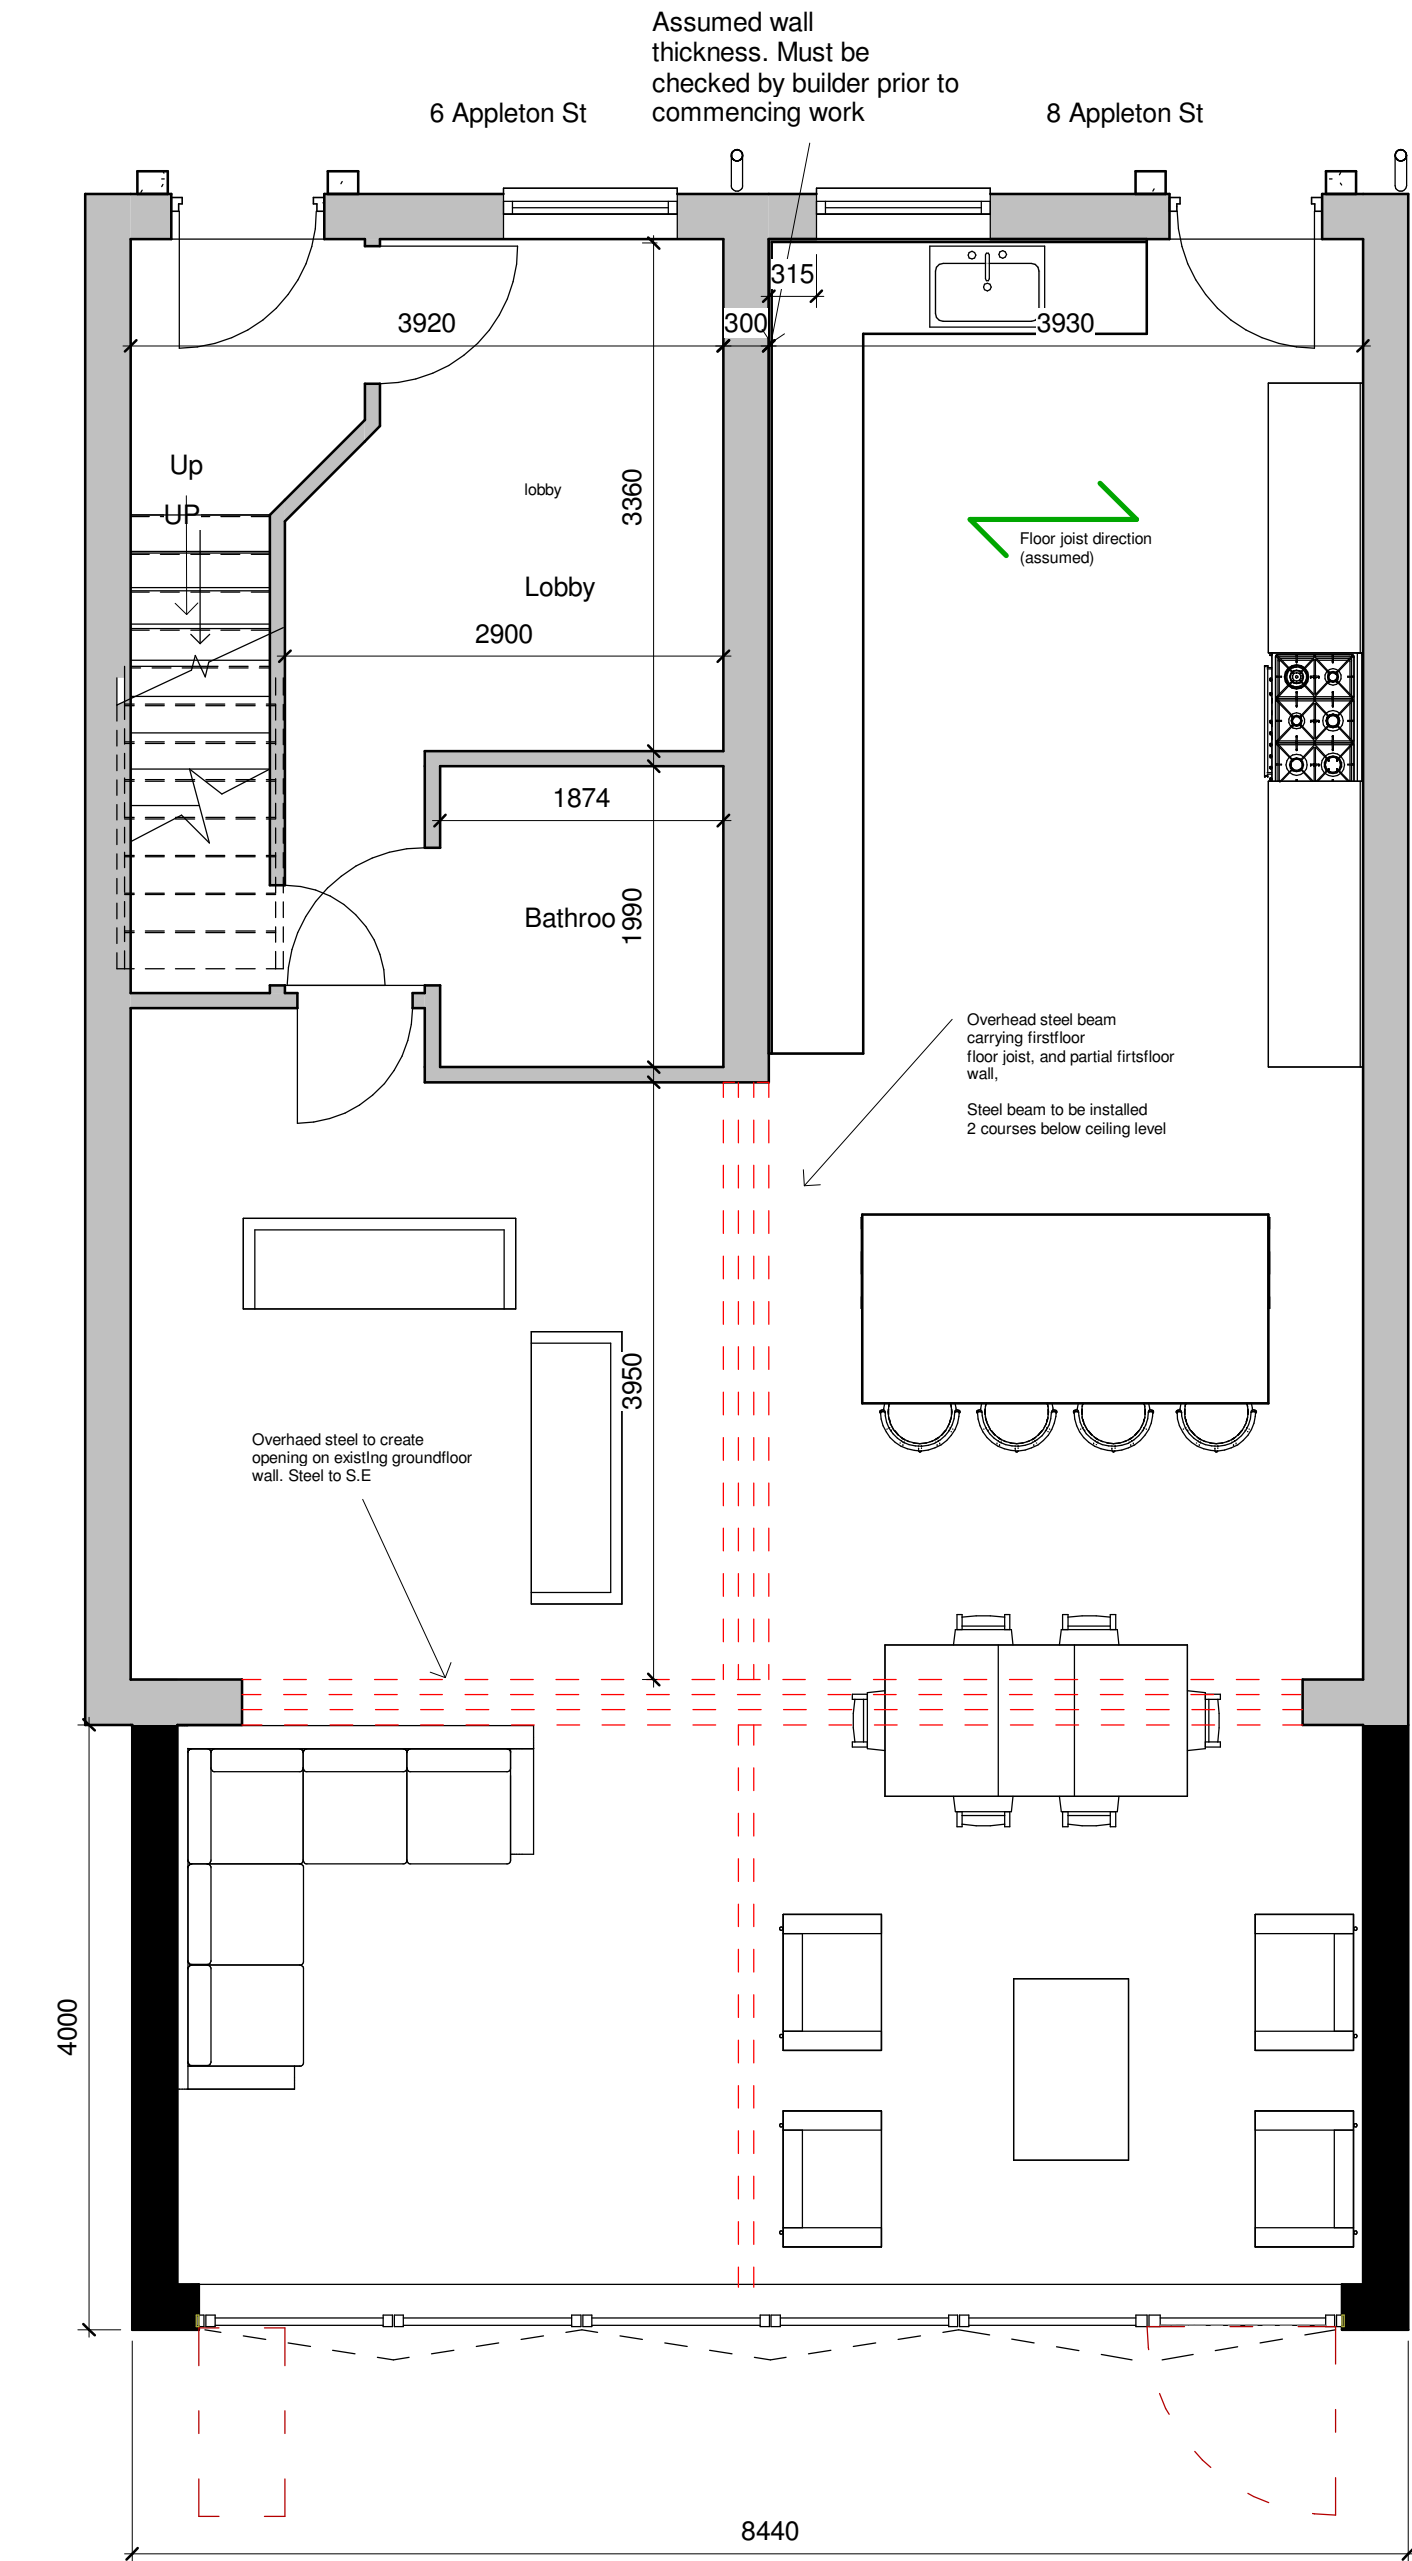

Proposed Ground Floor
1 : 50

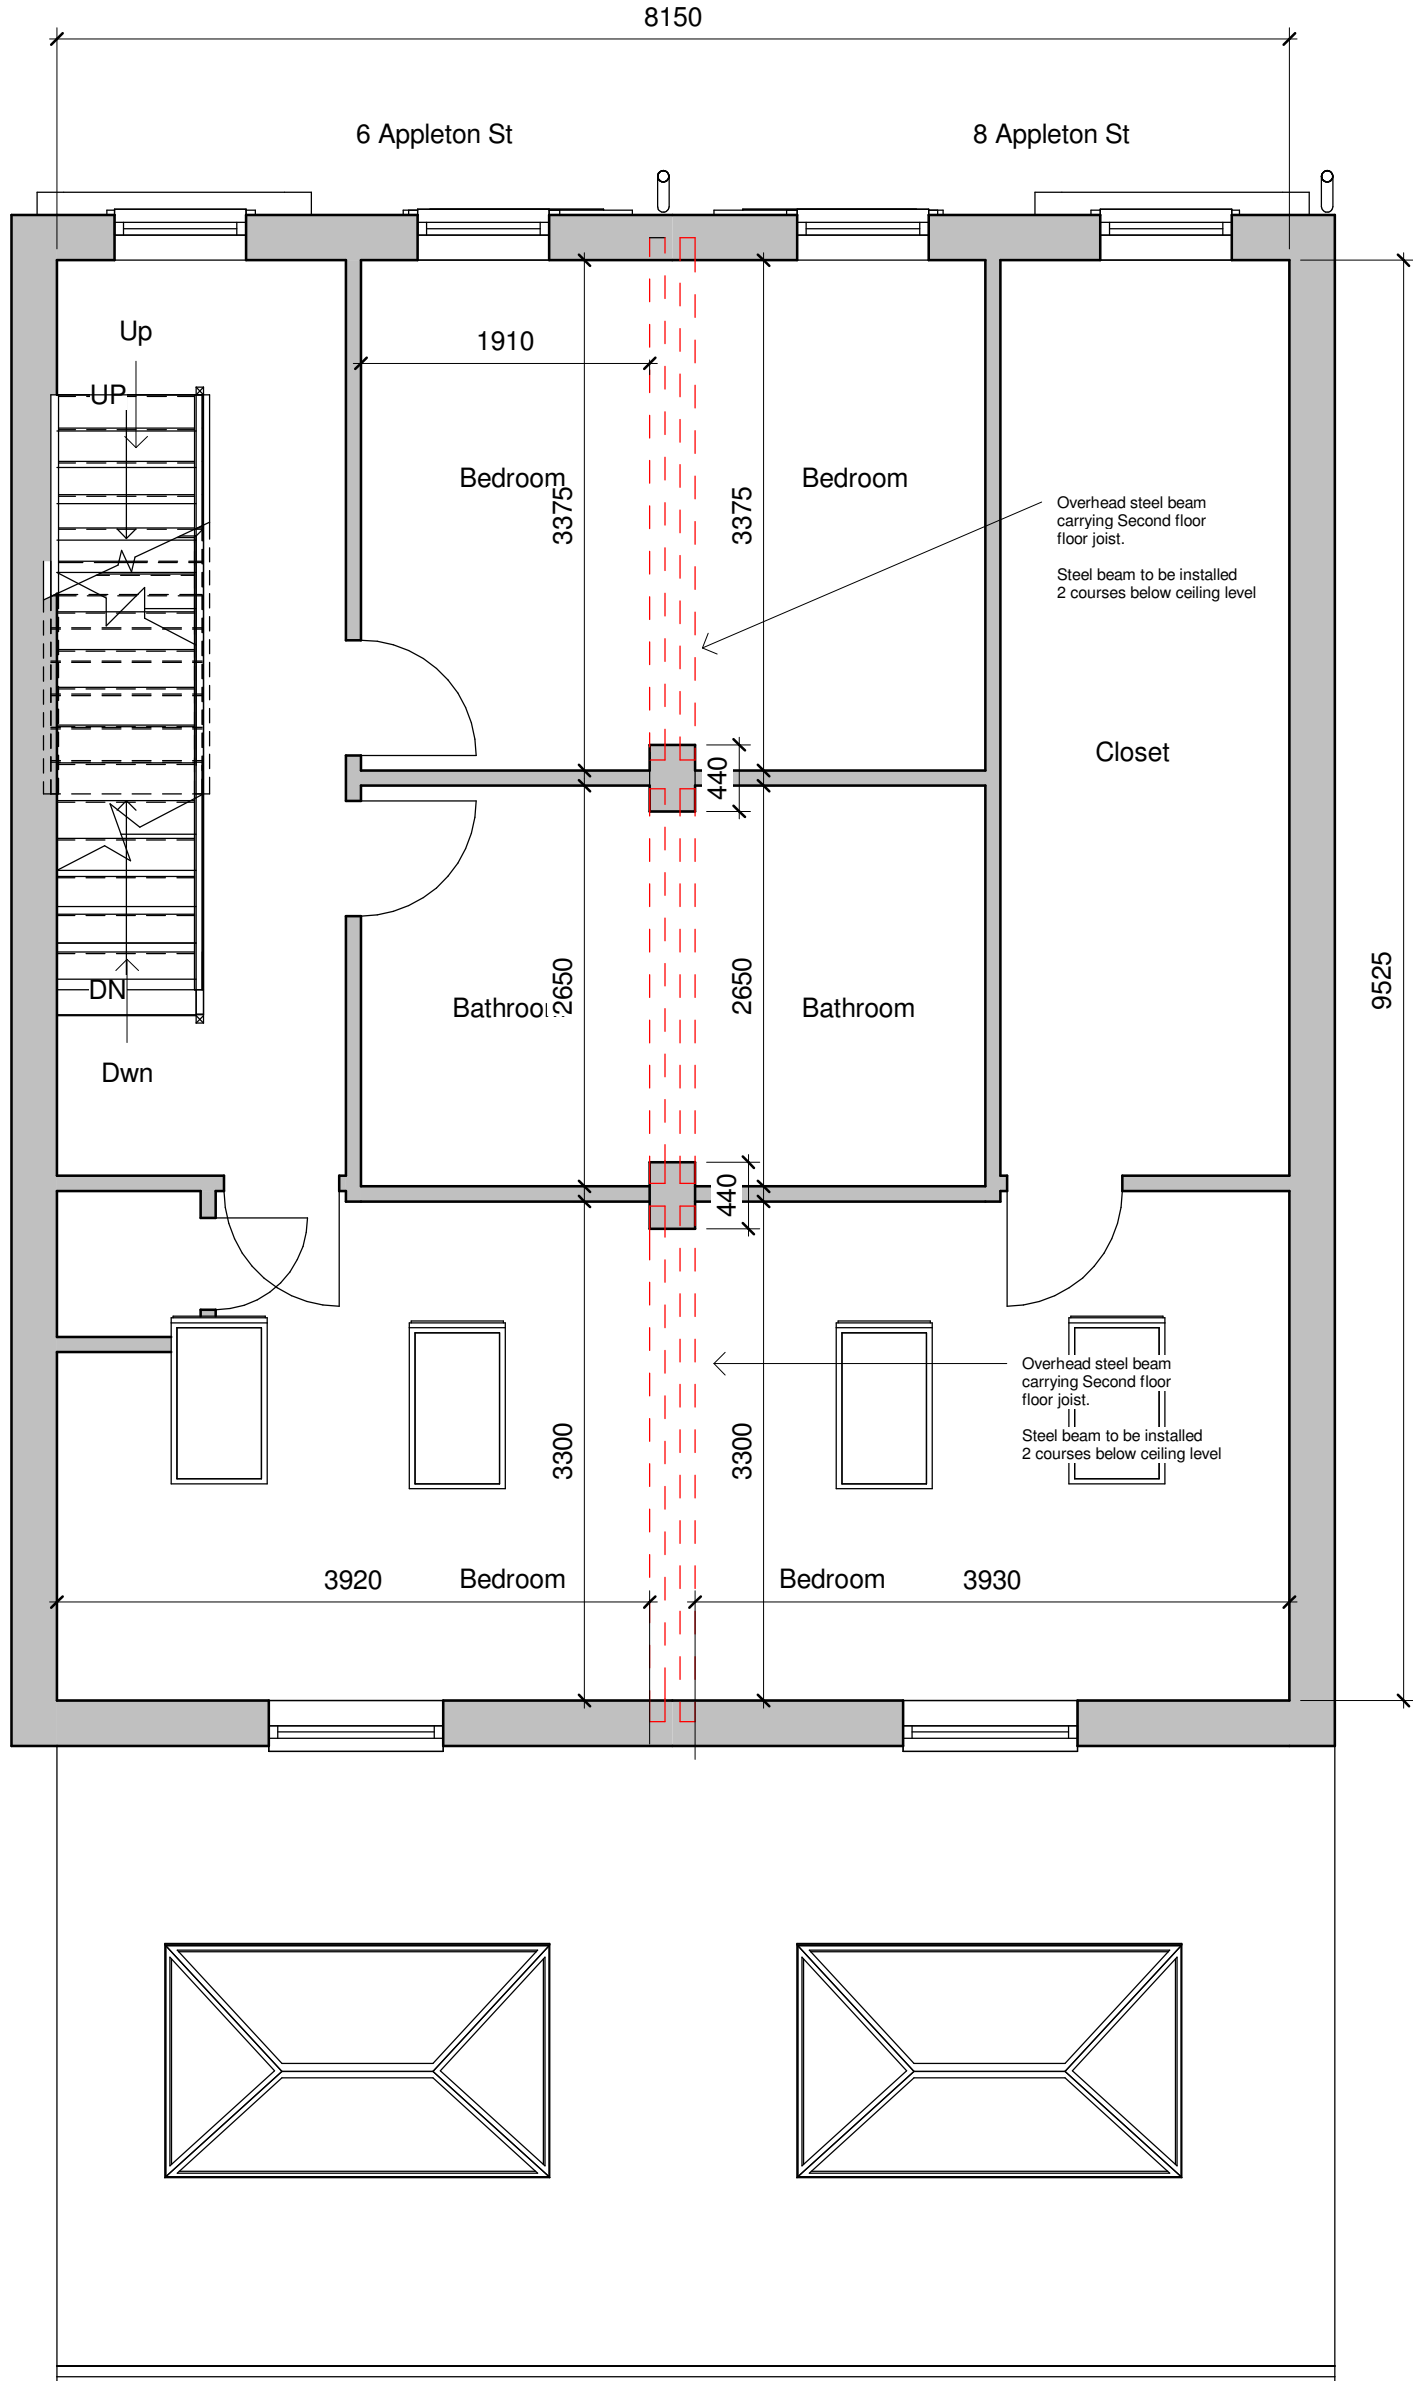

Proposed First Floor
1 : 50

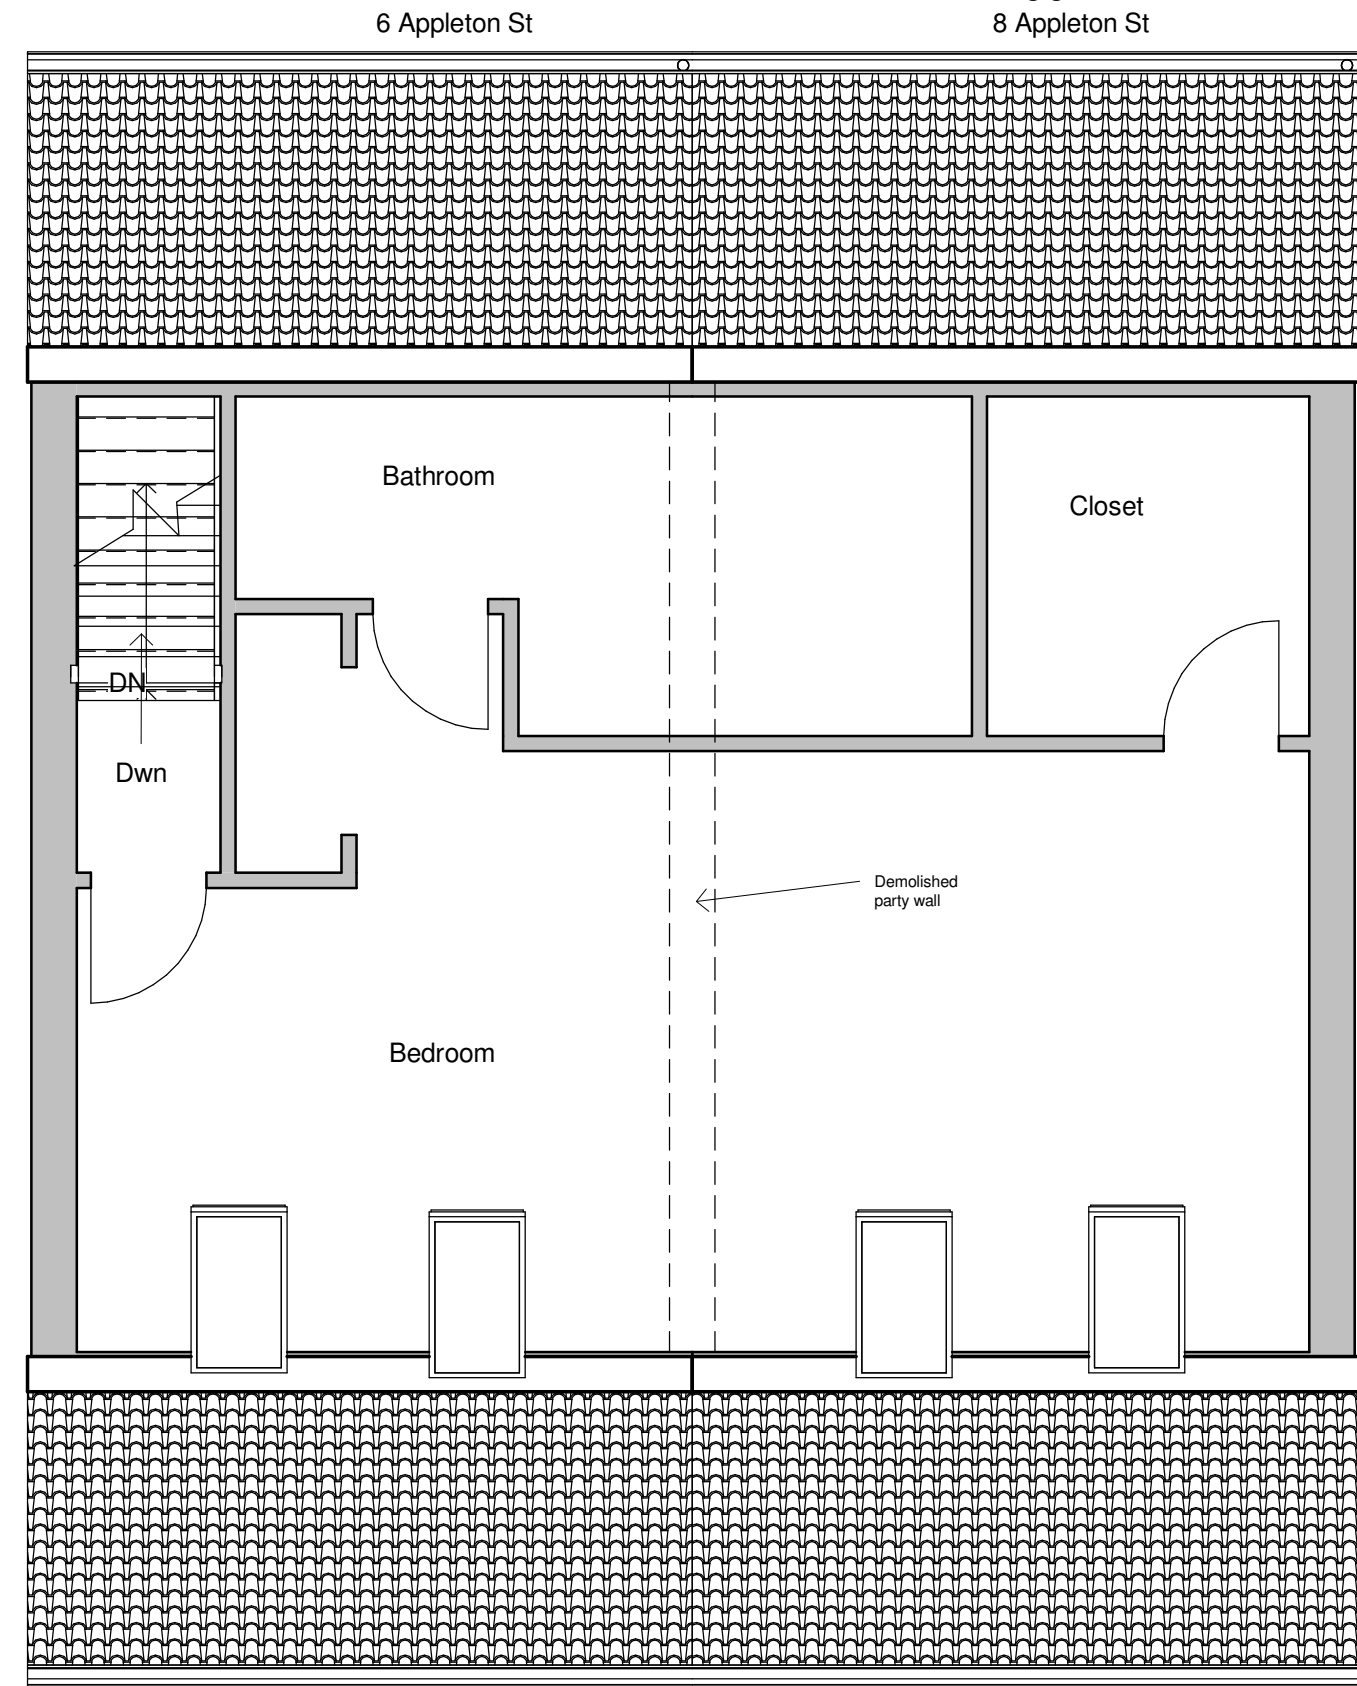

Proposed Loft Plan
1 : 50

Scale: @ A1.
Do NOT scale from this drawing.
If in doubt, ask.
Dimensions must be checked by
contractor before work is commenced.

This drawing remains the property of
Belal Rashid Technical Architecture
and should not be reproduced in full or
in part without prior consent from
Belal Rashid Technical Architecture.

Client:
Imran Ali

Project:
Conversion of 2 dwellings
to 1 dwelling

Project Address:
6 and 8 Appleton
St, Cheetham Hill,
Manchester, M8 0BT

Drawing Name: Proposed
Drawing Number: A102
Drawing Date: 28/04/22
Author: N.Shah. B.Rashid

Belal Rashid Technical Architecture
Office 12
Falcon Business Centre
Victoria Street
Oldham
OL9 OHB

Email: belal.brta@outlook.com
Mobile: 07794529361

