


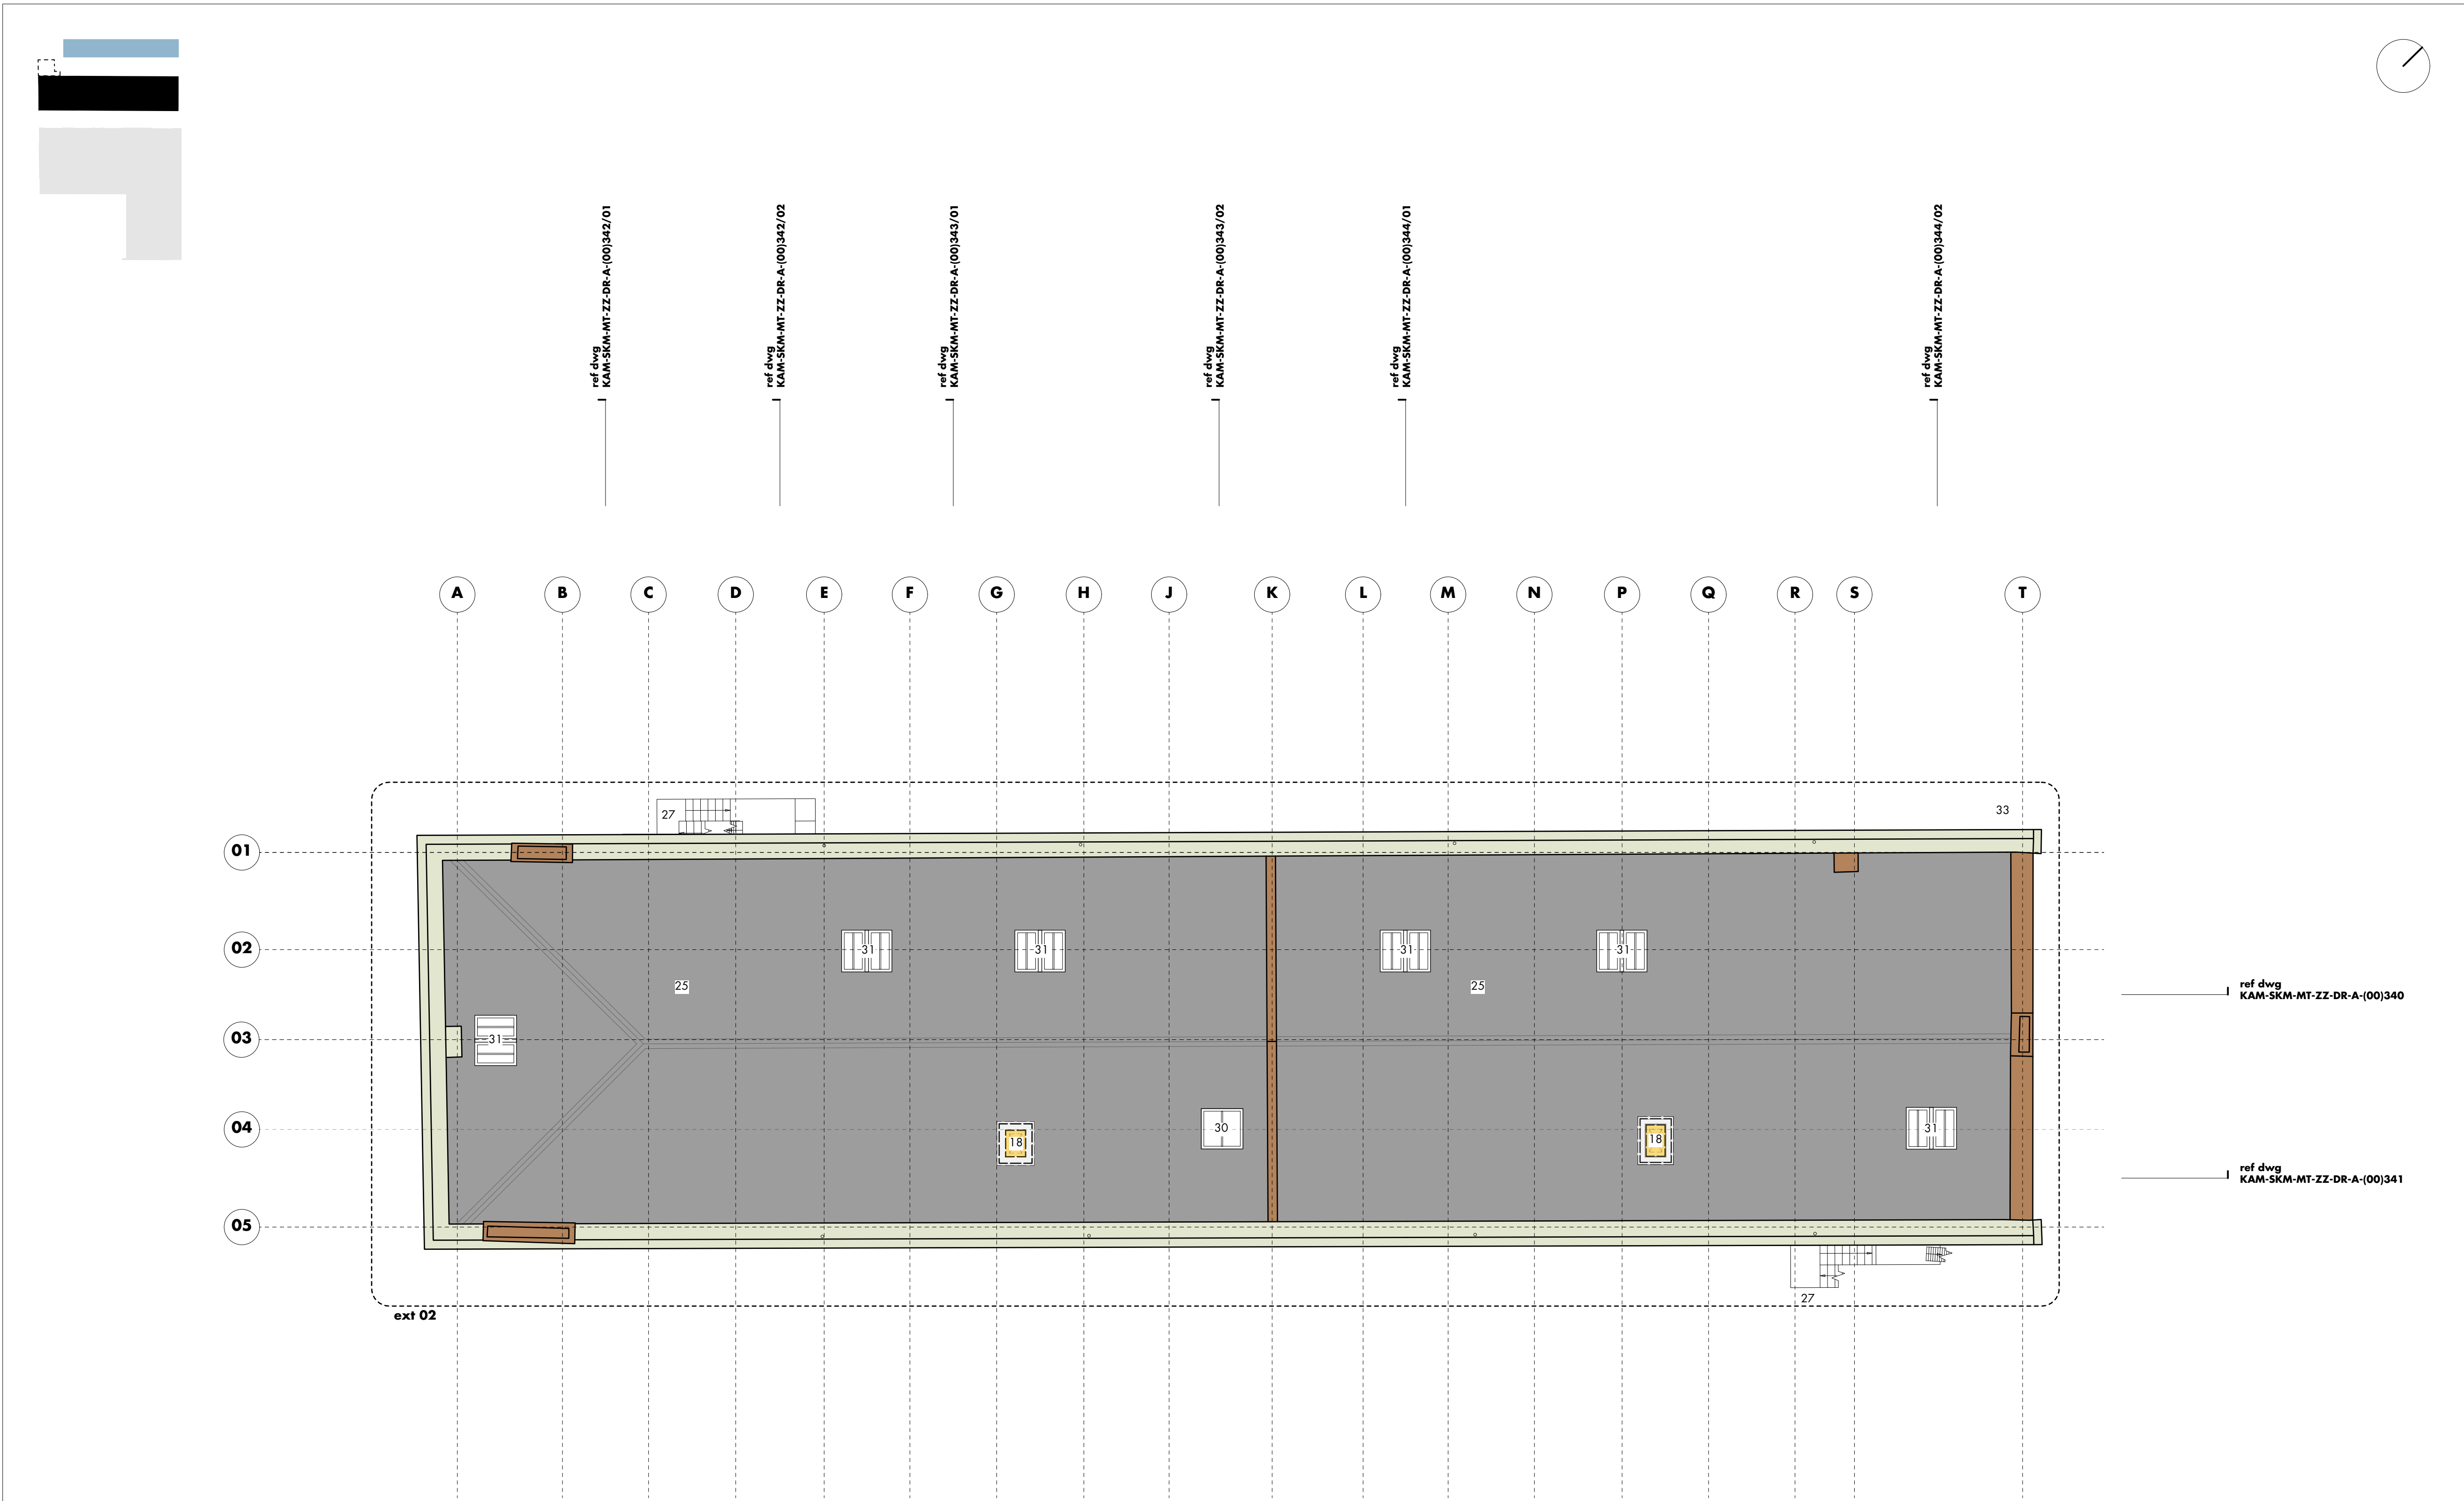

- 01 residential entrance
- 02 residential entrance to mt 100
- 03 commercial entrance
- 04 postboxes
- 05 lift
- 06 platform lift
- 07 stair
- 08 dry riser
- 09 service riser
- 10 comms riser - omitted
- 11 lobby
- 12 refuse
- 13 plant
- 14 commercial escape stair
- 15 low head room
- 16 void under slab
- 17 incoming services
- 18 commercial services zone
- 19 existing plant
- 20 new brickwork infill
- 21 new column
- 22 louvres
- 23 window boxes
- 24 cloister
- 25 existing roof
- 26 lift over-run
- 27 existing escape stair
- 28 lift not provided under base build
- 29 knock out panel - stair not provided under base build
- 30 automatic opening vent
- 31 rooflight
- 32 existing transfer structure
- 33 stone copings
- 34 incoming services (F1 gas only)
- 35 bridge link to entrance platforms

notes
- survey based on murphy surveys - global consulting engineers
- survey undertaken on 28.02.18

grid set as follows ...
- horizontal grid along gridline 03 established at ground floor between centres of columns at gridline junction 03/B and 03/R
- horizontal grid along gridline 02 established at ground floor parallel to gridline 03 at centre of column on gridline G
- horizontal grid along gridline 04 established at ground floor parallel to gridline 03 at centre of column on gridline G
- vertical grid established at ground floor at centres of columns along gridline 03

refer to proposed elevations for metalwork references
refer to proposed sections for ground floor, floor and roof detail references

for plan drawings ref:
KAM-SKM-MT-ZZ-DR-A-(00)140-146

for section drawings ref:
KAM-SKM-MT-ZZ-DR-A-(00)340-344

for elevation drawings ref:
KAM-SKM-MT-ZZ-DR-A-(00)240-242

for core plan drawings ref:
KAM-SKM-MT-ZZ-DR-A-(26)100-105

for core sections drawings ref:
KAM-SKM-MT-ZZ-DR-A-(26)110-123

for tanking drawings ref:
KAM-SKM-MT-ZZ-DR-A-(23)200-202

for apartment type drawings ref:
KAM-SKM-MT-ZZ-DR-A-(20)100-107

for external wall type drawings ref:
KAM-SKM-MT-ZZ-DR-A-(21)110-113

for internal wall type drawings ref:
KAM-SKM-MT-ZZ-DR-A-(22)100-105

for window type drawings ref:
KAM-SKM-MT-ZZ-DR-A-(31)200-229

for shopfront drawings ref:
KAM-SKM-MT-ZZ-DR-A-(31)500-501

for internal door drawings ref:
KAM-SKM-LB-ZZ-DR-A-(31)120-192

for external door drawings ref:
KAM-SKM-MT-ZZ-DR-A-(31)100-124

for roof detail drawings ref:
KAM-SKM-MT-ZZ-DR-A-(27)500-507

for floor detail drawings (upper levels) ref:
KAM-SKM-MT-ZZ-DR-A-(23)510-519

- key:
- commercial unit
 - landlord back of house/plant
 - residential (1 bed)
 - residential (2 bed)
 - commercial riser
 - landlord riser
 - syv
 - rwv
 - lwl zone to conceal tanking

- residential entrance
- commercial entrance
- services/boh entrance
- change from original application, refer to changes schedule for further details

a • section 19/73 application issue
rev • description

23.04.21 • hlm • jr
issued • drawn • checked

shedkm
+44 (0)151 709 8211
+44 (0)207 253 8881

project kampus • listed buildings
client mount anvil
drawing number KAM-SKM-MT-RF-DR-A-(00)146 a
scale 1:100 @ a1
status planning

minto+turner • proposed roof plan

do not scale from this drawing • all dimensions are to be set out and checked on site prior to starting construction • any discrepancy found between information given on this drawing and that given elsewhere or recorded on site shall be brought to the attention of the project architect immediately