




NOTES

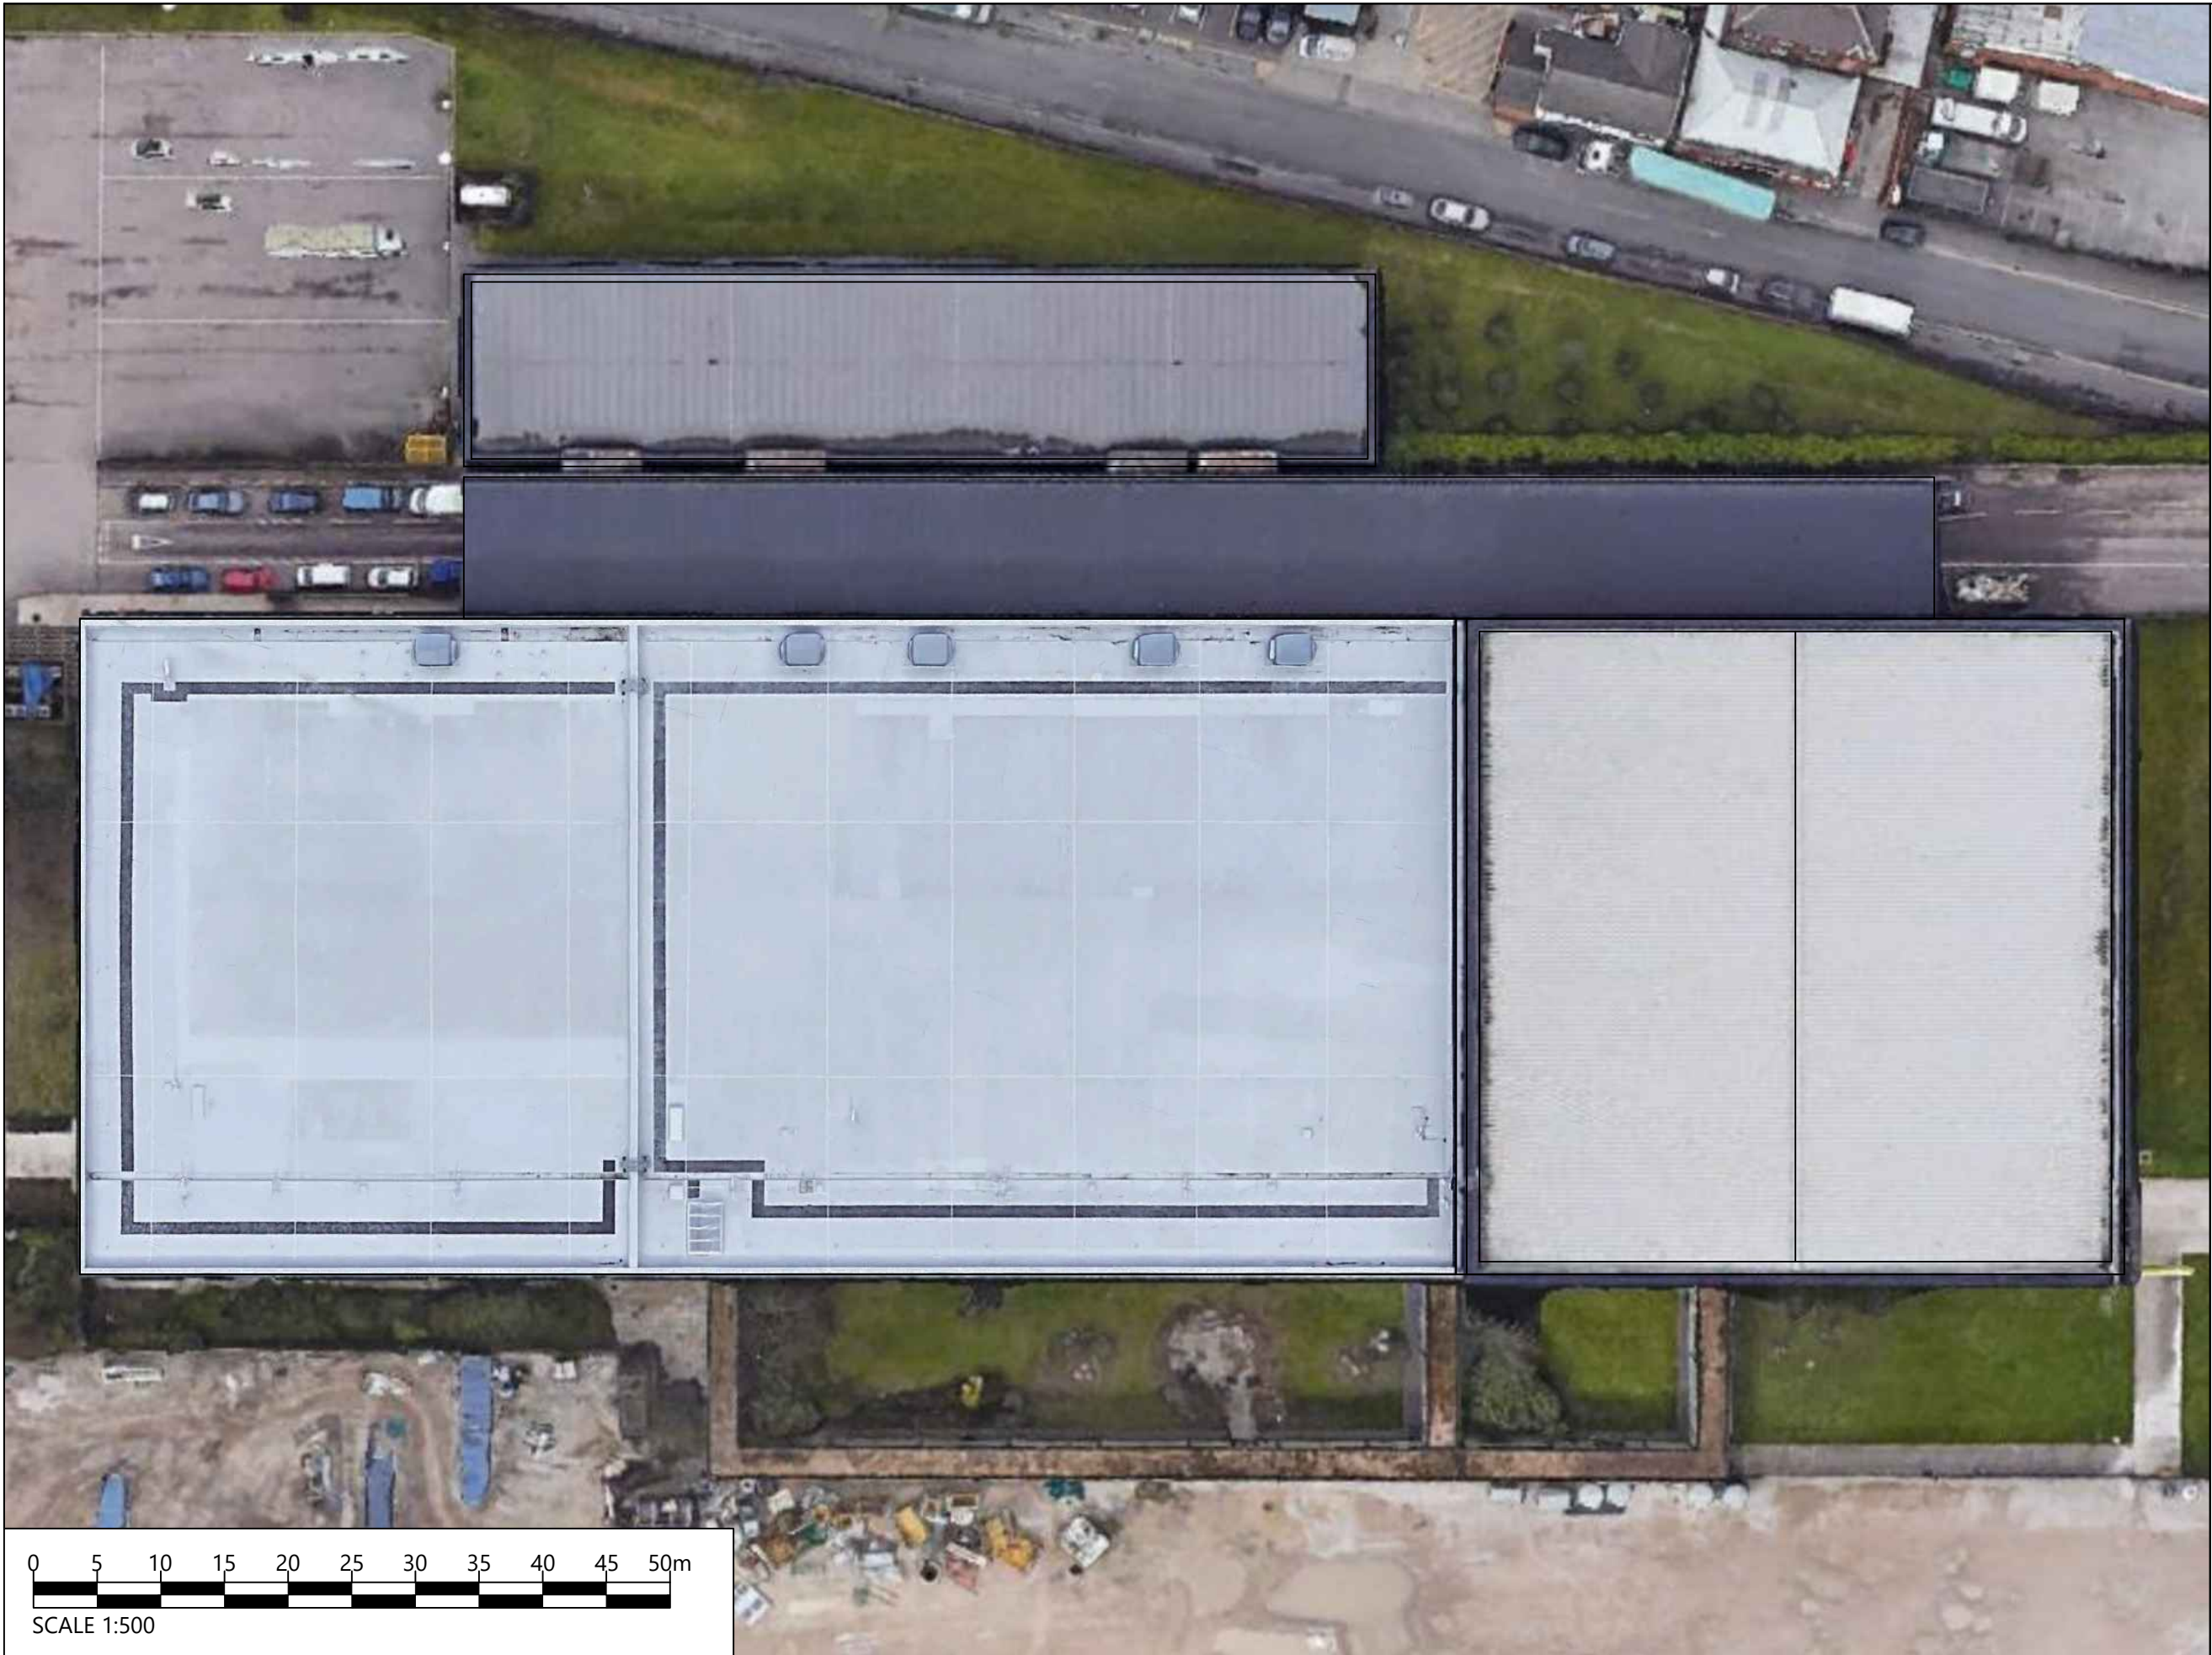

001 Proposal 28.05.2021
Rev. Nature of Revision Date

APPROVED

Absolute
Powering The Future

Absolute®
Arisaig
Gartocharn
G83 8ND
Tel: 01415307644
www.absolutesolarandwind.co.uk

CLIENT
AMERESCO

PROJECT
SPACE STUDIOS PHASE 2

SITE LOCATION
VAUGHAN ST, MANCHESTER M12 5FQ

JOB NUMBER
ABS994

EXISTING ROOF PLAN	
DRAWING NO. 006	REVISION NO. 001
DATE 28.05.2021	DRAWN BY JM
SCALE 1 : 500 @ A3	CHECKED BY RA