



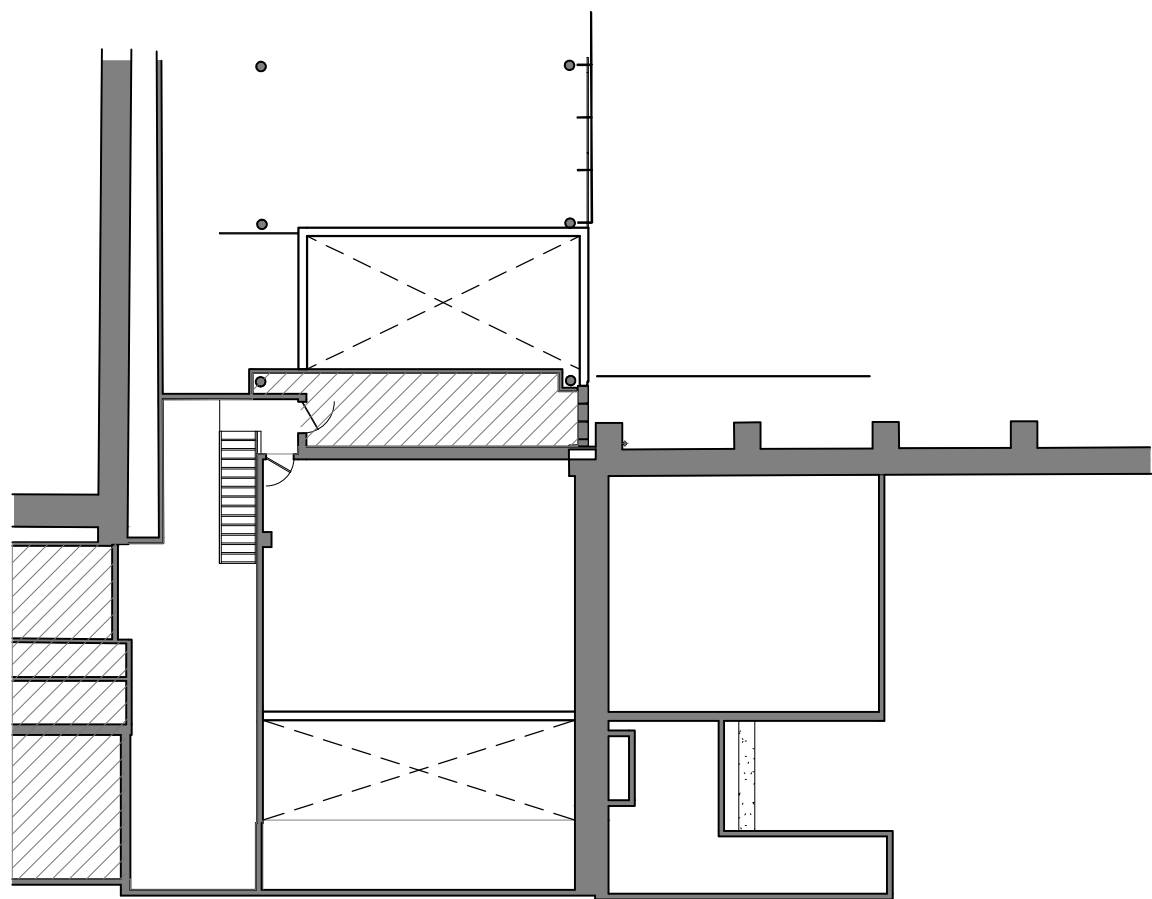

I
242 **Proposed Ground Floor Mezz Plan**
1:200 @ A1

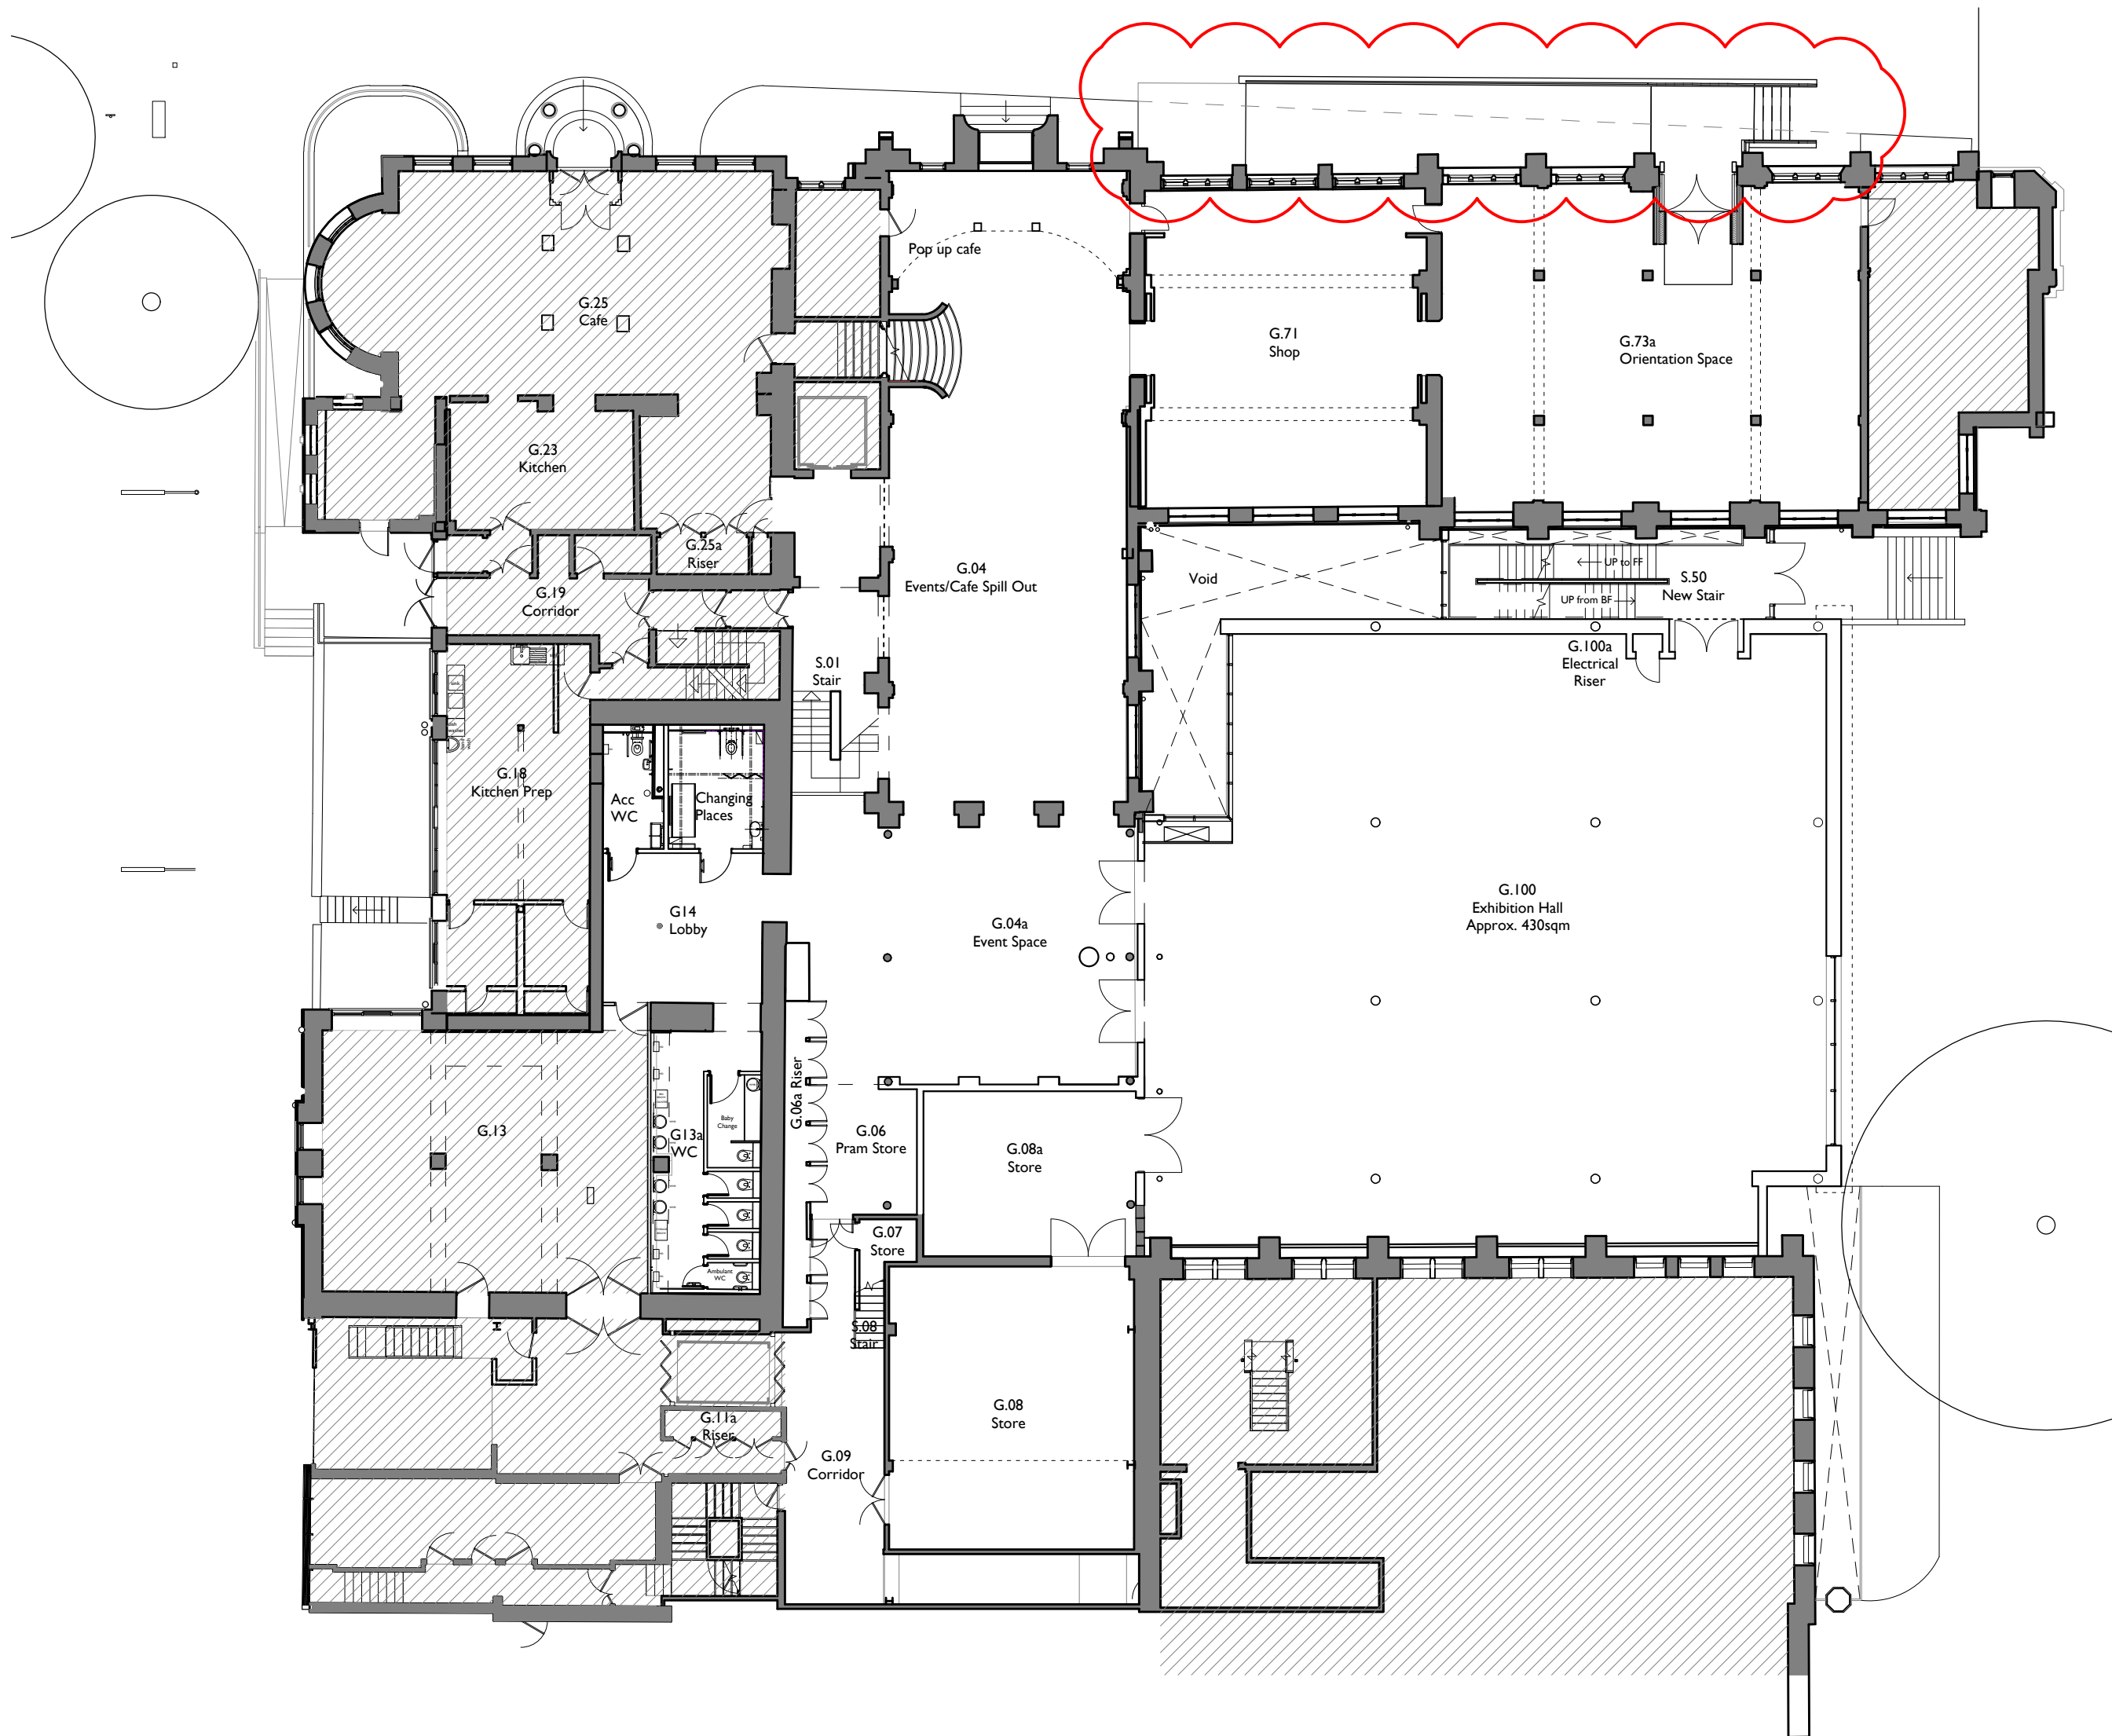

2
242 **Proposed Ground Floor Plan**
1:200 @ A1

Notes:


Drawings are based on survey data and may not accurately represent what is physically present.

Do not scale from this drawing. All dimensions are to be verified on site before proceeding with the work.


All dimensions are in millimeters unless noted otherwise.

Purcell shall be notified in writing of any discrepancies.

Key Plan
not to scale

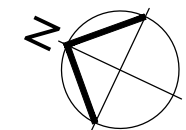

KEY

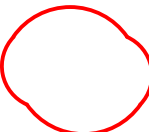

Clouded Areas indicate changes from the previous application.

C 29/04/2021 JB DC Main entrance updated for planning

ISSUE	DATE	DRAWN	CHECKED	DESCRIPTION
-------	------	-------	---------	-------------

CLIENT	University of Manchester			
---------------	--------------------------	--	--	--

PROJECT	Manchester Museum Courtyard			
----------------	-----------------------------	--	--	--

DRAWING TITLE	6137-PUR-MMC-XX-DR-A-0242 Proposed Ground Floor Plan			
----------------------	---	--	--	--

SIZE & SCALE	A1L	1:200		
-------------------------	-----	-------	--	--

DRAWING STATUS	S4 - Planning			
-----------------------	---------------	--	--	--

JOB NUMBER	237010			
-------------------	--------	--	--	--

DRAWING NO.	242			
--------------------	-----	--	--	--

REVISION	C			
-----------------	---	--	--	--

