


Scale 1 : 25 @ A1 1 : 50 @ A3

© Ambit Architectural Design Limited Copyright 2014. All rights reserved. This drawing is the property of Ambit Architectural Design Limited and is not to be reproduced in any form without written permission. Any discrepancies should be noted and reported to the Designer / Architect. This drawing is to be read in conjunction with structural engineers drawings and specifications. The contractor must observe and confirm all dimensions on site prior to manufacture.

NOTES:

1. The builder is to familiarise himself and fully understand the plans and any appropriate structural details before any works commence.
2. The plans relating to the proposed project to be read in conjunction with all appropriate structural engineers details.
3. DO NOT SCALE FROM PLANS. Use figured dimensions only but the contractor is to check all dimensions on site prior to commencement of work on site and any discrepancies are to be brought to the attention of the designer or engineer.
4. All site work to be carried out to the Building Regulations 1991, current British Standards and Codes of Practice.
5. All structural site inspections are to be seen and approved by the Approved Inspector prior to any work commencing.
6. Any existing beams and timbers carrying additional load are to be exposed and checked on site for suitability and if necessary replaced.
7. All drainage and foundation work is provisional and is subject to conditions encountered on site.
8. All concrete work to be carried out to BS 5328: pt 3 : 1981 and BS 1282 : 1985.
9. All brickwork to be carried out to BS 5328 : pt 3 : 1985
10. All timber to be preservative treated with a suitable preservative to BS 1282 : 1975.
11. All building work to be carried out to the general requirements for workmanship. Workmanship should comply with the relevant sections of BS 8000 Part 10 : 1995.

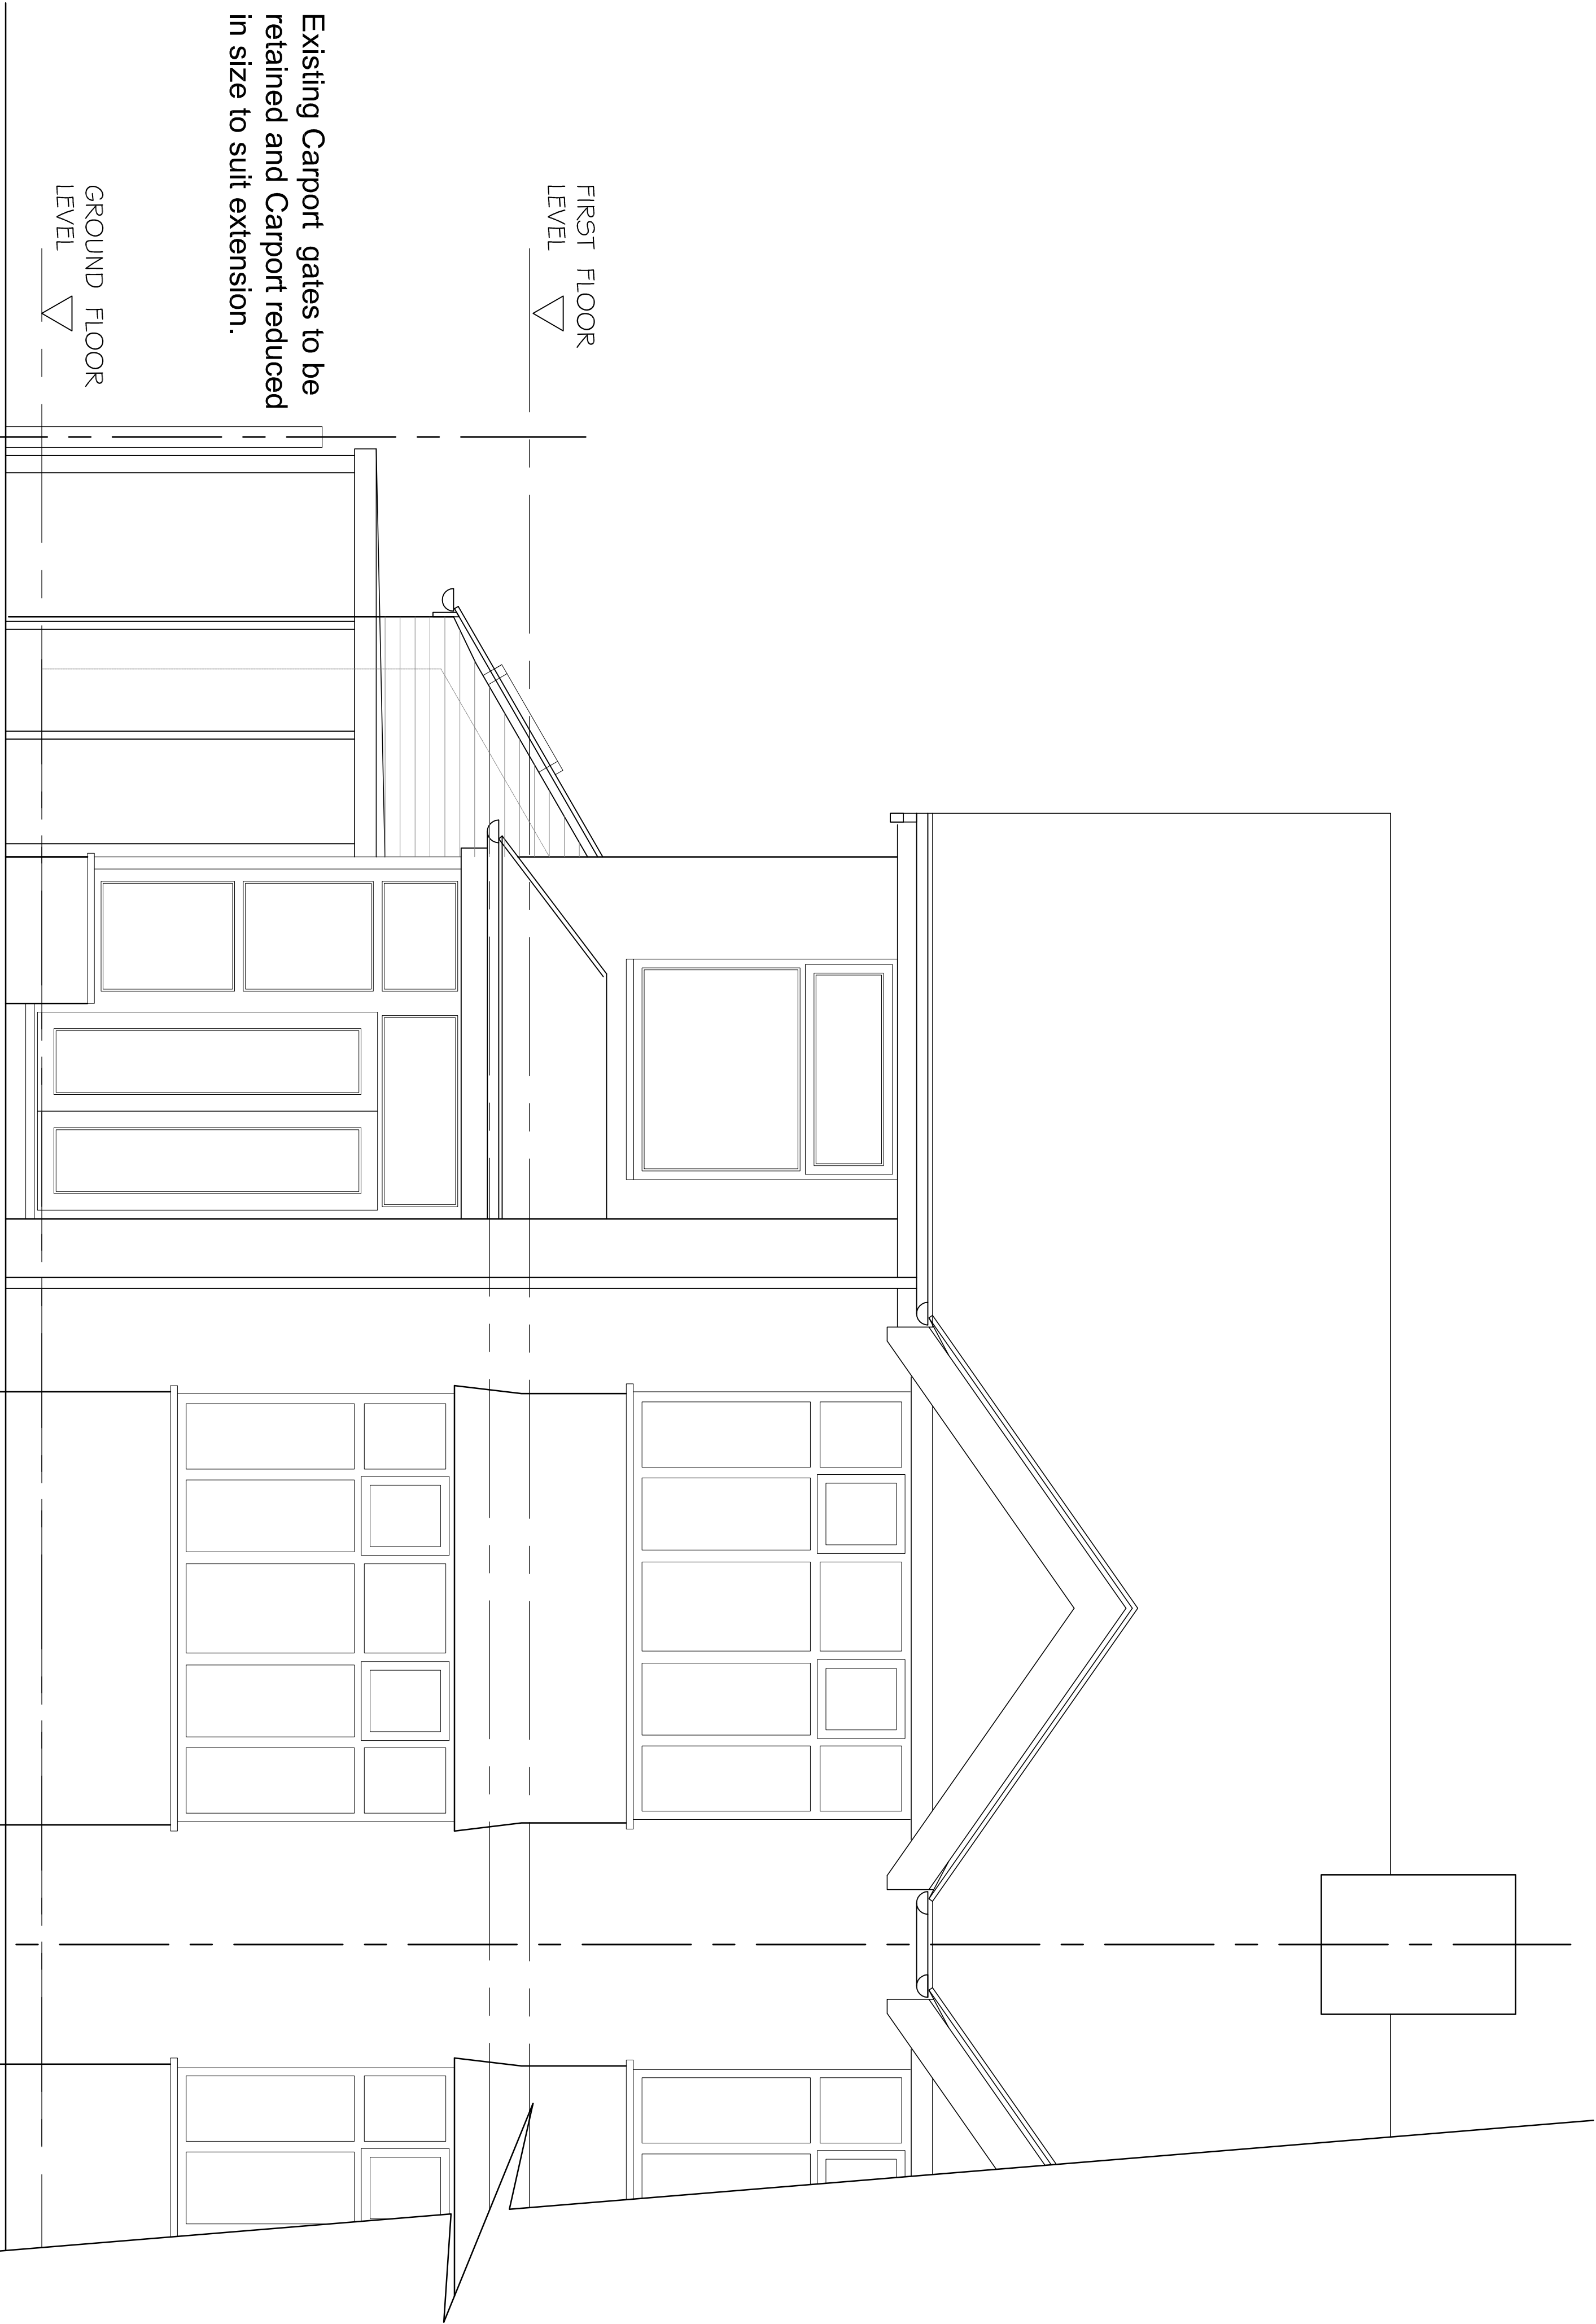

FRONT ELEVATION - West

Rev	Description	Date

29 Freshfield Road,
Stockport, Cheshire
SK4 3HN
Email: info@ambitarch.co.uk

PROJECT
255 Erwood Road,
Burnage. M19 1GE

TITLE
FRONT ELEVATION

DRAWN	SCALE	DATE
CGH	1:25@A1 1:50@A3	June 2021

DRAWING No.	REV.
2108 / 3	