
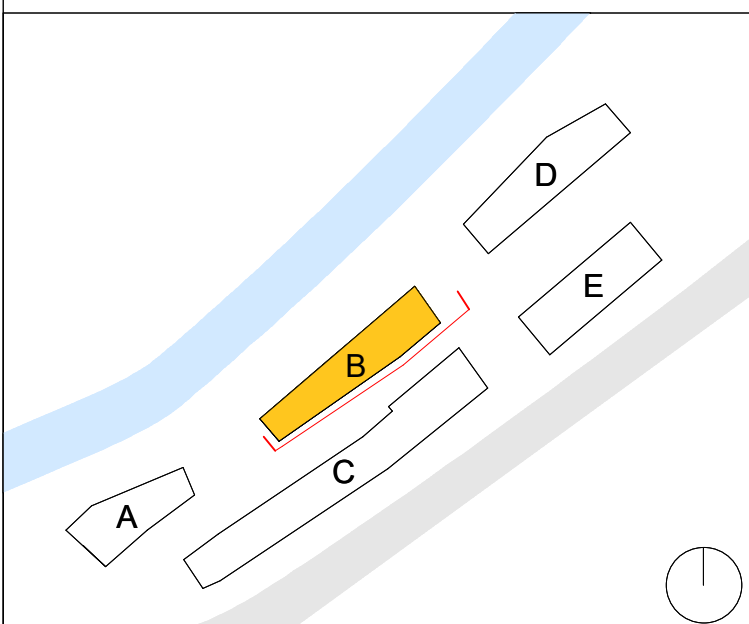


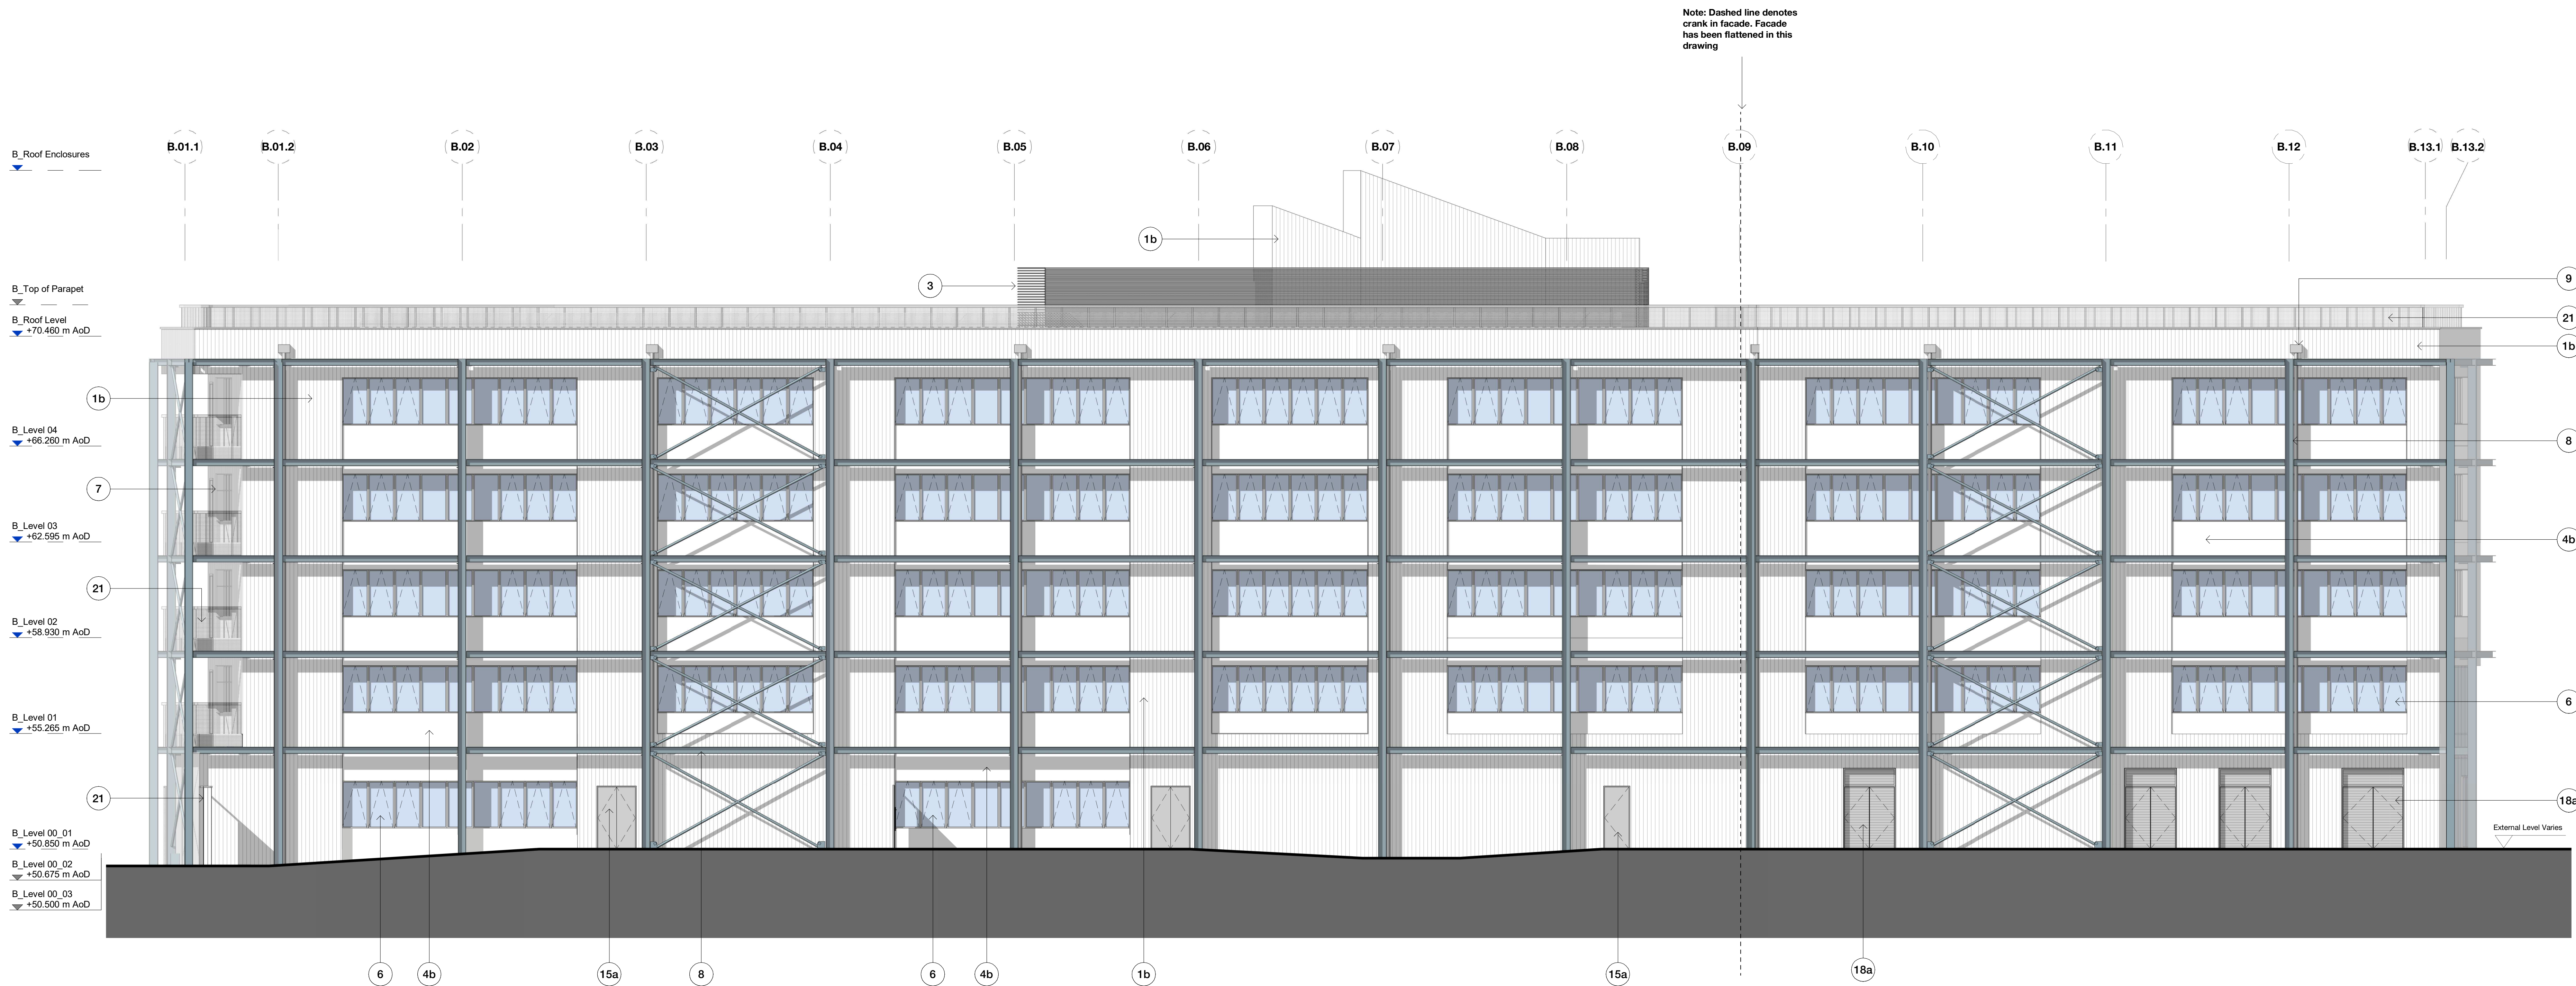

30 Tariff Street
Manchester M1 2FF

mail@hawkinsbrown.com
hawkinsbrown.com

Hawkins\Brown

Project
Pollard Street
New Islington

Drawing
Building B - GA South Elevation

Scale @ A0 1 : 100
Scale @ A3 NTS
Date September 2020

Drawn By SB
Checked By PD

Job Number 18013
Status S2
Purpose of Issue Planning

Drawing No. PLS-HBA-B-ZZ-DR-A-08-0211
Rev P2