



EXISTING FRONT ELEVATION




EXISTING SIDE ELEVATION 'A'

'A'




EXISTING REAR ELEVATION


'B'

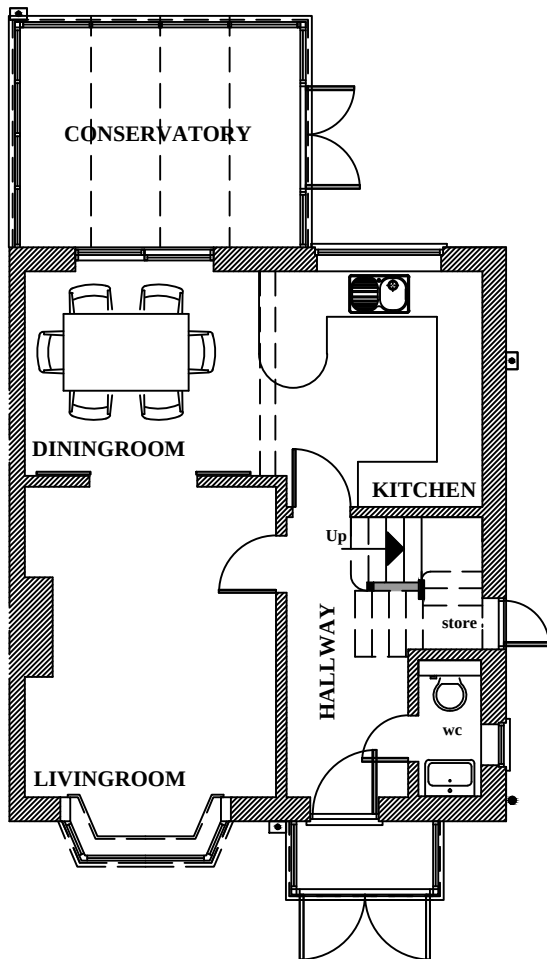


EXISTING GROUND FLOOR PLAN

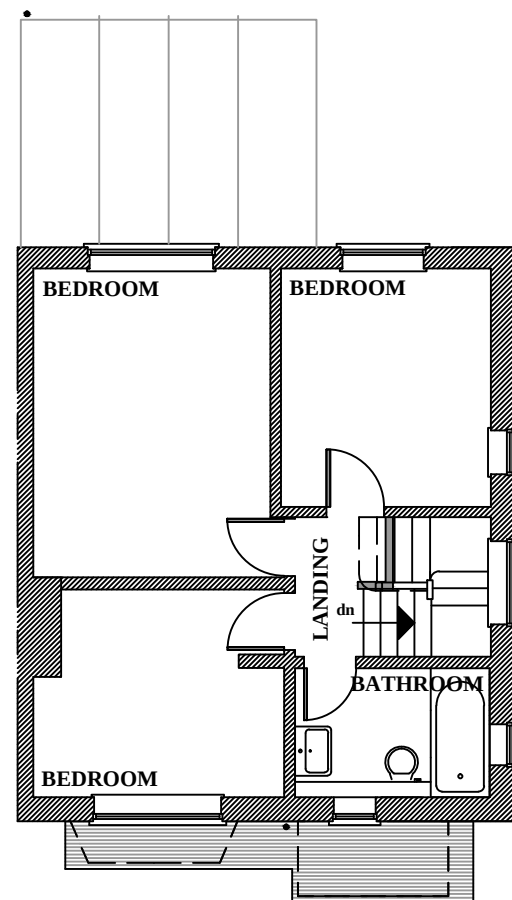

EXISTING FIRST FLOOR PLAN

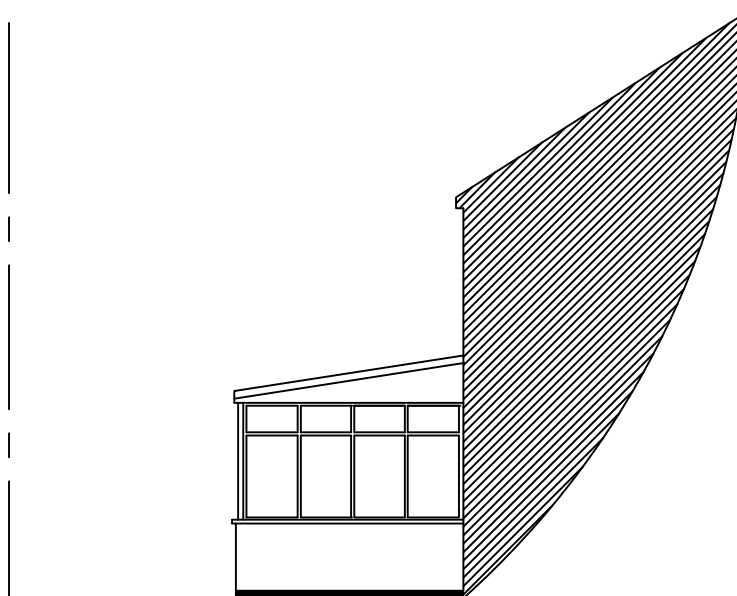

EXISTING SIDE ELEVATION 'B'

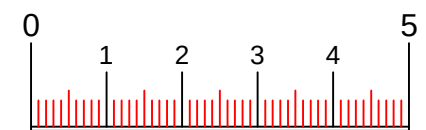

SCALE BAR : METRES

x	xxx	xxx	xx/xx/xx
Rev	Description	By	Date
Initial Issue: xx/xx/xx			

Project Title: **PROPOSED EXTENSION**

Project Address: **38 REDBURN ROAD
BAGULEY M231AJ**

Drawn by: DAC	Checked by: DAC
Date: 25/03/21	Scale: 1:100 @ A3

DAC Designs

100 Cromwell Road
Stretford
Manchester
M32 8QL

Tel:- 0161 865 9340
Mob:- 07857 656 323

Drawing No. 25-03-21-1	Revision -
----------------------------------	----------------------