




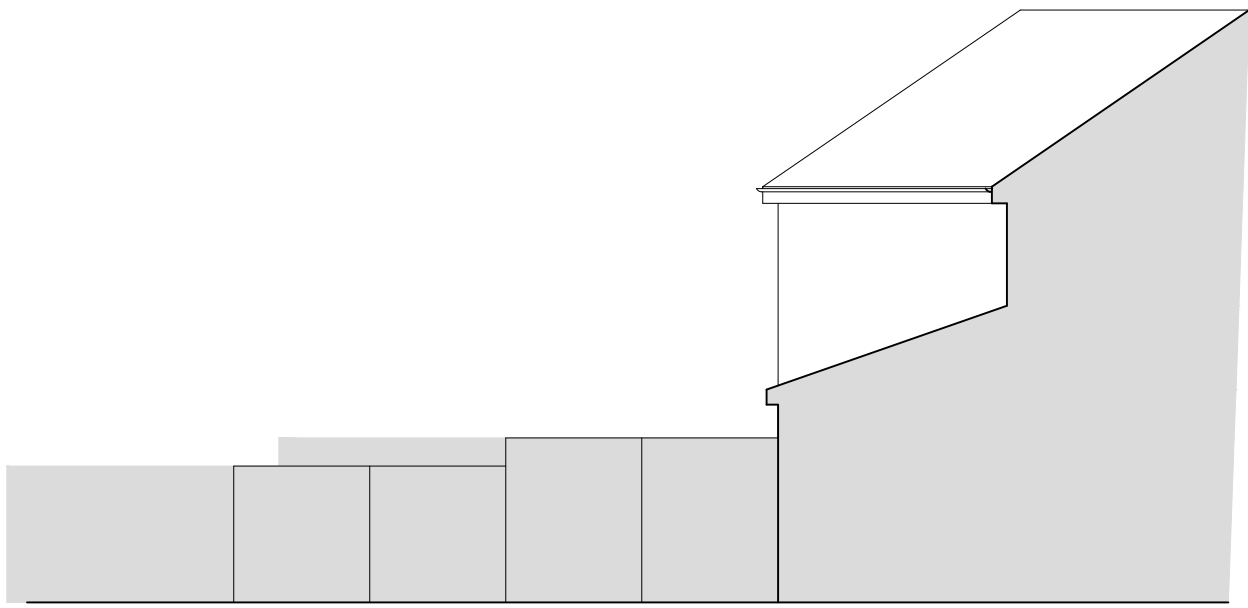


Existing East Elevation

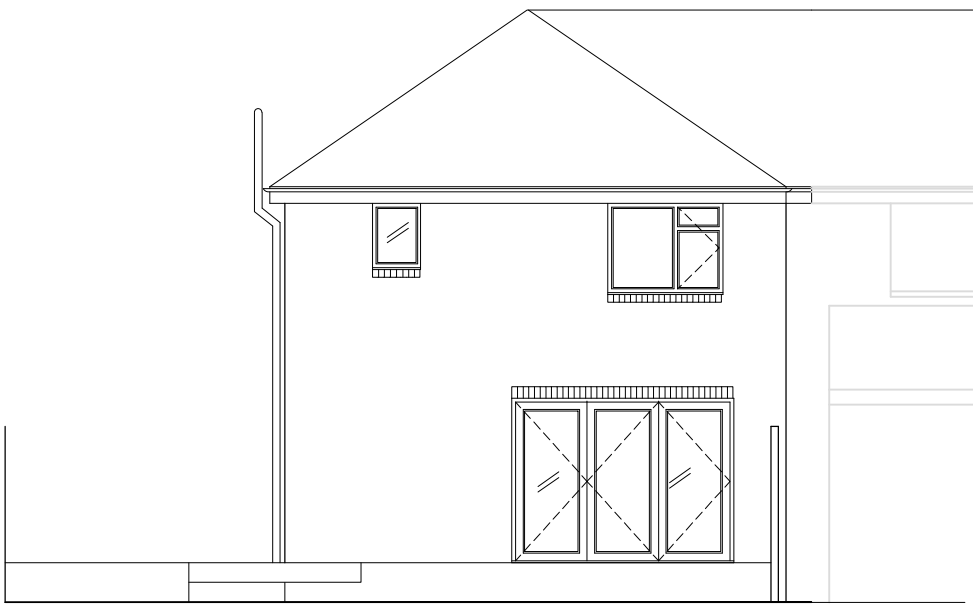


Existing South Elevation

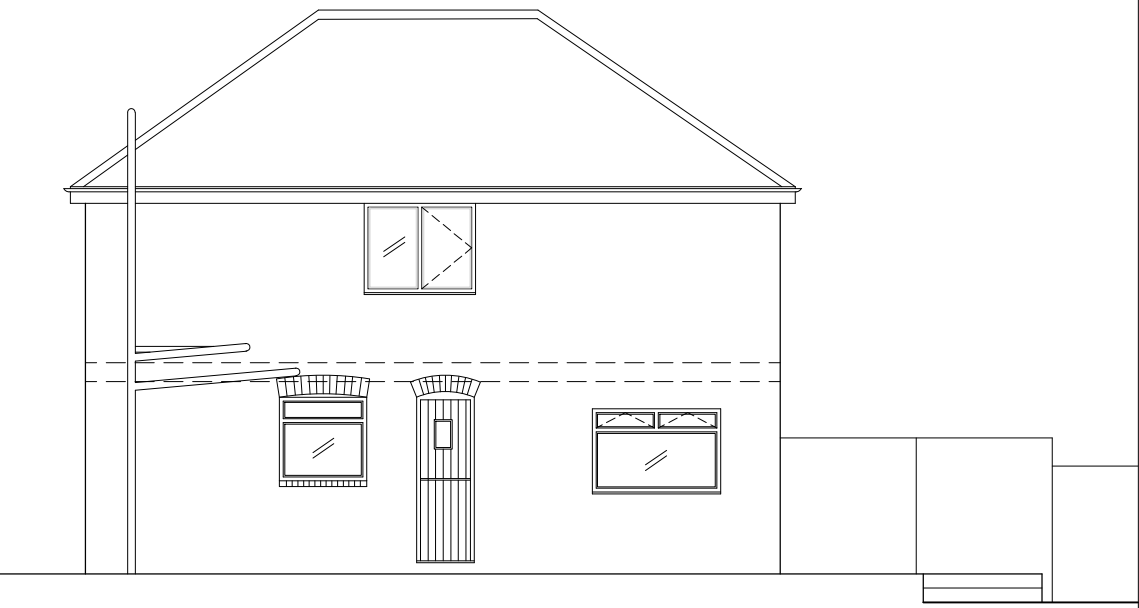


Existing West Elevation

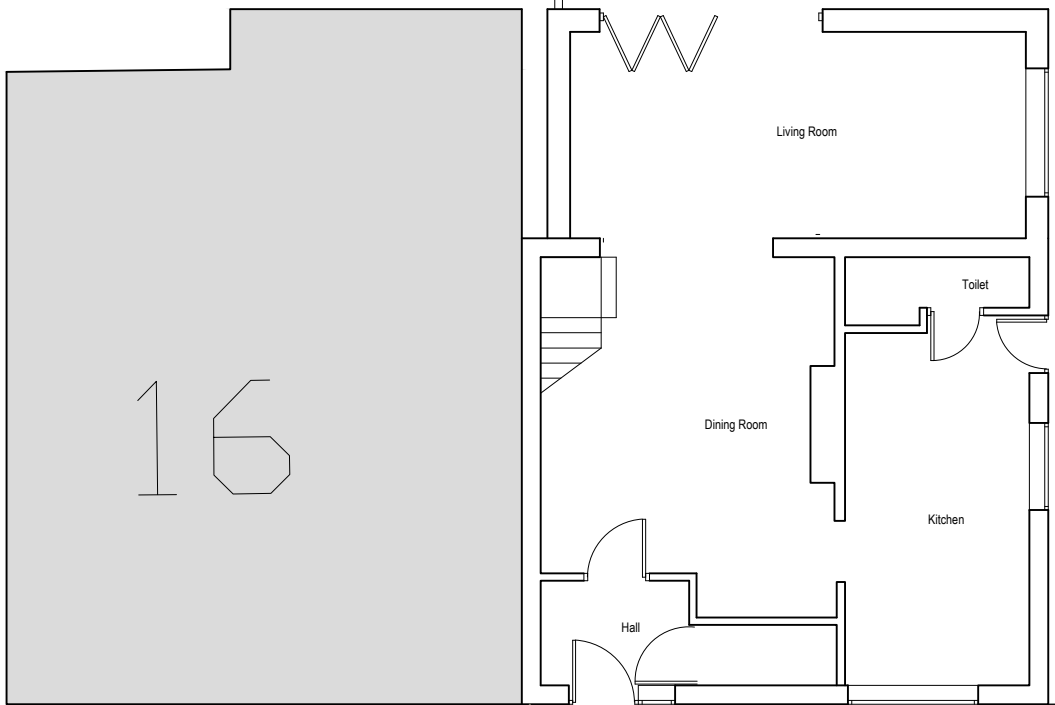

Existing Ground Floor Plan

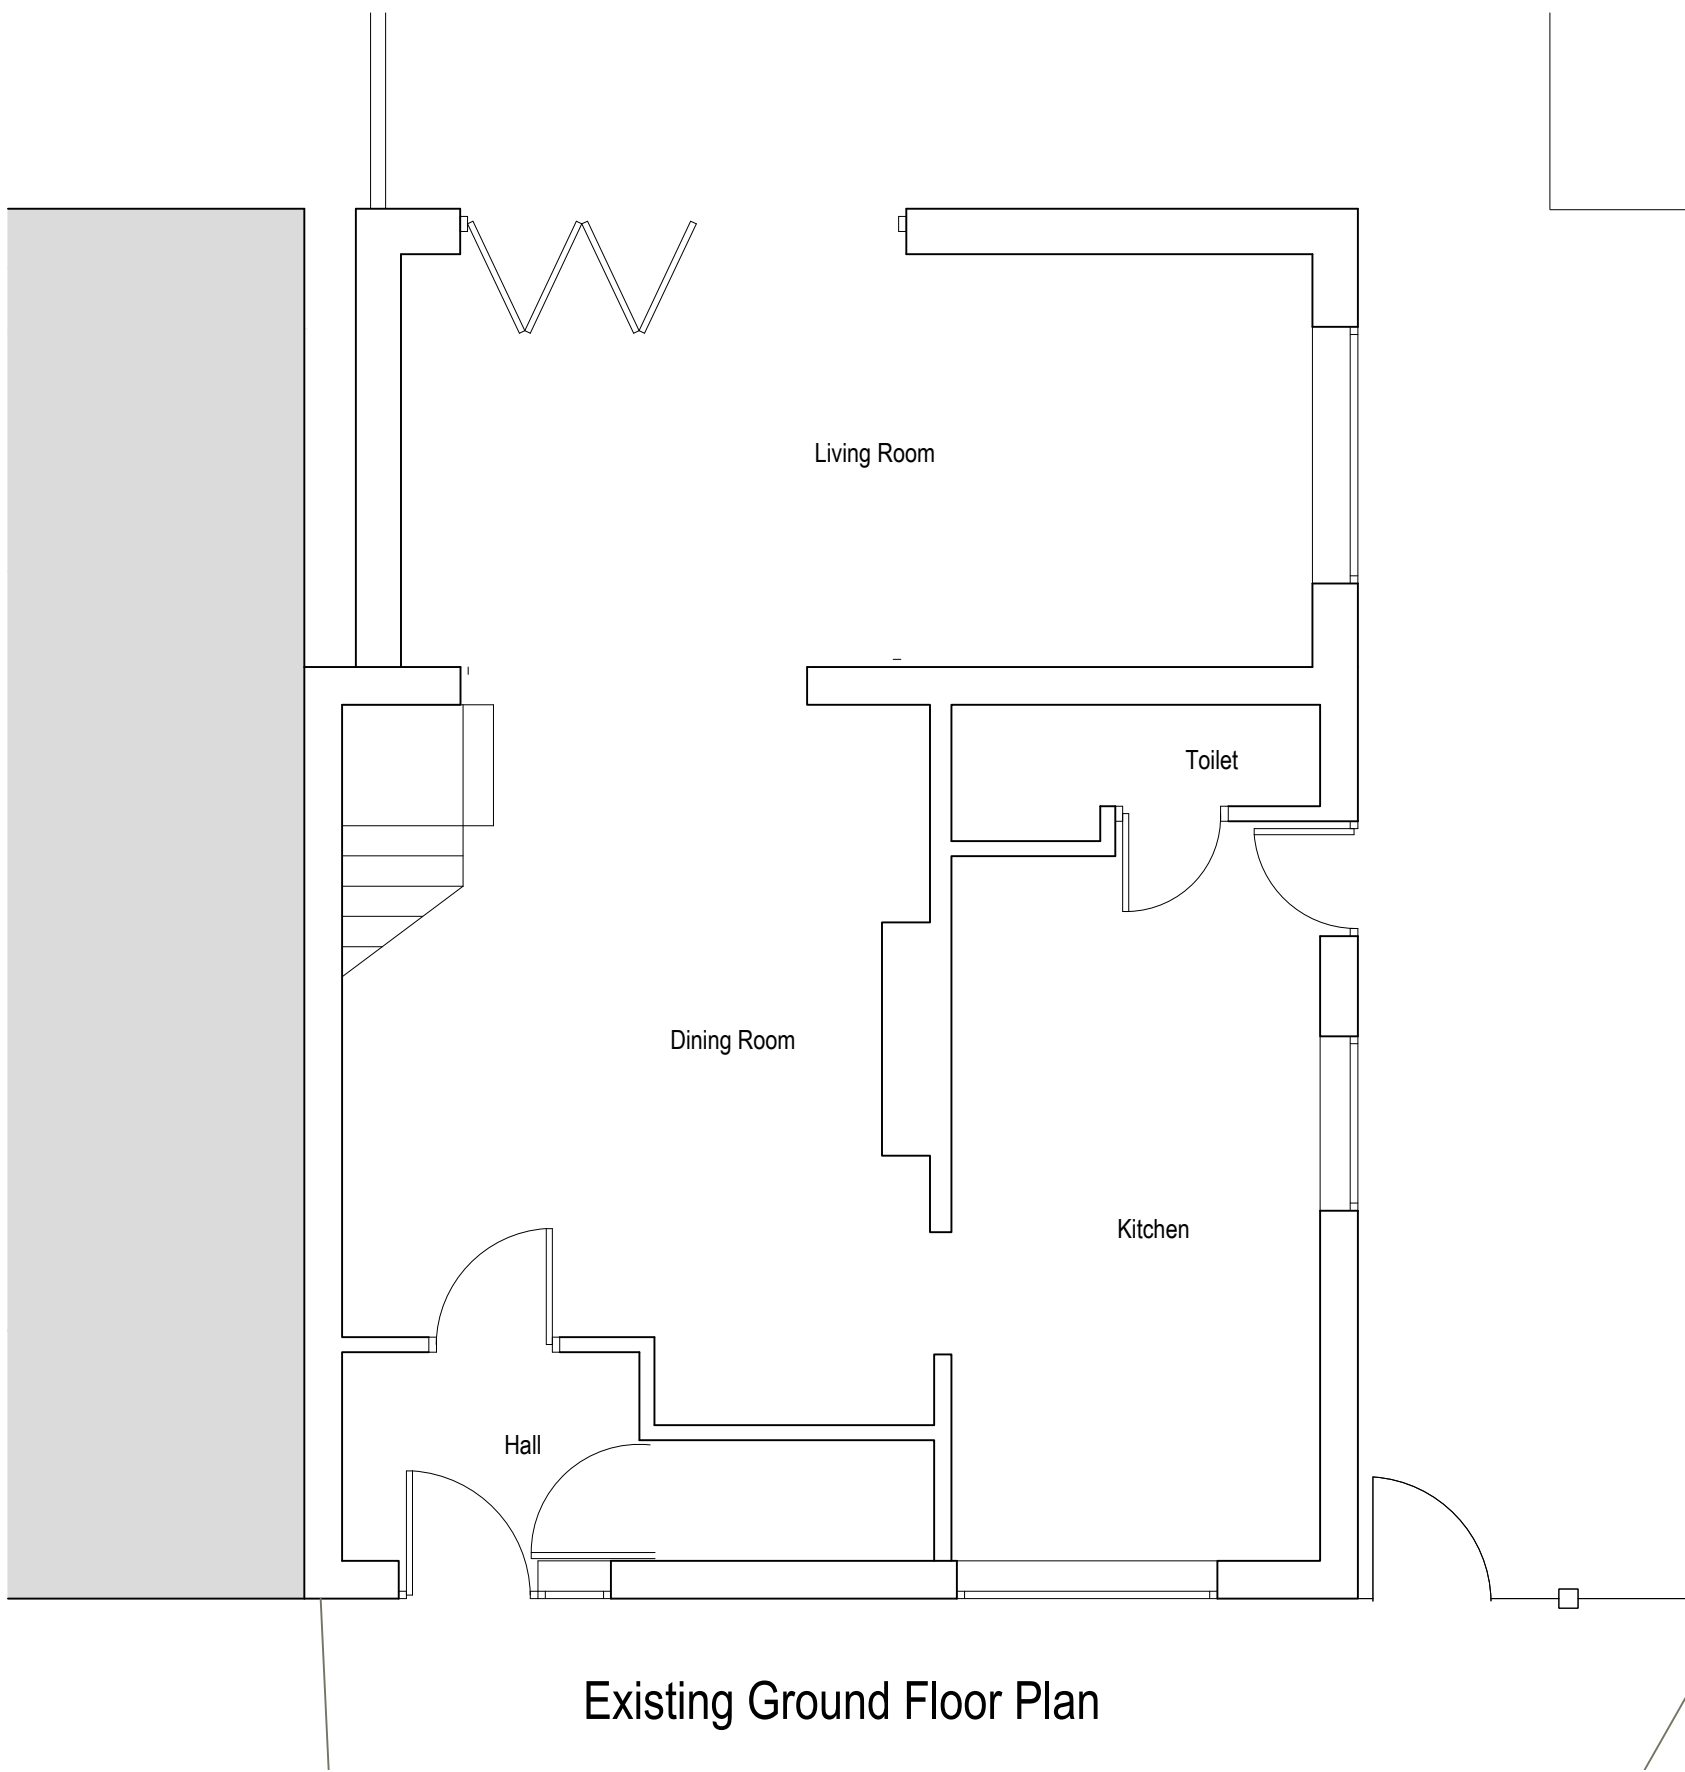

Existing Ground Floor Plan

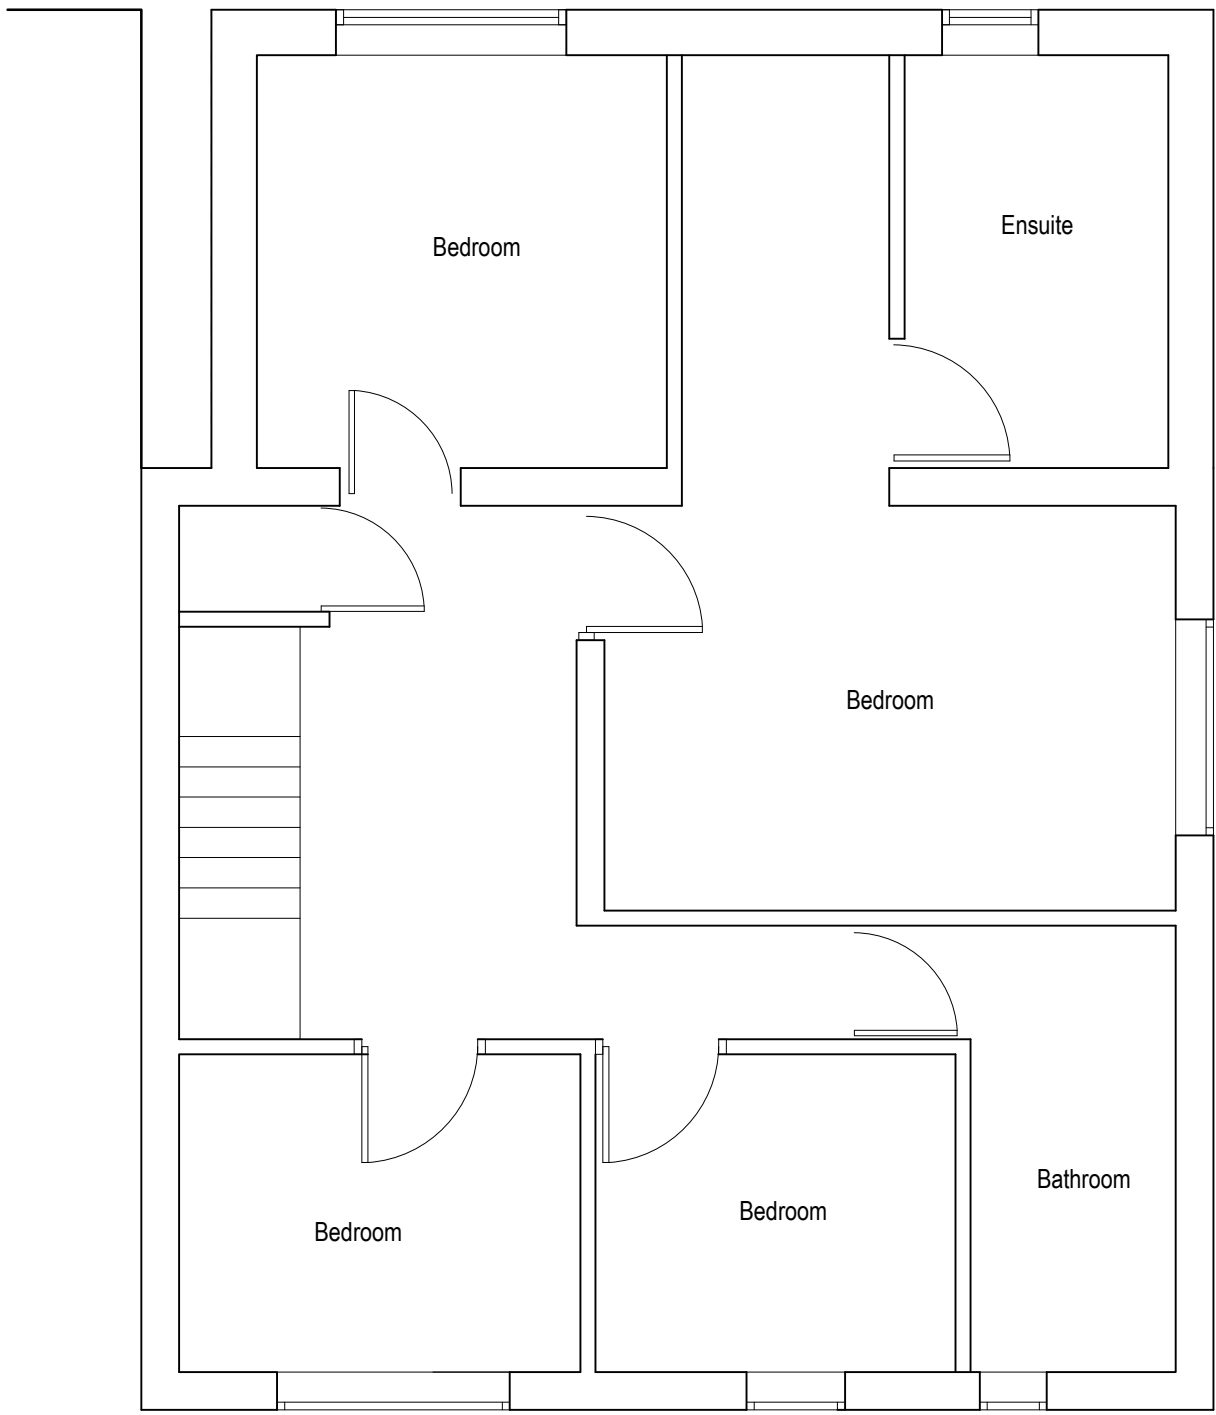

Existing First Floor Plan



MR & MRS AZRA-SMITH  
CLIENT

14 HOLMSIDE GARDENS, BURNAGE  
MANCHESTER  
PROJECT

EXISTING PLANS & ELEVATIONS  
SITE PLAN  
TITLE

2278.P.101.A  
DRAWING NO.

1:100 / 1:50 SW  
SCALE@A1 DRAWN

