




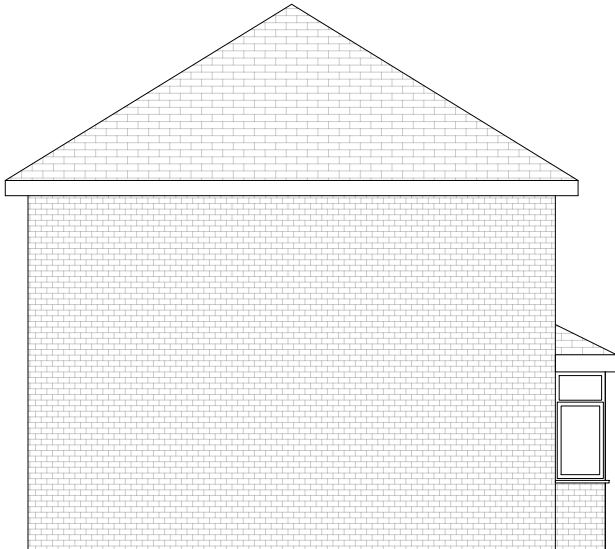


EXISTING
ELEVATION A
SCALE 1:100 at A3

 


EXISTING
ELEVATION B
SCALE 1:100 at A3

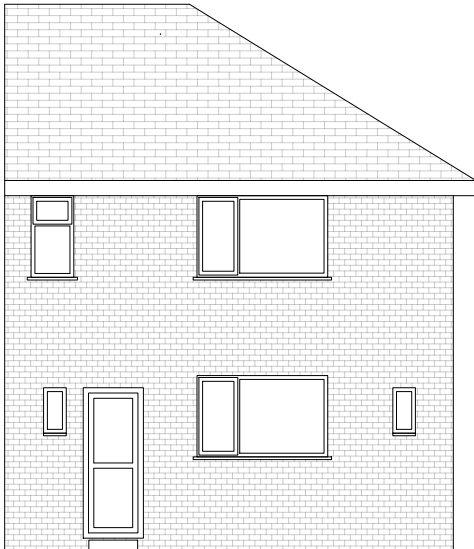


EXISTING
ELEVATION C
SCALE 1:100 at A3

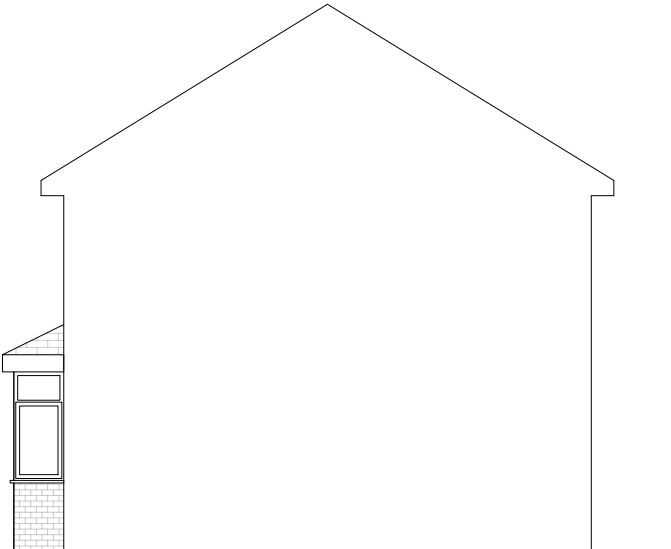


EXISTING
ELEVATION D
SCALE 1:100 at A3

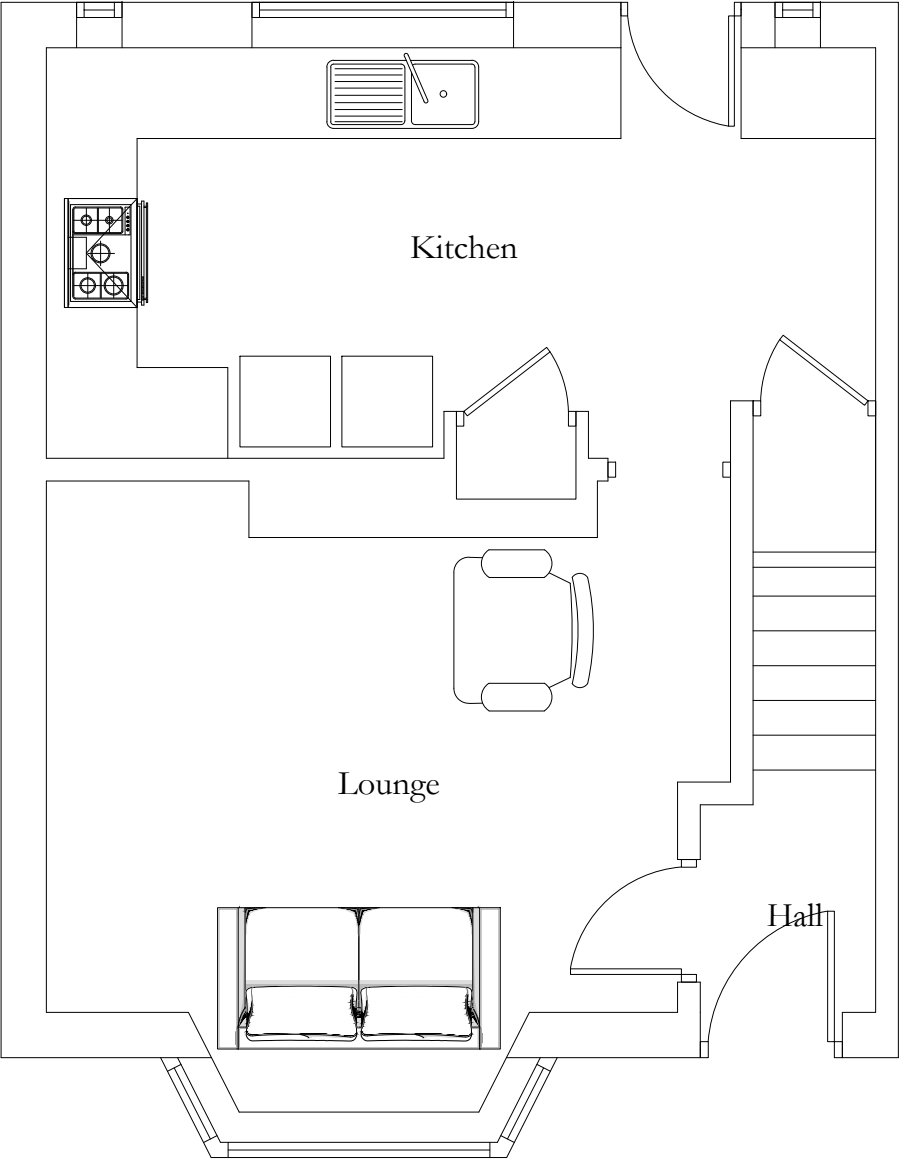


EXISTING GROUND FLOOR PLAN
SCALE 1:50 at A3

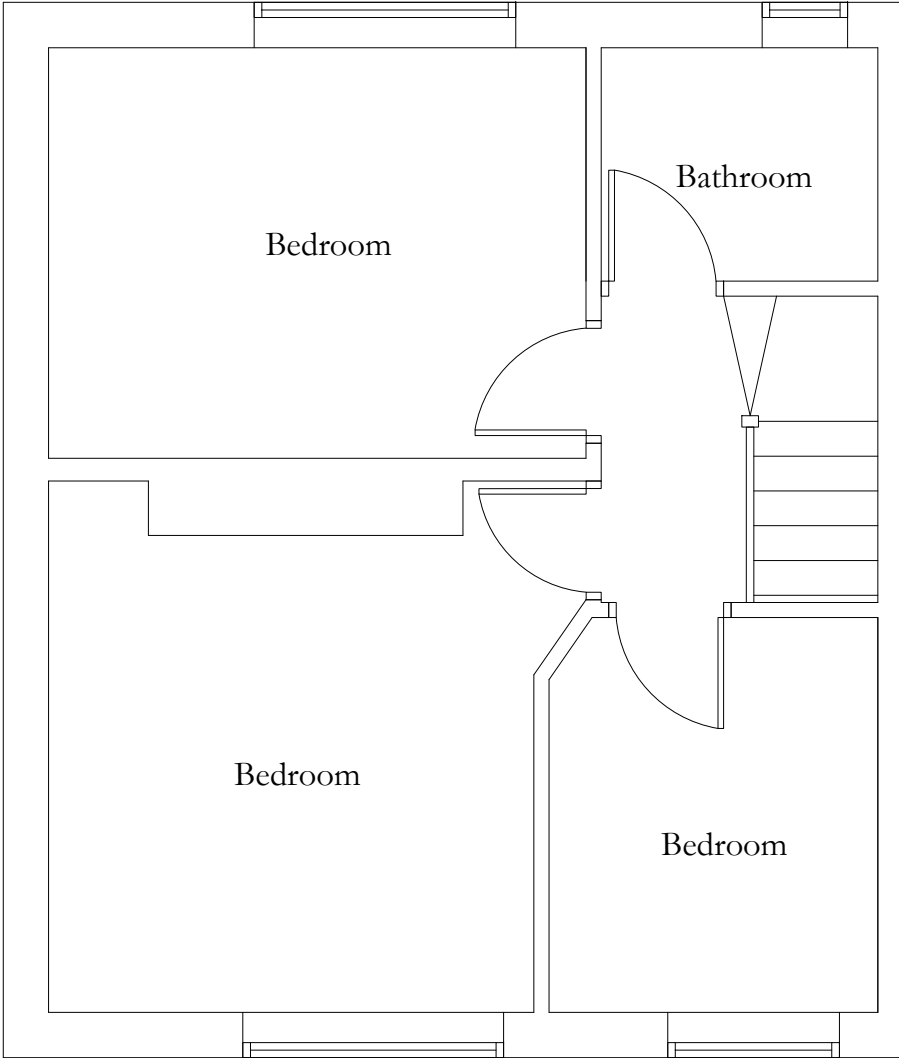

EXISTING FIRST FLOOR PLAN
SCALE 1:50 at A3

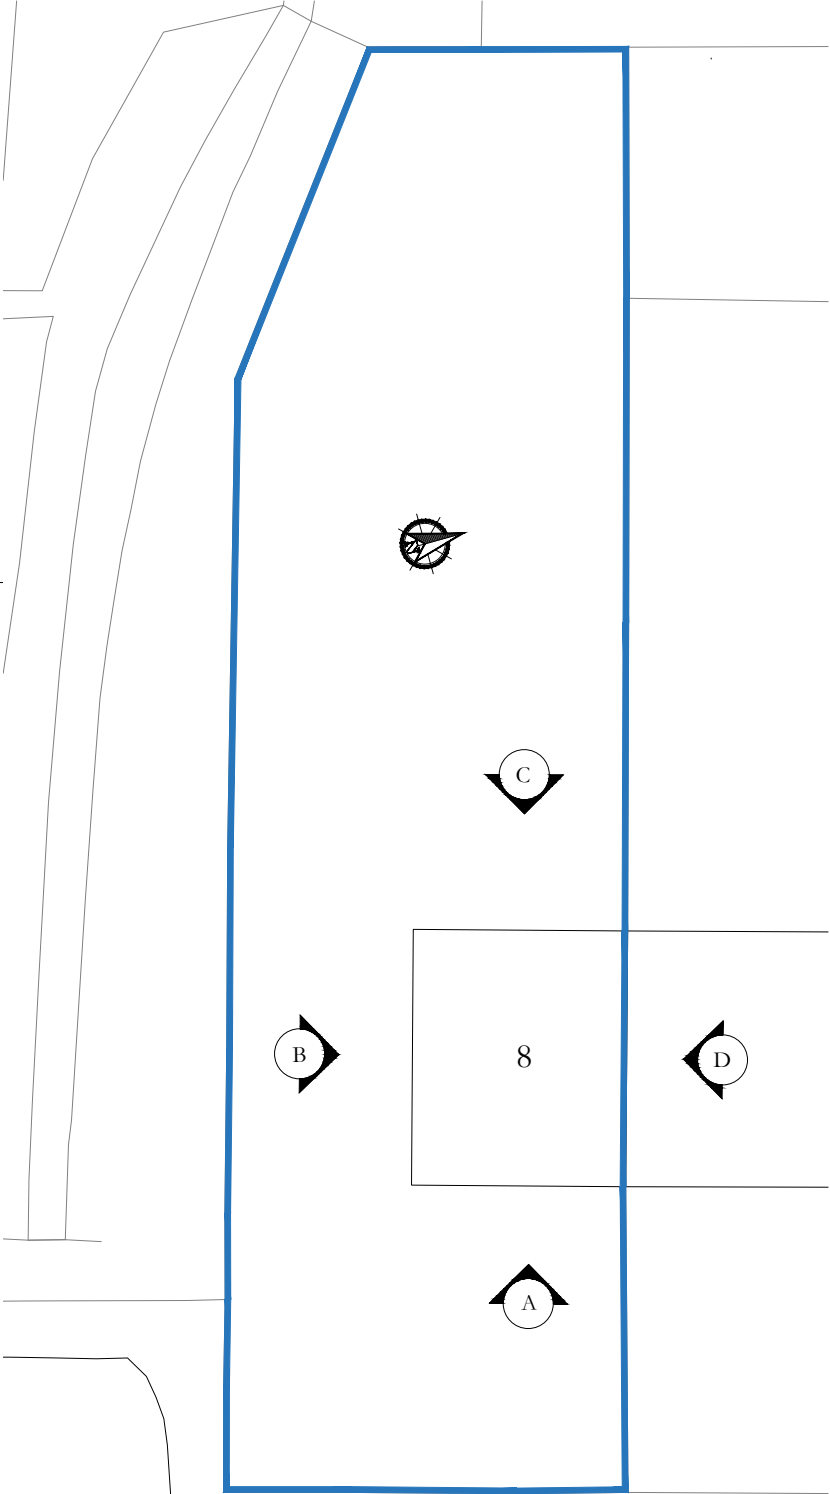

EXISTING SITE PLAN
SCALE 1:200 at A3

 

 M&M ARCHITECTURE	
Client Jessica Holmes and Mark Wood	Date May 2021
	Drawn MJB
Project title 8 Olney Avenue, Manchester	Approved JH/MW
	Scale As Noted @A3
Drawing title Existing Floor Plans and Elevations	Job No. MM0177
	Dwg. No. PL02