




© Darwent Architecture Ltd. This drawing must not be copied or reproduced without consent. Unless marked as such, this drawing should not be used for Tender or Construction purposes. Figured dimensions only are to be taken from this drawing. Contractor to check all dimensions and levels on site prior to commencement and inform architect in writing of any inaccuracies to drawings. All contractors are to be responsible for taking and checking all dimensions relative to their work. All noted dimensions are in millimetres unless stated otherwise. To be read in conjunction with all other consultants' drawings, specifications and schedules. In the event of uncertainty, please consult the Architect.

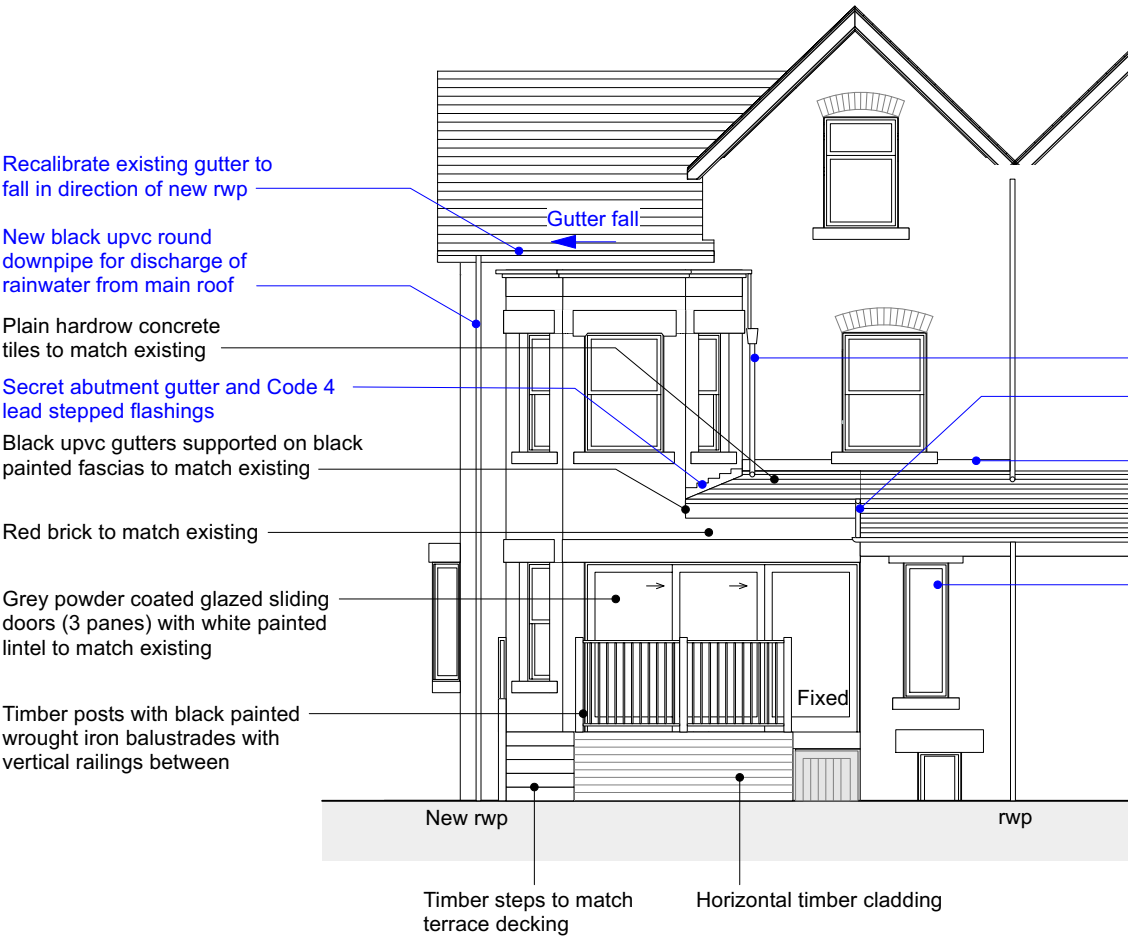

Rear Elevations

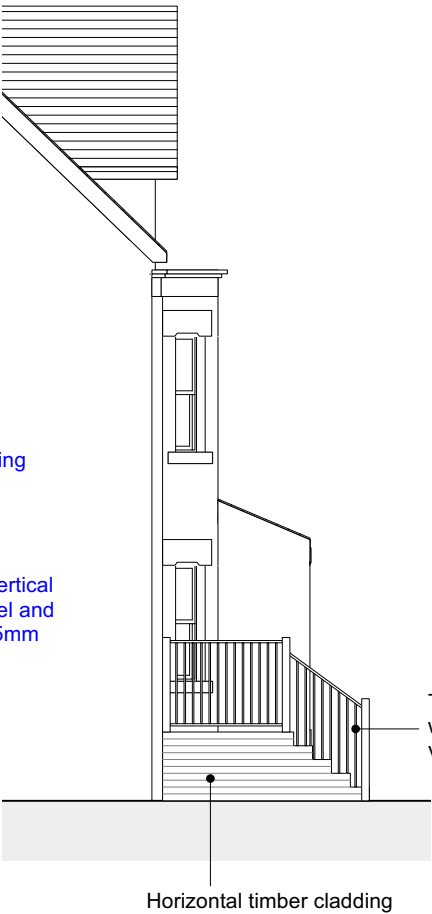

East Elevation

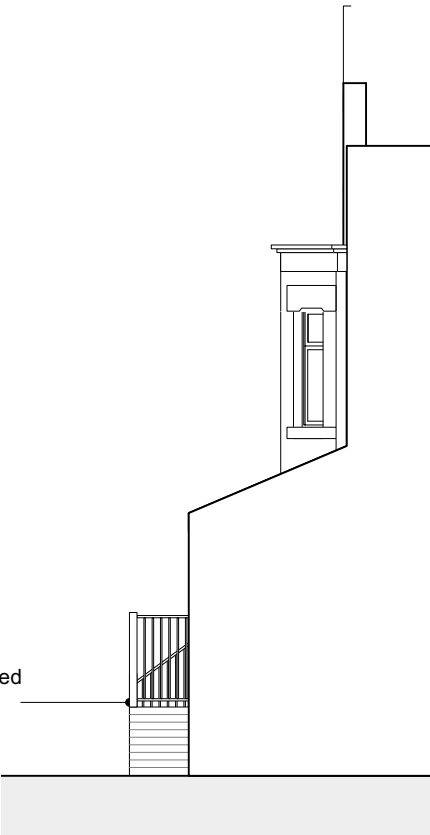

West Elevation

REV A (18.05.21) Terrace depth increased to 2m.
New vertical slot window to replace existing kitchen
window. Rainwater goods modified. (JH)

darwent architecture ltd ©

Trafalgar House, 5-7 High Lane, Chorlton-Cum-Hardy, Manchester, M21 9DJ

The Island, Castleton, Hope Valley, Derbyshire, S33 8WN

info@darwentarchitecture.co.uk

Company number: 8246259

t (0161) 8813031

t (01433) 695560

PROJECT 10 Salisbury Road, Chorlton, M21 0SL			
CLIENT Ed Fraser & Nina Warhurst			
DWG. NO. 377_ PL010	Proposed Elevations	REVISION A	DRAWN BY JH
DATE May 2021		ISSUE Planning Issue	SCALE 1:100@A3