



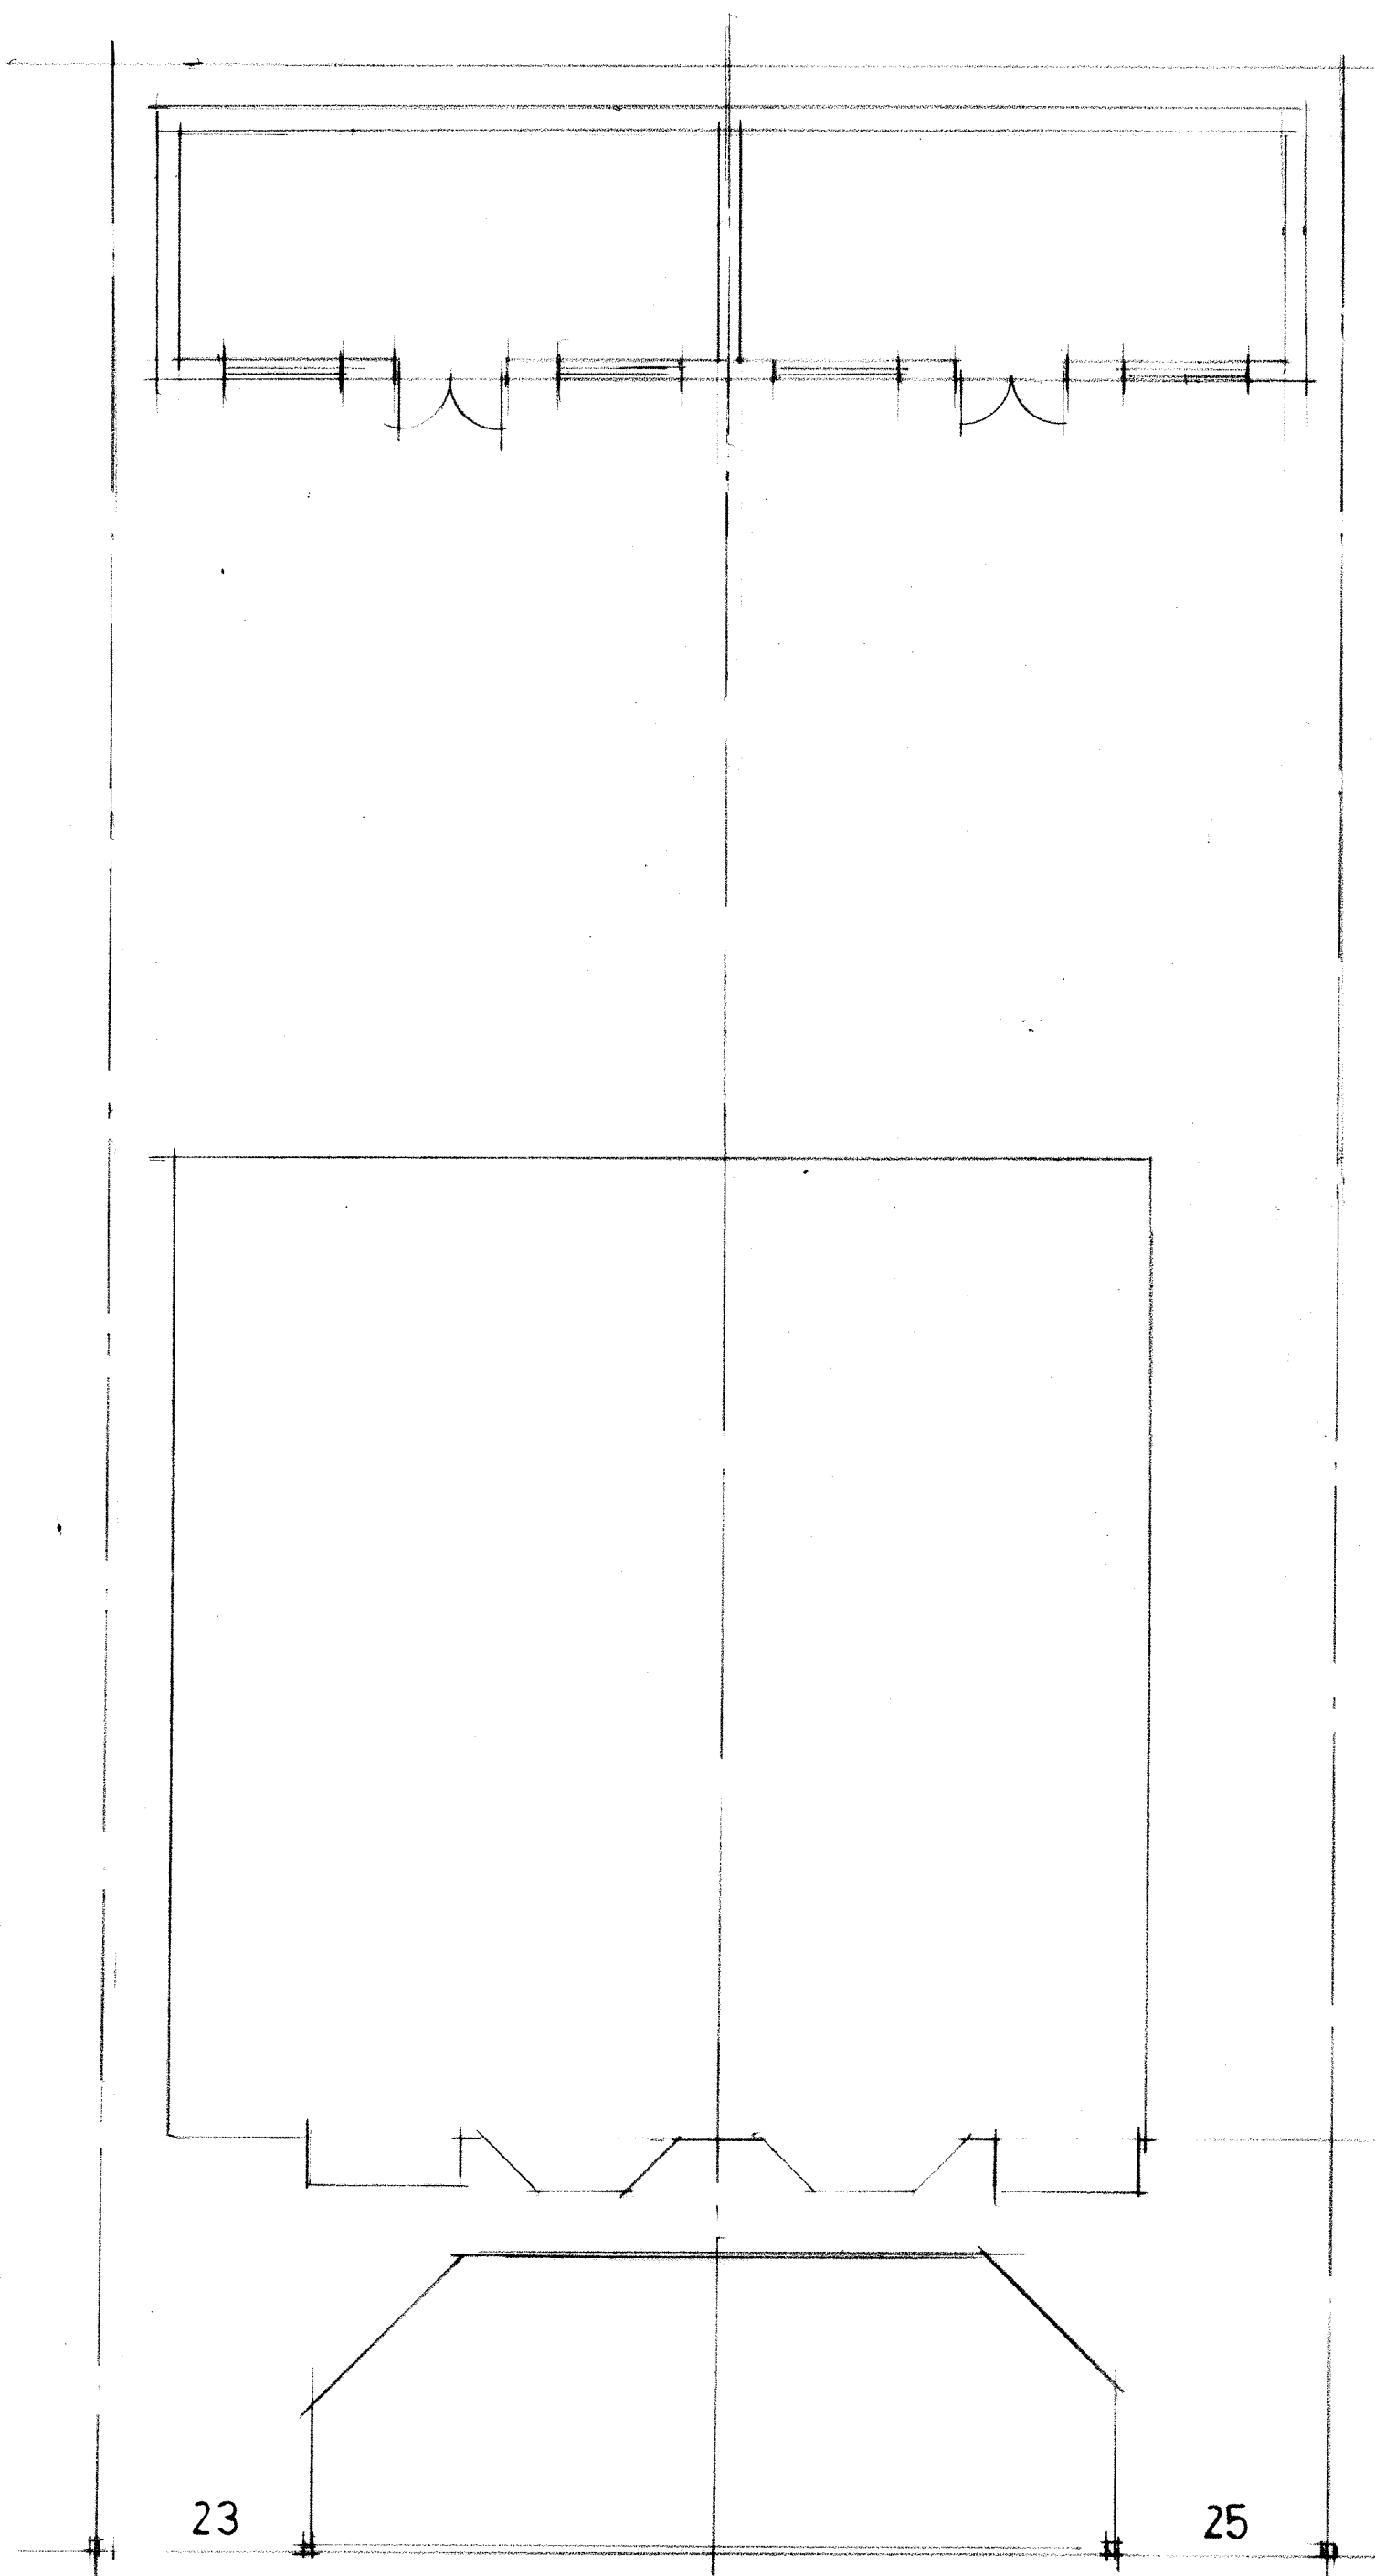

SITE PLAN

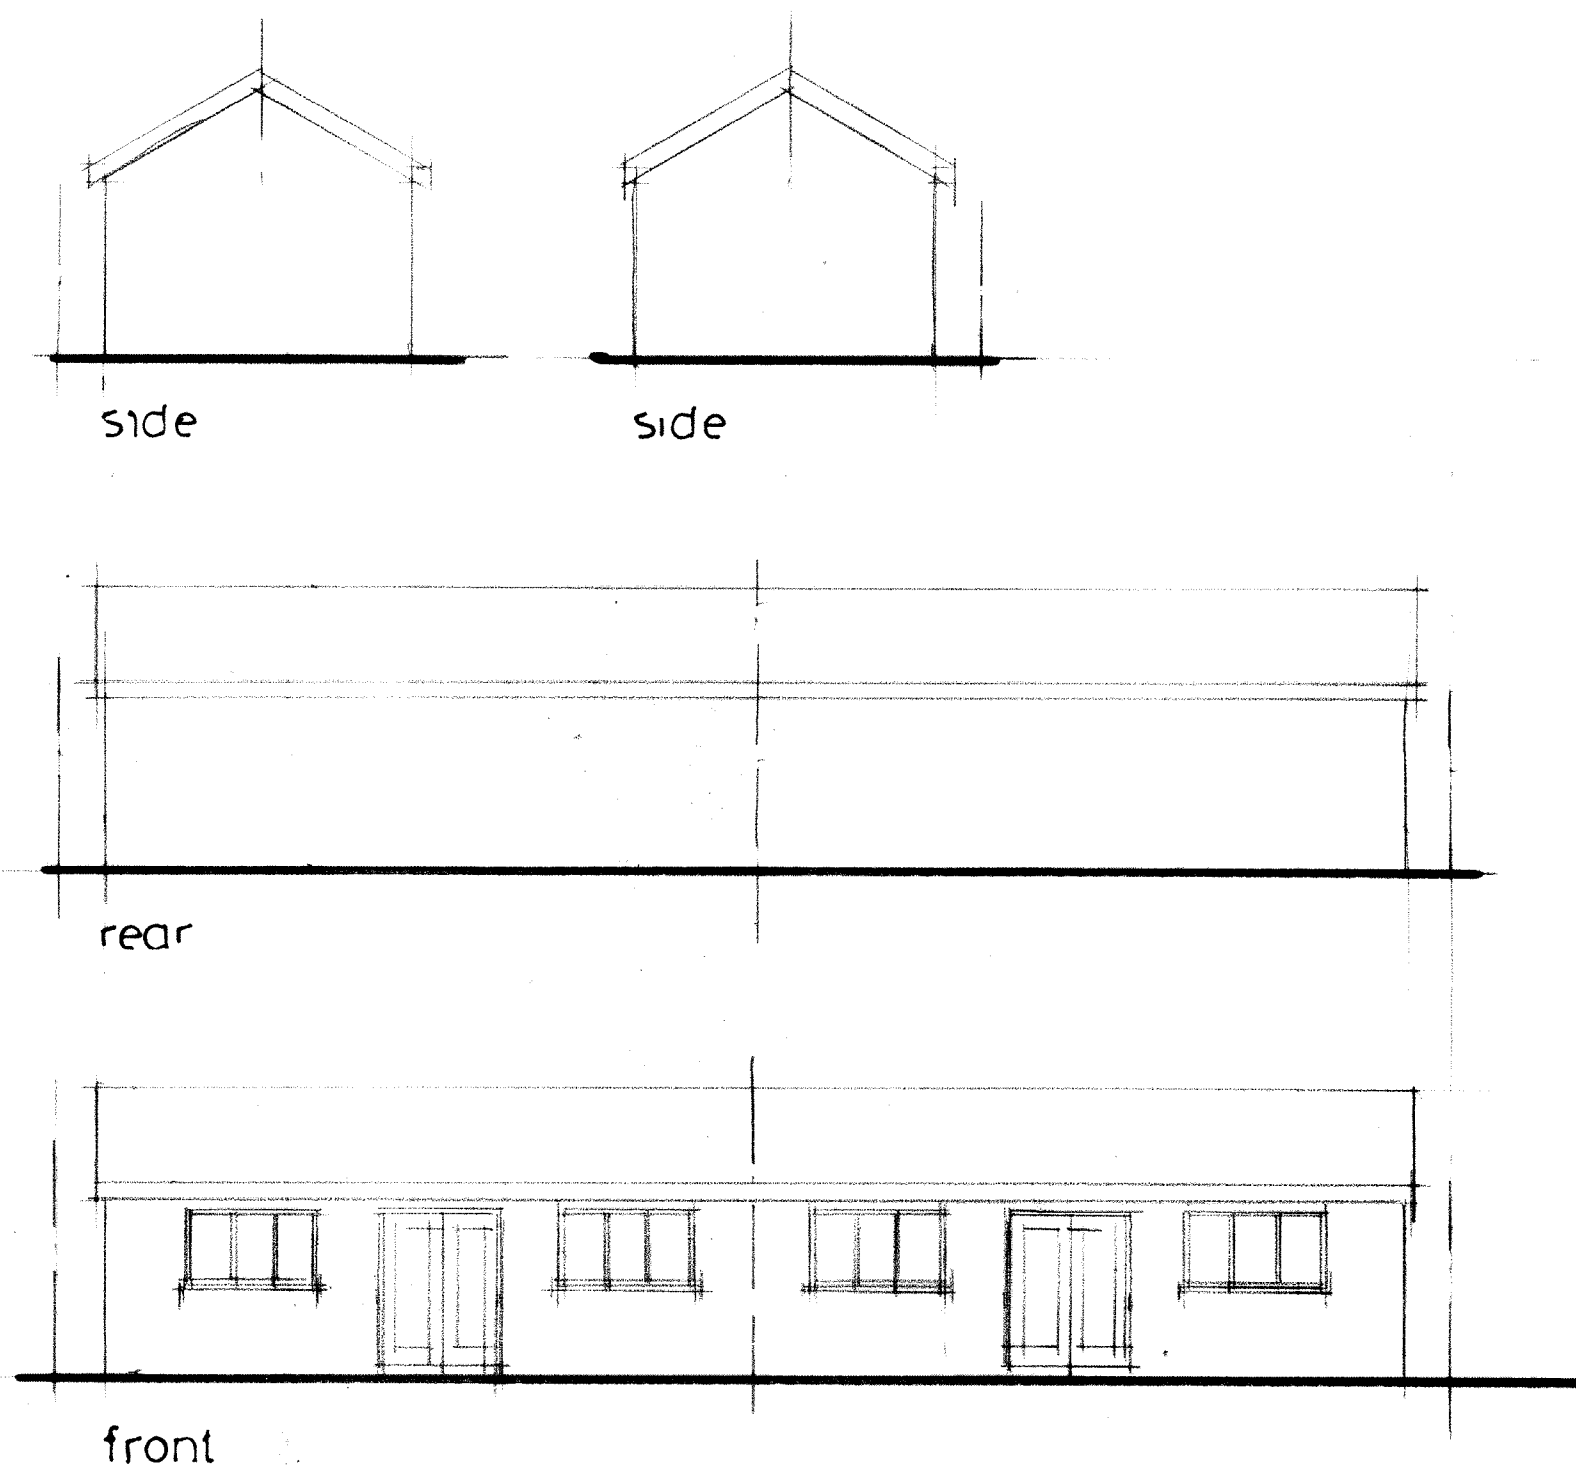

CLIENT
MR R KHAN HSEB F R KHAN
23 VACCHAN RD 25 VACCHAN RD
CHERTON M21 0YL

JOB TITLE
Proposed 10 2 Storey Rear and Side
JCHT APPLICATION EXTENSIONS
& AUXILIARY REAR ACCOMMODATION

DRG. TITLE
SITE PLAN
AUXILIARY ACCOMMODATION
PLANS & ELEVATIONS AS PROPOSED

**HOLBOROW +
ORMESHER**
Limited

**architectural &
interior design**

Station House
Adams Hill
Knutsford
Cheshire WA16 6DN
telephone : 01565 652275
fax : 01565 750501

ISSUE	ORIGINAL	1	2	3	4	5	6	7
REVISION								
DATE								
DRAWN								
CHECKED								
APPROVED								
SCALE	1:100 @ A2							
DRAWING NUMBER	2108/20/03							