


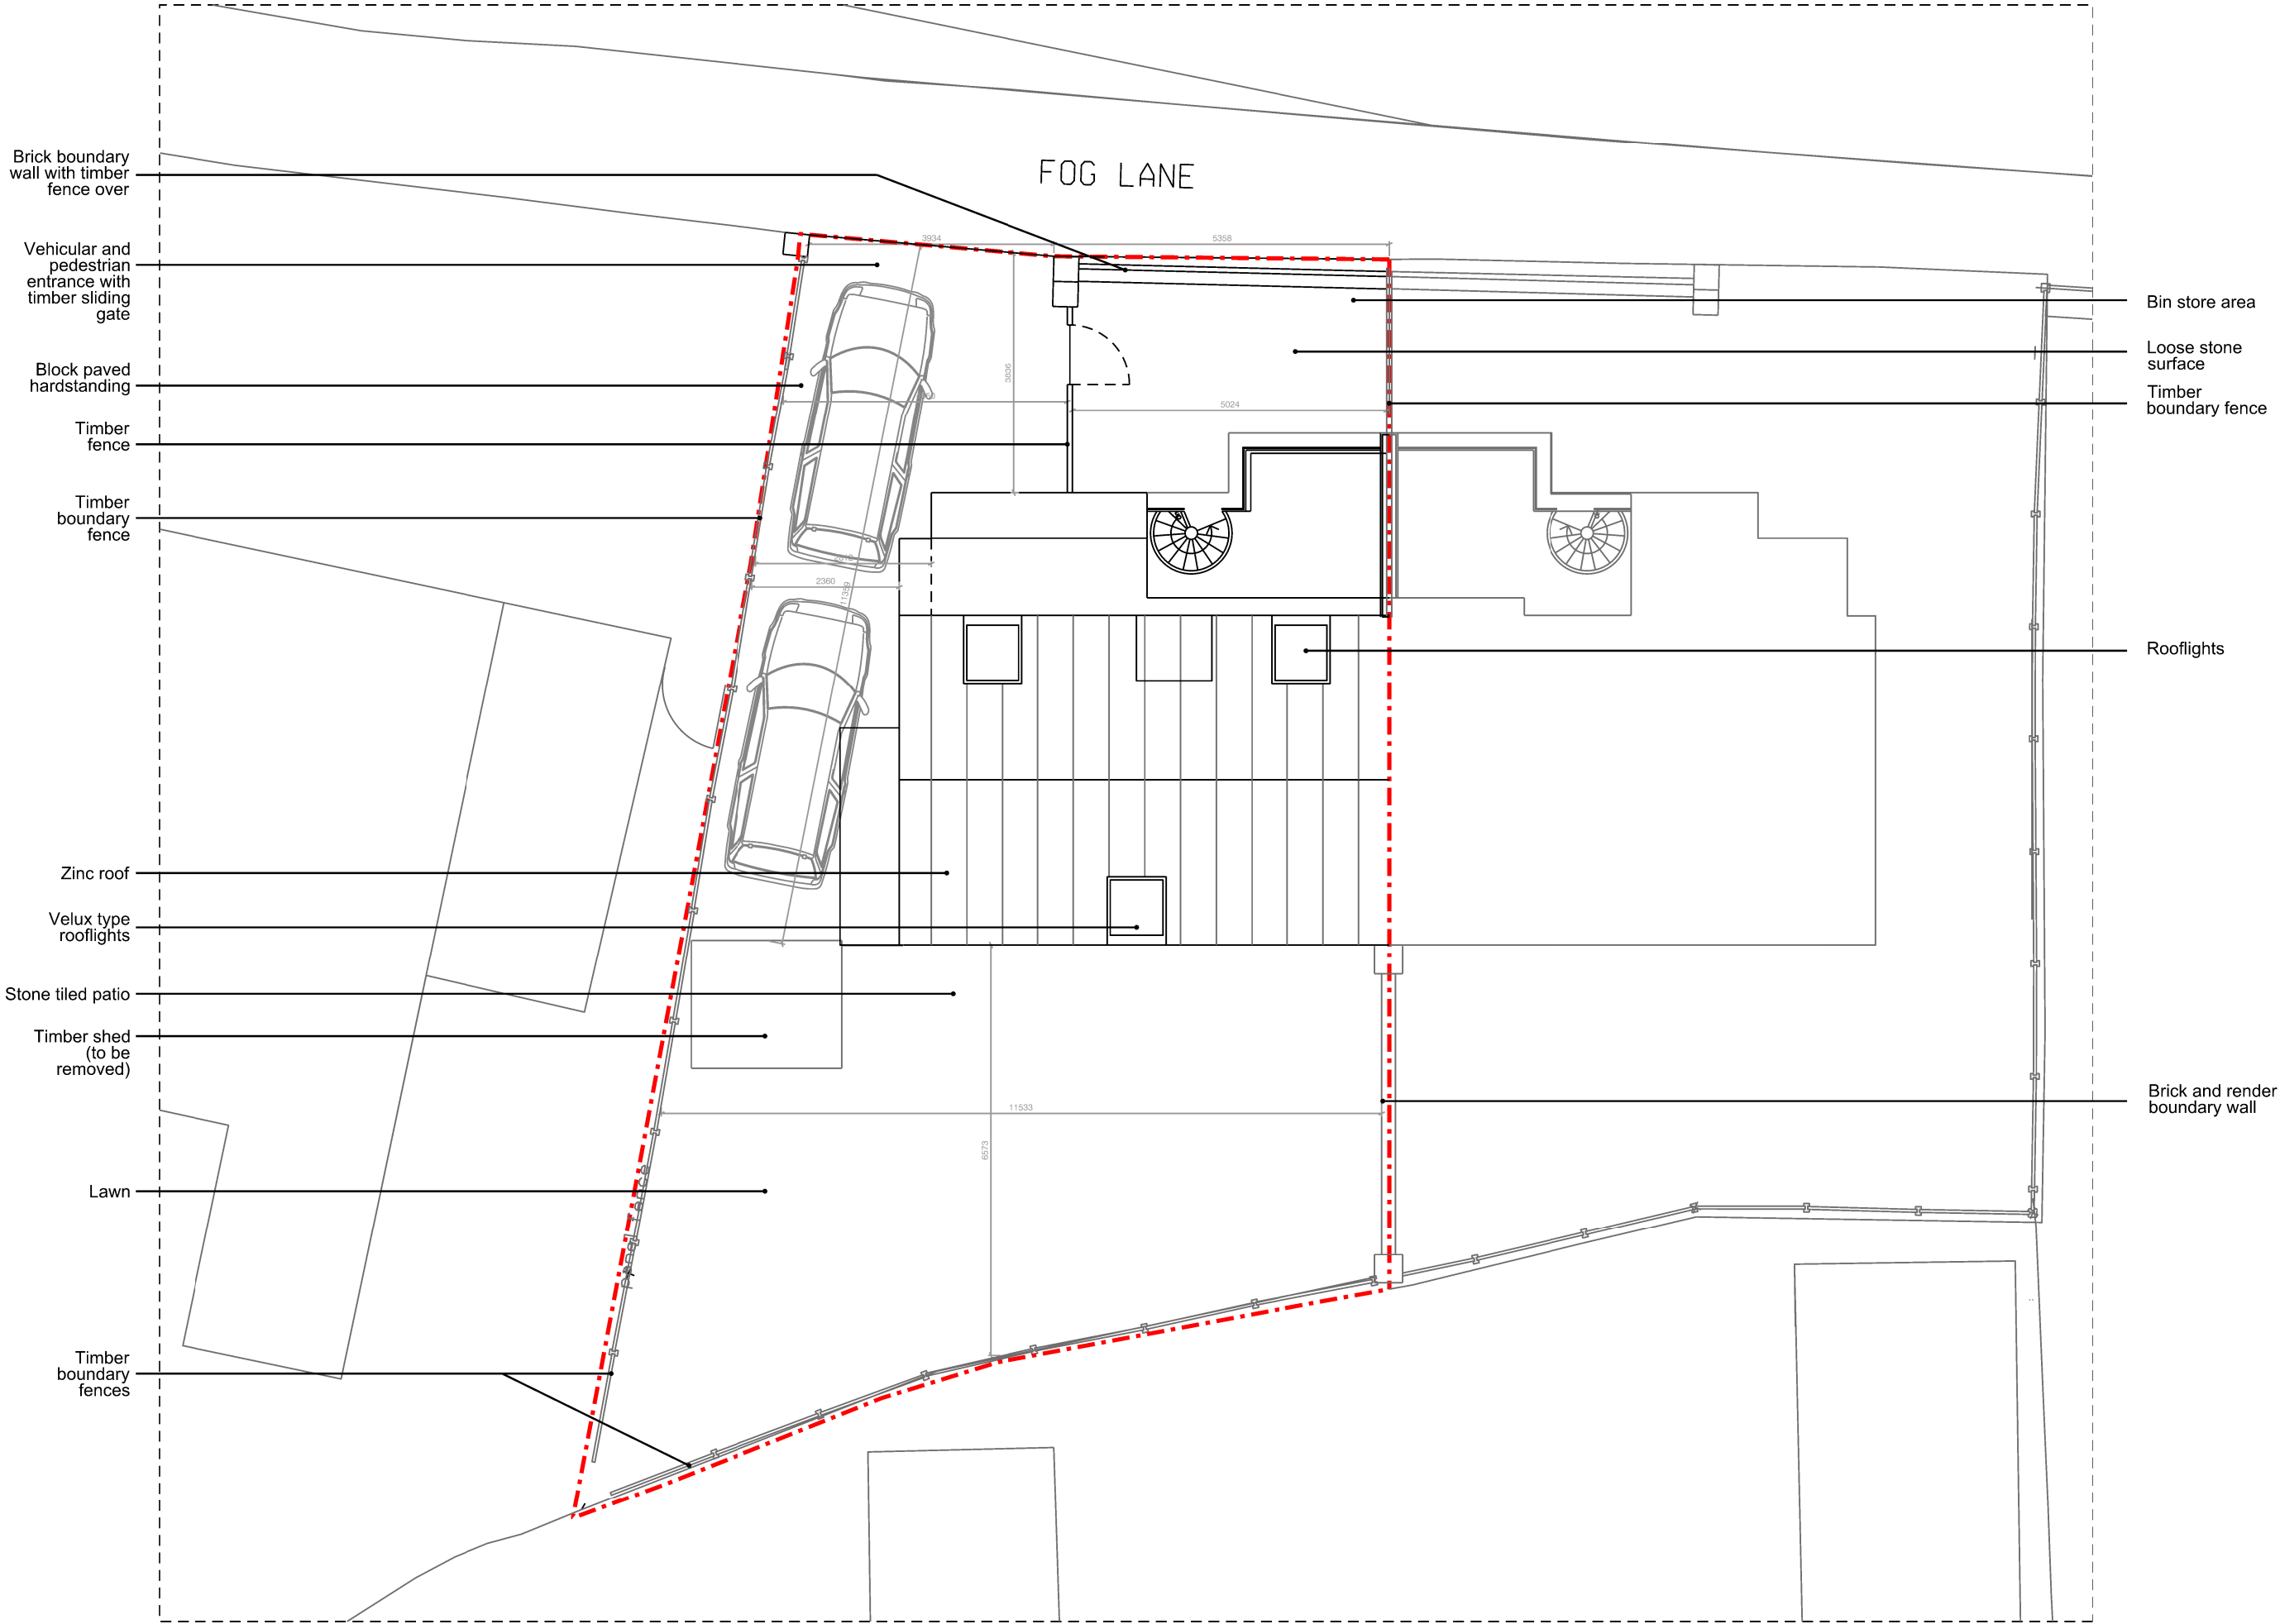

Job number
227


Drawing number
E.03GA.P000

Title
Existing Ground floor plan

Scale
1:50 @ A3

Issue for

Date
15.06.2021

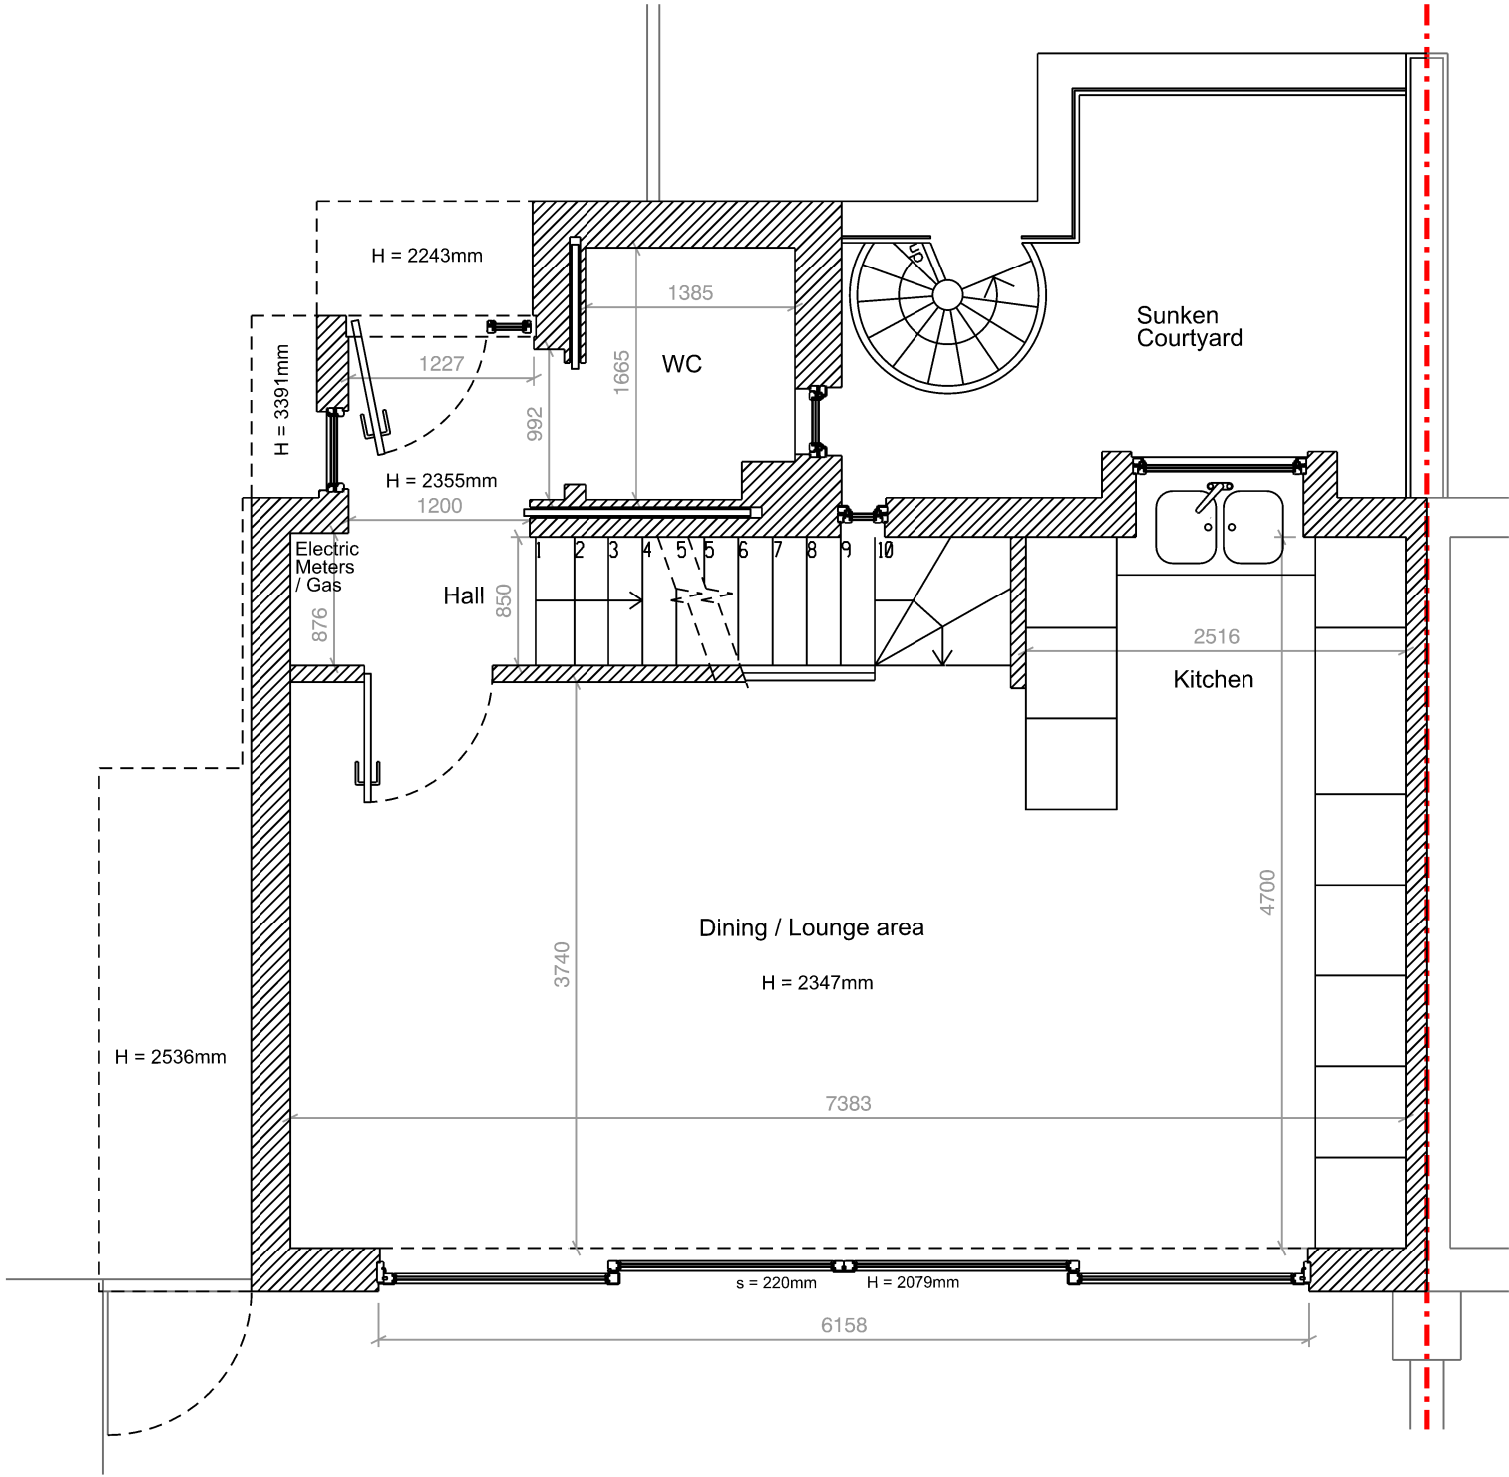



Rev/Date




Existing Ground floor plan

Do not scale
this design and drawing
is the copyright of
Andrew Wallace Architects
and Interior Designers and
may not be reproduced
in any form whatsoever
without prior express
written consent

 

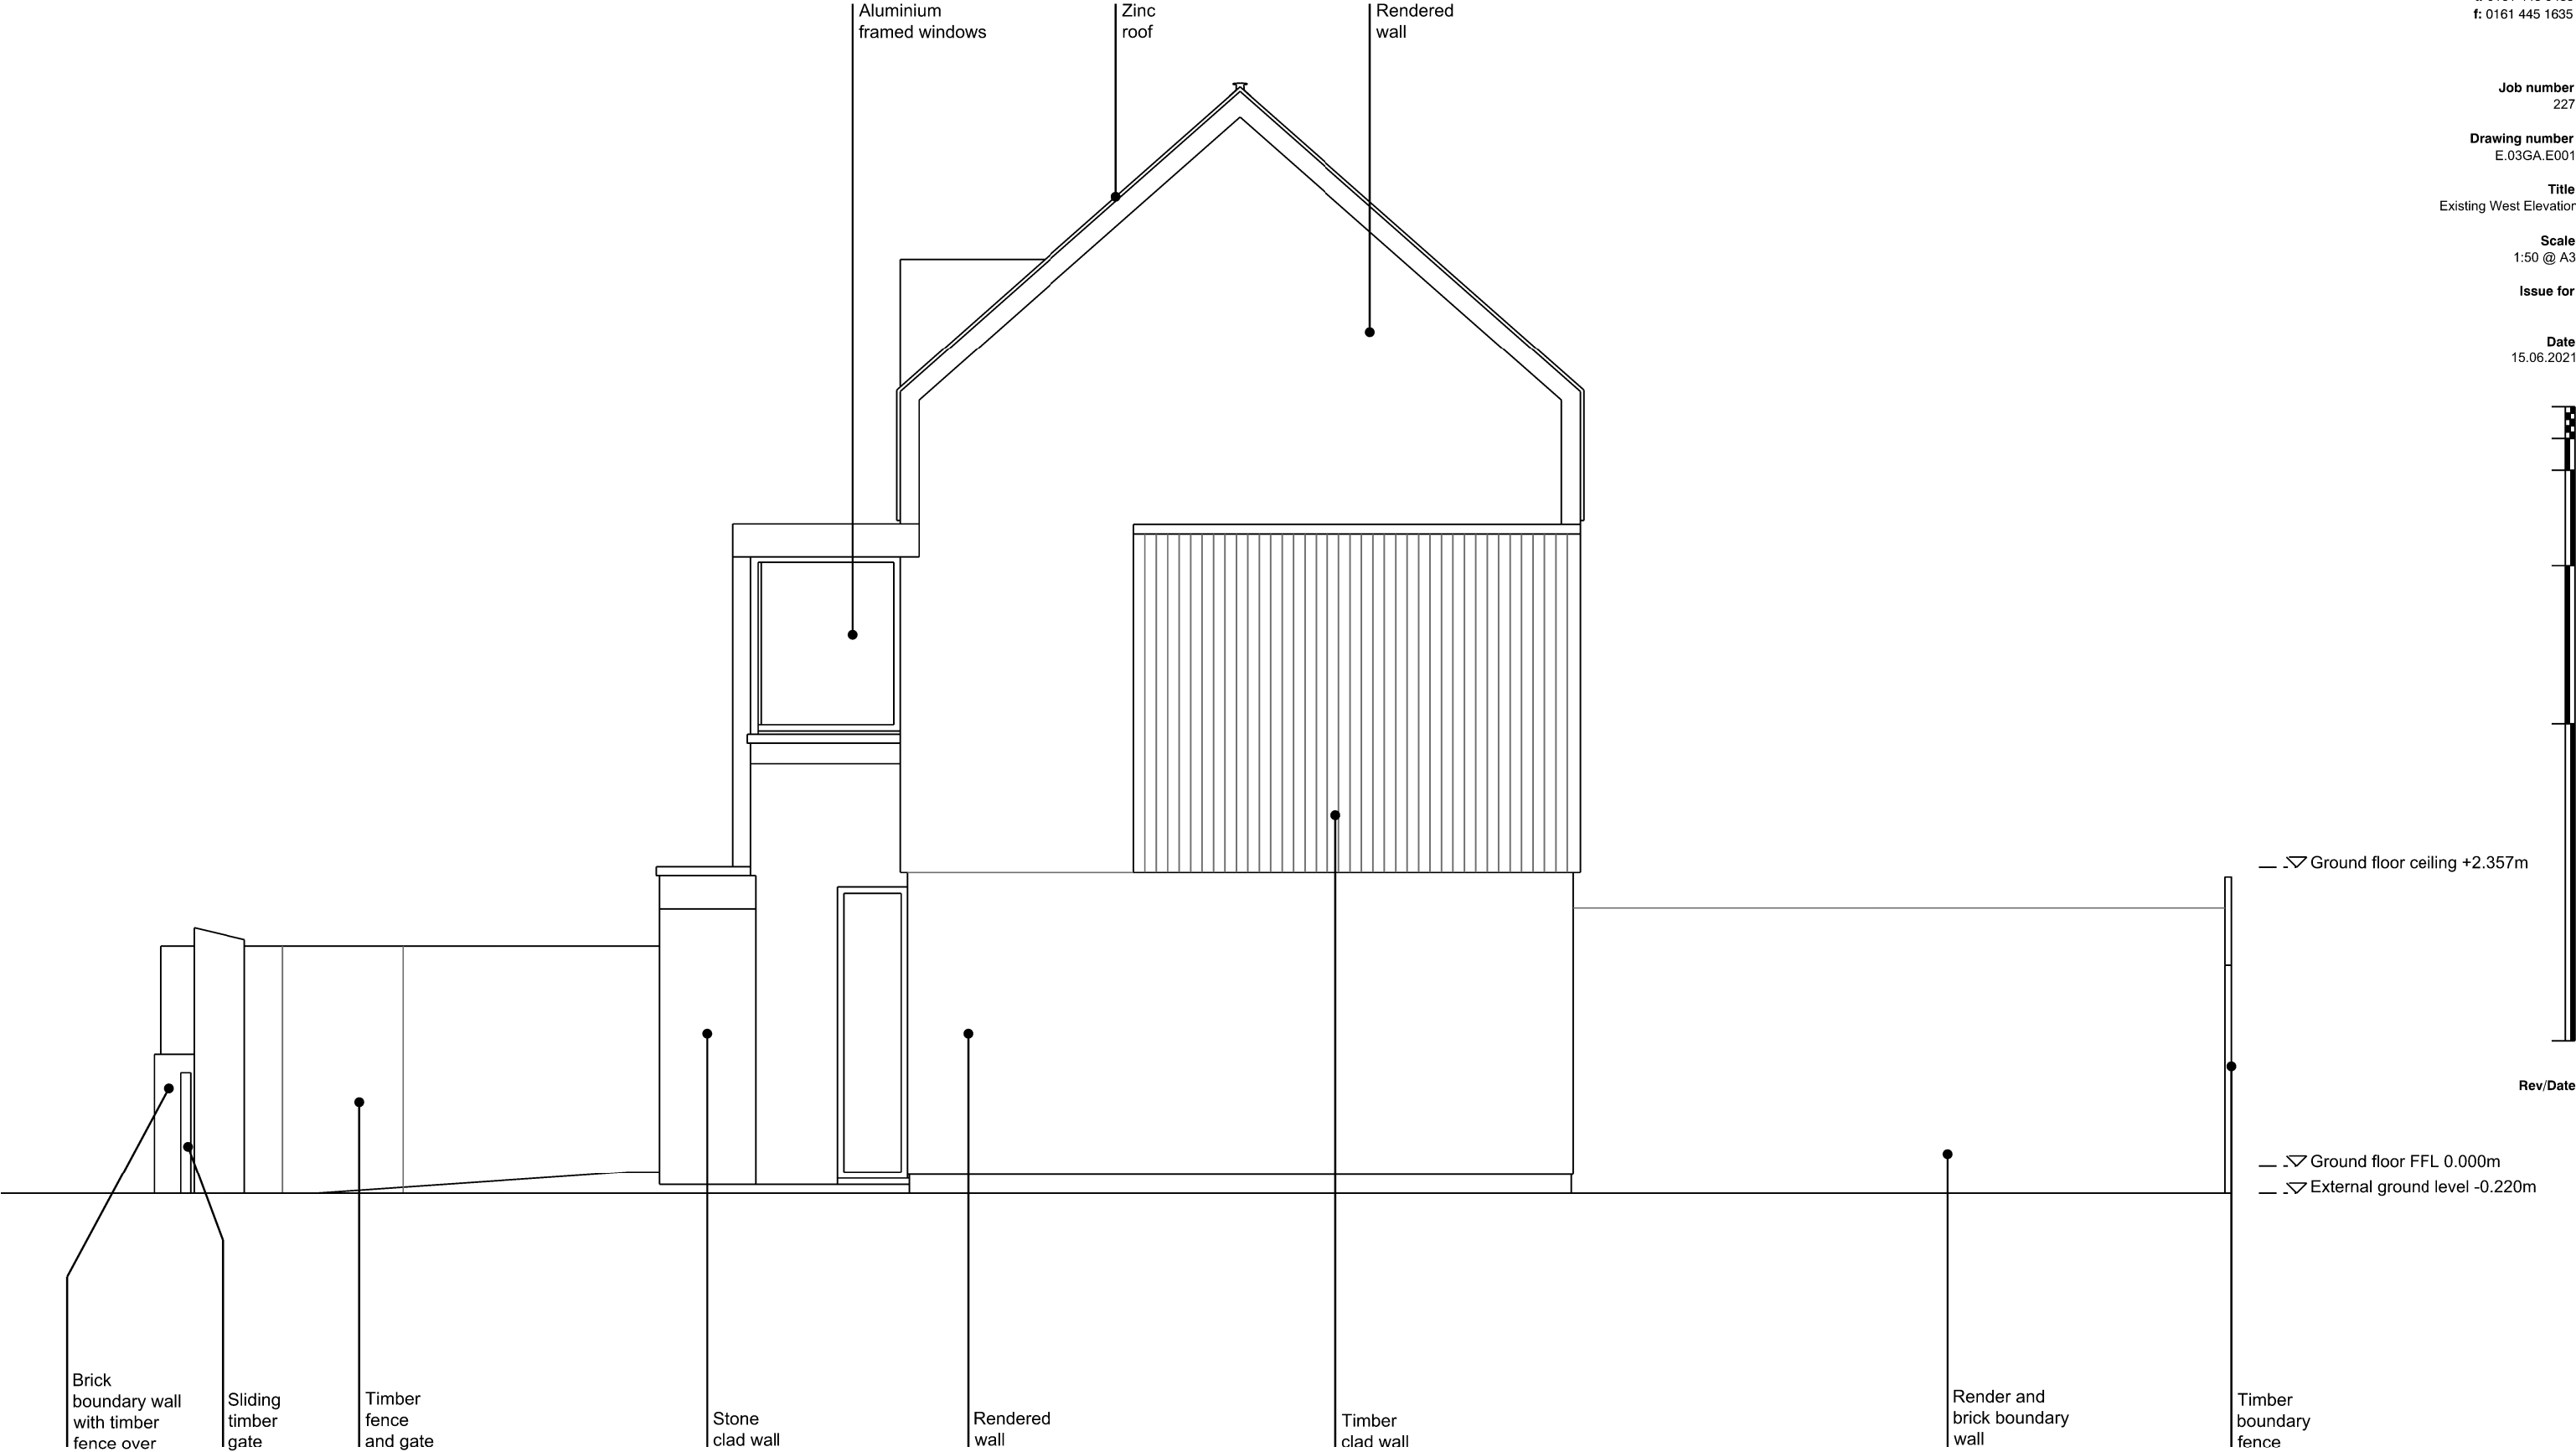

Existing West Elevation

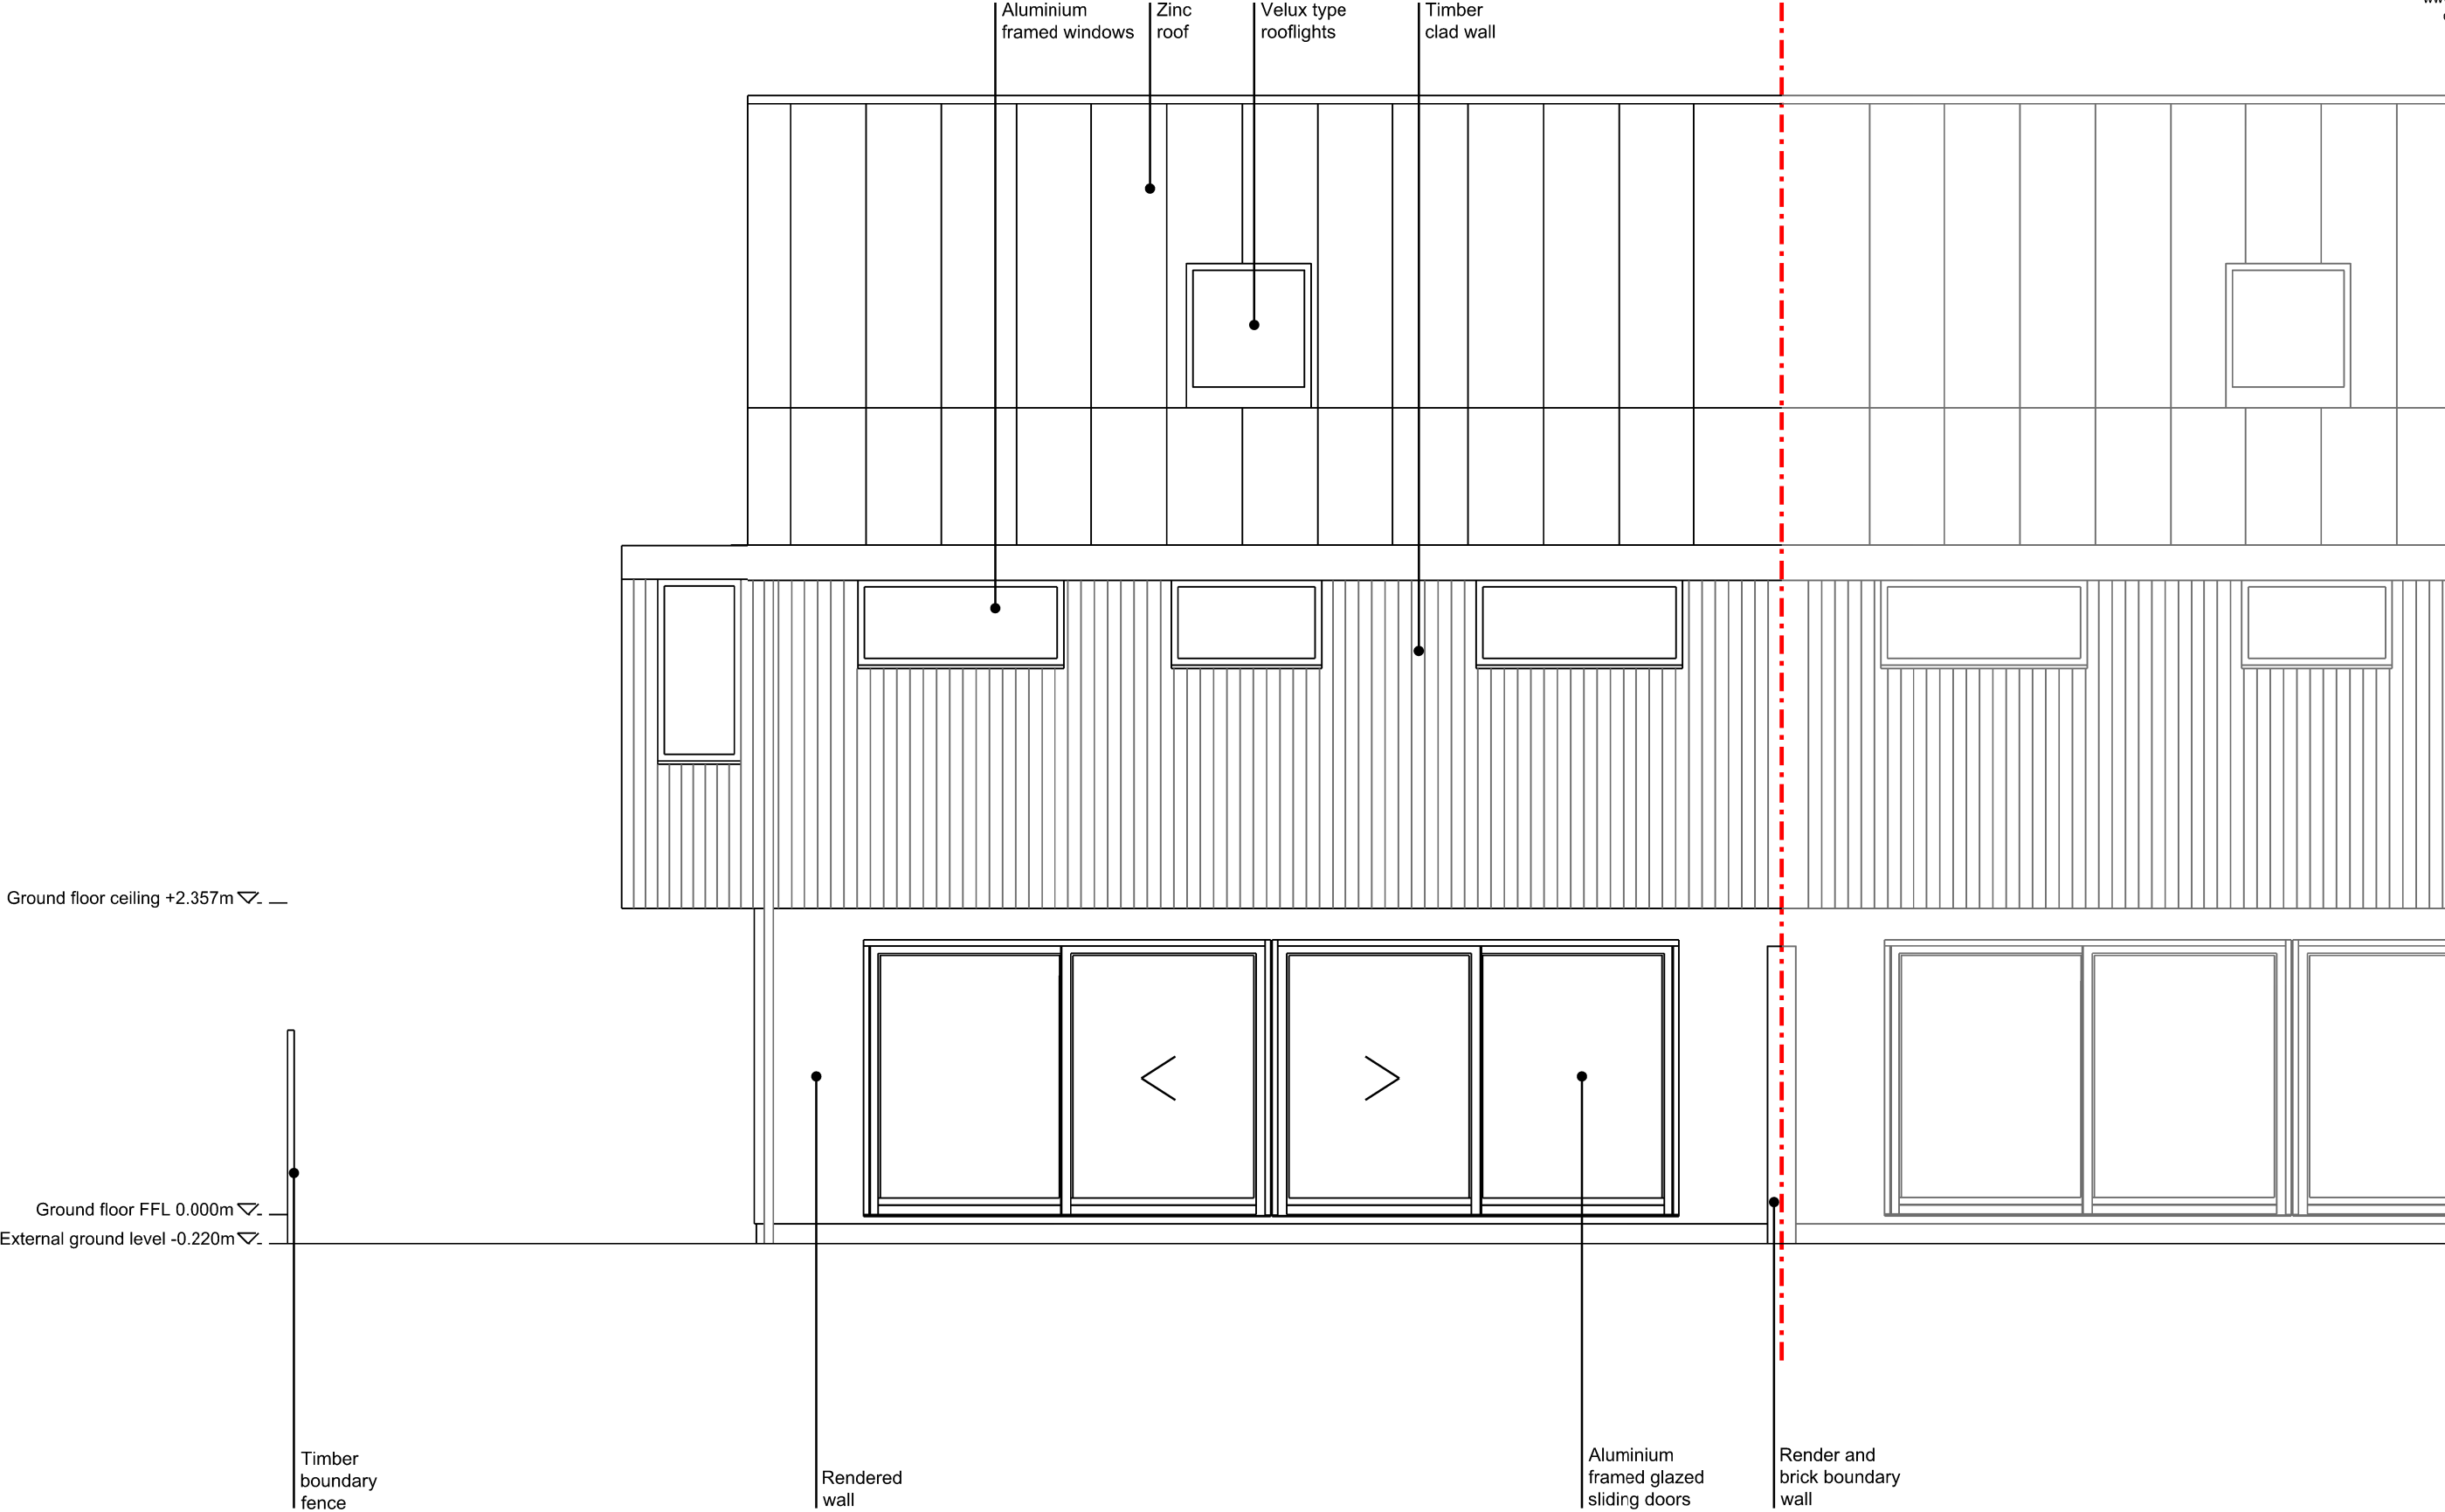

Rev/Date

Existing South Elevation