


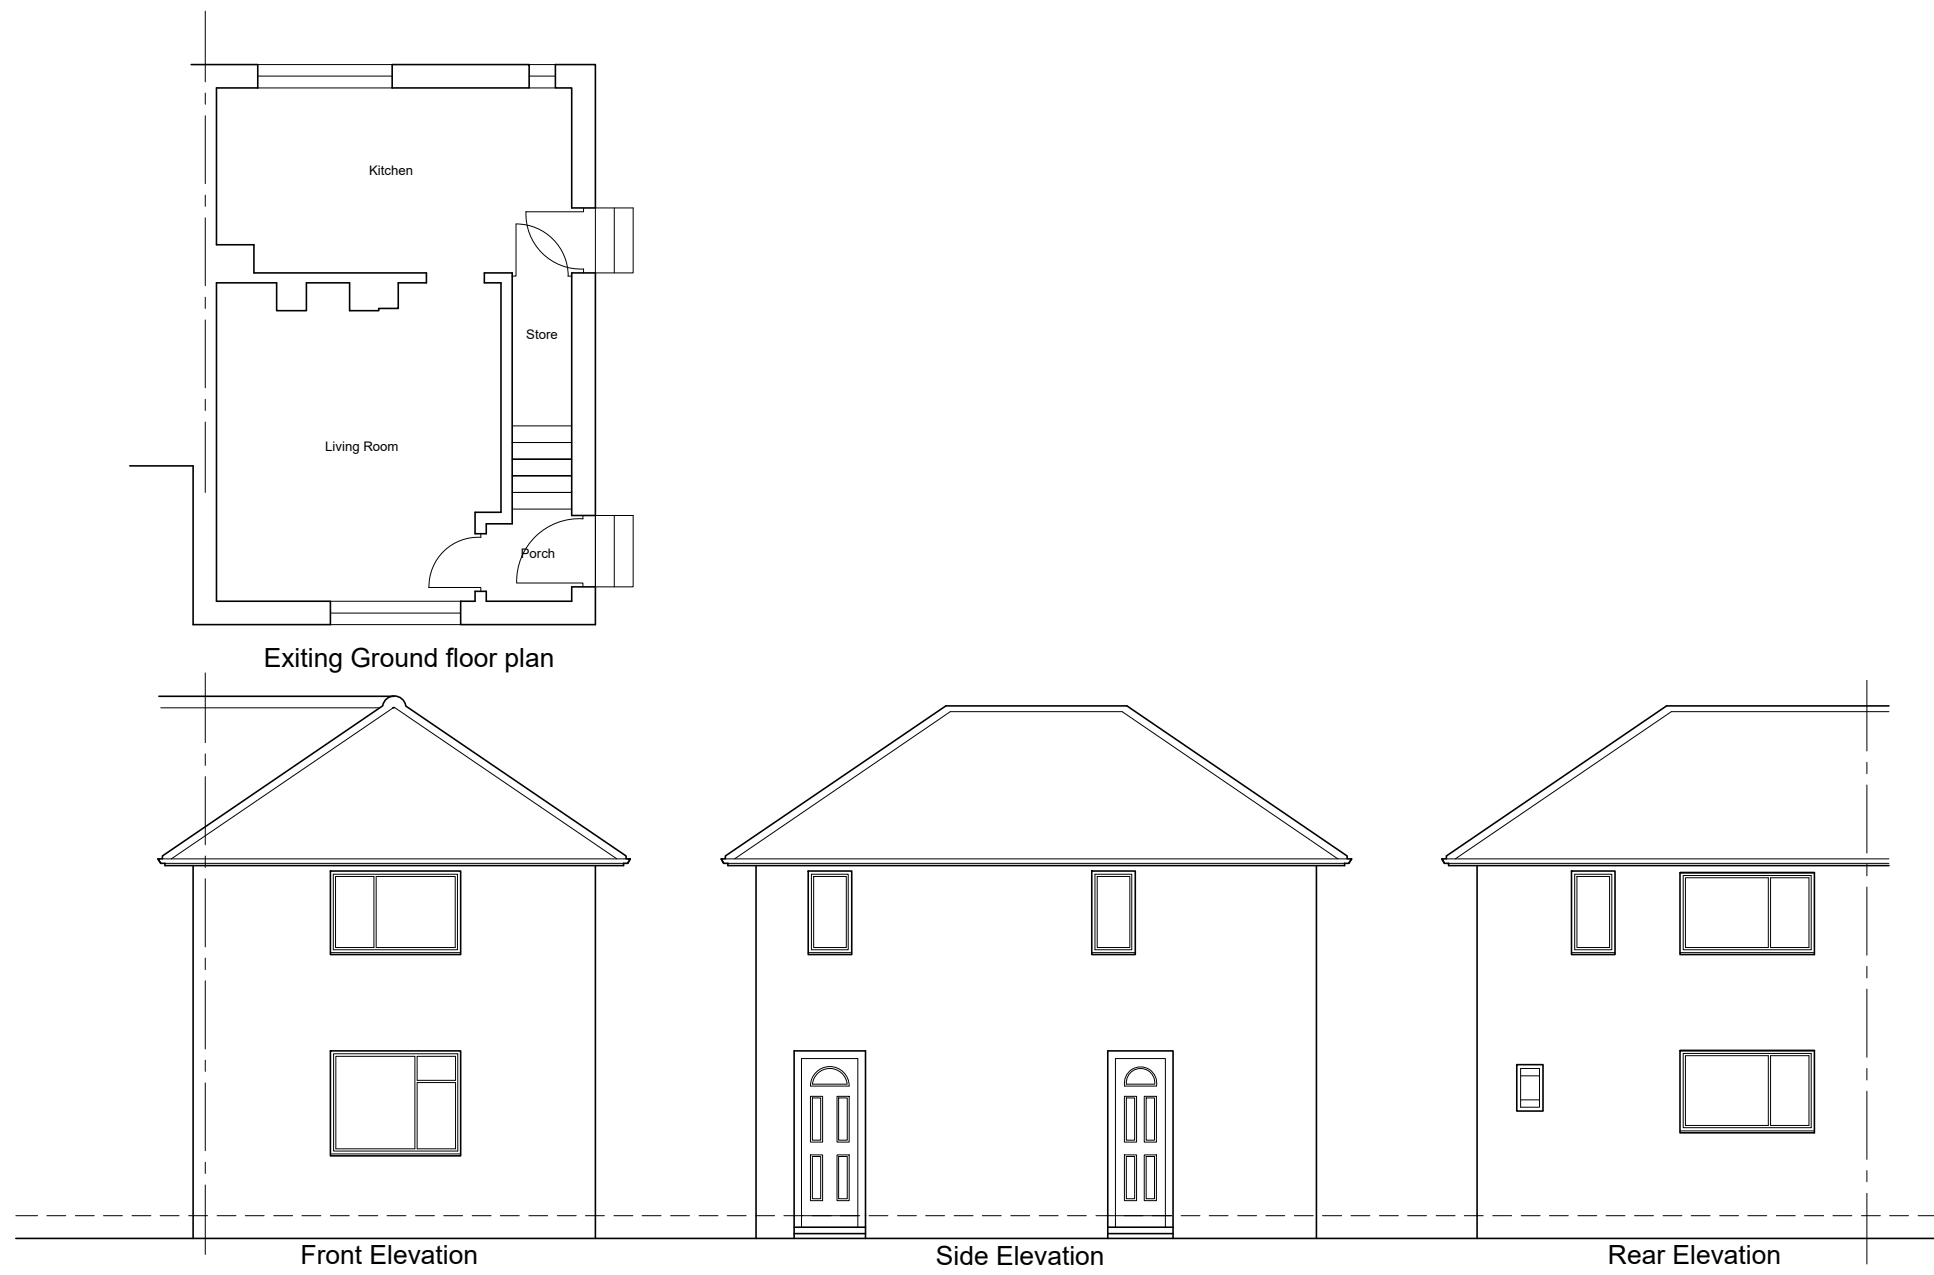


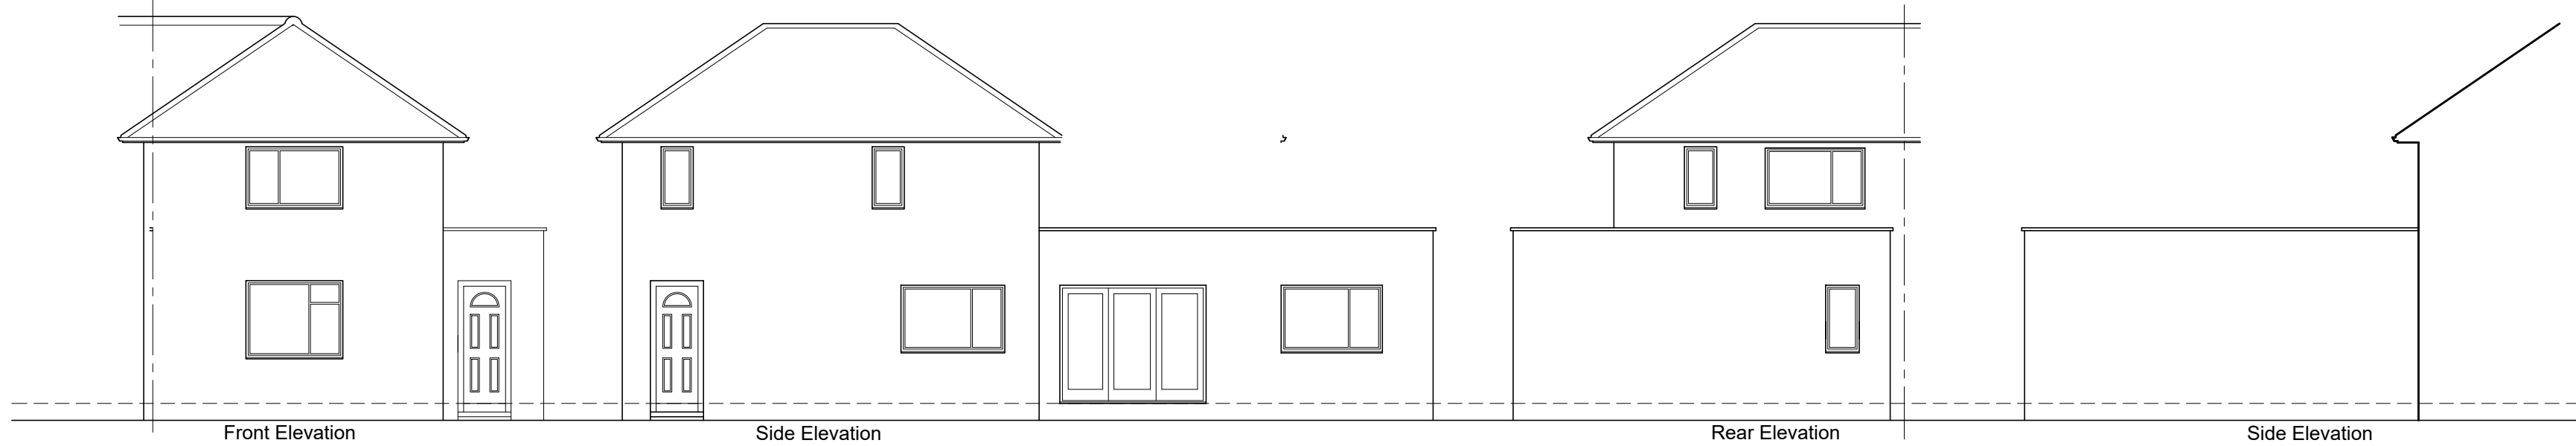


EXISTING PLANS AND ELEVATIONS
1:100

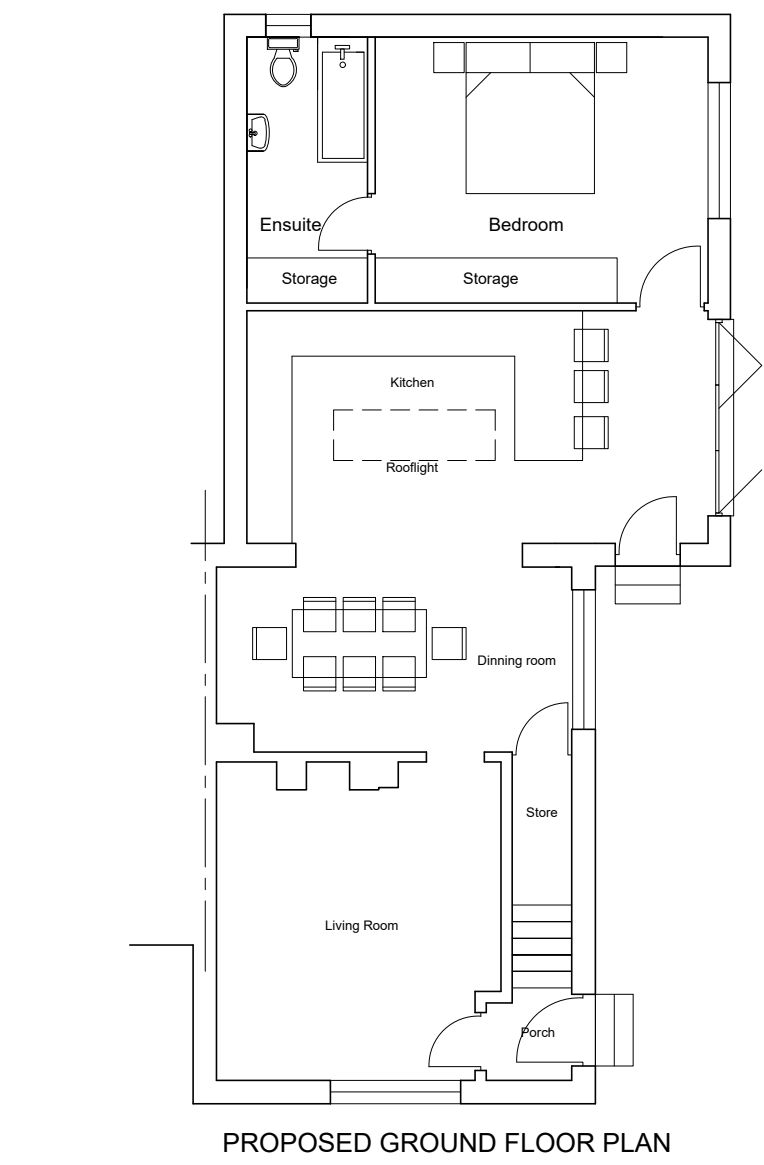


PROPOSED PLANS AND ELEVATIONS
1:100

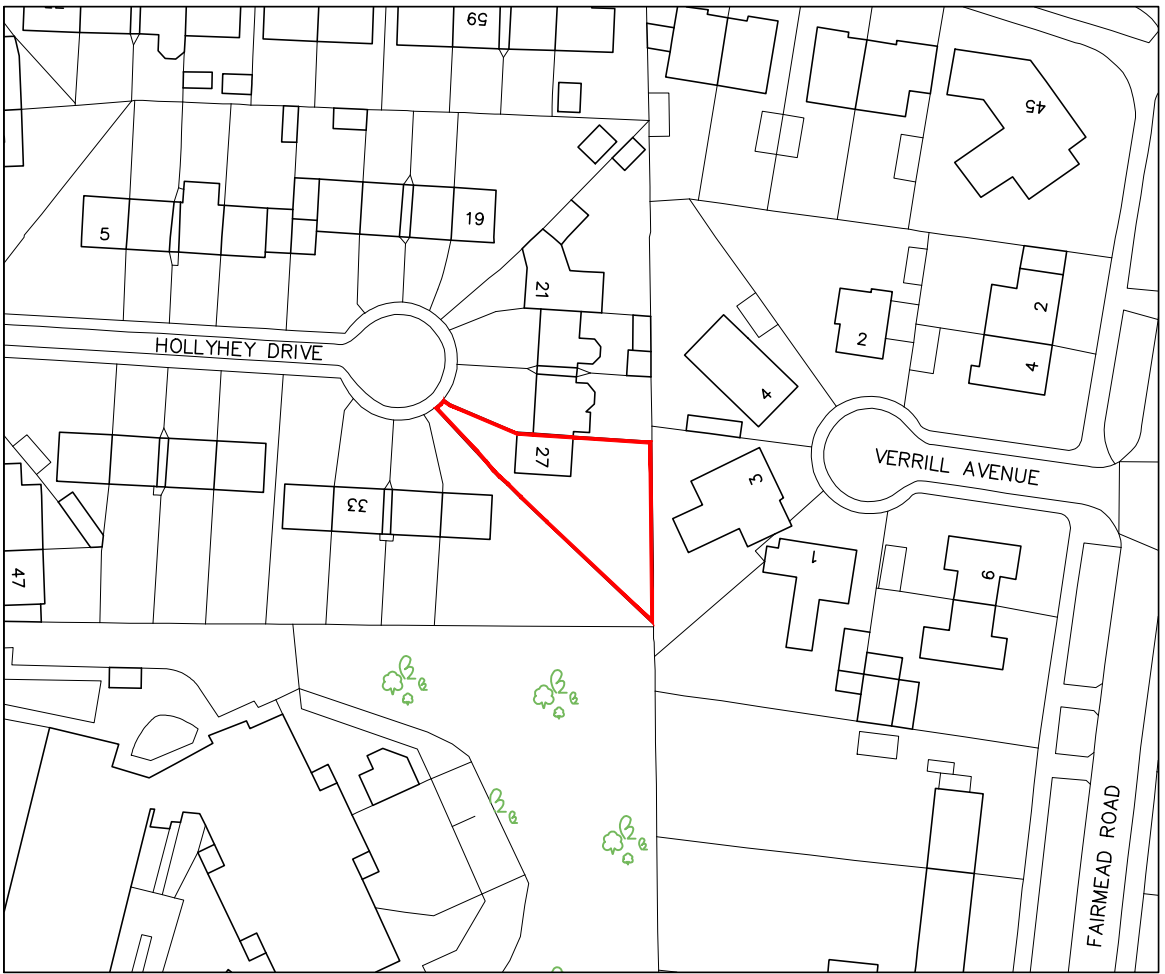

SITE LOCATION PLAN
1:1000

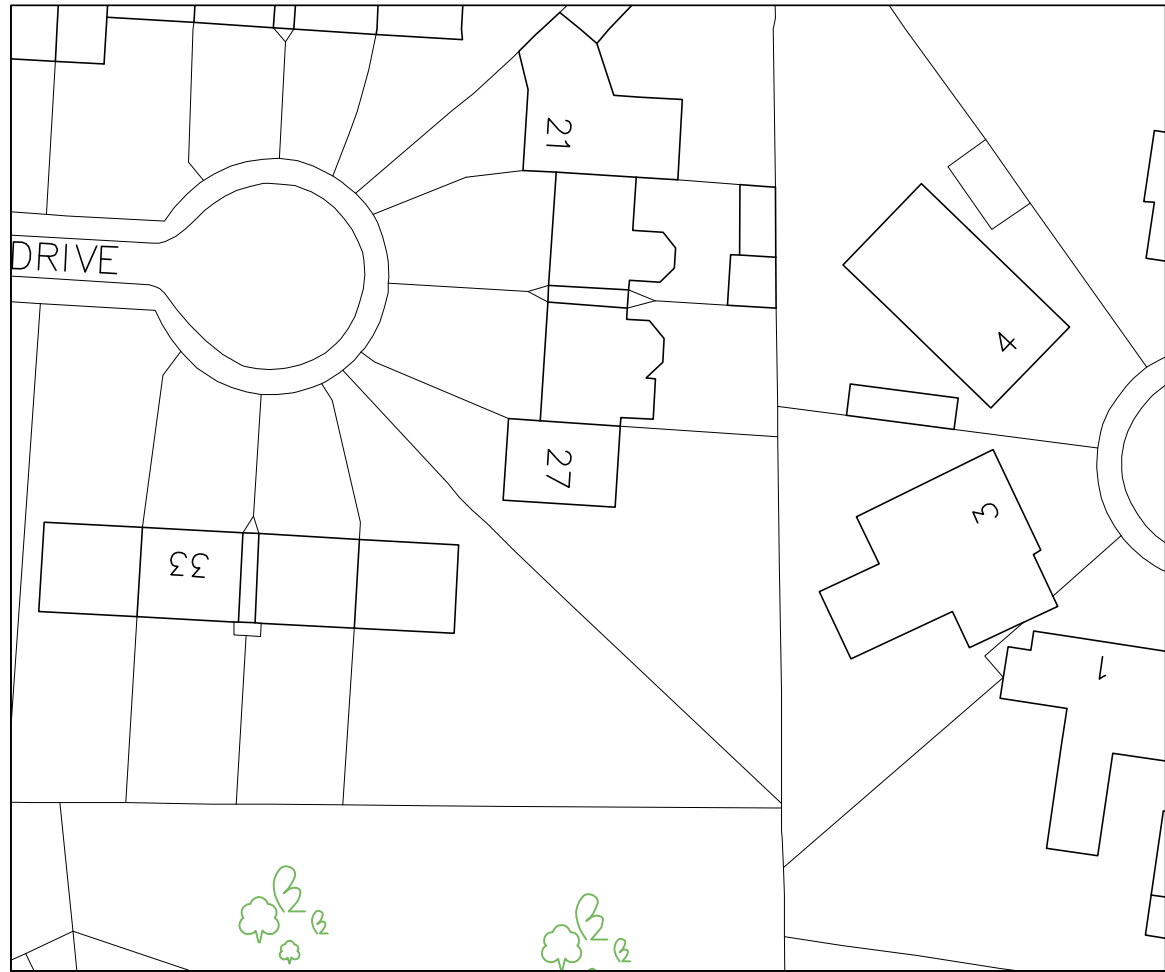

EXISTING SITE PLAN
1:500

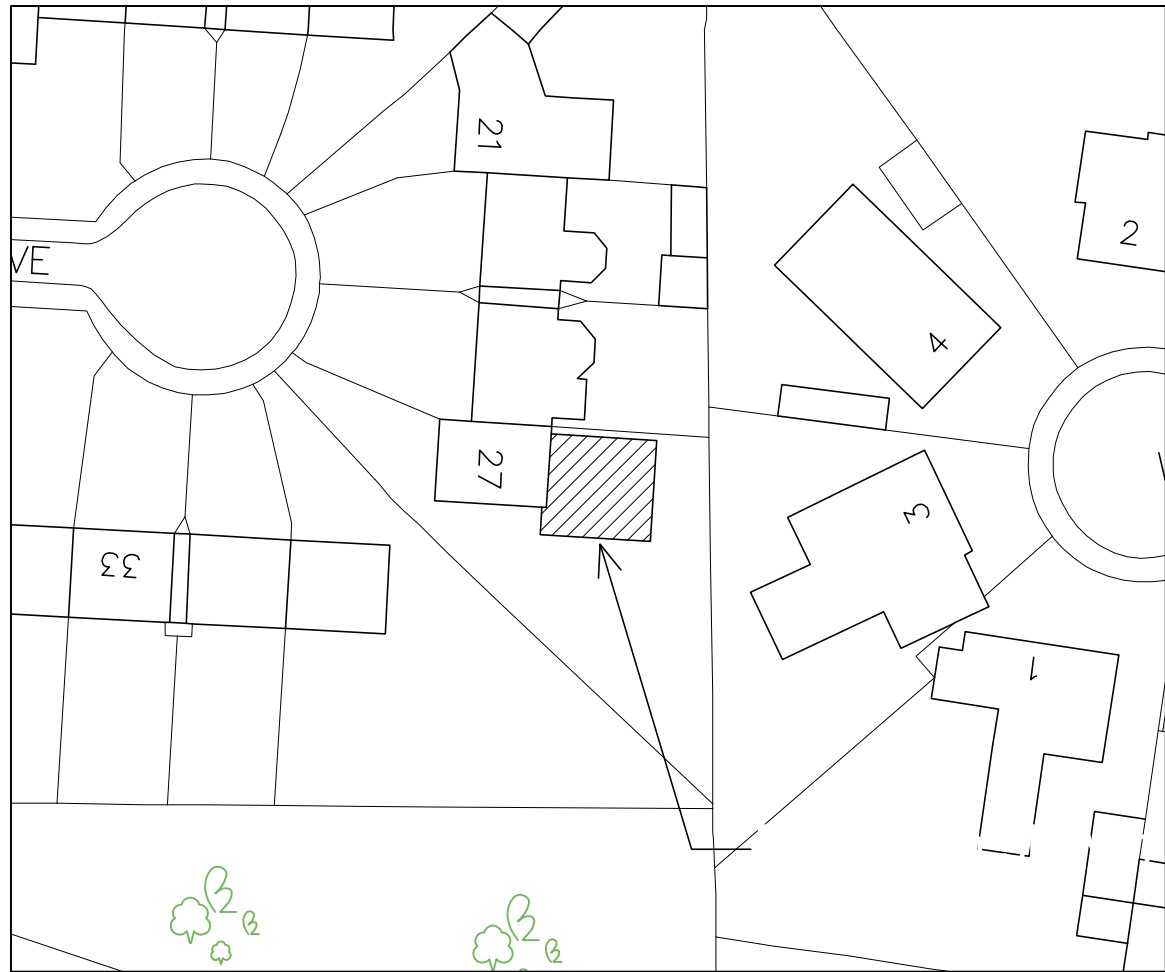

PROPOSED SITE PLAN
1:500

Revision P1	Issued for planning permission		02 / 06 / 22
Drawing size A1	Revision P1	Scale As noted @A1	Drawing number 22-001
Client & Project address Claire Barker 27 Holleyhay Drive Wythenshawe M230DX			
Project SINGLE STOREY REAR EXTENSION			
Drawing Existing and proposed plans, elevations, site plan and location plan.			



29 Colwyn Road, Bramhall
Cheshire
SK7 2JG
Tel: 0161 217 1242 M: 07833 465 484
e-mail: info@jemarchitecture.co.uk