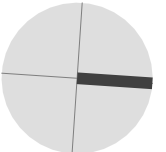


These drawings are for the purpose of achieving town planning approval only.

Do not scale this drawing. All dimensions are to be verified on site and any discrepancies reported before commencement of any work.

[illegible]

07940 123 631
tommy@cubikdesign.co.uk


**FOR PLANNING
APPROVAL**

Kevin Jenkinson & Gemma Chappell

12 Chauncy Road, Manchester


Plans - Proposed Ground Floor

TP05 1:100 @ A3

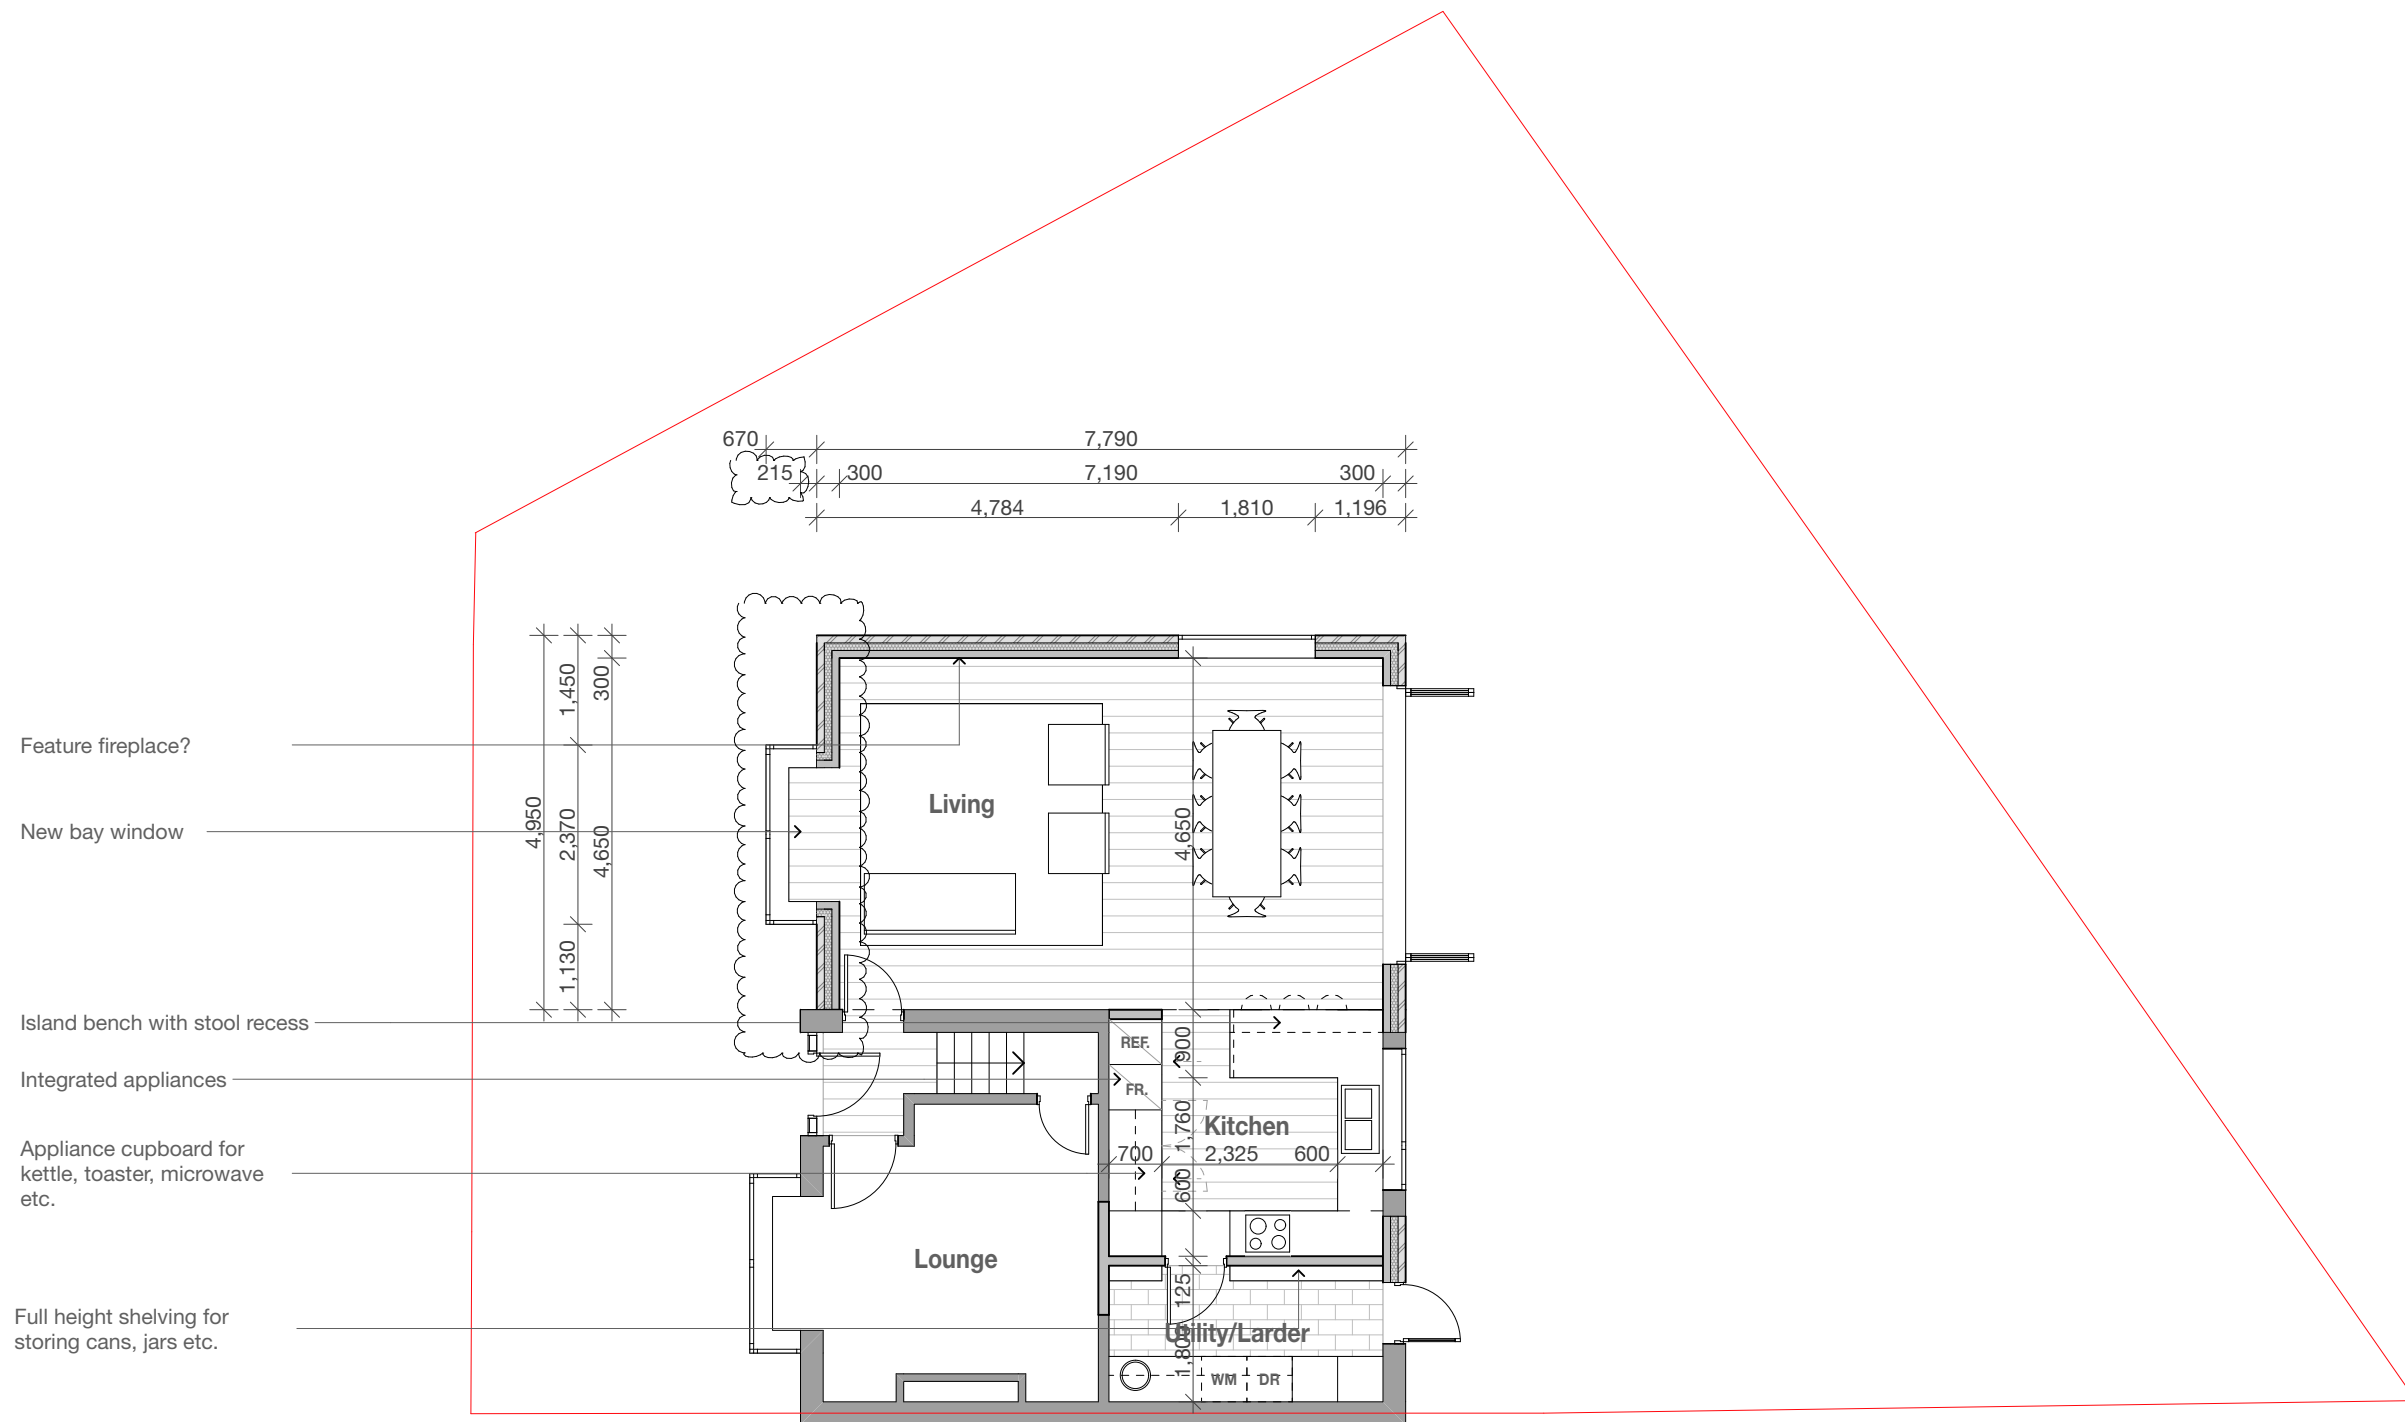

These drawings are for the purpose of achieving town planning approval only.

Do not scale this drawing. All dimensions are to be verified on site and any discrepancies reported before commencement of any work.

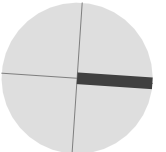[illegible]

07940 123 631
tommy@cubikdesign.co.uk


**FOR PLANNING
APPROVAL**

Kevin Jenkinson & Gemma Chappell

12 Chauncy Road, Manchester

Plans - Proposed First Floor

TP06 1:100 @ A3

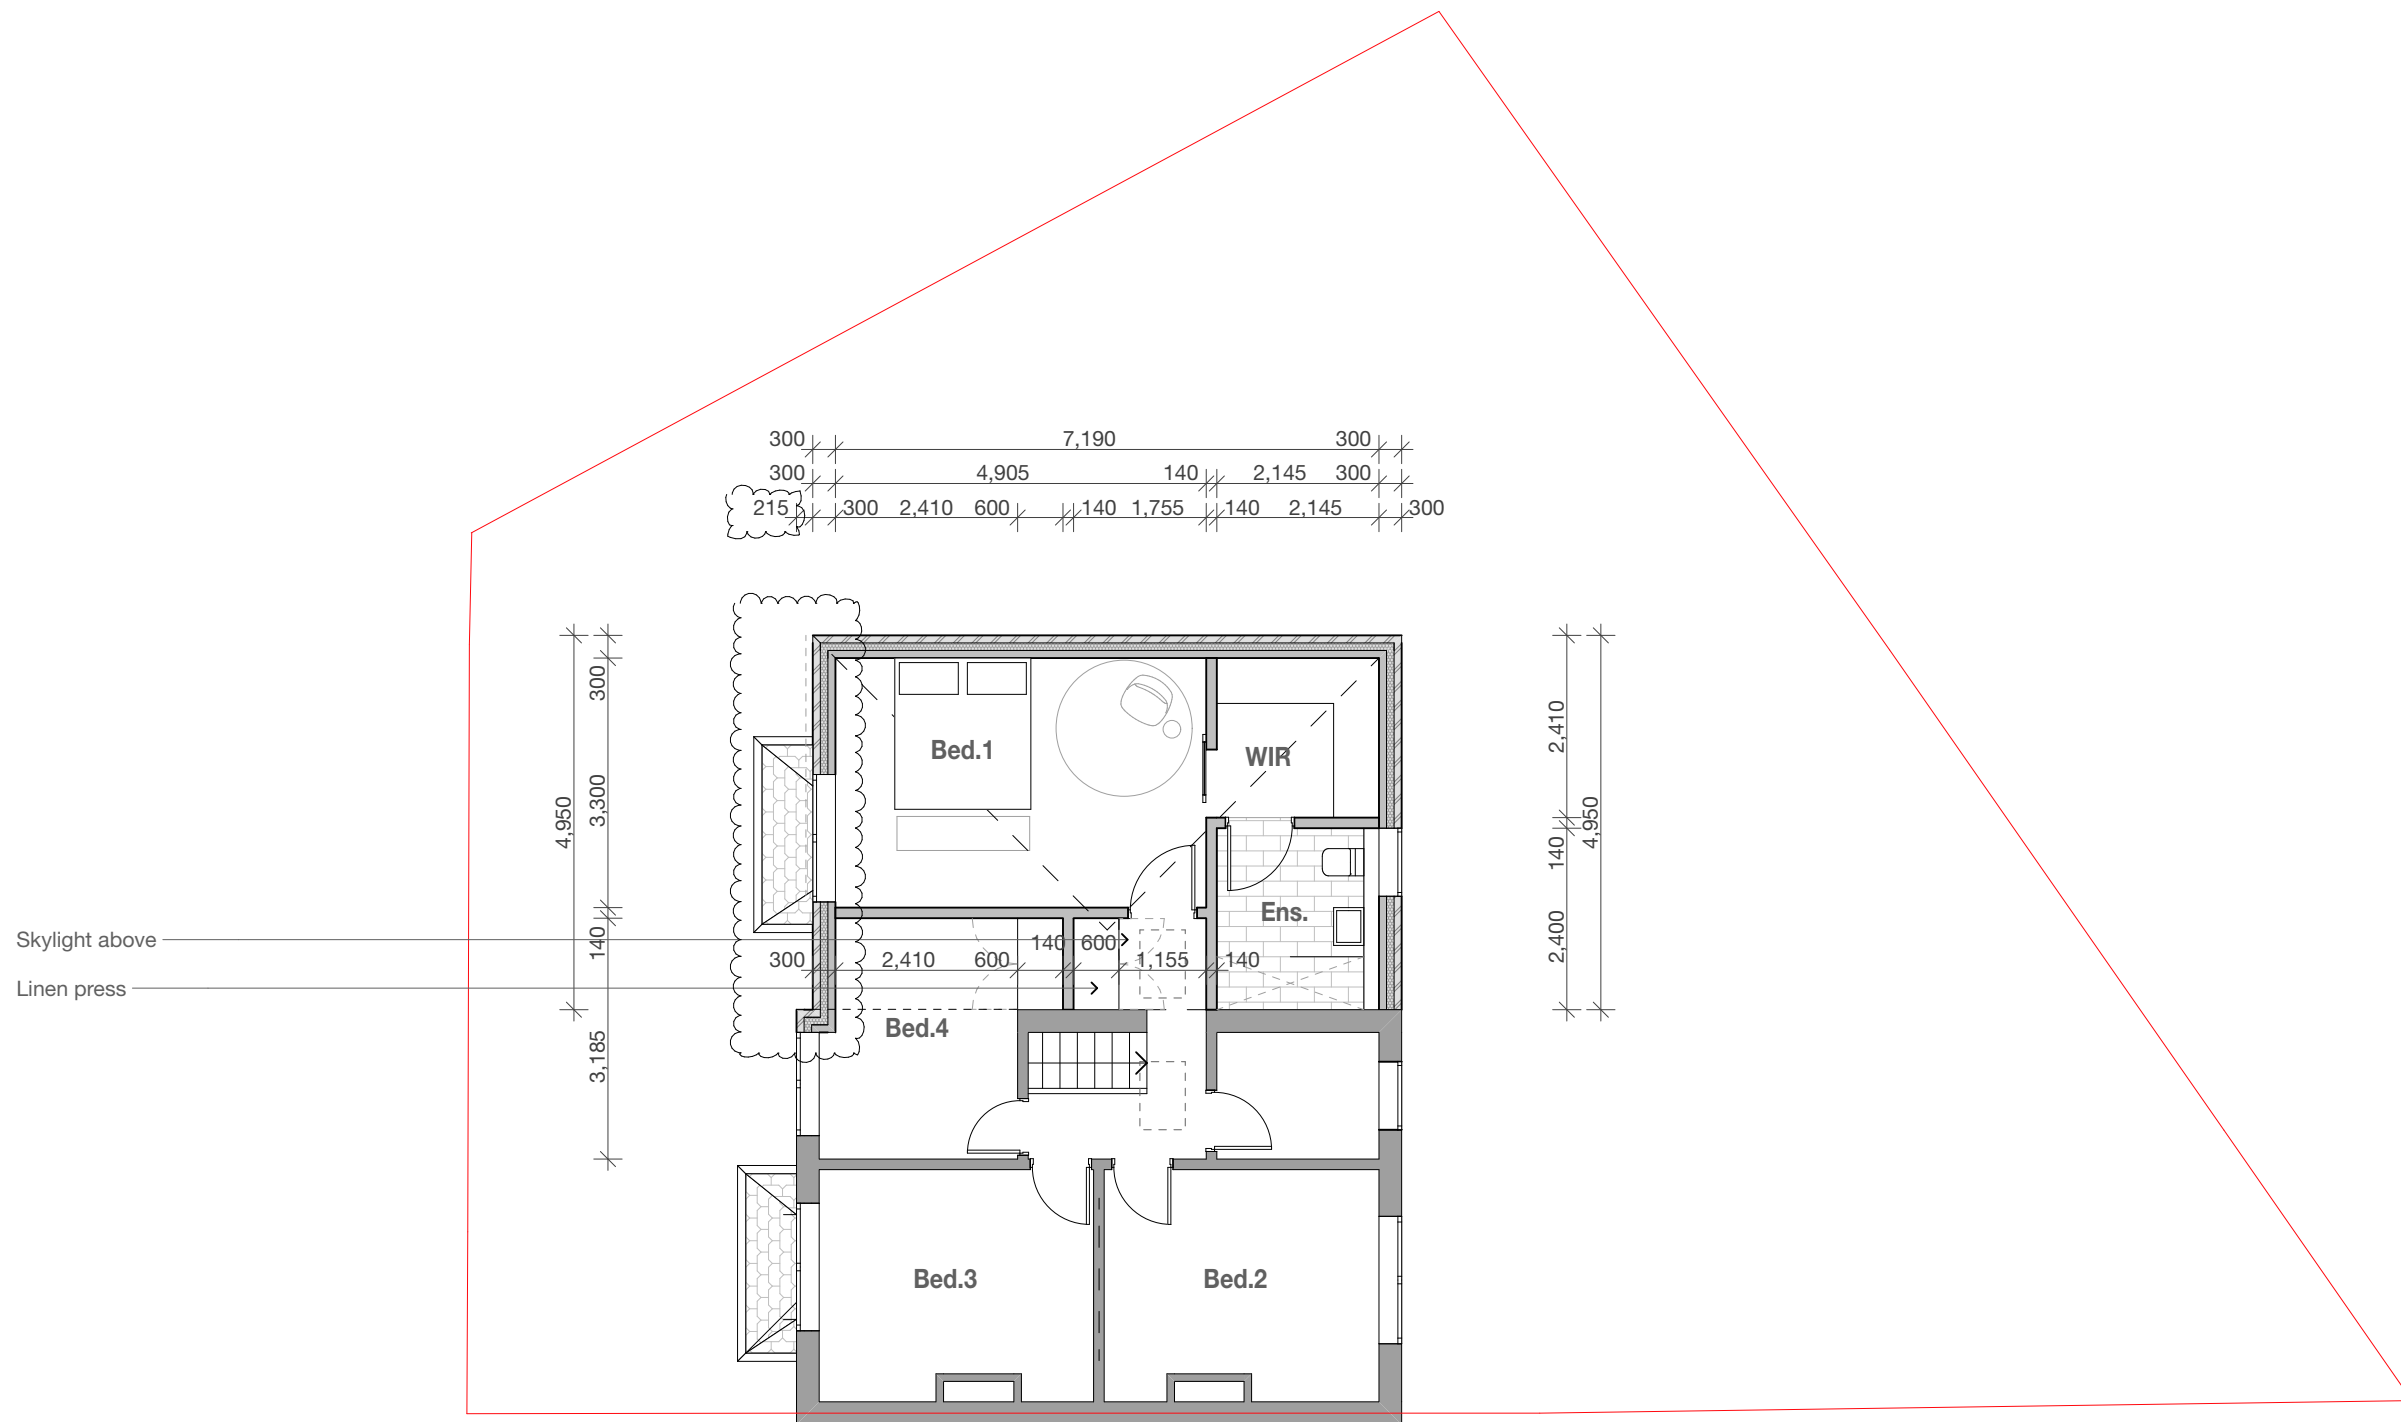

General Note:
All new materials shown hatched for clarity

General Note:
All new materials shown hatched for clarity

NOTES

NOTES

These drawings are for the purpose of achieving town planning approval only.

NOTES

These drawings are for the purpose of achieving town planning approval only.

Do not scale this drawing. All dimensions are to be verified on site and any discrepancies reported before commencement of any work.

[illegible]

DESIGN LTD

DESIGN LTD
07940 123 631
tommy@cubikdesign.co.uk

**FOR PLANNING
APPROVAL**

Client _____

Client

Kevin Jenkinson & Gemma Chappell

Project Description

Project Description

12 Chauncy Road, Manchester

Project Number **CHA012**

Project Number **CHA012**


Drawing Title

Elevations - Proposed


Drawing Number	Scale
----------------	-------

Drawing Number	Scale
TP07	1:100 @ A

Drawing Number	Scale
TP07	1:100 @ A

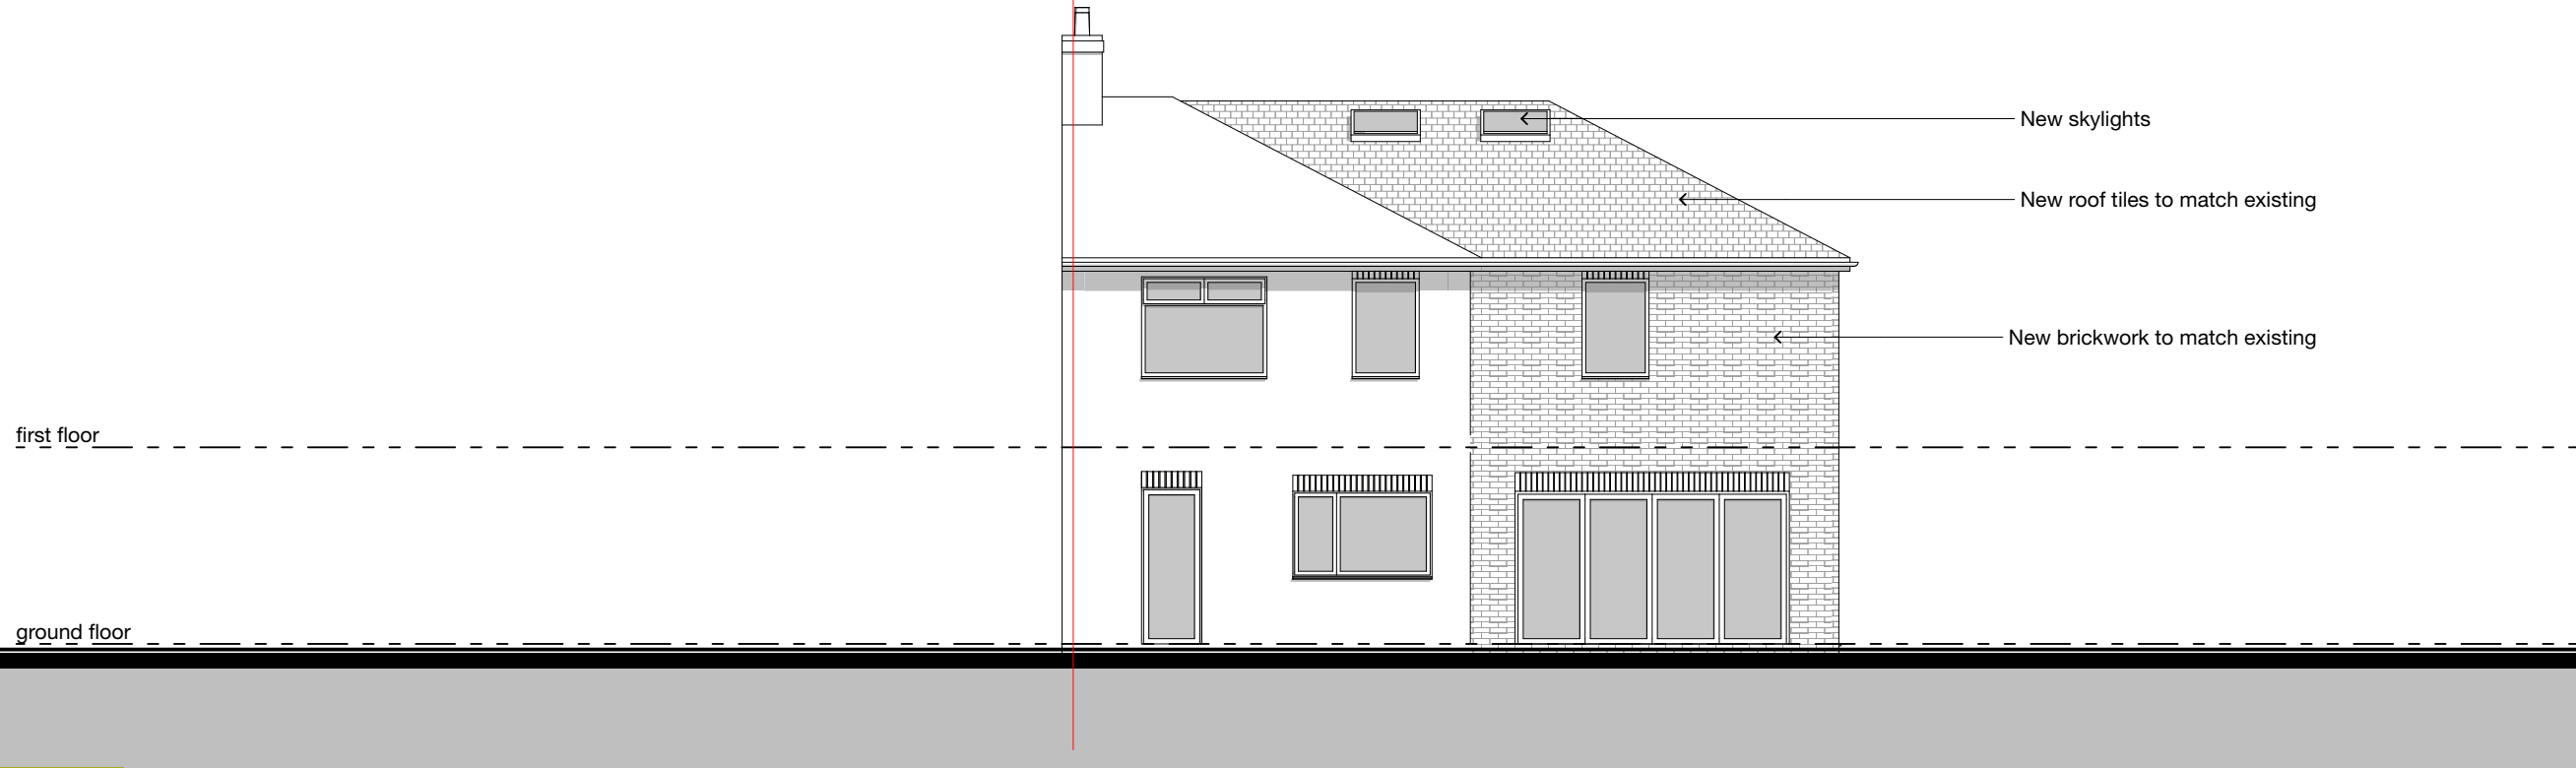

Proposed North Elevation

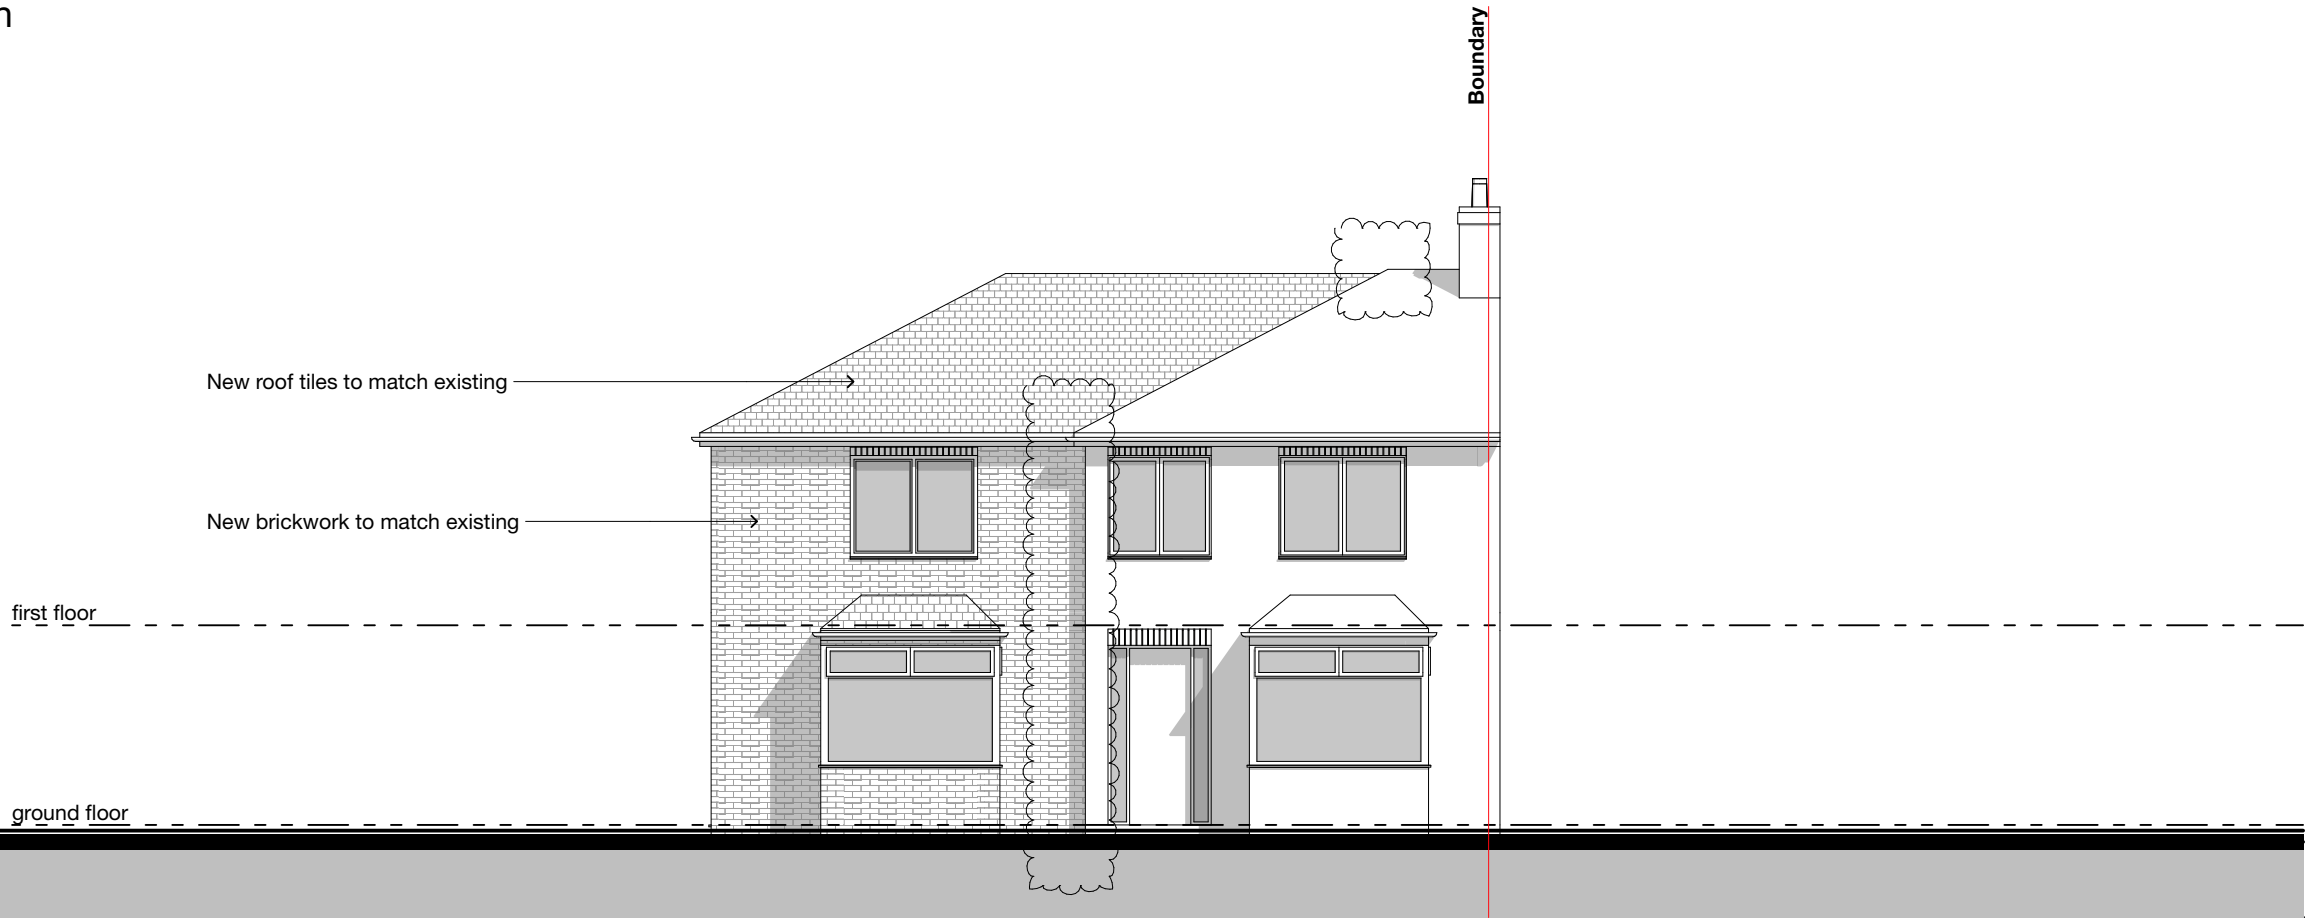

Proposed South Elevation

General Note: All new materials shown hatched for clarity

General Note: All new materials shown hatched for clarity

NOTES

These drawings are for the purpose of achieving town planning approval only.

Do not scale this drawing. All dimensions are to be verified on site and any discrepancies reported before commencement of any work.

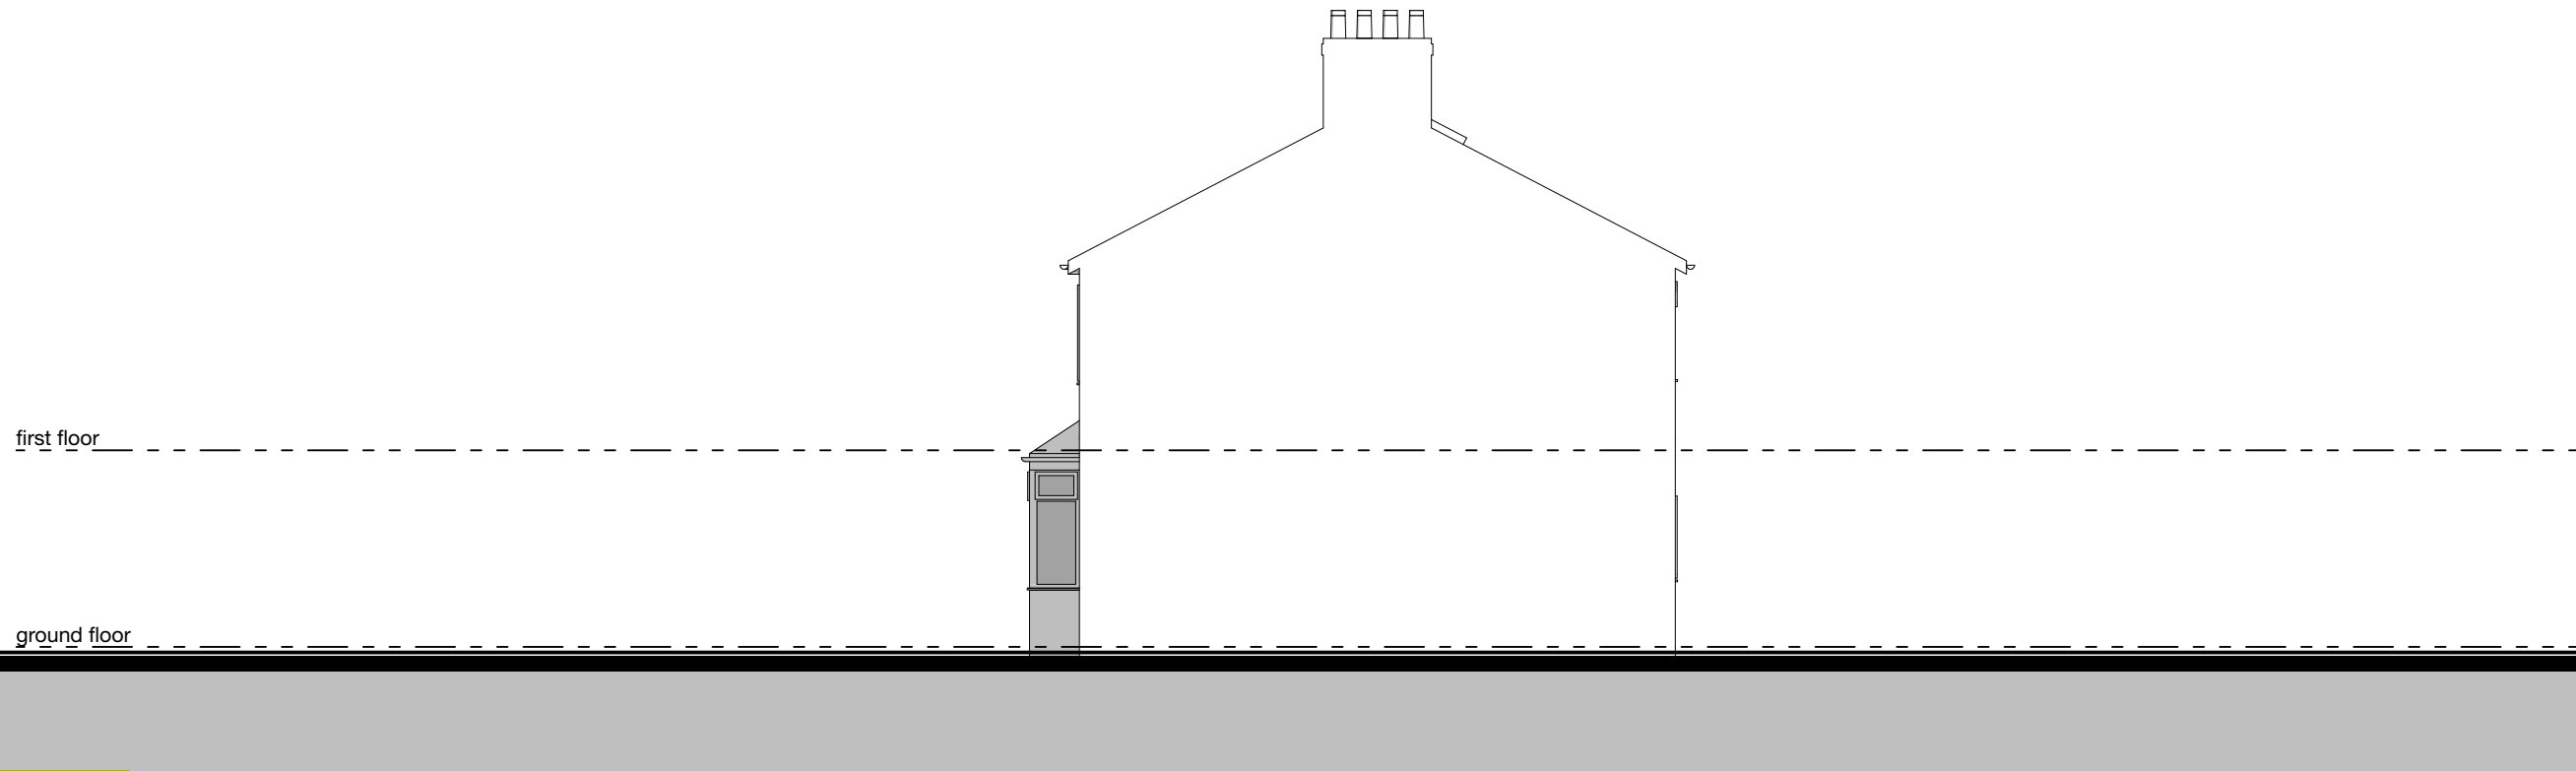[illegible]

Proposed East Elevation

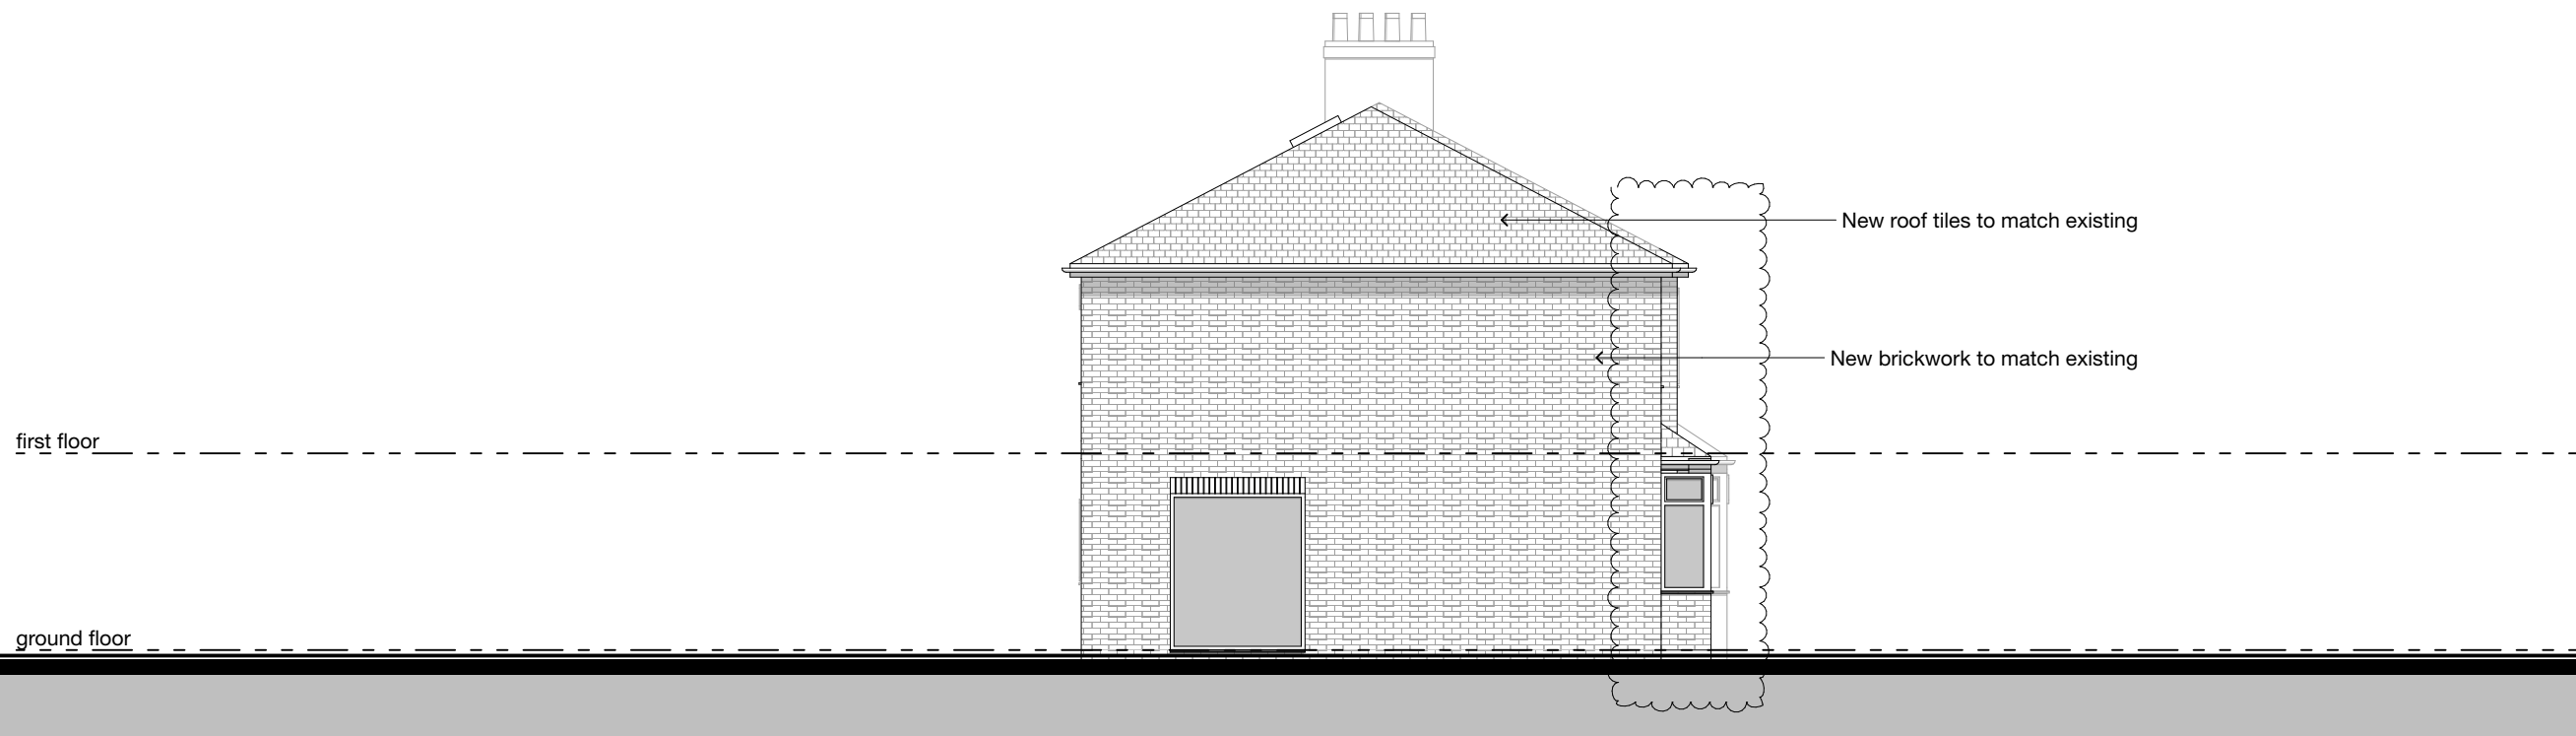

Proposed West Elevation

DESIGN LTD
07940 123 631
tommy@cubikdesign.co.uk

DESIGN LTD
07940 123 631
tommy@cubikdesign.co.uk

**FOR PLANNING
APPROVAL**

Client

Kevin Jenkinson & Gemma Chappell

Client

Kevin Jenkinson & Gemma Chappell

Project Description

12 Chauncy Road, Manchester

Project Description

12 Chauncy Road, Manchester

Project Number **CHA012**

Drawing Title

Elevations - Proposed

Drawing Number	Scale
----------------	-------

Drawing Number	Scale
----------------	-------

TP08 1:100 @ A

TP08 1:100 @ A