
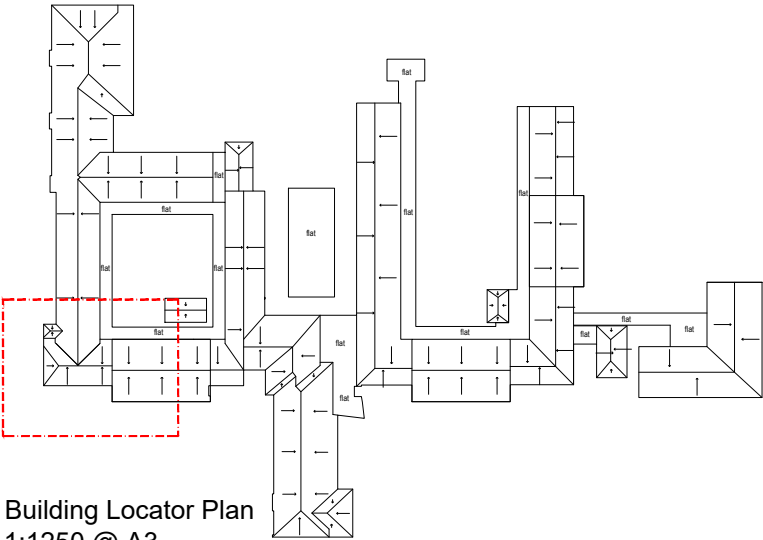


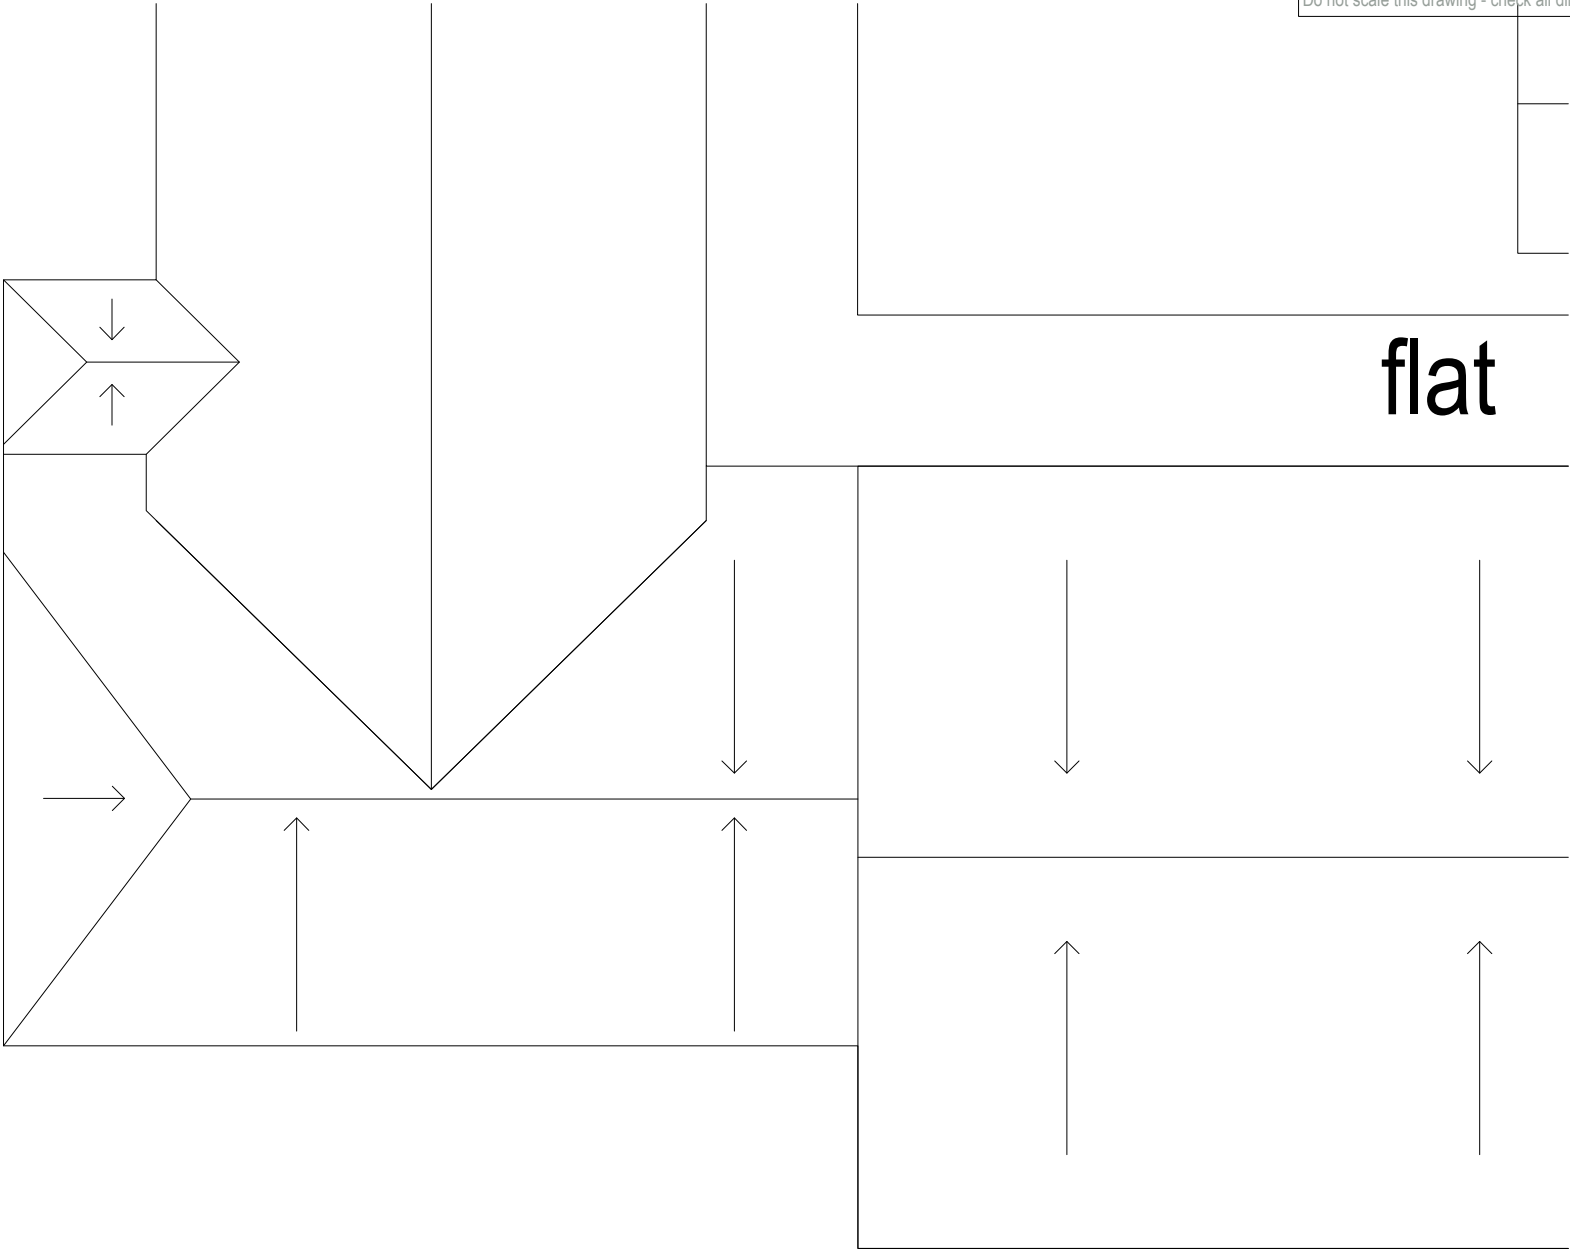

Building Locator Plan
1:1250 @ A3

P1	PLANNING Issue	21.04.2022
Rev.	Description	Date

Cassidy+Ashton www.cassidyashton.co.uk Architecture + Building Surveying + Town Planning 7 East Cliff, Preston, Lancashire, PR1 3JE 01772 258 356 10 Hunters Walk, Canal Street, Chester, CH1 4EB 01244 402 900 C+A	Client Manchester City Council	Drawing Title Existing Roof Plan					
	Project New Moston Primary School New Kitchen & Internal Refurbishment	Drawn by	SB	Checked by	LMB	Date	21.04.2022
		Status	S4		Scale @ A3	1:100	
		Job no. 11343	Dwg.no. CAA-B01-RF-DR-A-2002		Rev. P1		