
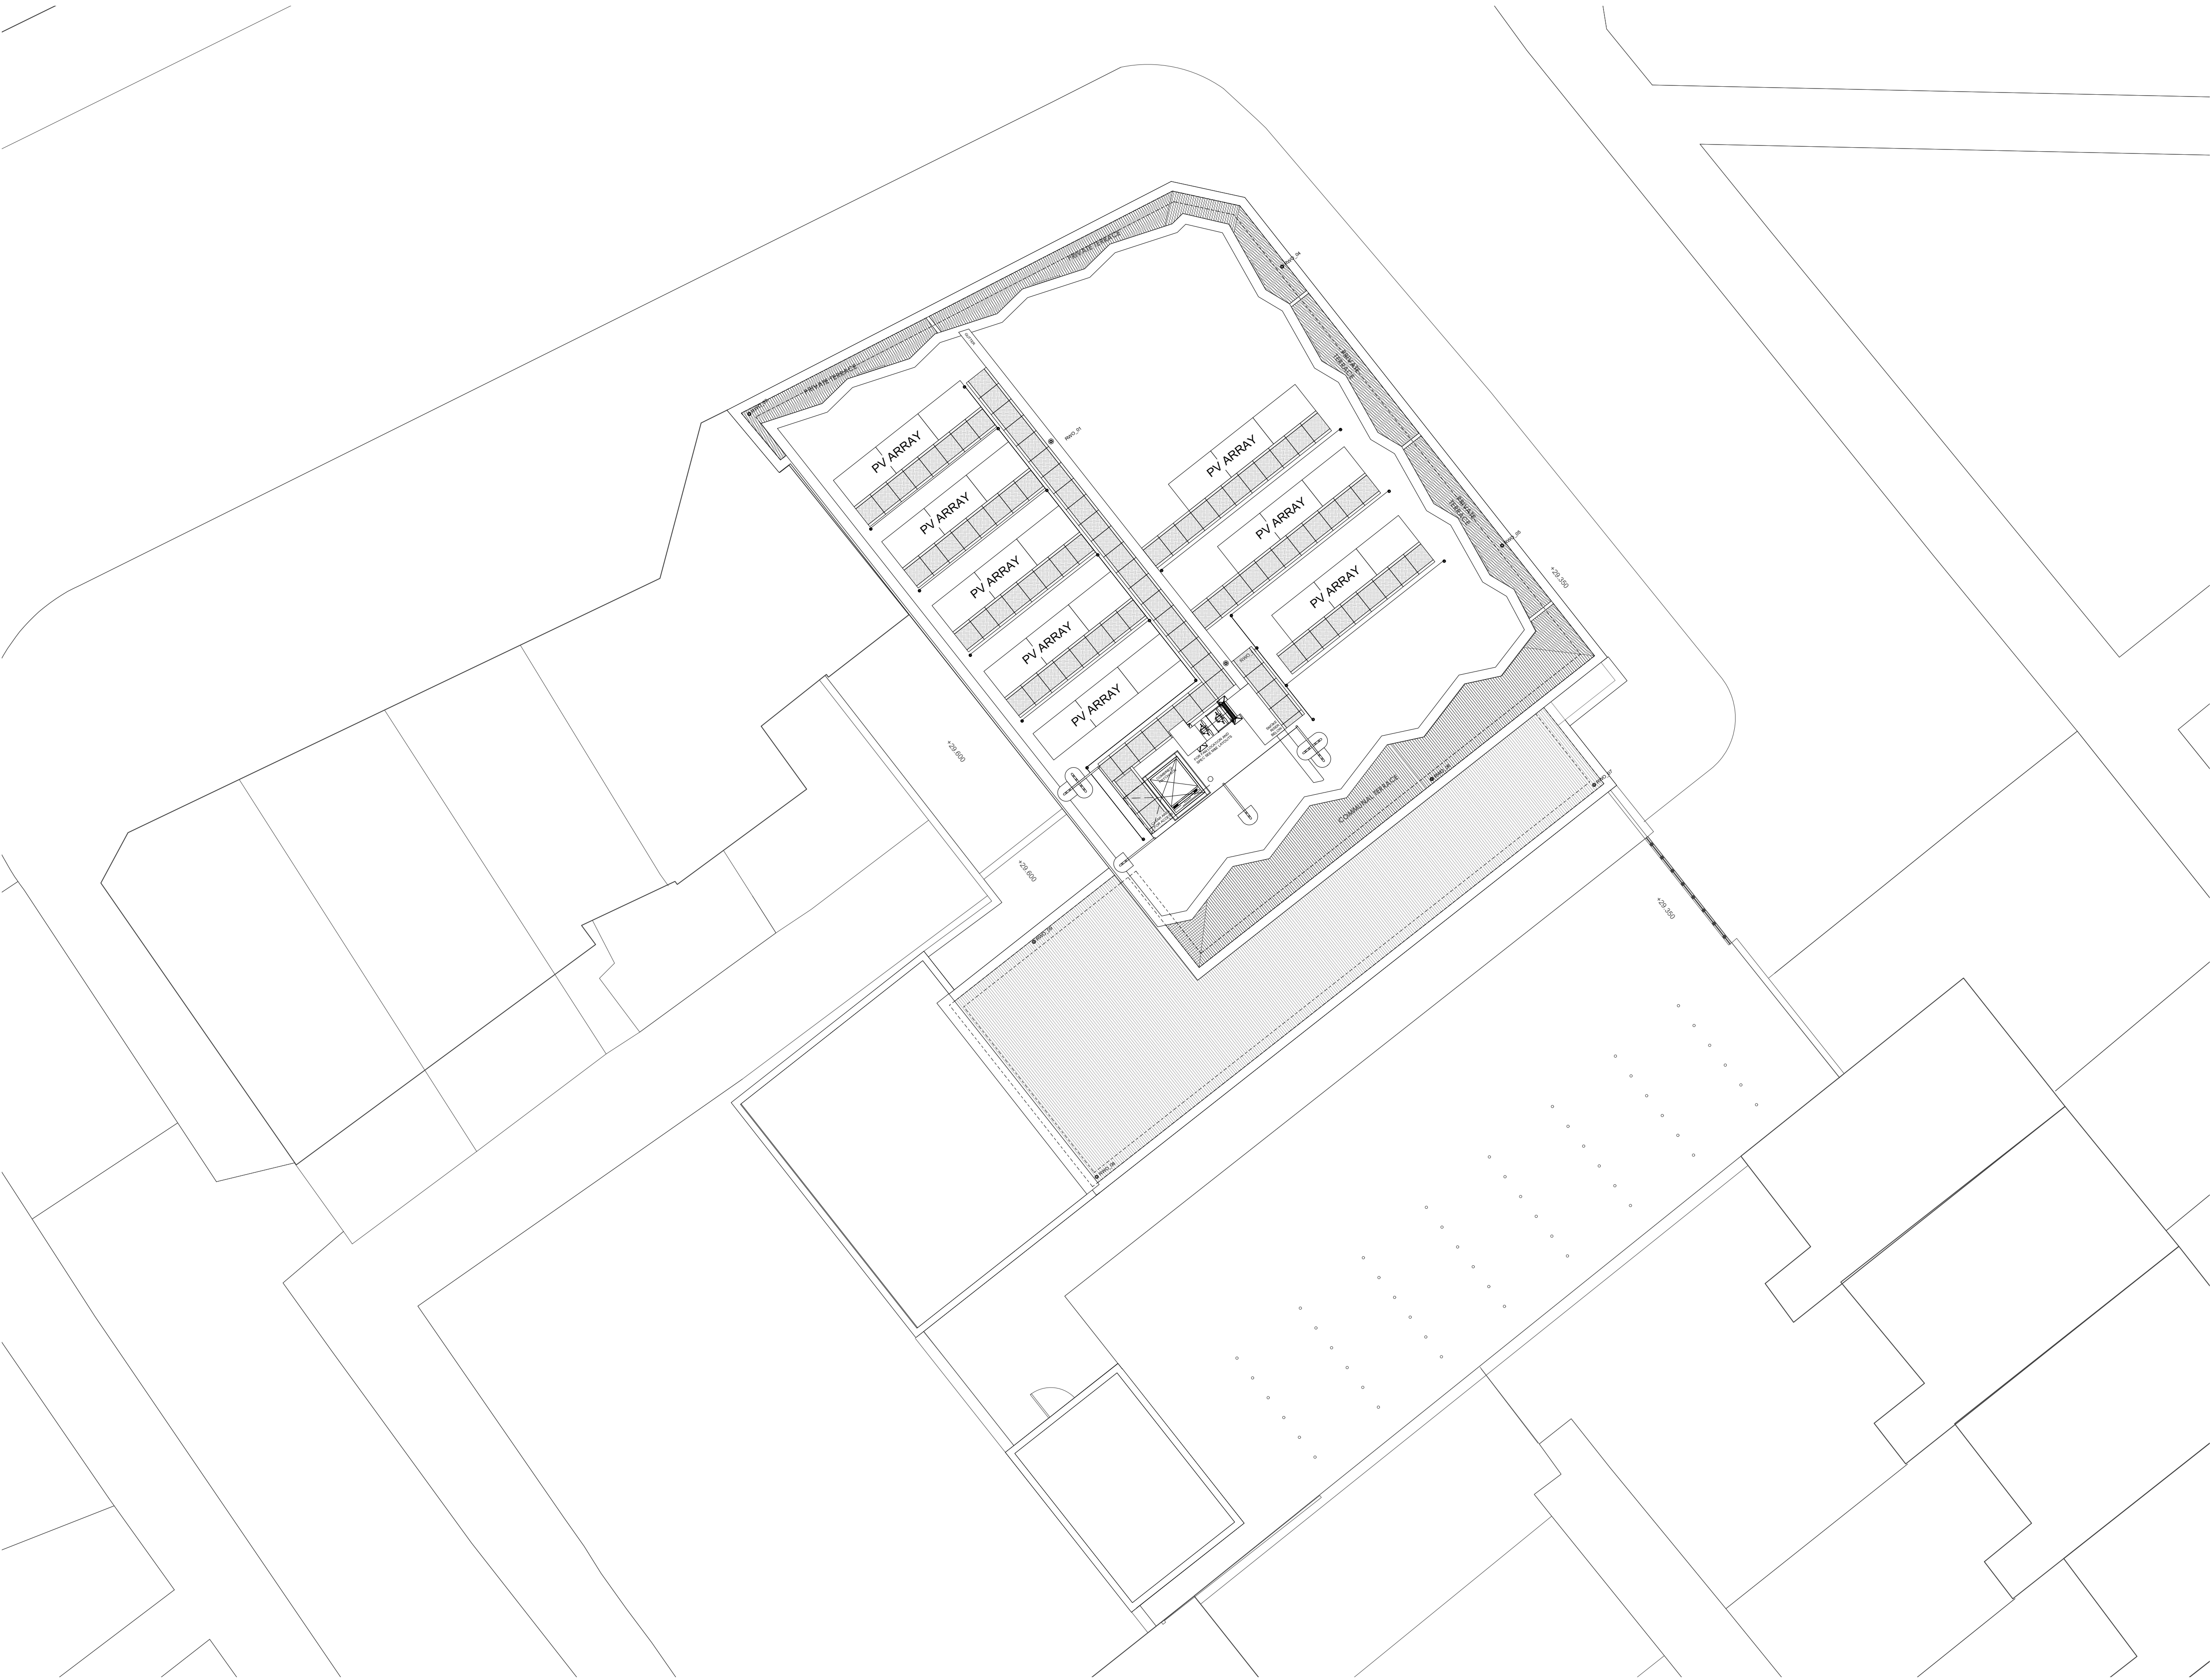


PROPOSED ROOF FLOOR PLAN
1:100 @ A1

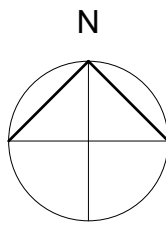

PLANNING

IMPORTANT NOTES:

C	26.03.2021	Blockstore roof amended, PVs added
B	26.02.2021	Rules to list of changes
A	20.02.2019	Fans, AOV and screening added

REVISION DATE DESCRIPTION

CLIENT: ONE HERITAGE	
PROJECT: PROPOSED RESIDENTIAL DEVELOPMENT	
ADDRESS: 287A CHESTER ROAD, MANCHESTER	
DRAWING TITLE: PROPOSED ROOF FLOOR PLAN	
SCALE: 1:100 @ A1	DATE: 23.11.17
DRAWING NO: A288_P_206_C	

OLLIER SMURTHWAITE ARCHITECTS
40 King Street, Manchester, M2 6BA
T 0161 883 0838
F 0161 883 0839
E mail@olliersmurthwaite.com