


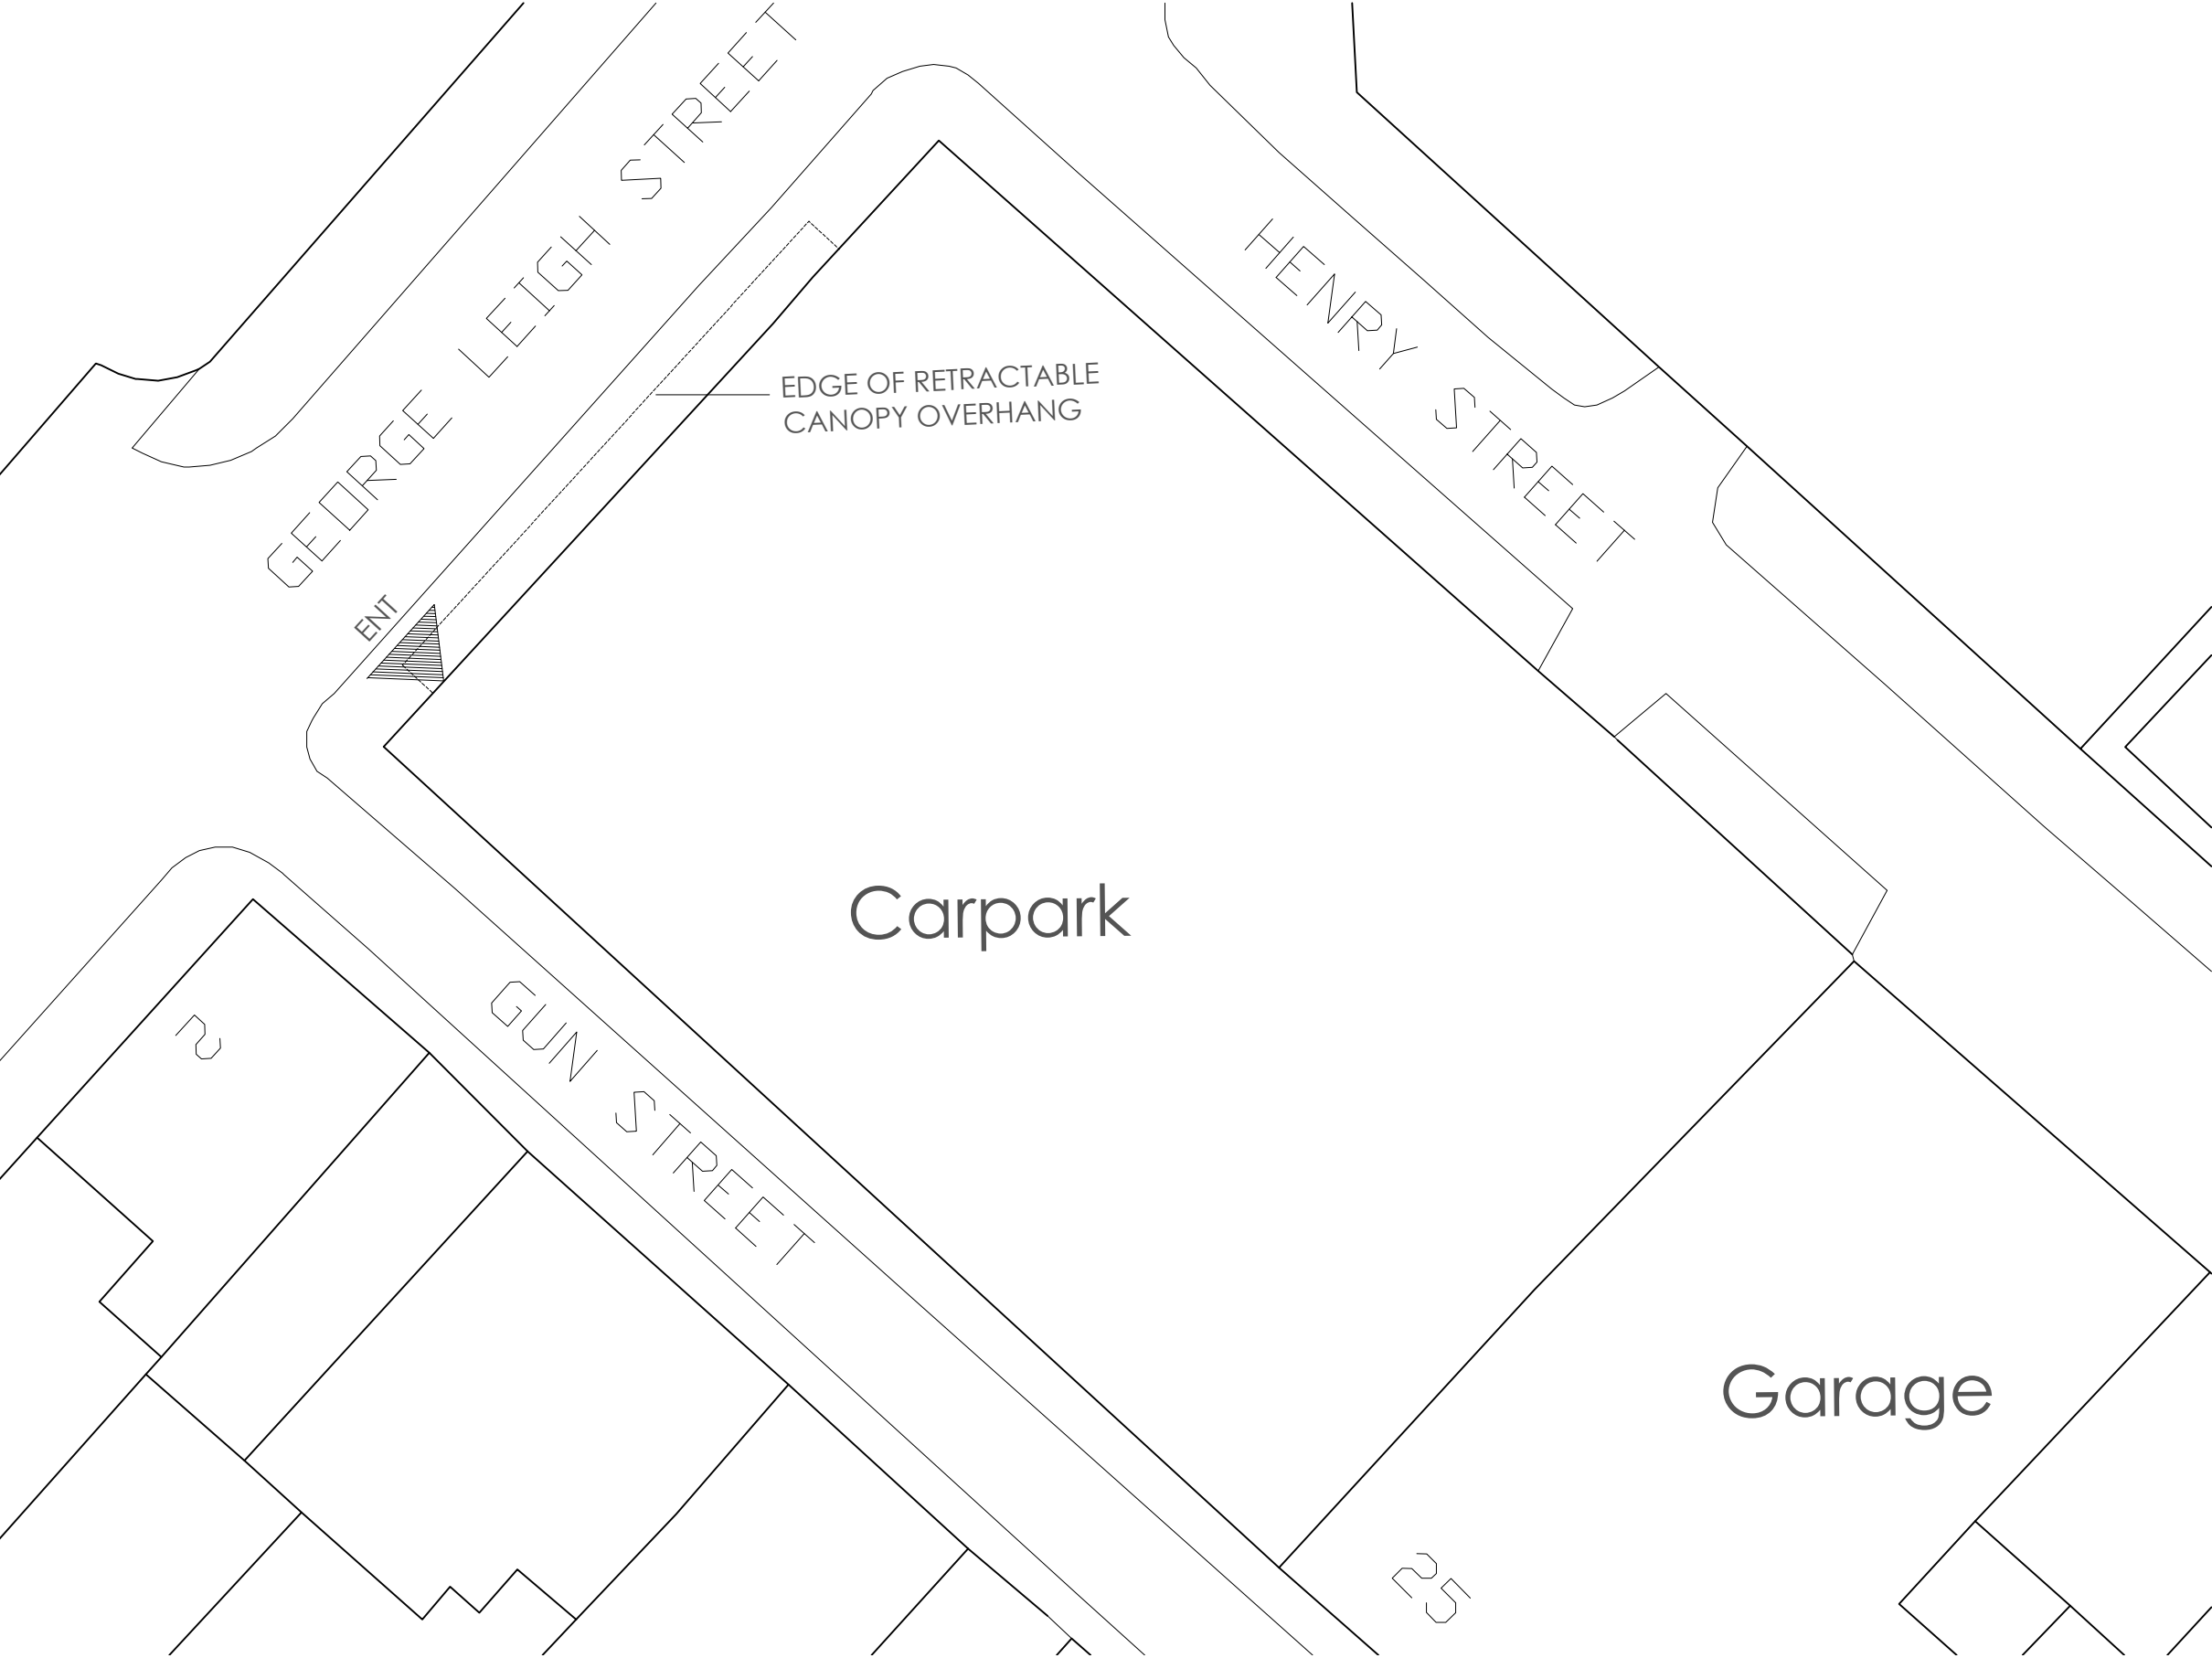

SITE PLAN
1:200 @A3

All dimensions should be checked on site
Do not scale off this drawing
Any drawing errors should be brought to the attention of the architect
COPYRIGHT © theCAVE a+d limited

REVISIONS :	
REV	DETAILS OF REVISION

the

CAVE

17 MANCHESTER RD WILMSLOW CHESHIRE SK9 1
01625 838 632 www.the-cave.co.uk mail@the-cave.co

PROJECT :

COFFEE SHOP
GUN STREET

DRAWING TITLE :

SITE PLAN
GEORGE LEIGH STREET

SCALE :	DRAWN BY :	DATE :
1:200 A3	CAJ	APR 22
DWG N° :	REVISION :	CHECKED :
103.47-SP01	-	JPH