


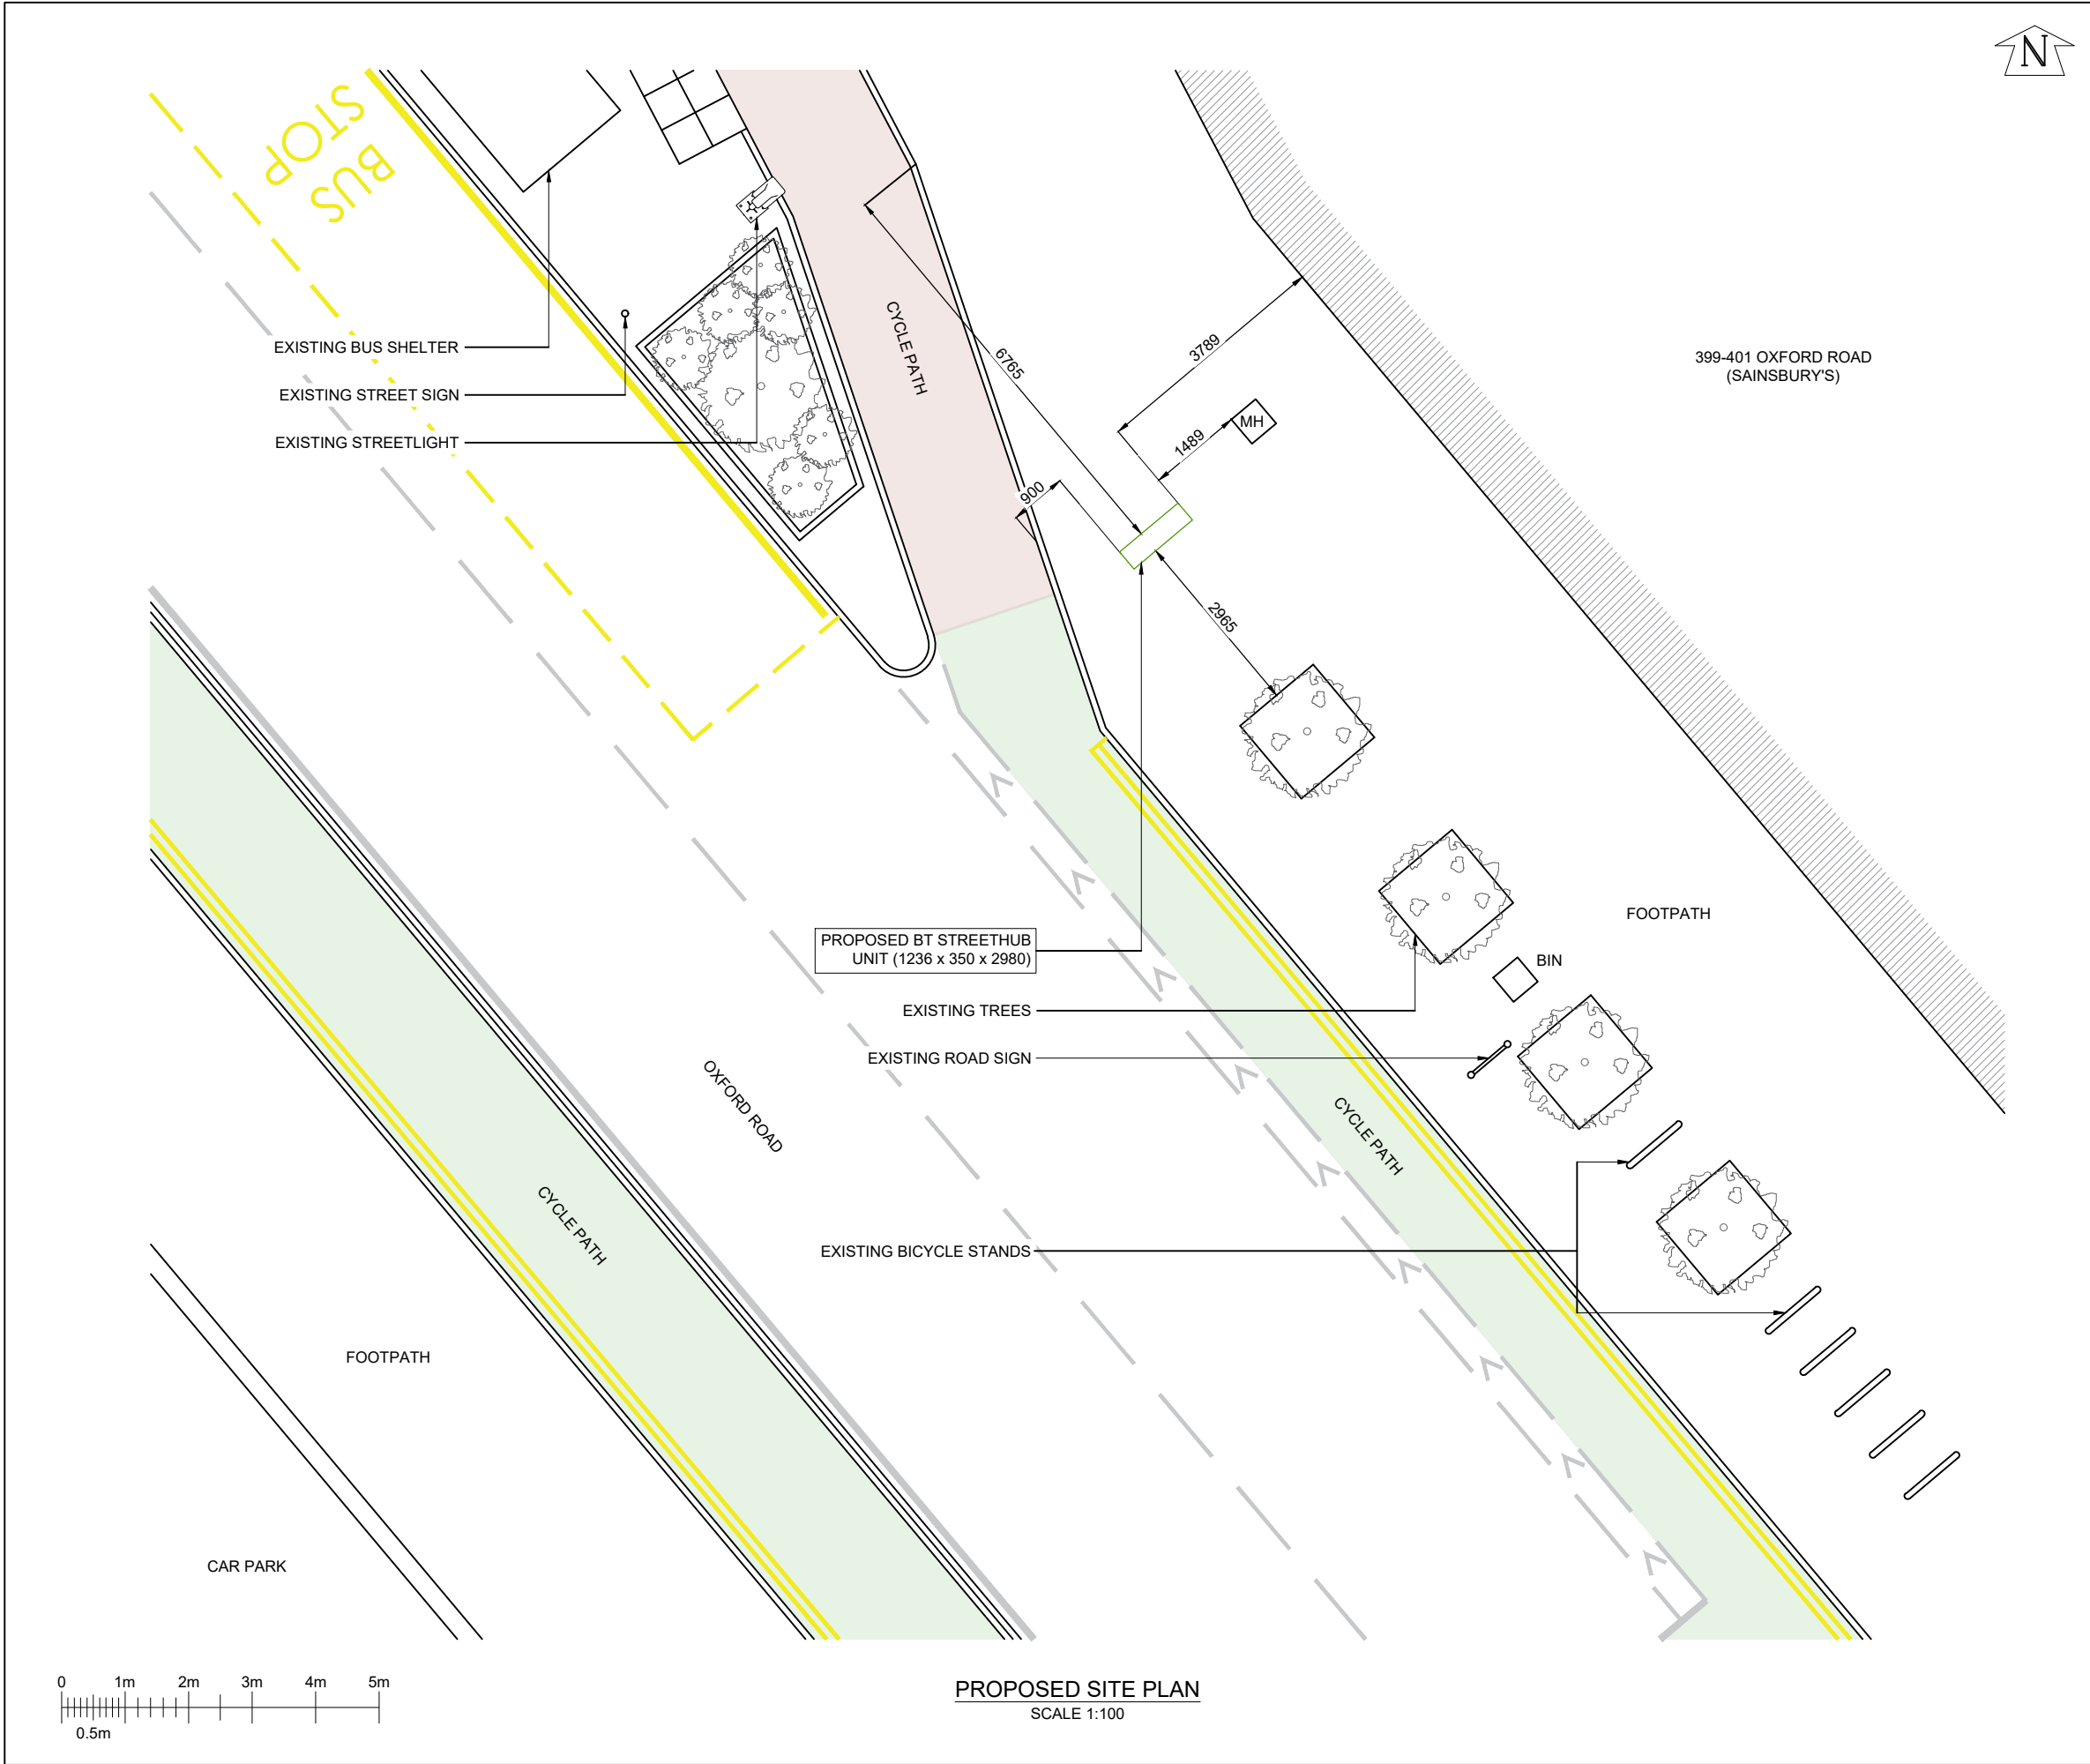

GENERAL NOTES

Use written dimensions only, do not scale from drawing. Use latest revision of all referenced information.

C	17.02.21	Amend - New BT Streethub structure	ASE	JE
B	21.03.19	Amendment	ASE	JE
A	20.12.18	FIRST ISSUE	BCL	JE
Rev	Date	Description	Drawn	Chkd

mono

#

MONO CONSULTANTS LIMITED
70-76 Steam Packet House
Cross Street
Manchester, M2 4JG
t. 44 (0)161 839 8839
www.monoconsultants.com

BT

DRAWING STATUS

PLANNING

CELL No. & Name	
MAN019	

SITE NAME

OS NO. 399-401 OXFORD ROAD,
MANCHESTER,
M13 9BL

DRAWING TITLE

PROPOSED SITE PLAN

SCALE	1:100	DATE	17.02.2021
DRWAN	ASE	CHECKED	JE
DRAWING NUMBER TITLE			REVISION TITLE
002			C