


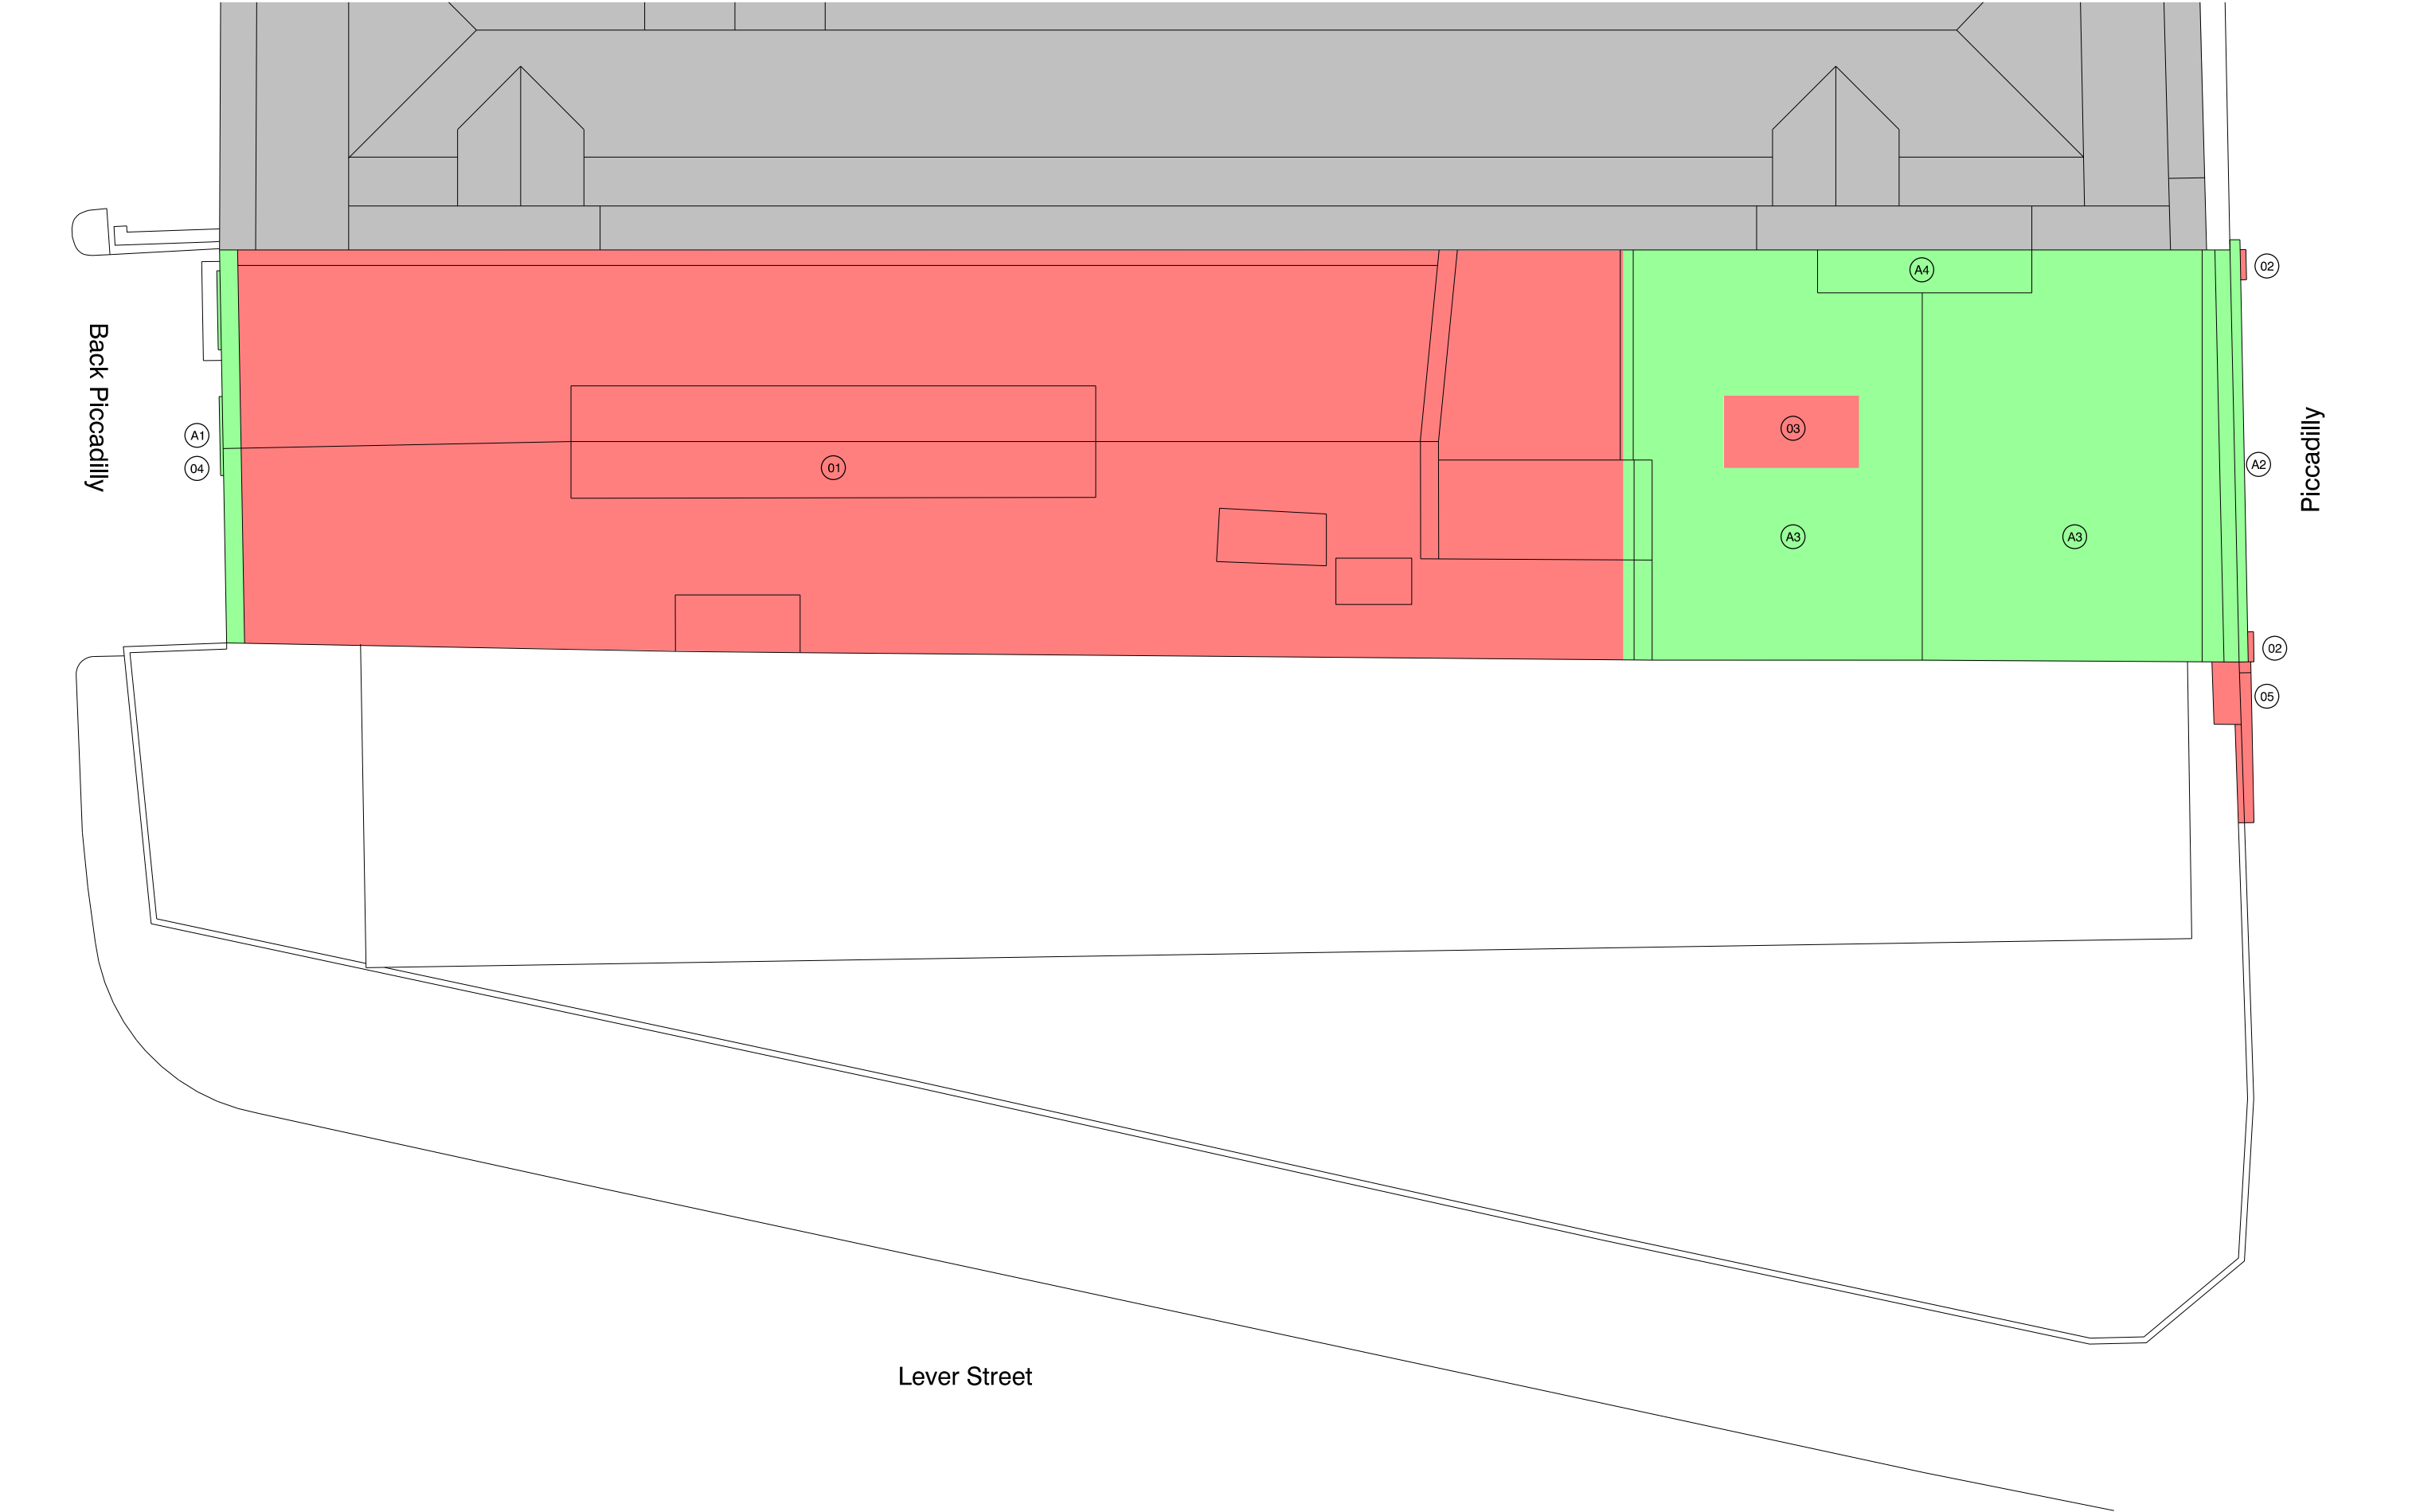

revision: P01 date: 2020.07.31 note: preliminary first issue

red fill illustrates demolitions

Demolition schedule

- | | |
|----|---|
| 01 | demolish warehouse (except Back Piccadilly elevation) |
| 02 | remove non-original timber pilasters |
| 03 | form opening in roof for conservation skylight |
| 04 | remove tiles off roof above retained facade and replace with stone coping |
| 05 | remove masonry remnant of TSB building |

green fill illustrates retained features

Retention schedule

- | | |
|----|---|
| A1 | retain existing warehouse facade and associated windows / doors (in area shaded green) |
| A2 | retain existing townhouse masonry facade, copings and associated original windows, |
| A3 | retain existing townhouse roof, gutters, copings and repair as necessary (in area shaded green) |
| A4 | retain original chimney |



project 43-47 piccadilly, manchester

job no. 7422

title existing roof plan (demolitions)

scale 1:100 @ A3

drawing no. 7546-al(03)0013

stephenson hamilton risley
STUDIO

3 riverside mews
4 commercial street
manchester, M15 4RQ
www.shr.studio
mail@shr.studio
0161 832 0244