

status
PRELIMINARY

This drawing is ©Bradshaw Gass & Hope LLP and is not to be copied, reproduced or re-distributed either in whole or in part without the prior written permission of the originator.

The originator shall have no responsibility for any liability, loss, cost, damage or expense arising from or relating to any use of this document other than for its intended purpose on this project.


This drawing shall be read in conjunction with all other relevant drawings, specifications and associated documentation. Any discrepancies, errors or omissions are to be reported to the originator before proceeding with work.

All dimensions are to be checked on site by the contractor prior to proceeding with any work.

Hazard Identification




ref	hazard	date

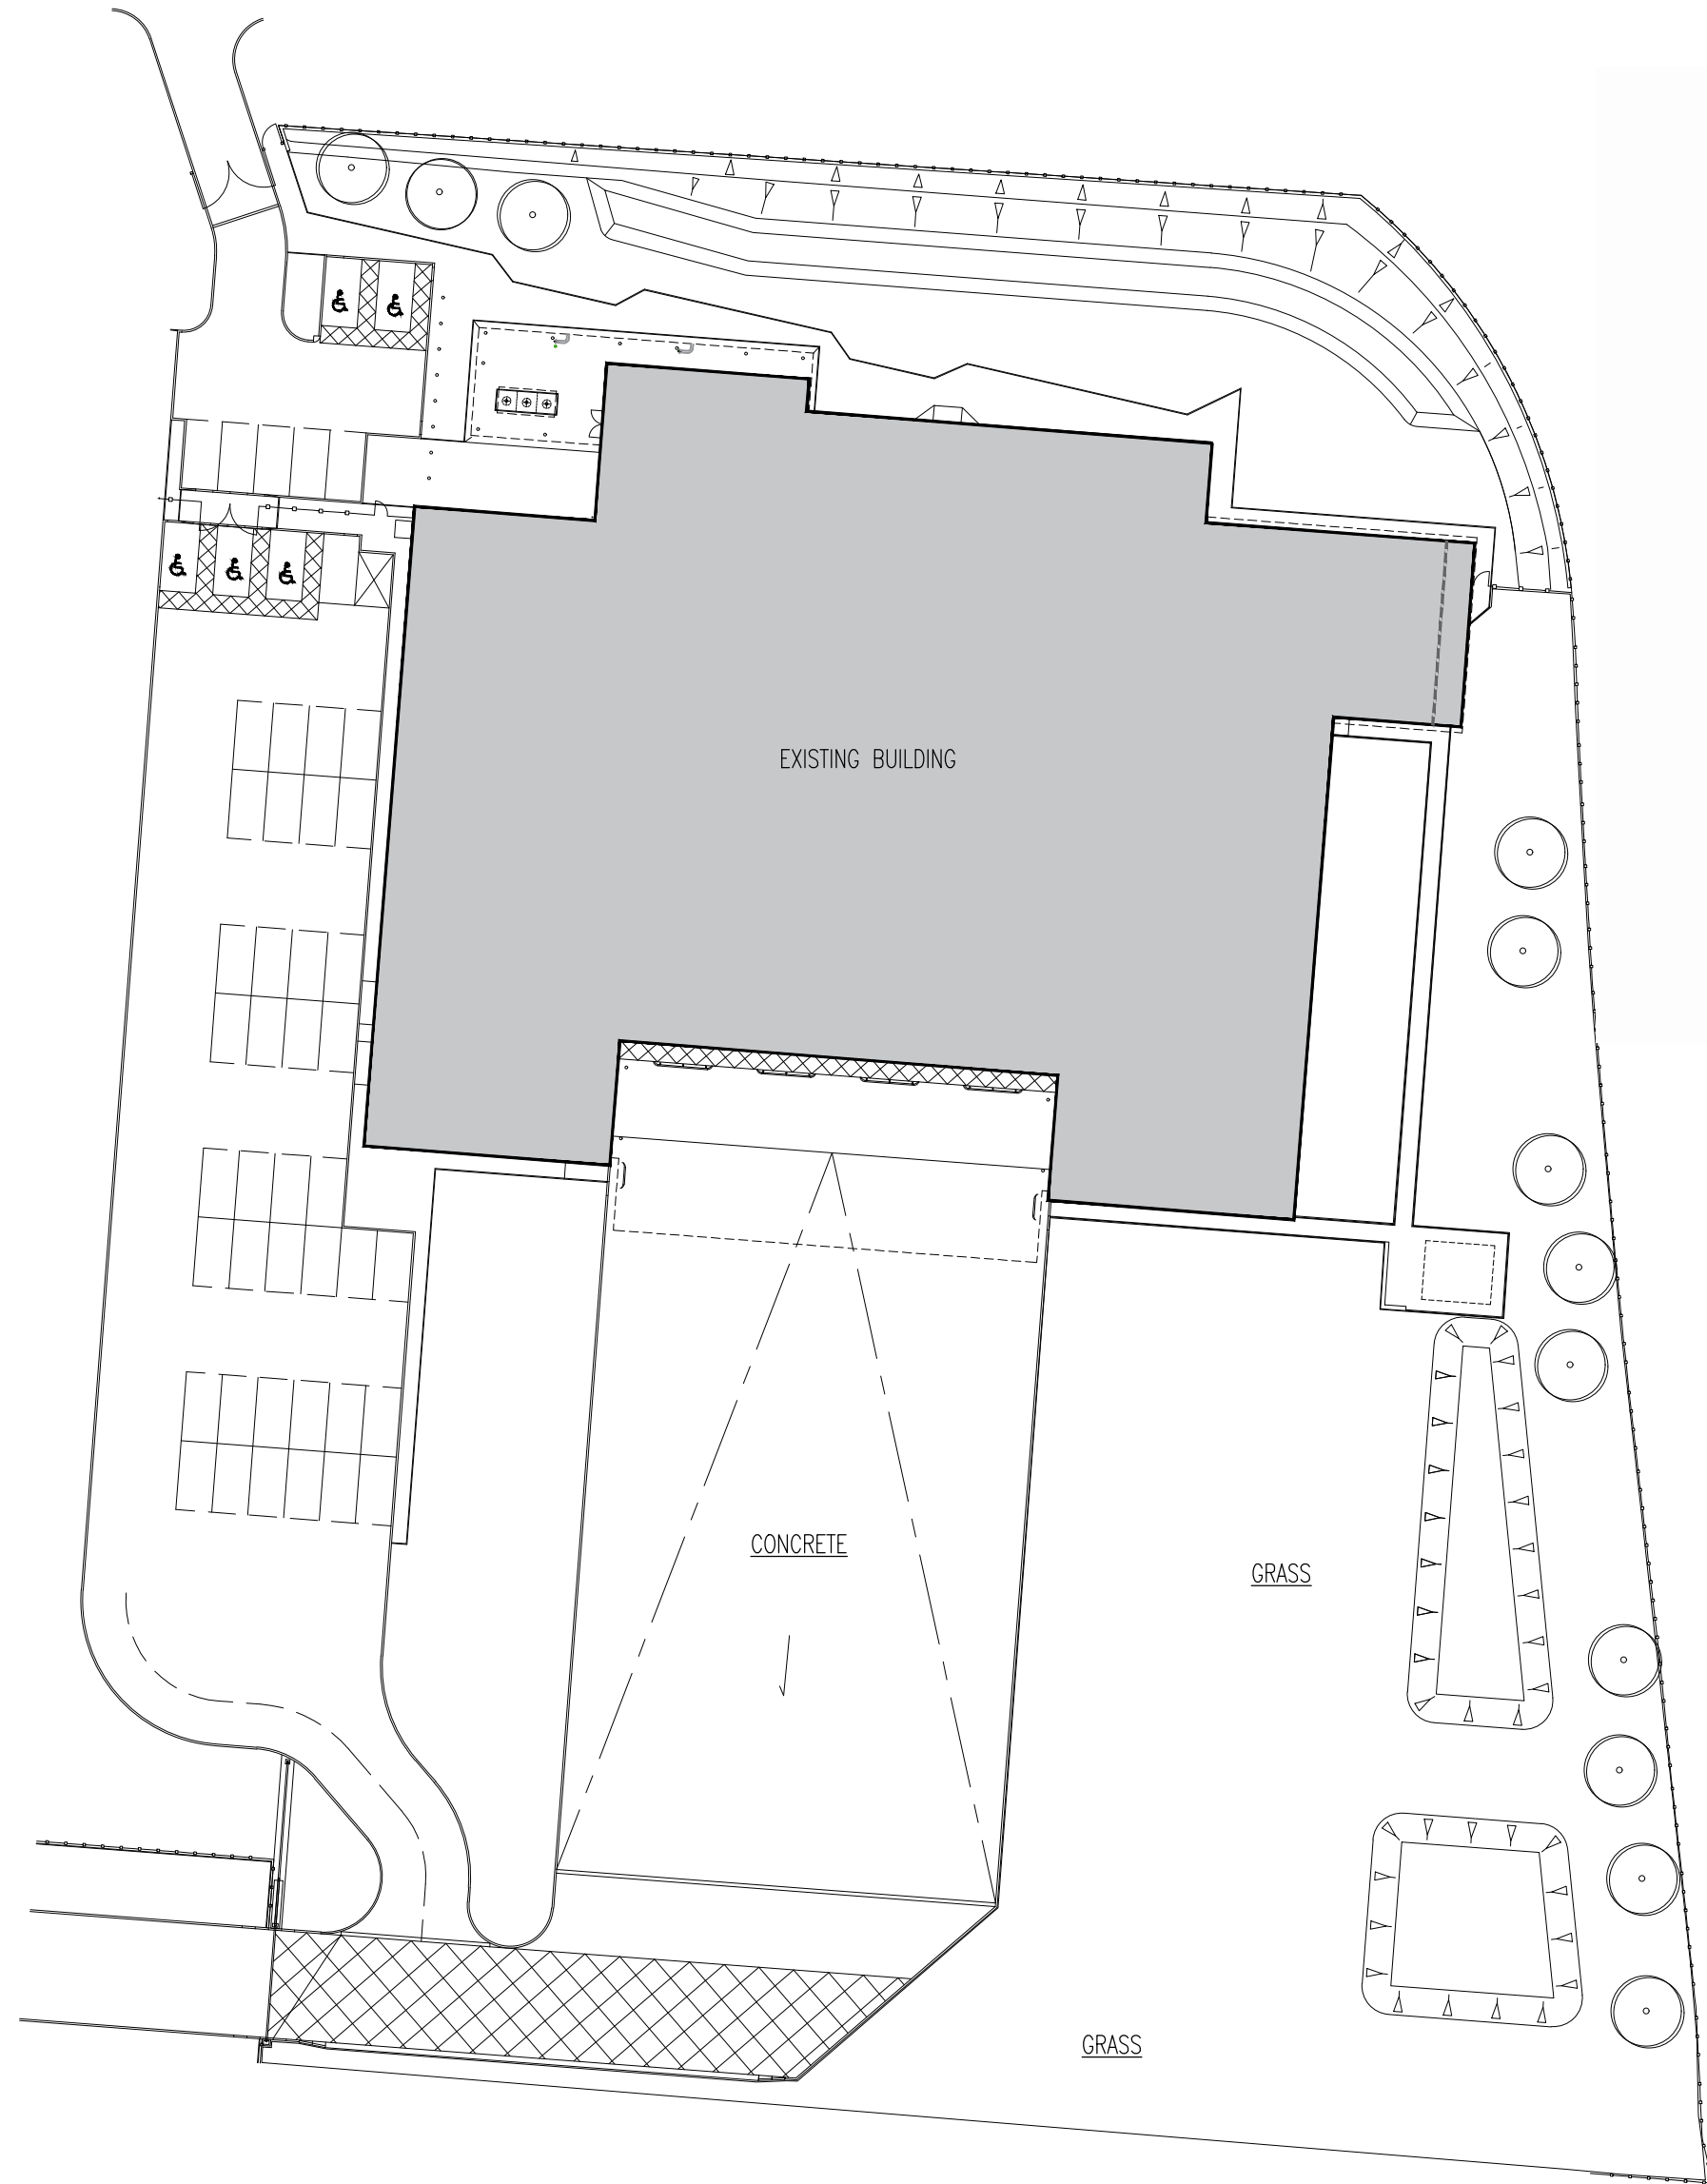

EXISTING SITE PLAN
1:500 @ A1



INDICATIVE BICYCLE SHELTER STYLE

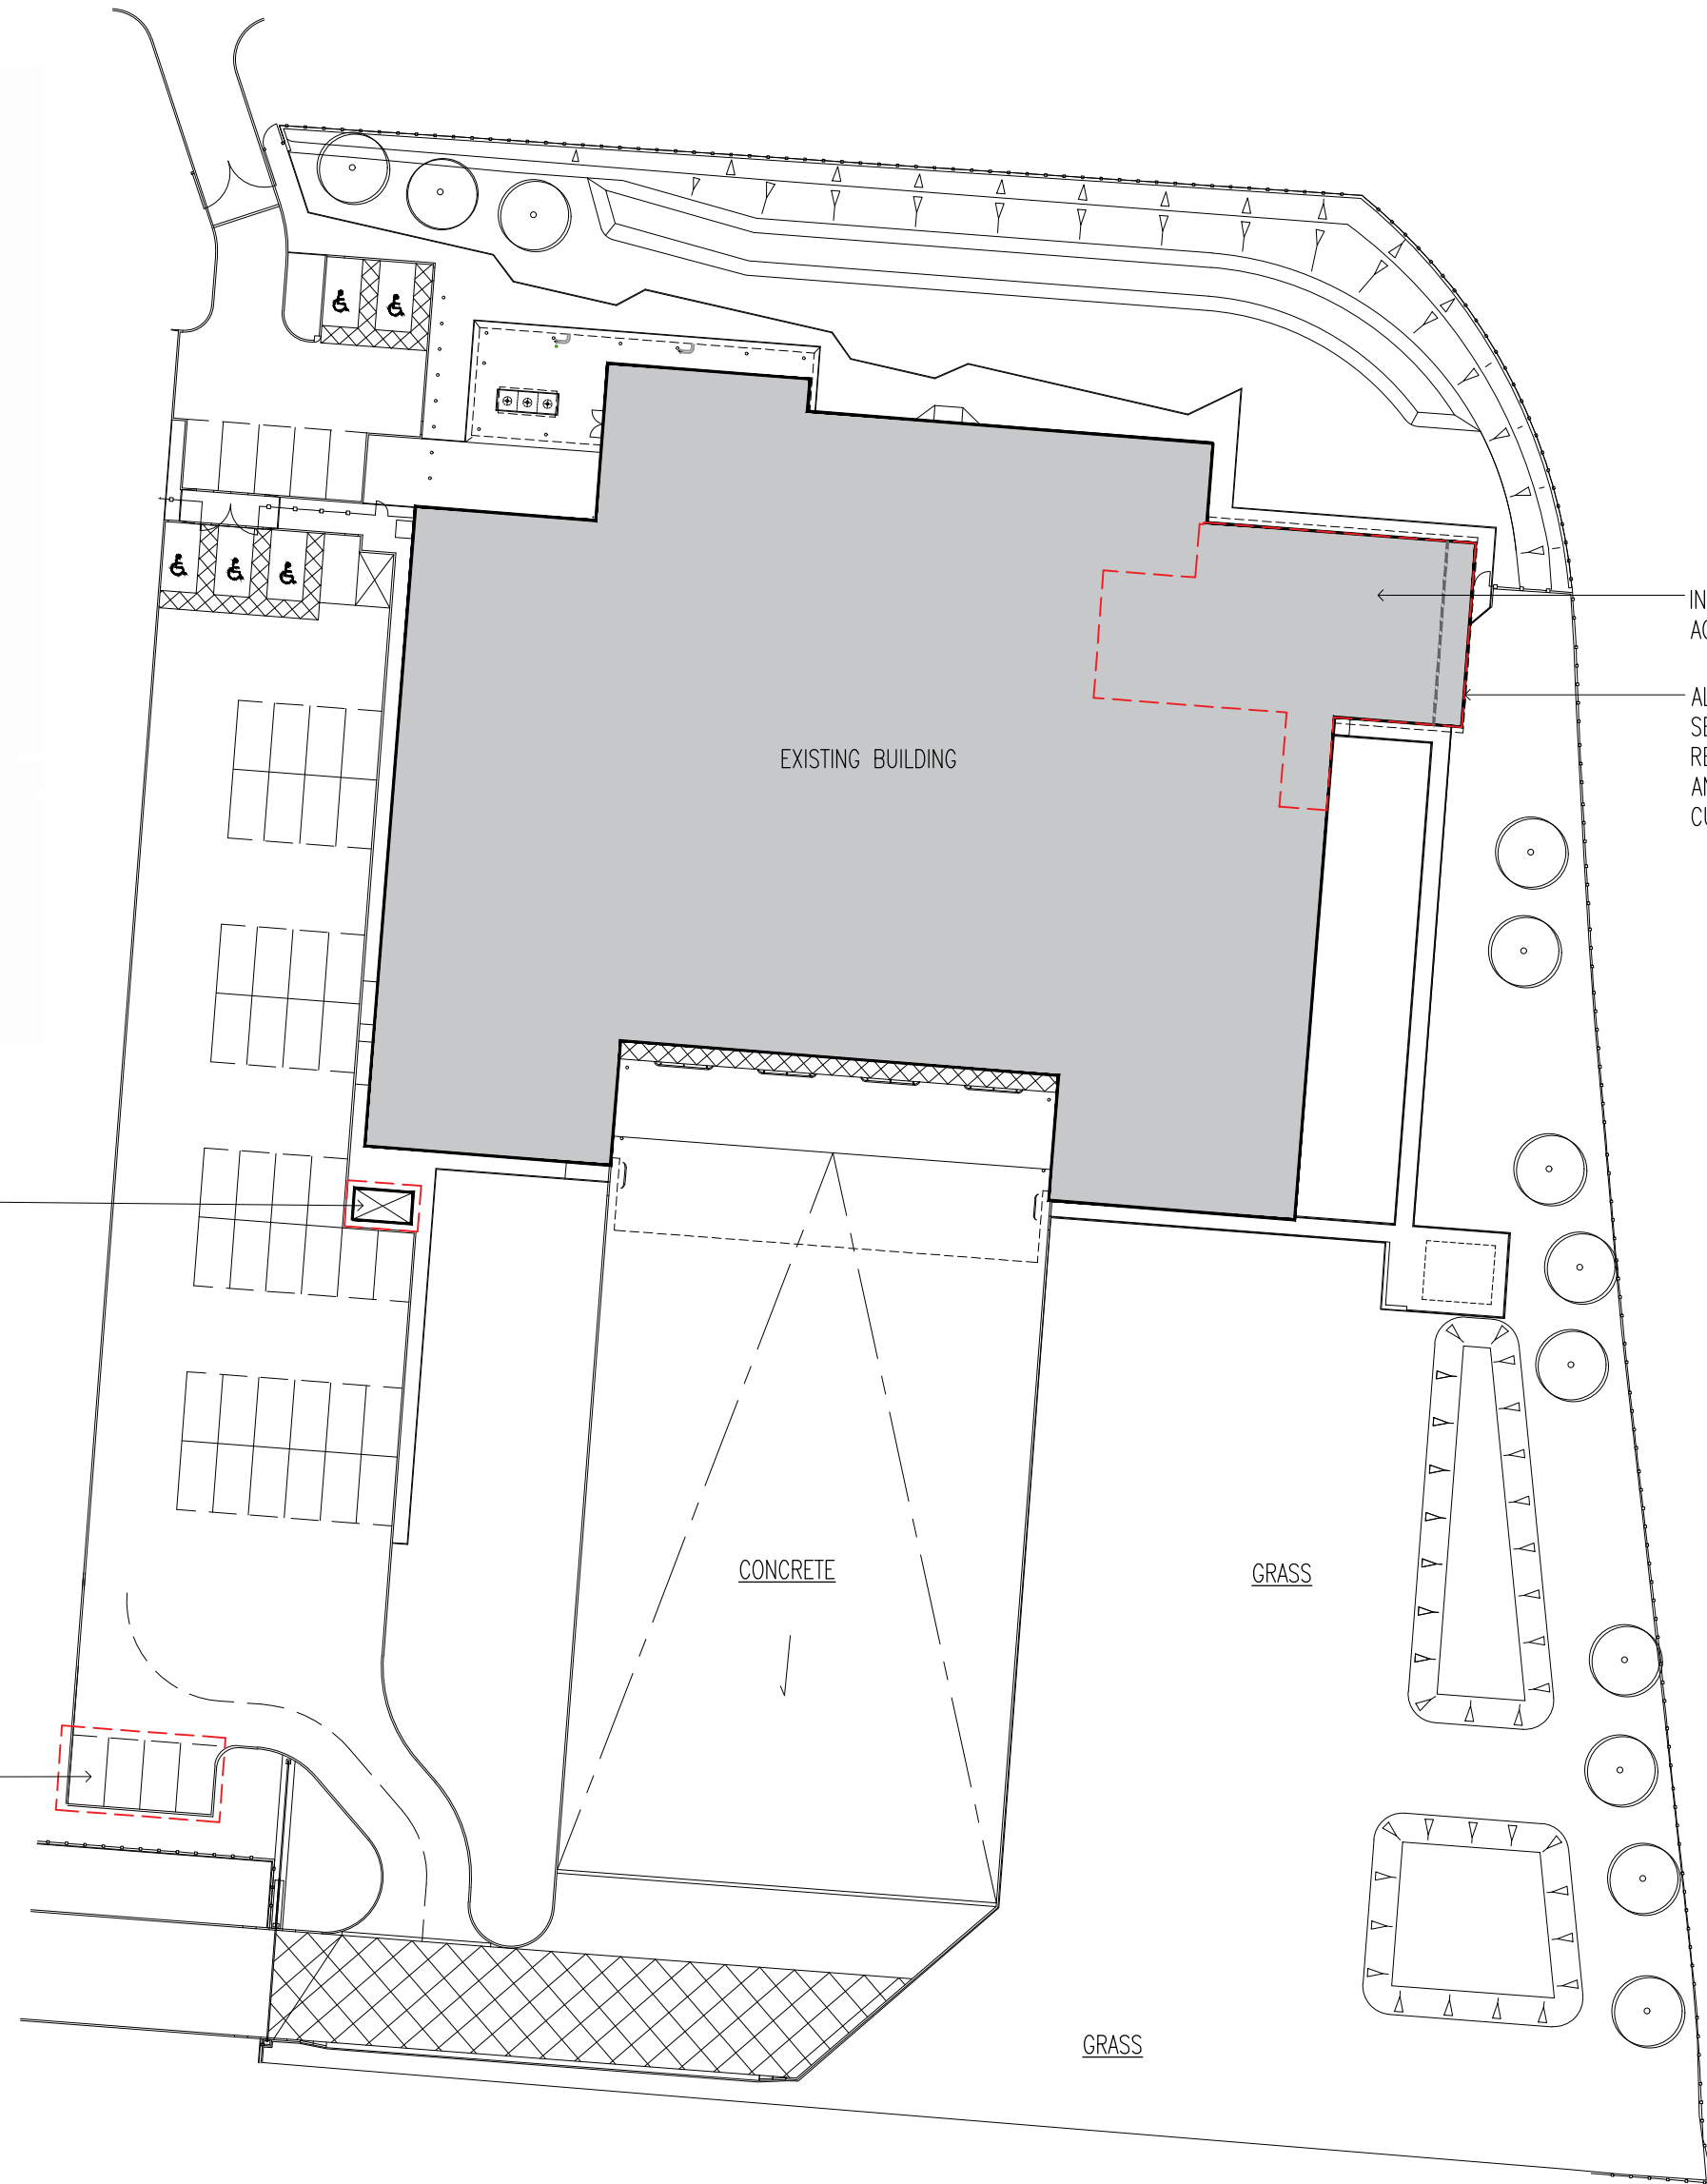

PROPOSED SITE PLAN - ALTERATIONS
1:500 @ A1

P3	ISSUED TO PLANNING	LK	25.05.21
C1	FIRST CONSTRUCTION ISSUE	LK	12.05.21
T1	TENDER ISSUE	LK	01.04.21
P2	ISSUED TO PLANNING	LK	23.03.21
P1	ISSUED TO PLANNING	LK	11.03.21
ref	revision	by	date



Architects
Consulting Engineers
Quantity Surveyors

21 Silvenwell Street
Bolton
BL1 1PR
t: 01204 525321
email@bghbolton.co.uk
www.bghbolton.co.uk

Bradshaw Gass & Hope LLP

client
LITTLE GREENE PAINT COMPANY LTD

project
ALTERATION TO ADMINISTRATIVE ACCOMMODATION

drawing
EXISTING AND PROPOSED SITE PLAN

drawn by	LK	date	MAR 21
checked by	DH	date	MAR 21

scale	1:500	A1
-------	-------	----

dwg no	2139.02.202	rev	P3
--------	-------------	-----	----

