


MILL BROW

Existing Car Parking

+50.9m

+54.9m

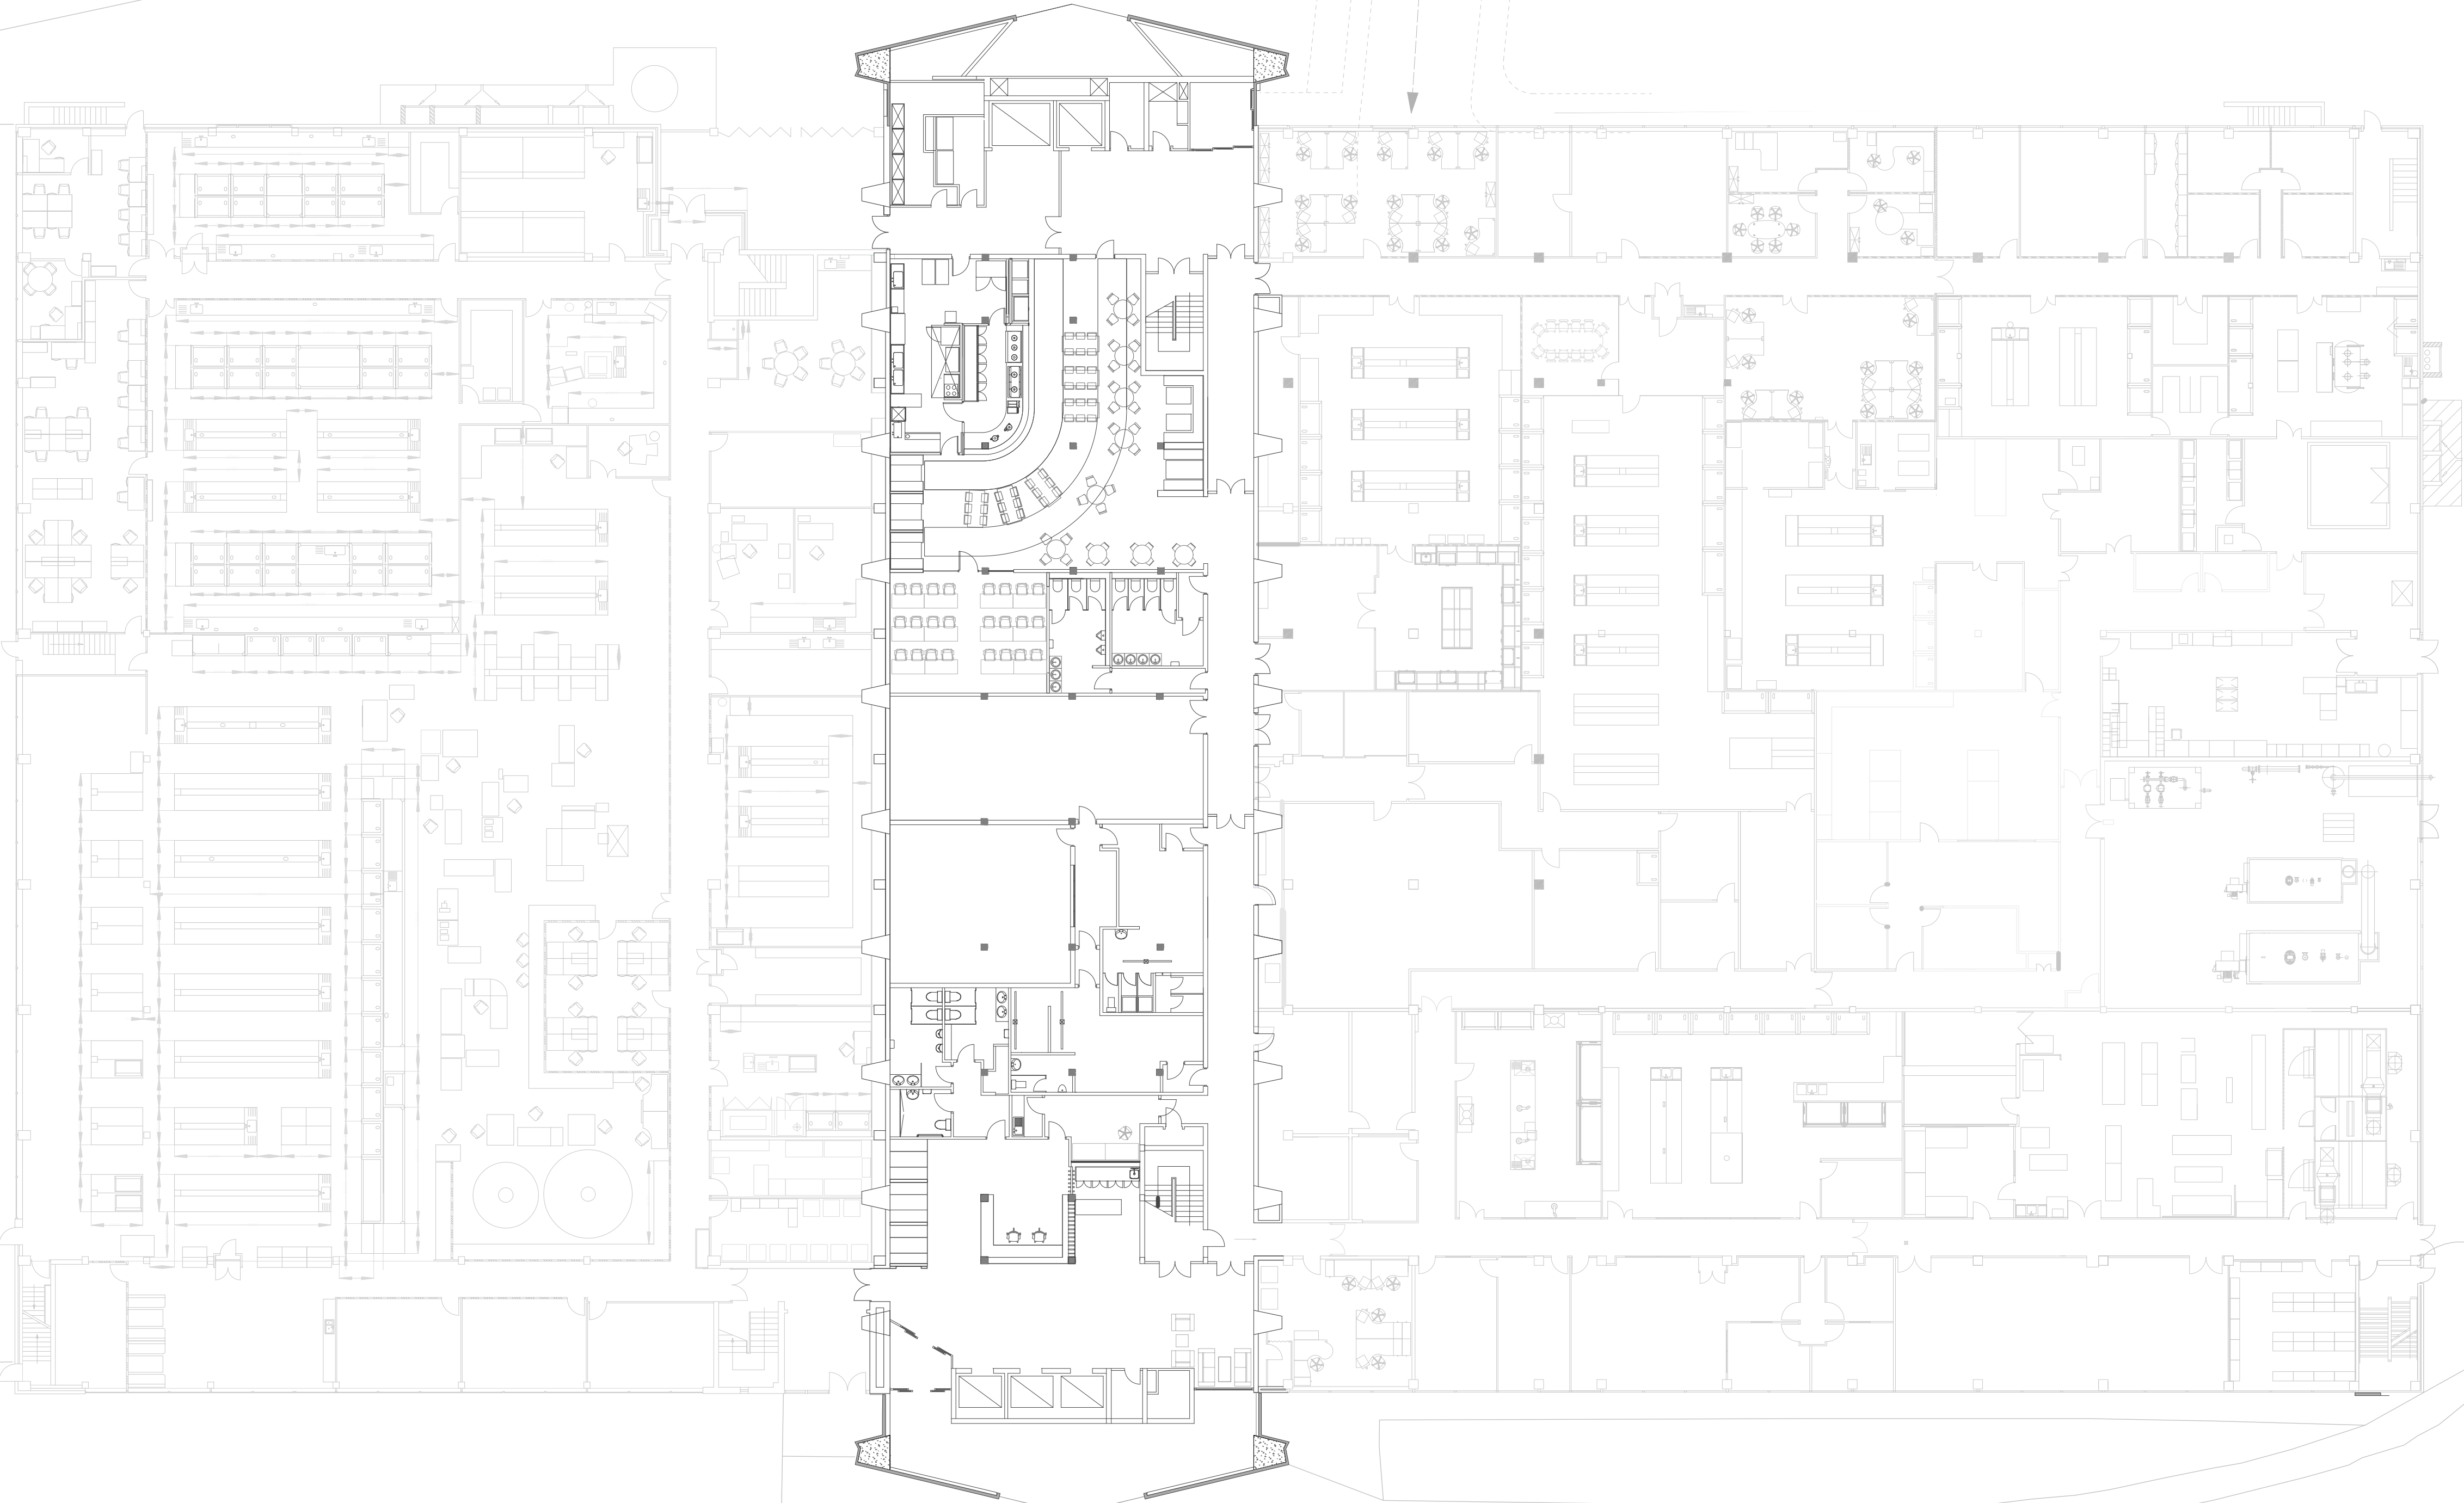


Entrance

+50.9m

CRUMPSALL VALE

DELAUNAYS ROAD

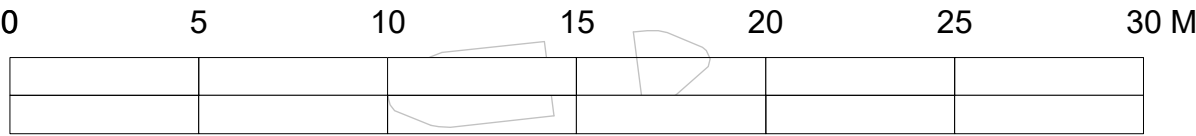

P-01 19.05.21 Proposed Cladding removed from machine halls following Urban Design comments PT

REV	DATE	NOTES	CHK
-----	------	-------	-----

PLANNING

Client

TRINITY IM

Project

Hexagon Tower
Manchester

Drawing Title

Proposed Floor Plan - Level 00

Drawn	Checked	Paper Size	Scale	Date
RBJ	PT	A1	1:200	MARCH 2021
Project No.		Drawing No.	Revision	
20186		0310	P-01	

**CORSTORPHINE
+WRIGHT
ARCHITECTS**

Warwick
London
Birmingham
Manchester
Newcastle
Canterbury
Dublin

Brook Hall Brook Street Warwick CV34 4BL
Tel. 01926 658444 www.corstorphine-wright.com