

KEY NOTES

- 01 NEW STOREFRONT SIGN, INDIVIDUAL INTERNALLY ILLUMINATED SIGN LETTERS BONDED TO GLAZED TRANSOM. REFER TO TYPICAL DETAIL.
- 02 NEW INTERNALLY ILLUMINATED PROJECTING SIGN FIXED TO EXISTING REMOVED SIGN BRACKET/ FRAMING. REFER TO TYPICAL DETAIL.
- 03 VINYL BRAND LOGO DECAL APPLIED TO INTERIOR FACE OF GLASS.
- 04 ENTIRE STOREFRONT, INCLUDING STALL RISER, GLAZED ENTRANCE DOUBLE DOOR ASSEMBLY WITH ALL HARDWARE TO BE RETAINED AS EXISTING.
- 05 DARK GREY, COLOUR TO MATCH STOREFRONT STRUCTURE, VINYL APPLIED TO REAR FACE OF GLAZING TO BLANK OFF EXISTING RETAINED MEDIA SCREEN.
- 06 BRAND X MANIFESTATION APPLIED TO INTERIOR FACE OF STOREFRONT GLAZING.

LEGEND

DESCRIPTION	ELEVATION DATUM
	ELEVATION DATUM
	PLAN KEY NOTE
	DETAIL INDICATOR

NOTES

DRAWINGS ARE DESIGN INTENT ONLY. PRODUCTION DRAWINGS TO BE COMPLETED BY CONTRACTOR TO MEASURED SITE DIMENSIONS FOR DESIGNERS / ARCHITECT'S APPROVAL PRIOR TO CONSTRUCTION.

CONTRACTOR TO ENSURE ALL MATERIALS AND WORKMANSHIP COMPLIES WITH LOCAL AUTHORITY REGULATIONS.

STRUCTURAL ENGINEER MUST BE EMPLOYED WHERE APPLICABLE.

DO NOT SCALE OFF DRAWING. FIGURED DIMENSIONS TO BE TAKEN IN PREFERENCE TO THOSE SCALED. DIMENSIONS TO BE VERIFIED ON SITE. ANY DISCREPANCIES TO BE REPORTED TO PROJECT DESIGNER / ARCHITECT PRIOR TO COMMENCEMENT OF WORKS.

THIS DRAWING IS THE COPYRIGHT OF CAPELO DESIGN LTD. THIS DRAWING CANNOT BE COPIED, REPRODUCED, RETAINED OR DISCLOSED TO ANY UNAUTHORISED PERSON.

PROJECT INFORMATION

SITE ADDRESS:
UNIT 85
ARNDAL CENTRE
23 MARKET ST
MANCHESTER
M1 1WR

REVISION

REV	DESCRIPTION	DRAWN	DATE
-	ADVERTISEMENT CONSENT ISSUE	MEC	12/05/21

DRAWING STATUS

- ☐ FOR INFORMATION
- ☒ FOR APPROVAL
- ☐ FOR COSTING ONLY
- ☐ FOR CONSTRUCTION

CAPELO
www.capepo.design / hello@capepo.design


CLIENT
CIGNPOST DIAGNOSTICS

PROJECT
ARNDAL CENTRE, MANCHESTER
RETAIL UNIT 85

DESCRIPTION
PROPOSED STOREFRONT
ELEVATION

SCALE 1:25 @ A1
DRAWN BY D.D.
DATE APR. '21

DRAWING NO. 21143-A-P200
REVISION

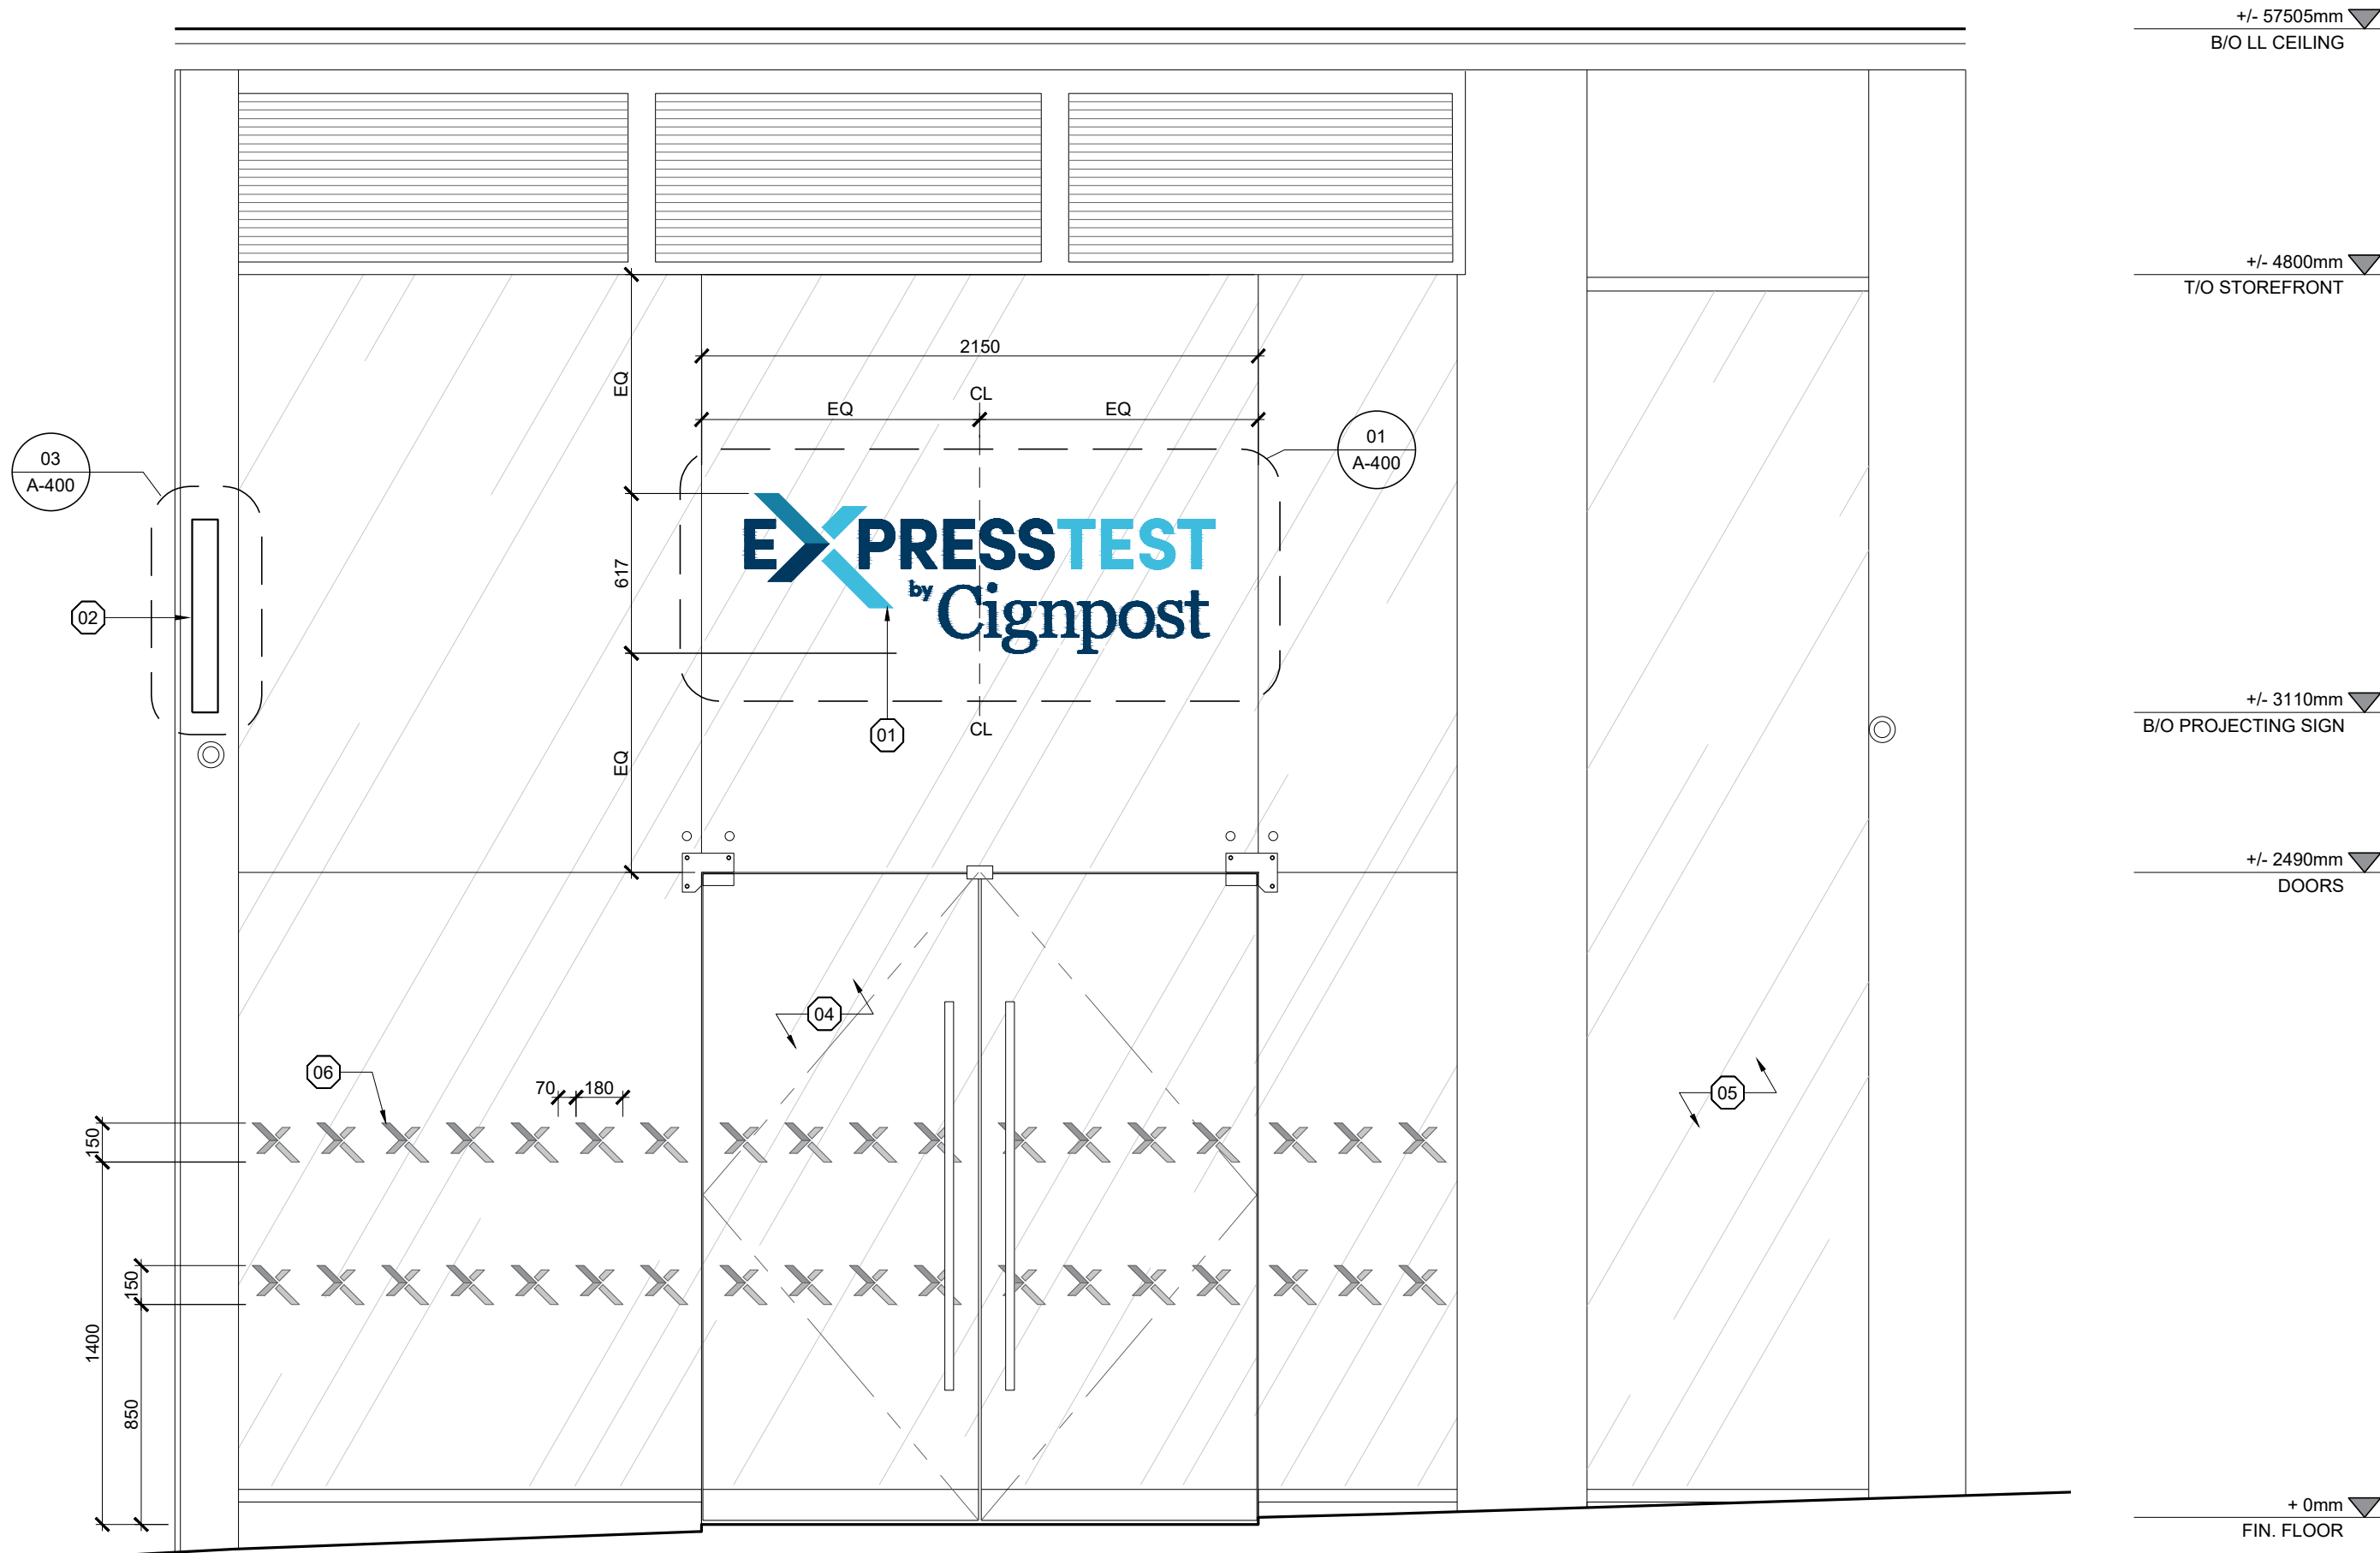

01 PROPOSED STOREFRONT ELEVATION
1:25 @ A1