


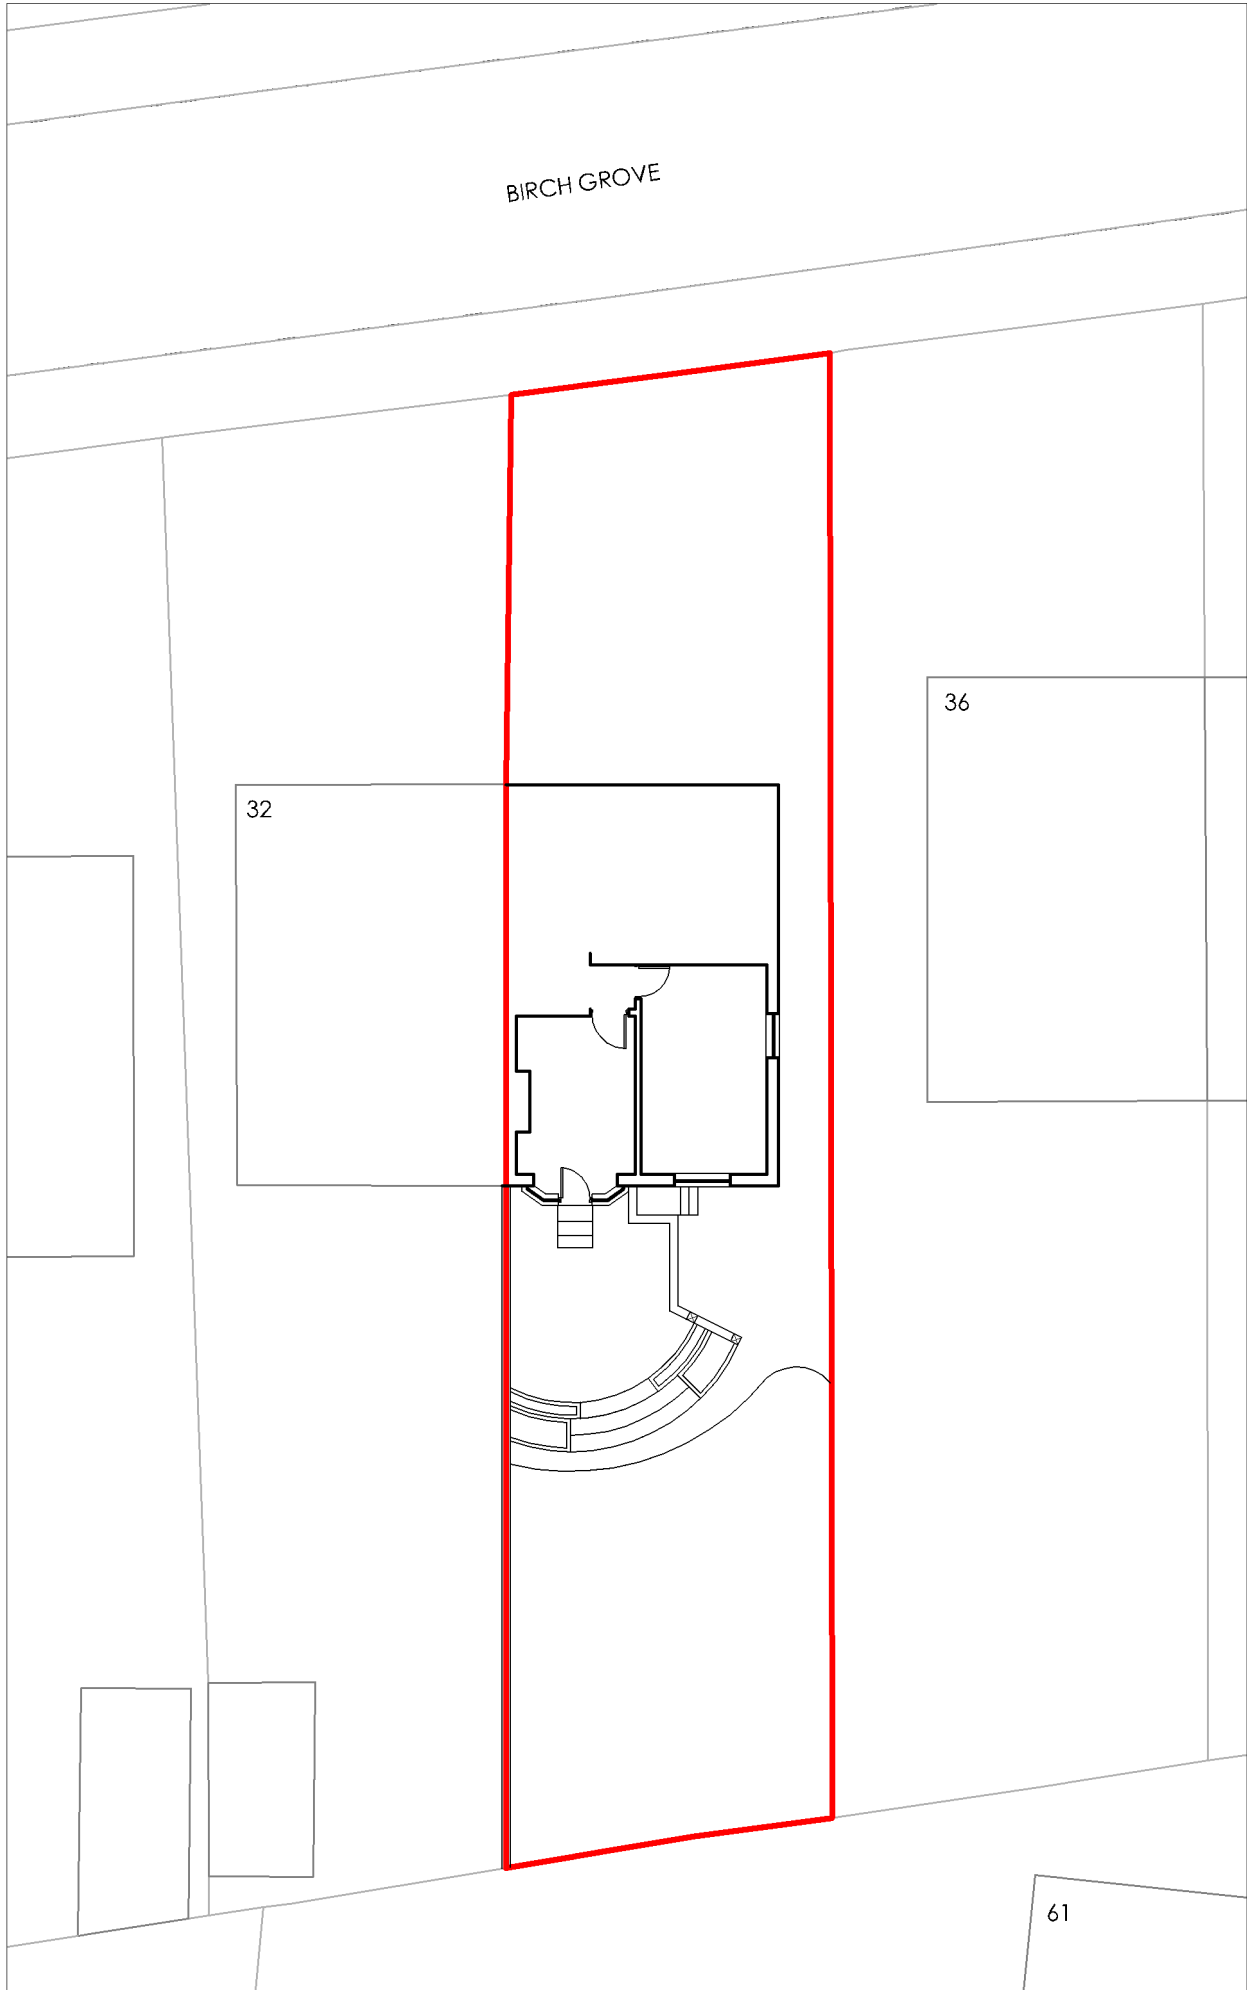


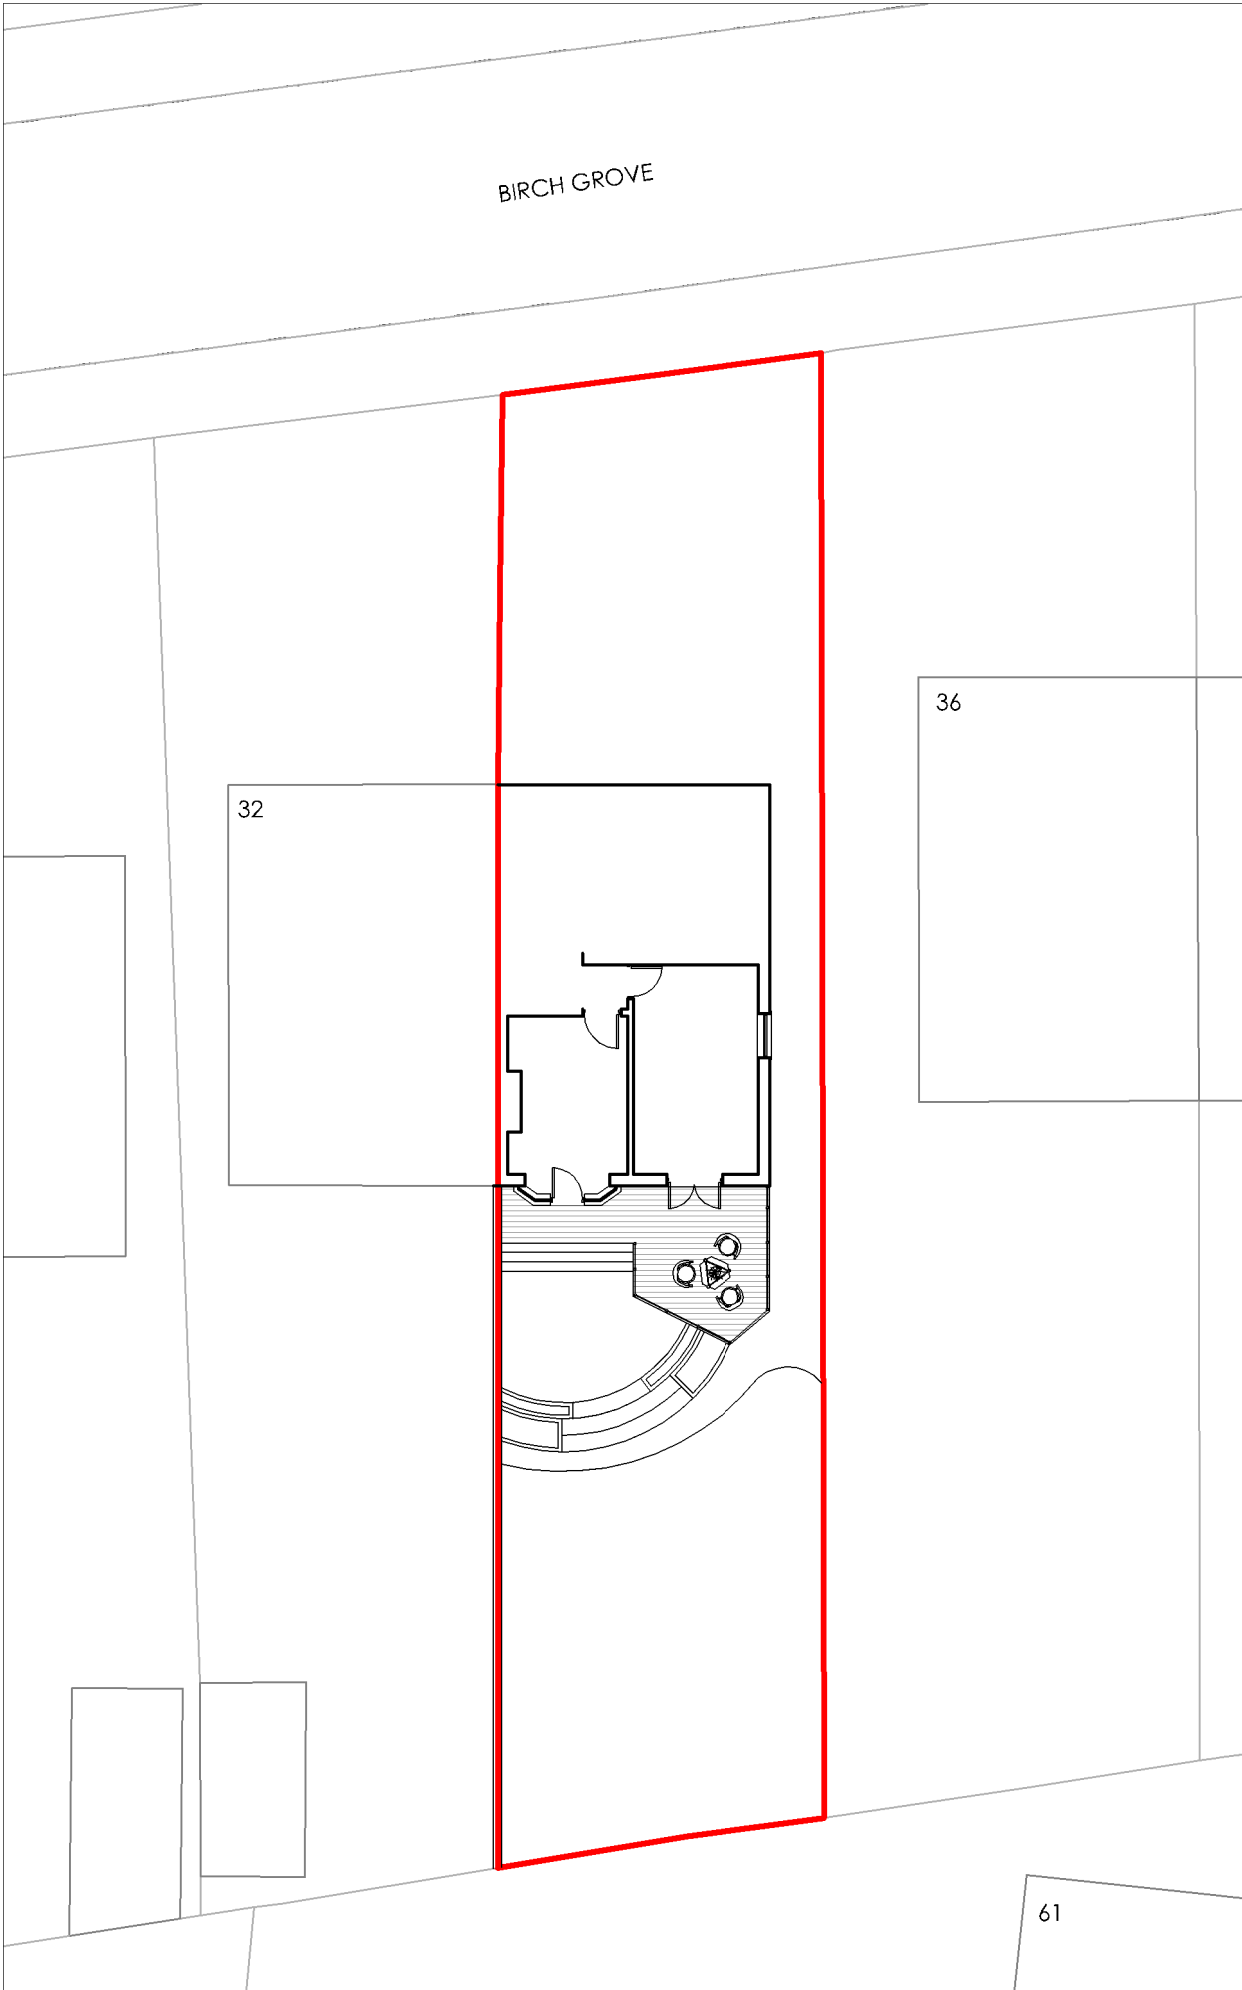

SITE PLAN AS EXISTING
Scale 1:200

 

SITE PLAN AS PROPOSED
Scale 1:200

 

REVISION

date	revision description	init	rev
------	----------------------	------	-----

General Notes

The purpose of these drawings is for a
householder planning application and
ultimately for consideration by the local
authority planning department only. Drawings
are not to be used for building control review,
building regulations, construction, fabrication
or any other work on site.

PROJECT:

34 BIRCH GROVE, RUSHOLME

CLIENT:

MS. GALLAGHER

DRAWING TITLE:

**EXISTING AND PROPOSED SITE PLANS
[PLANNING ISSUE]**

DRAWING No:

2142 PL 200

SCALE:

1:200 @A1

DATE:

17.06.2021

DRAWN BY:

JE

CHECKED BY:

Edmondson Design Limited

Architectural Design and Planning Services

W: edmondsondesign.co.uk

T: 07881957321

E: john@edmondsondesign.co.uk