




22 Elms Road, Didsbury, M20 6XD

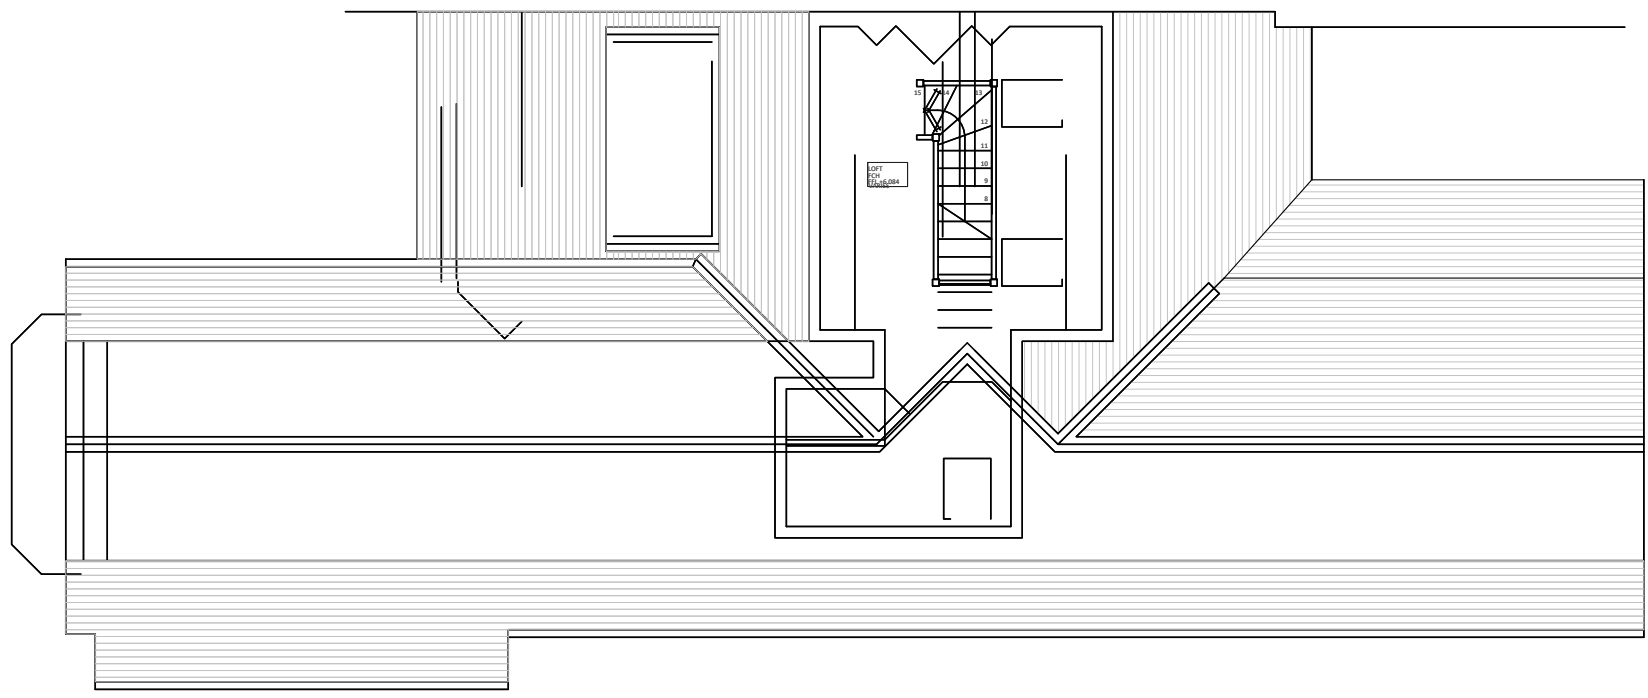

Proposed First Floor Plan 1:100

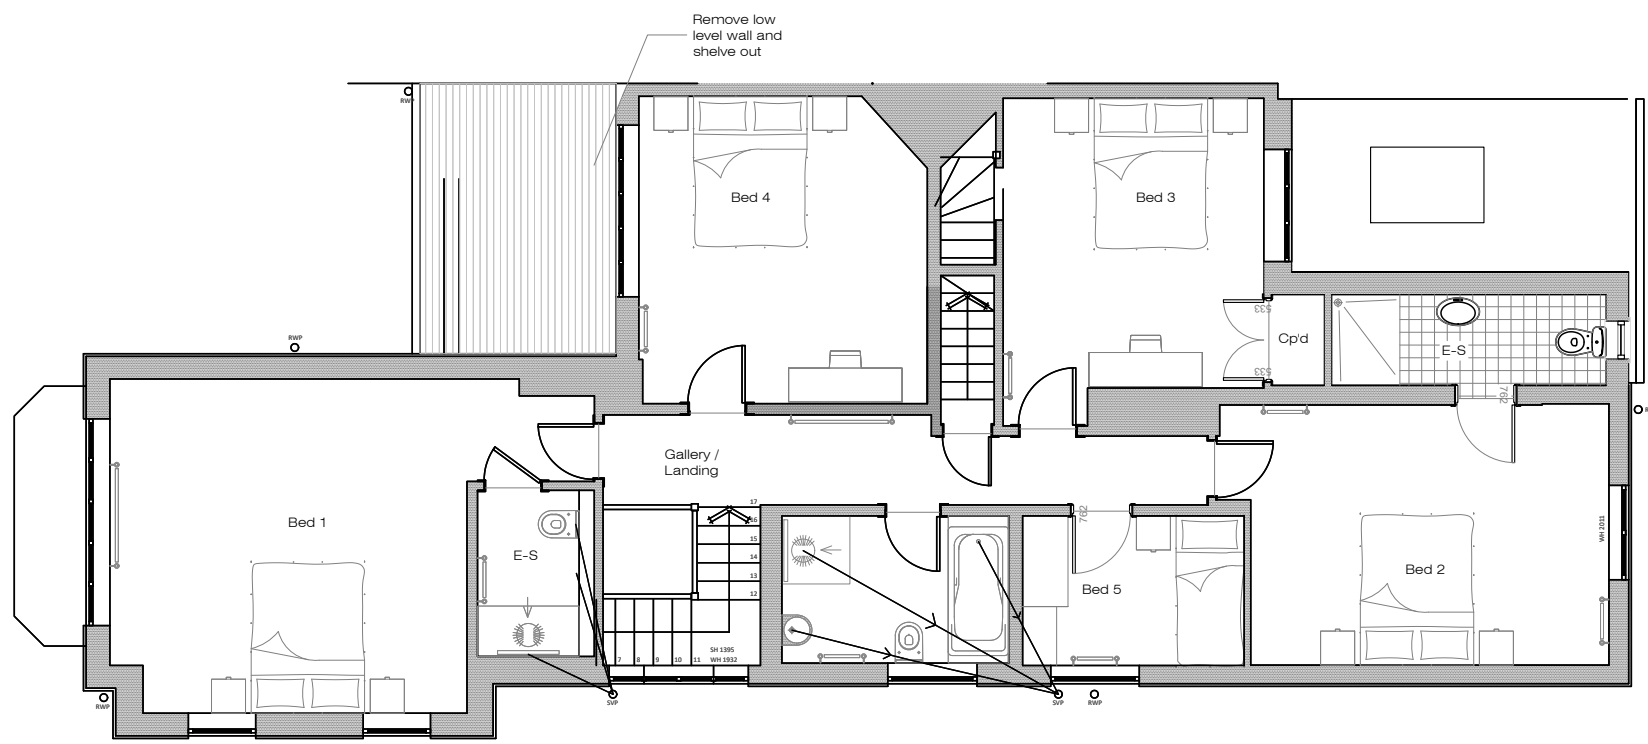


Proposed First Floor Plan 1:100

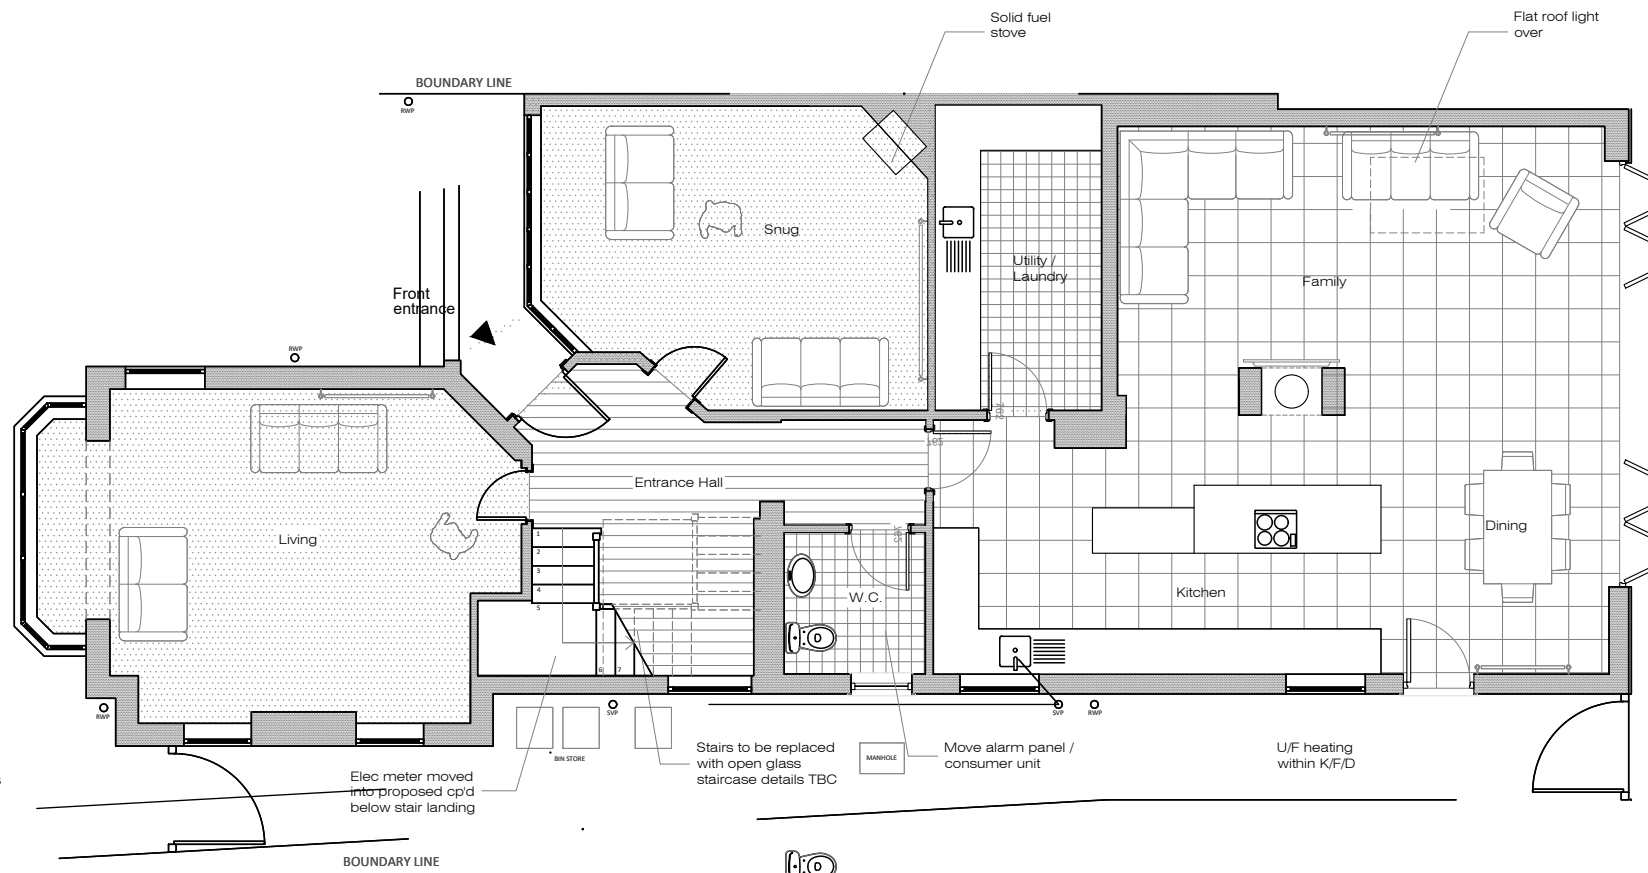


Proposed Ground Floor Plan 1:100




Proposed Rear Elevation 1:100

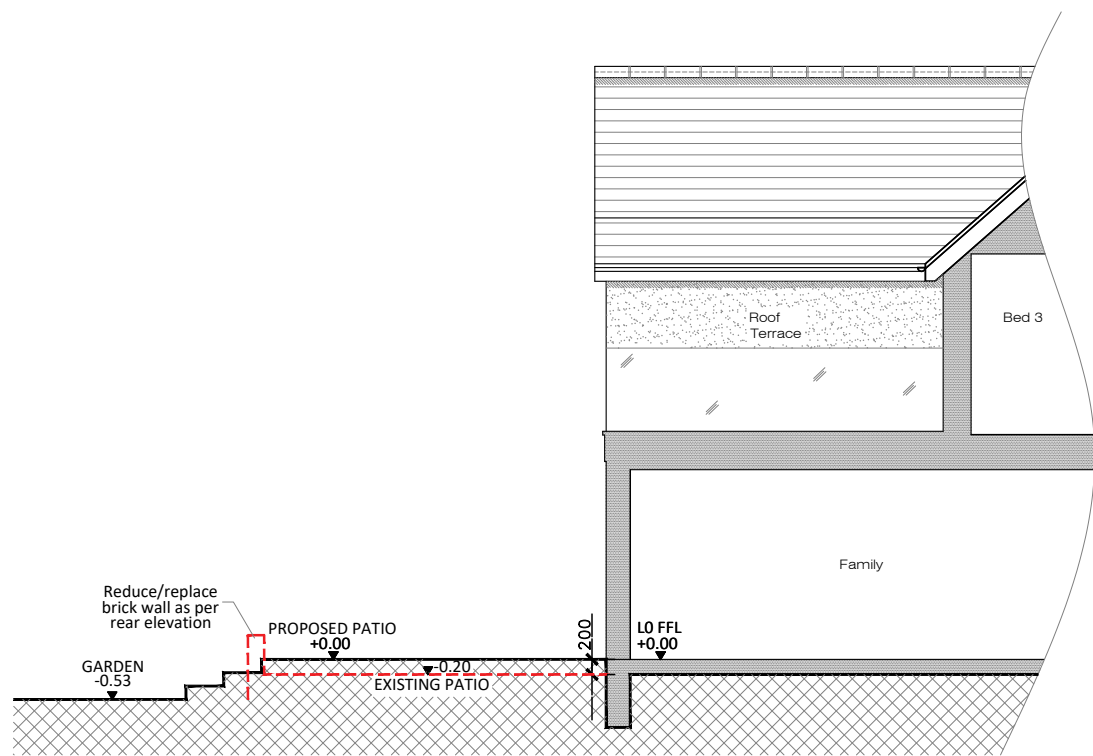


Proposed Part Side Elevation/Section 1:100

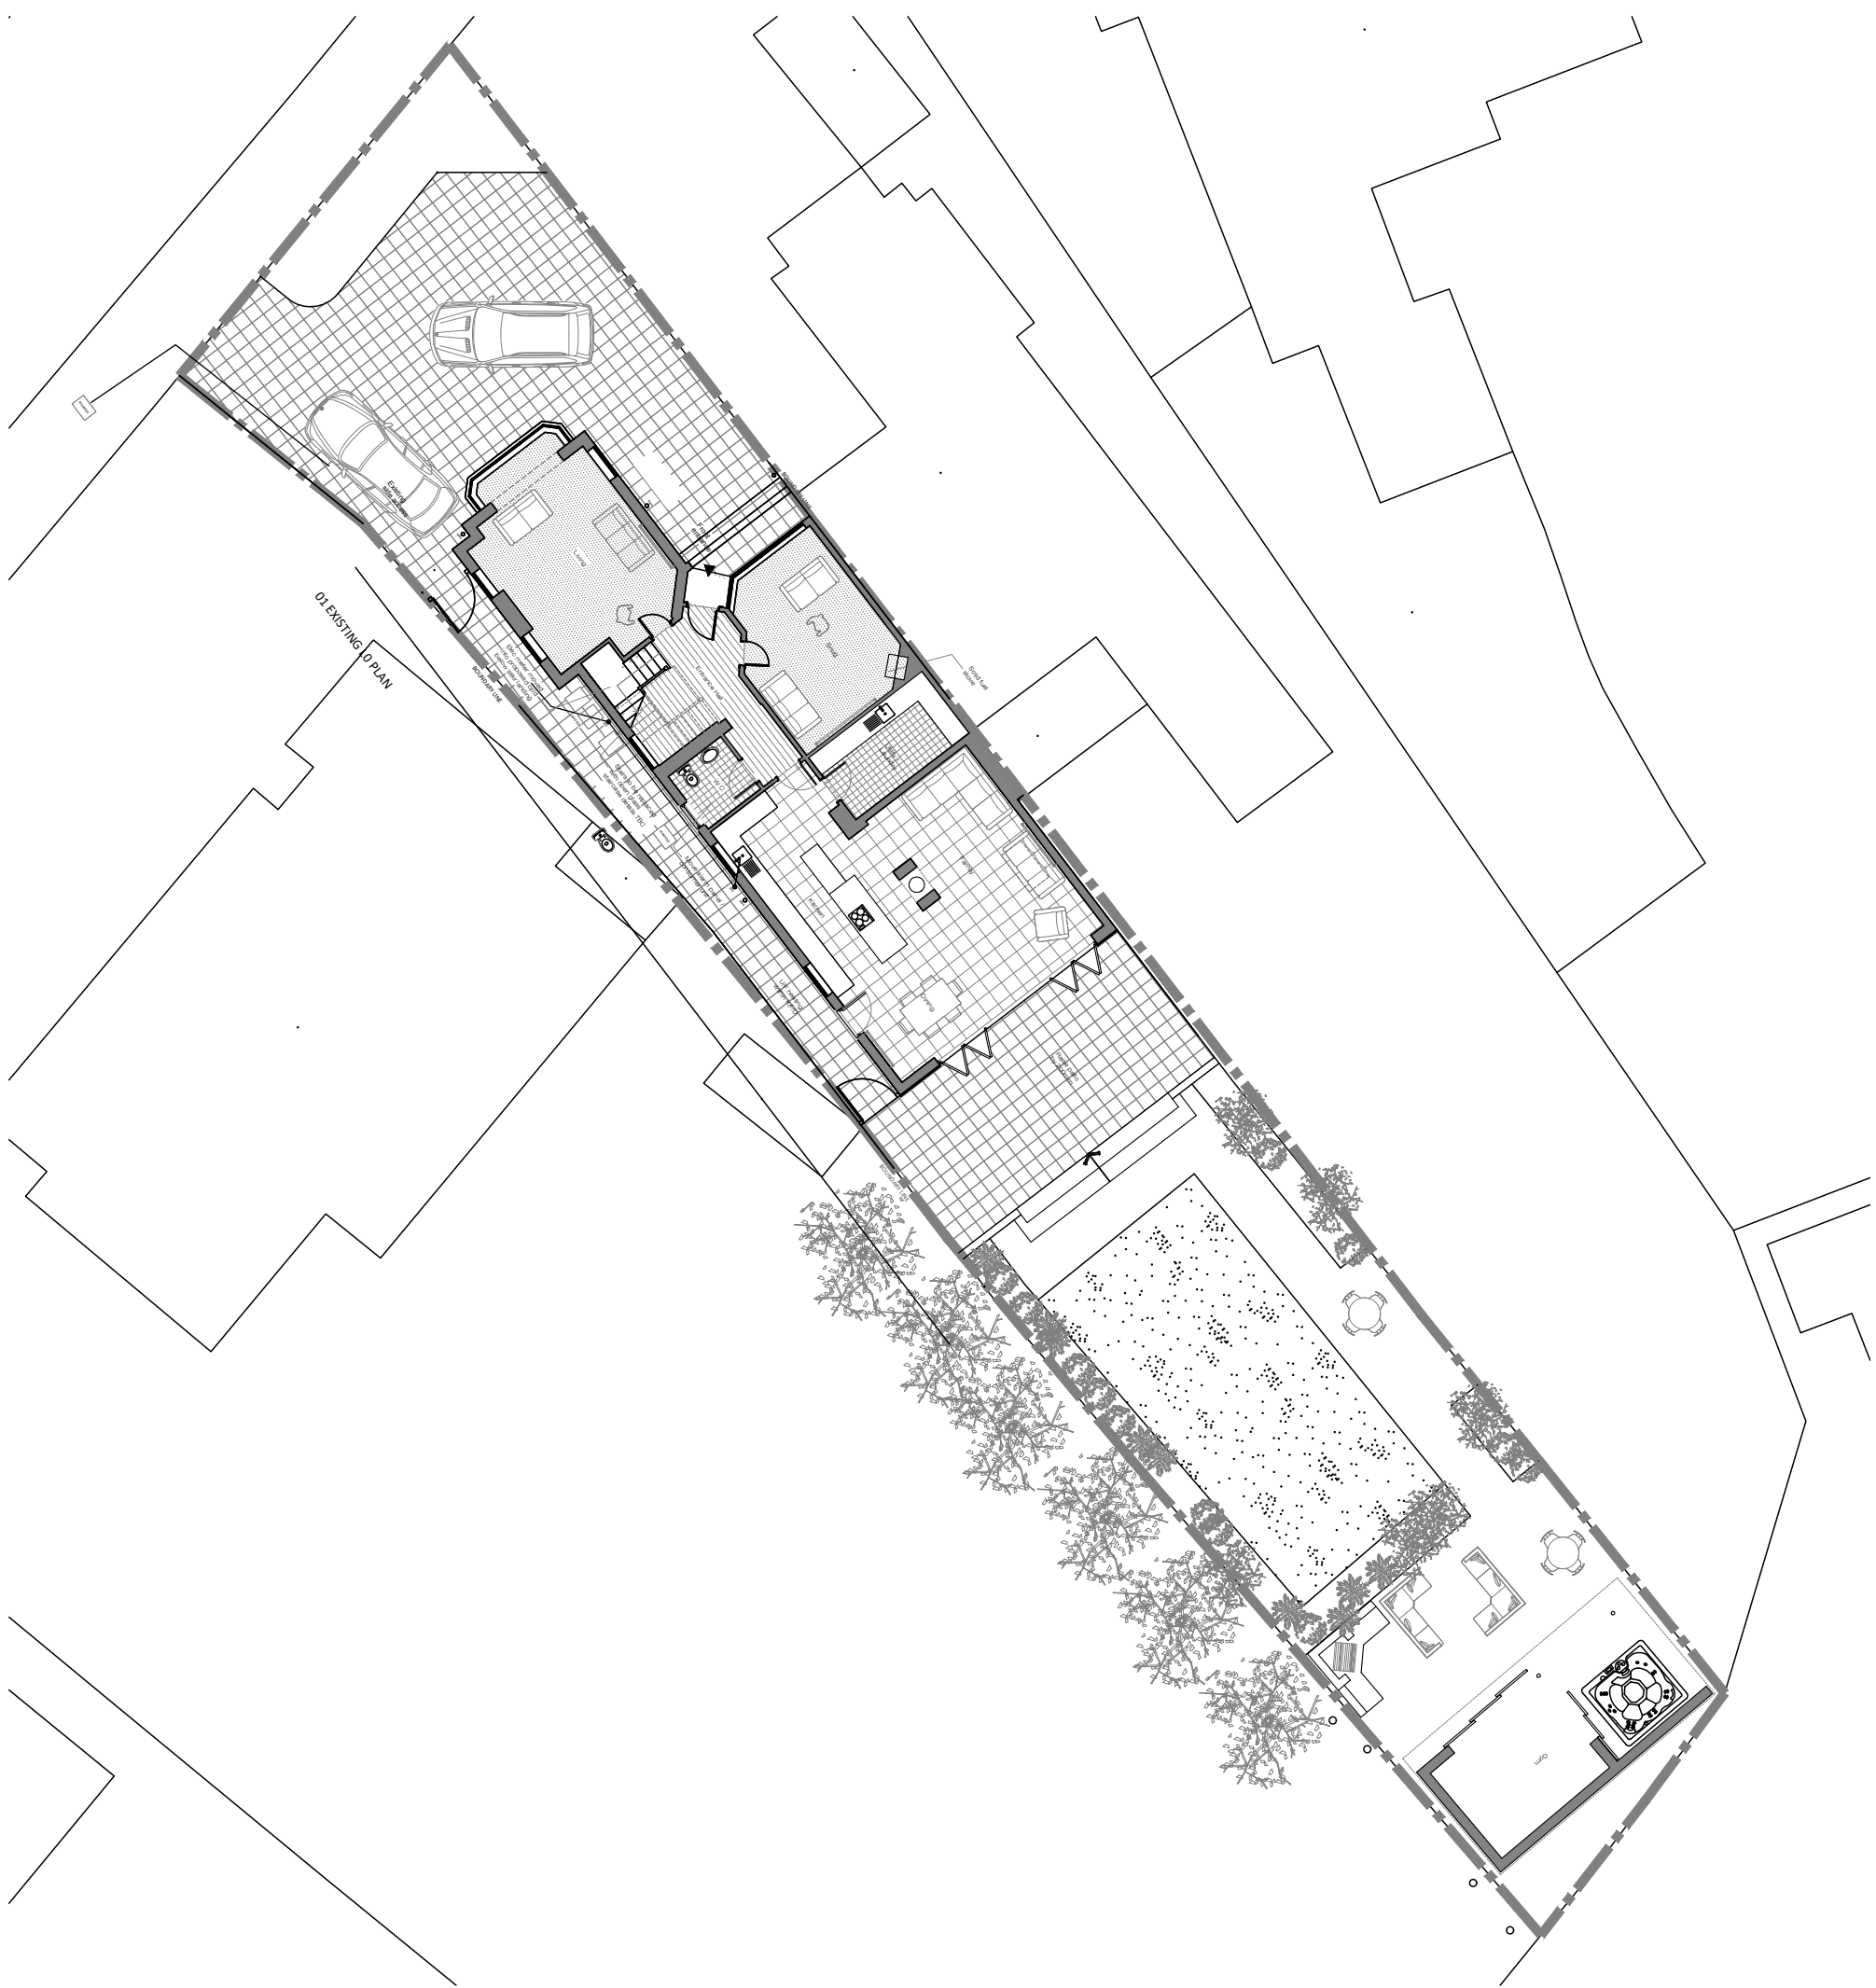


Proposed Site Plan 1:200

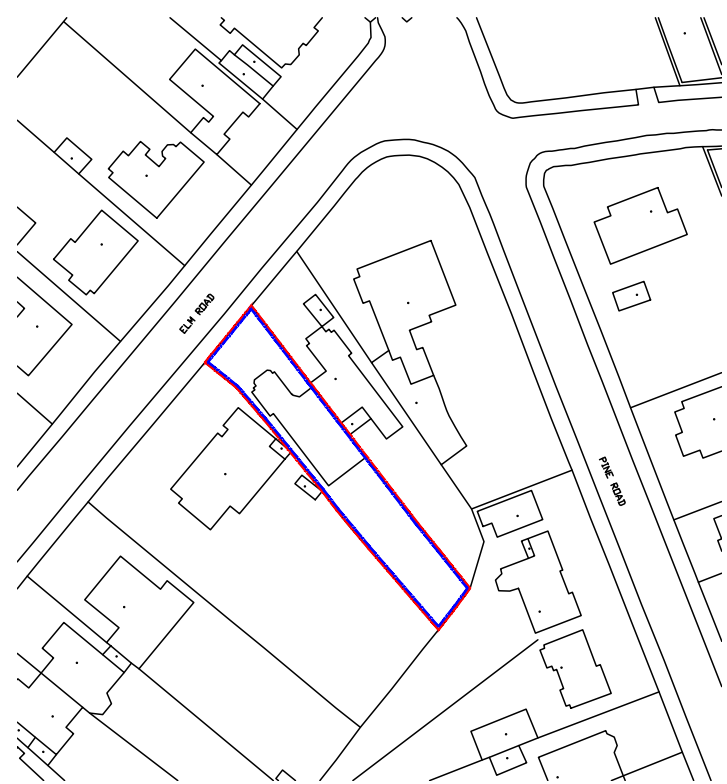



Location Plan 1:1250

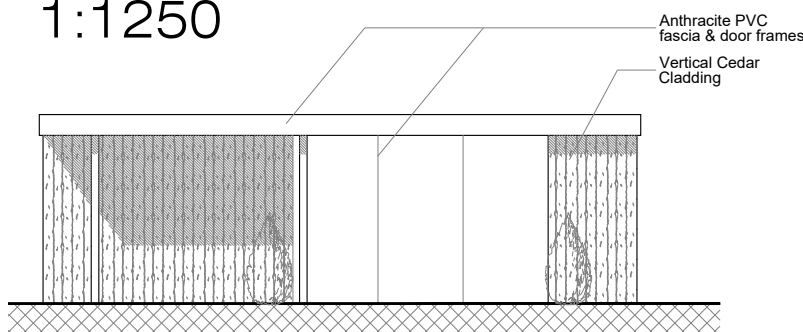


Proposed Garden Room Front Elevation 1:100

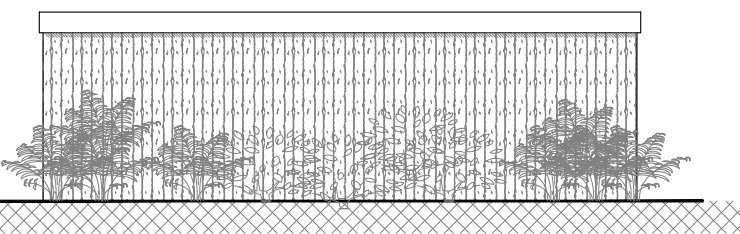

Proposed Garden Room Rear Elevation 1:100

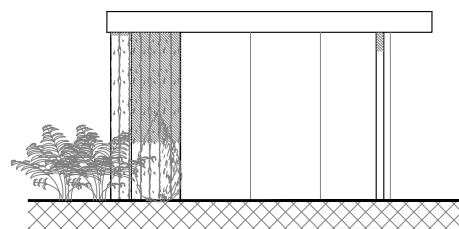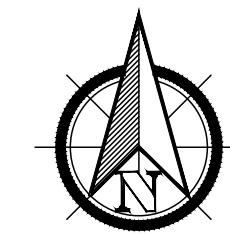

Proposed Garden Room Side Elevation 1:100

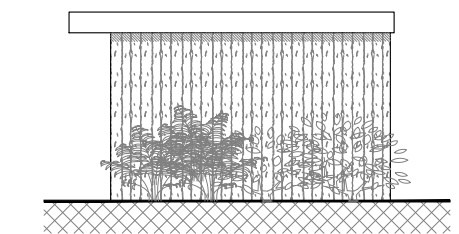

Proposed Garden Room Side Elevation 1:100

0 10 20 30 40 50 60 70 80 90 100 110 120 130 140 150 Scale bar 1:1

Project 22 Elms Road, Didsbury, M20 6XD Drawing Proposed Floor Plans, Elevations & Site Plan(existing by others)

Rev.	Client	Drwg No	Job Ref	Date Complete	Paper size	Drwg Scales	Status	REV.
C	*****	201	01419	20.04.21	A1	1:100 1:200	Proposed	
Rev. C	Materials added as requested			29.06.21.				
Rev. B	Balcony removed			17.05.21.				
Rev. A	Section increased to include patio			06.05.21.				

Drawn by others Checked by others T. 07980304919 E. simon@w-bd.co.uk W. w-bd.co.uk
WBD is a registered trading name of Wallis Building Designs. Limited Registered in England Company Number 08366080

W-BD
separated by design

General notes:
Do not scale the drawing.
All dimensions to be checked on site prior to commencement of work and any discrepancy shall be immediately reported and resolved prior to work commencing. This drawing is to be read in conjunction with all relevant drawings and specifications relating to the job whether or not indicated on the drawing.
Copyright reserved to WBD this drawing may not be used or reproduced without prior written consent.