

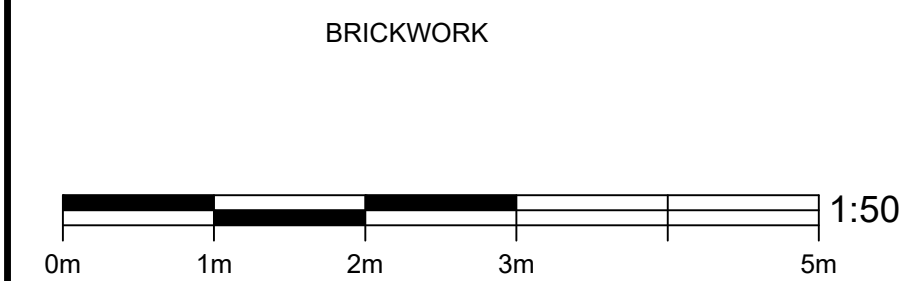
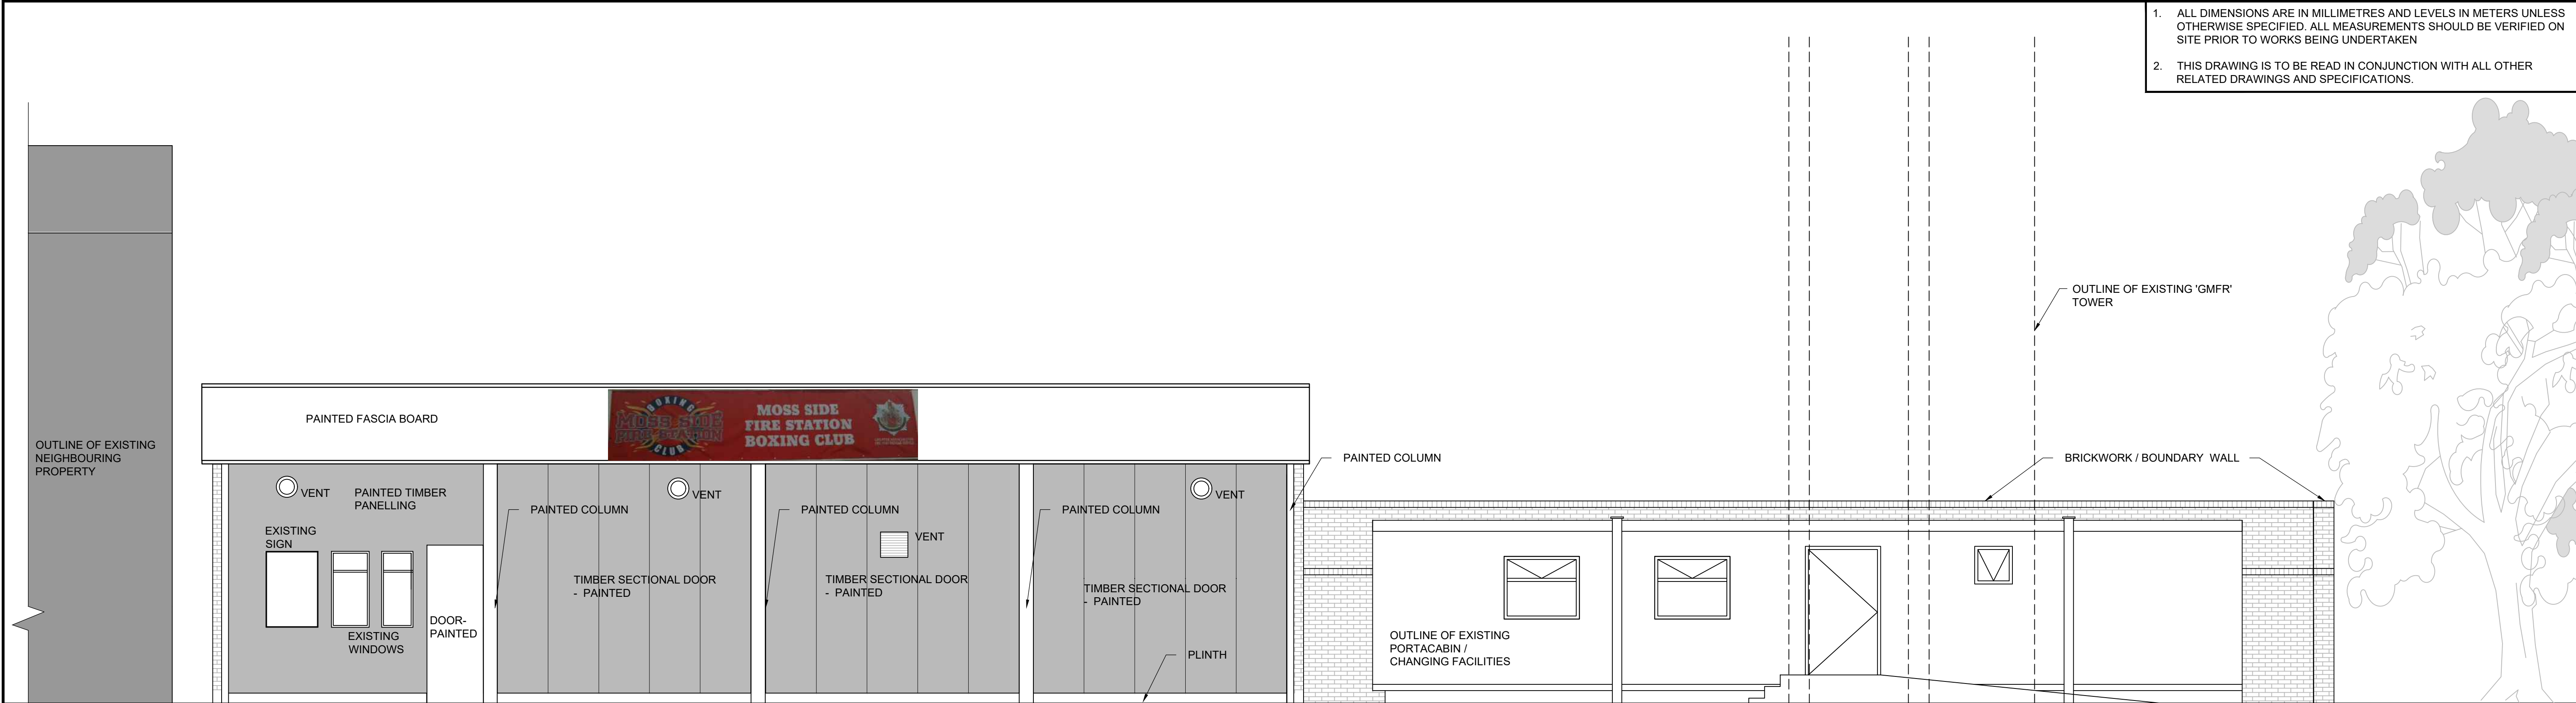
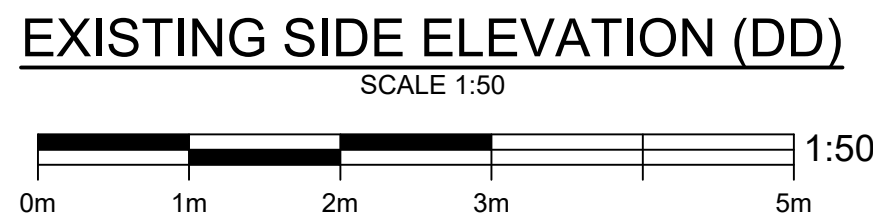
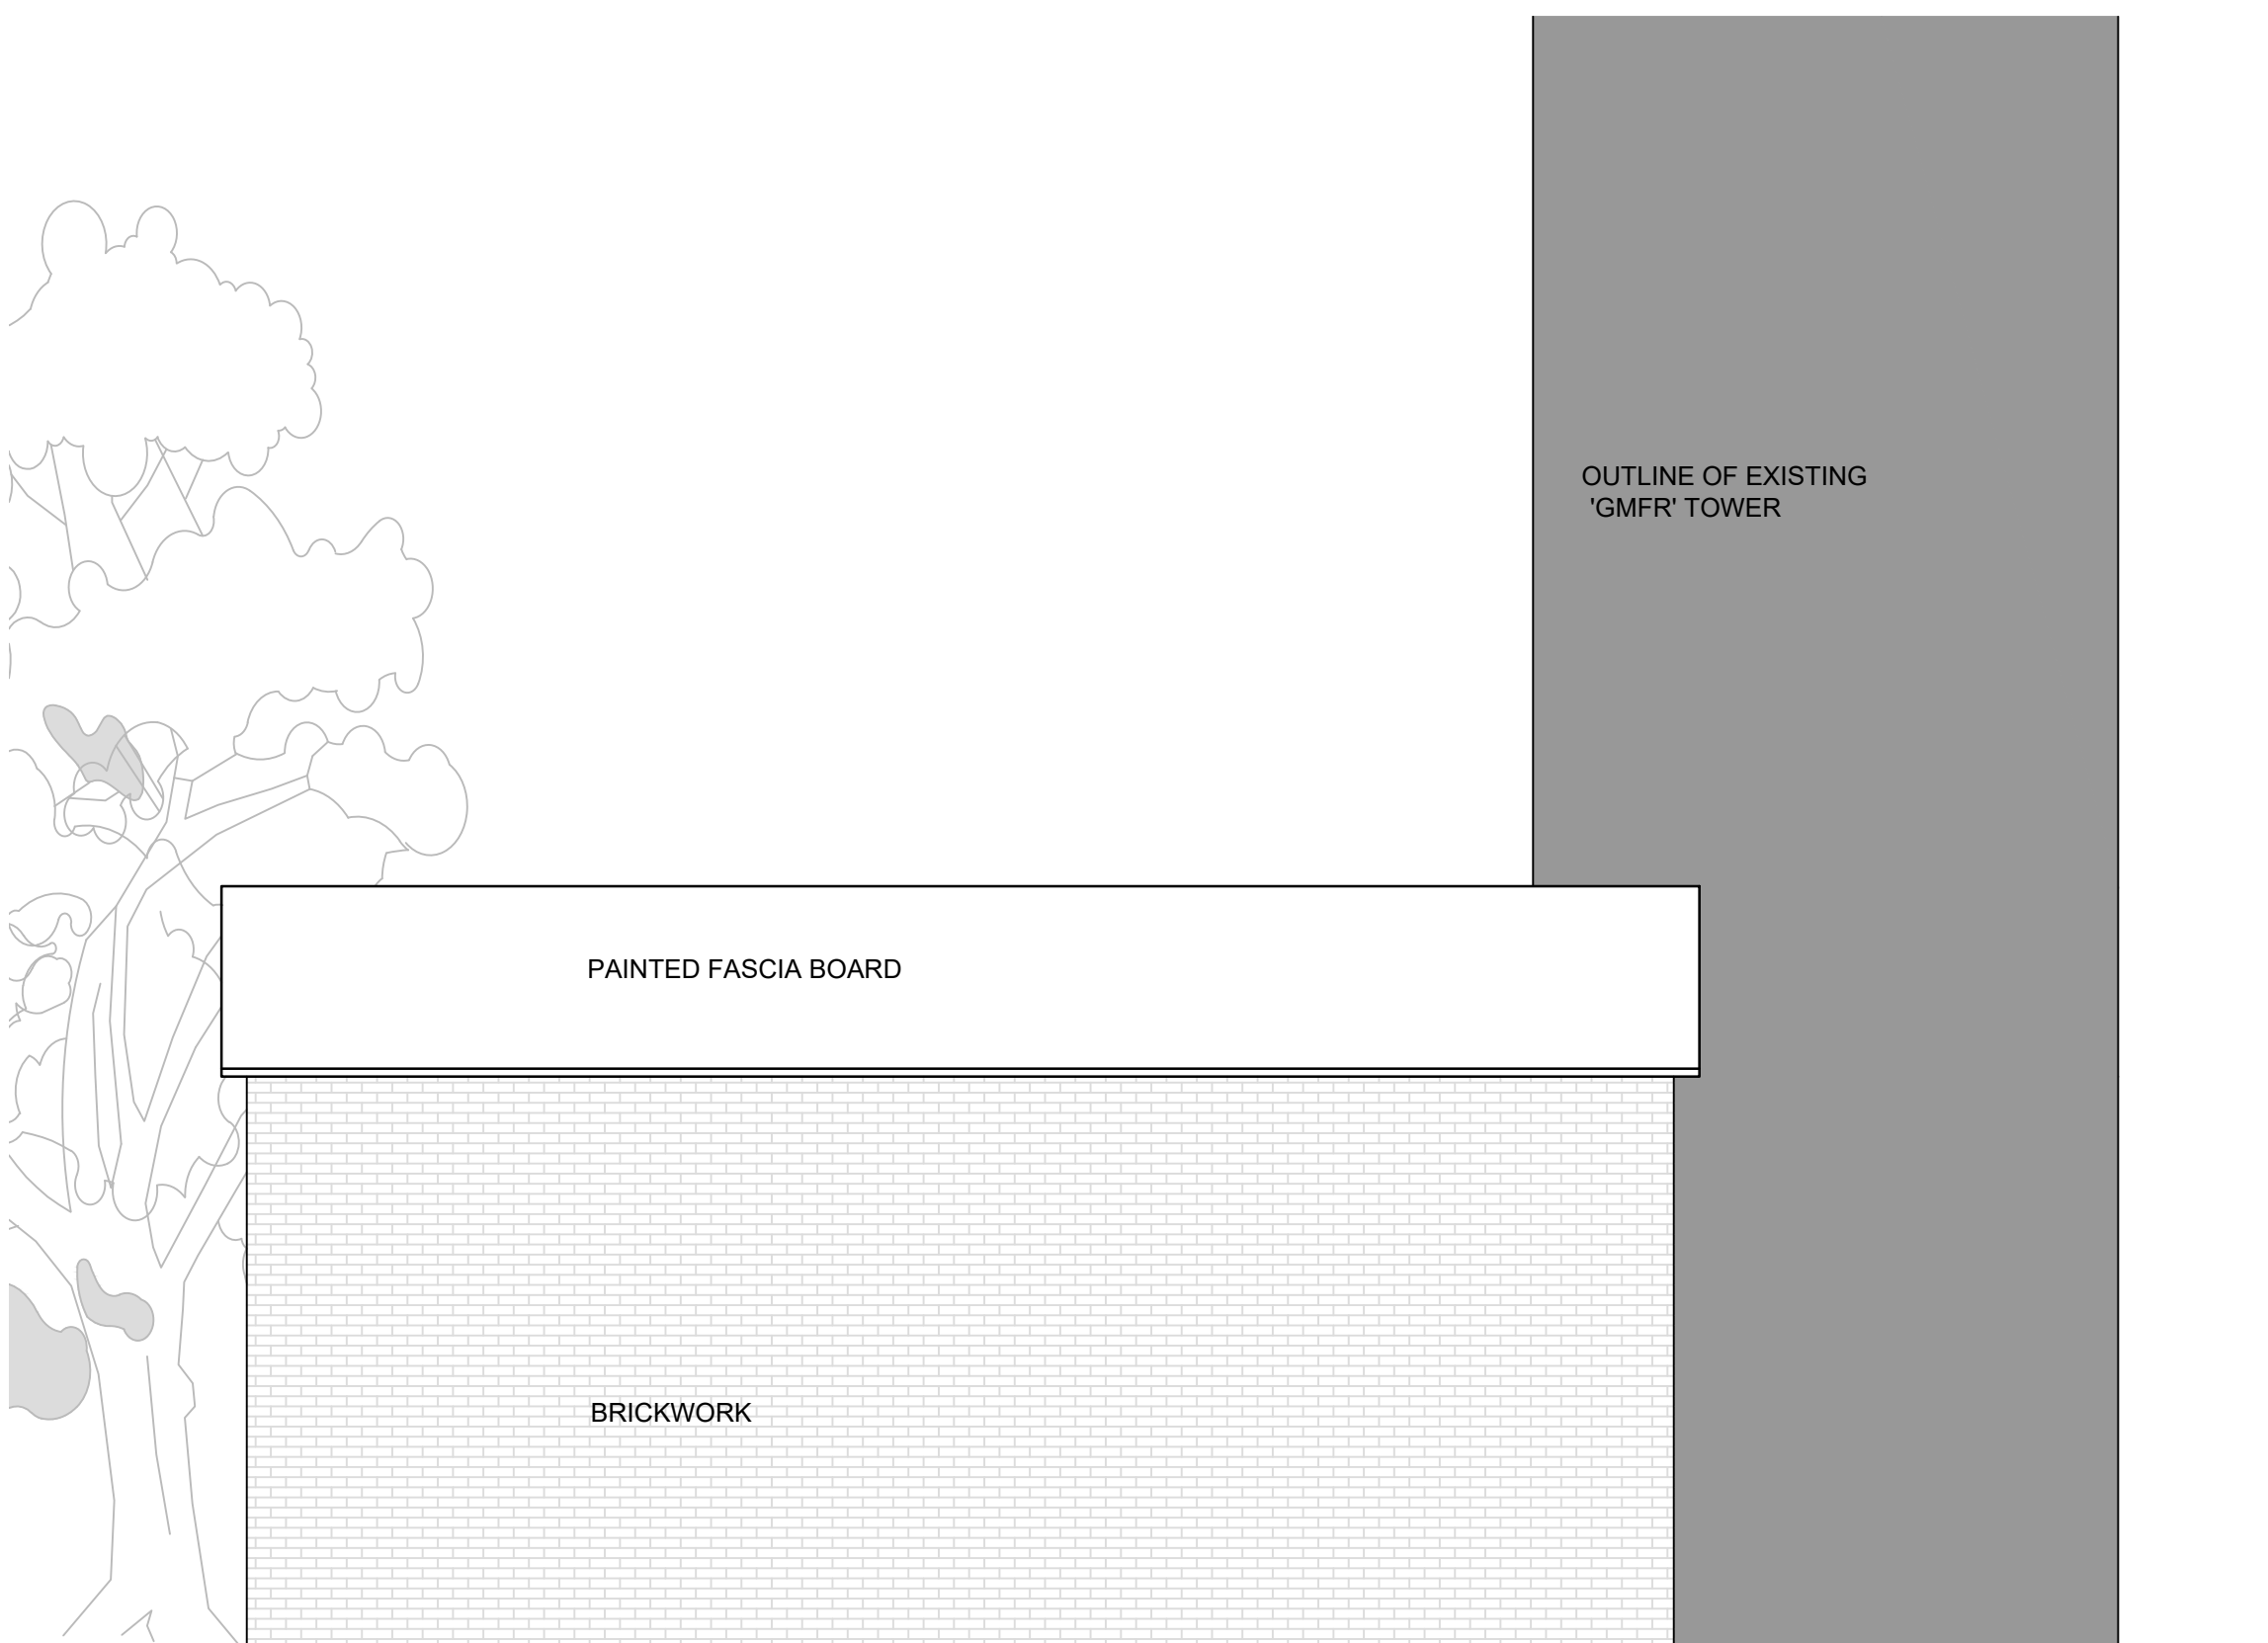


1. ALL DIMENSIONS ARE IN MILLIMETRES AND LEVELS IN METERS UNLESS OTHERWISE SPECIFIED. ALL MEASUREMENTS SHOULD BE VERIFIED ON SITE PRIOR TO WORKS BEING UNDERTAKEN
2. THIS DRAWING IS TO BE READ IN CONJUNCTION WITH ALL OTHER RELATED DRAWINGS AND SPECIFICATIONS.

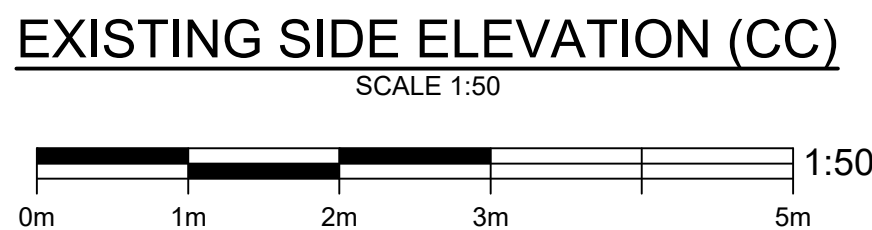

EXISTING FRONT ELEVATION (BB)
SCALE 1:50

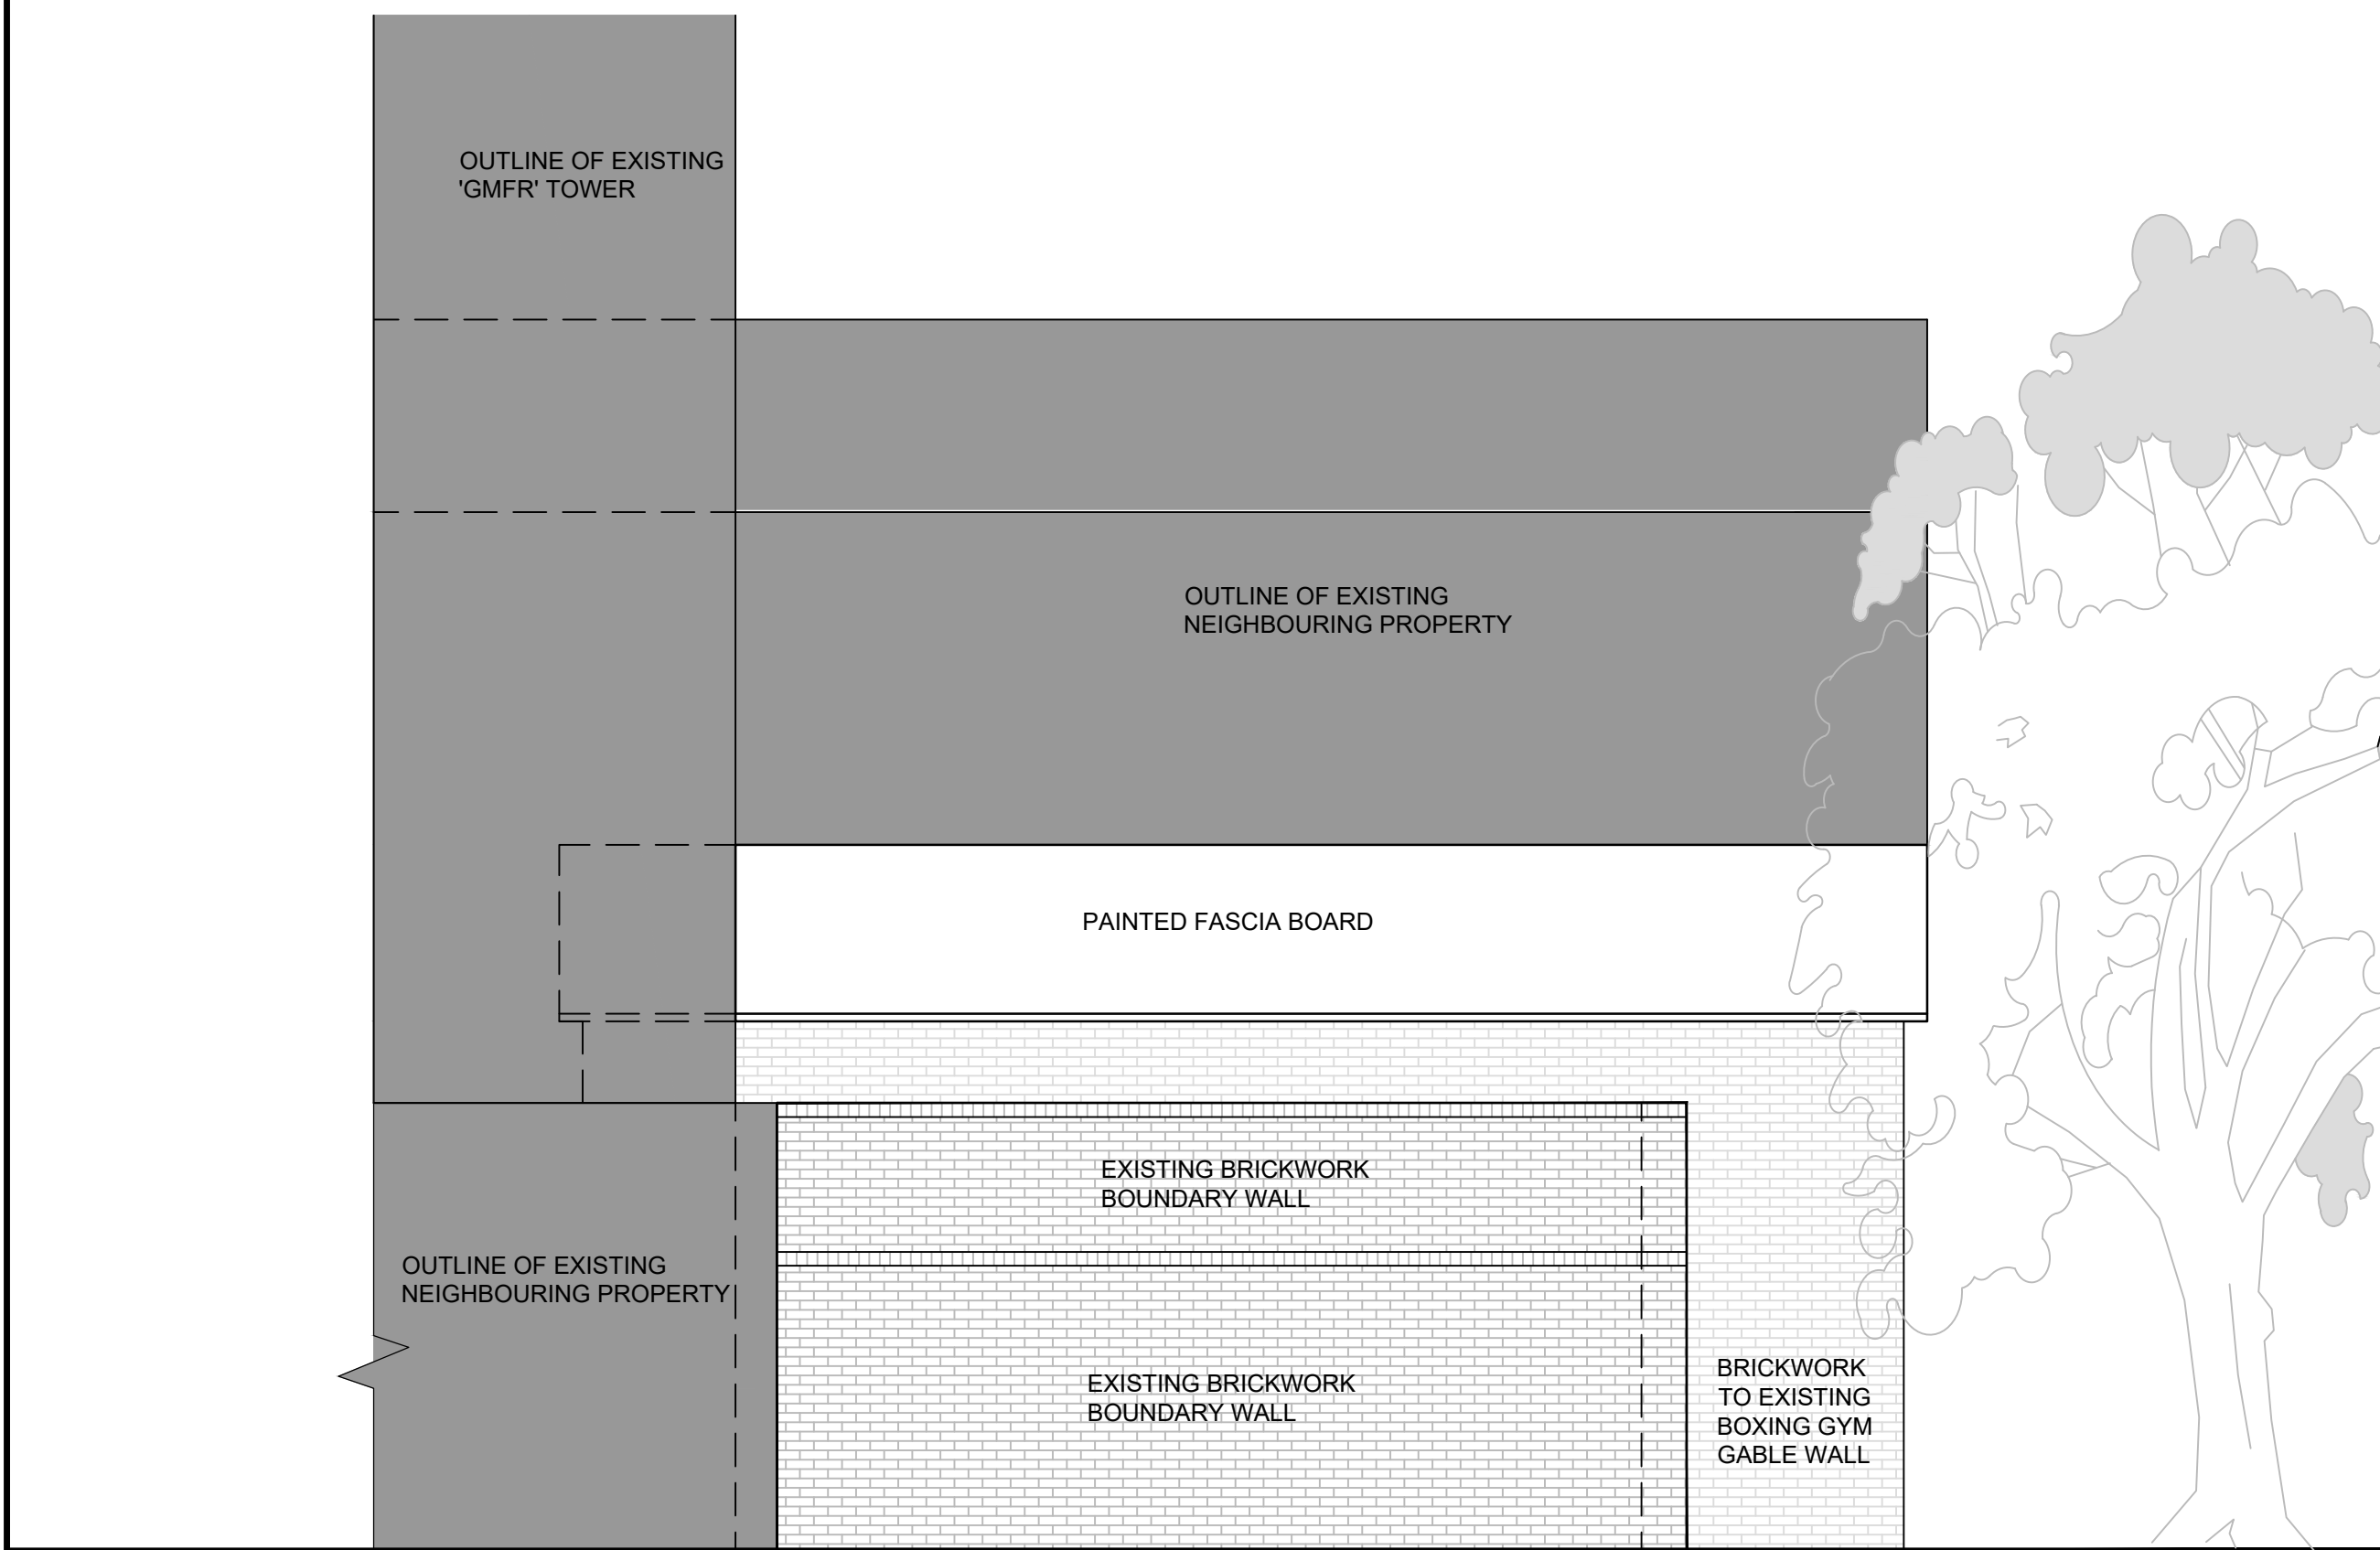

P02	MAY'22	ES	MINOR REVISIONS			SH SH
P01	NOV'21	ES	FIRST ISSUE FOR COMMENTS			SH SH
REV.	DATE	DRAWN	DESCRIPTION			CHKD APPRD
STATUS			DESCRIPTION			STATUS
			FOR PLANNING			S2



PROJECT
MOSS SIDE FIRE STATION BOXING CLUB

DRAWING TITLE
**EXISTING ELEVATIONS
SHEET 1 OF 2**

CLIENT
MOSS SIDE FIRE STATION BOXING CLUB

HBL REF.	5468	SCALE(S)	1:50	DATE	NOV'21
----------	------	----------	------	------	--------

DRAWN	ES	CHECKED	SH	APPROVED	SH
-------	----	---------	----	----------	----

DRAWING No.	5468-HBL-XX-XX-DR-C-0003	REV.	P02
-------------	--------------------------	------	-----