



N

© this drawing and the building works depicted are the copyright of DEN and may not be reproduced or amended except by written permission. no liability will be accepted for amendments made by other persons.

all dimensions to be checked on site and architect notified of any discrepancies prior to commencement.
do not scale.


notes:

Location Plan @ 1:1250




EXISTING GROUND FLOOR
PLAN @ 1:100


EXISTING FIRST FLOOR
PLAN @ 1:100

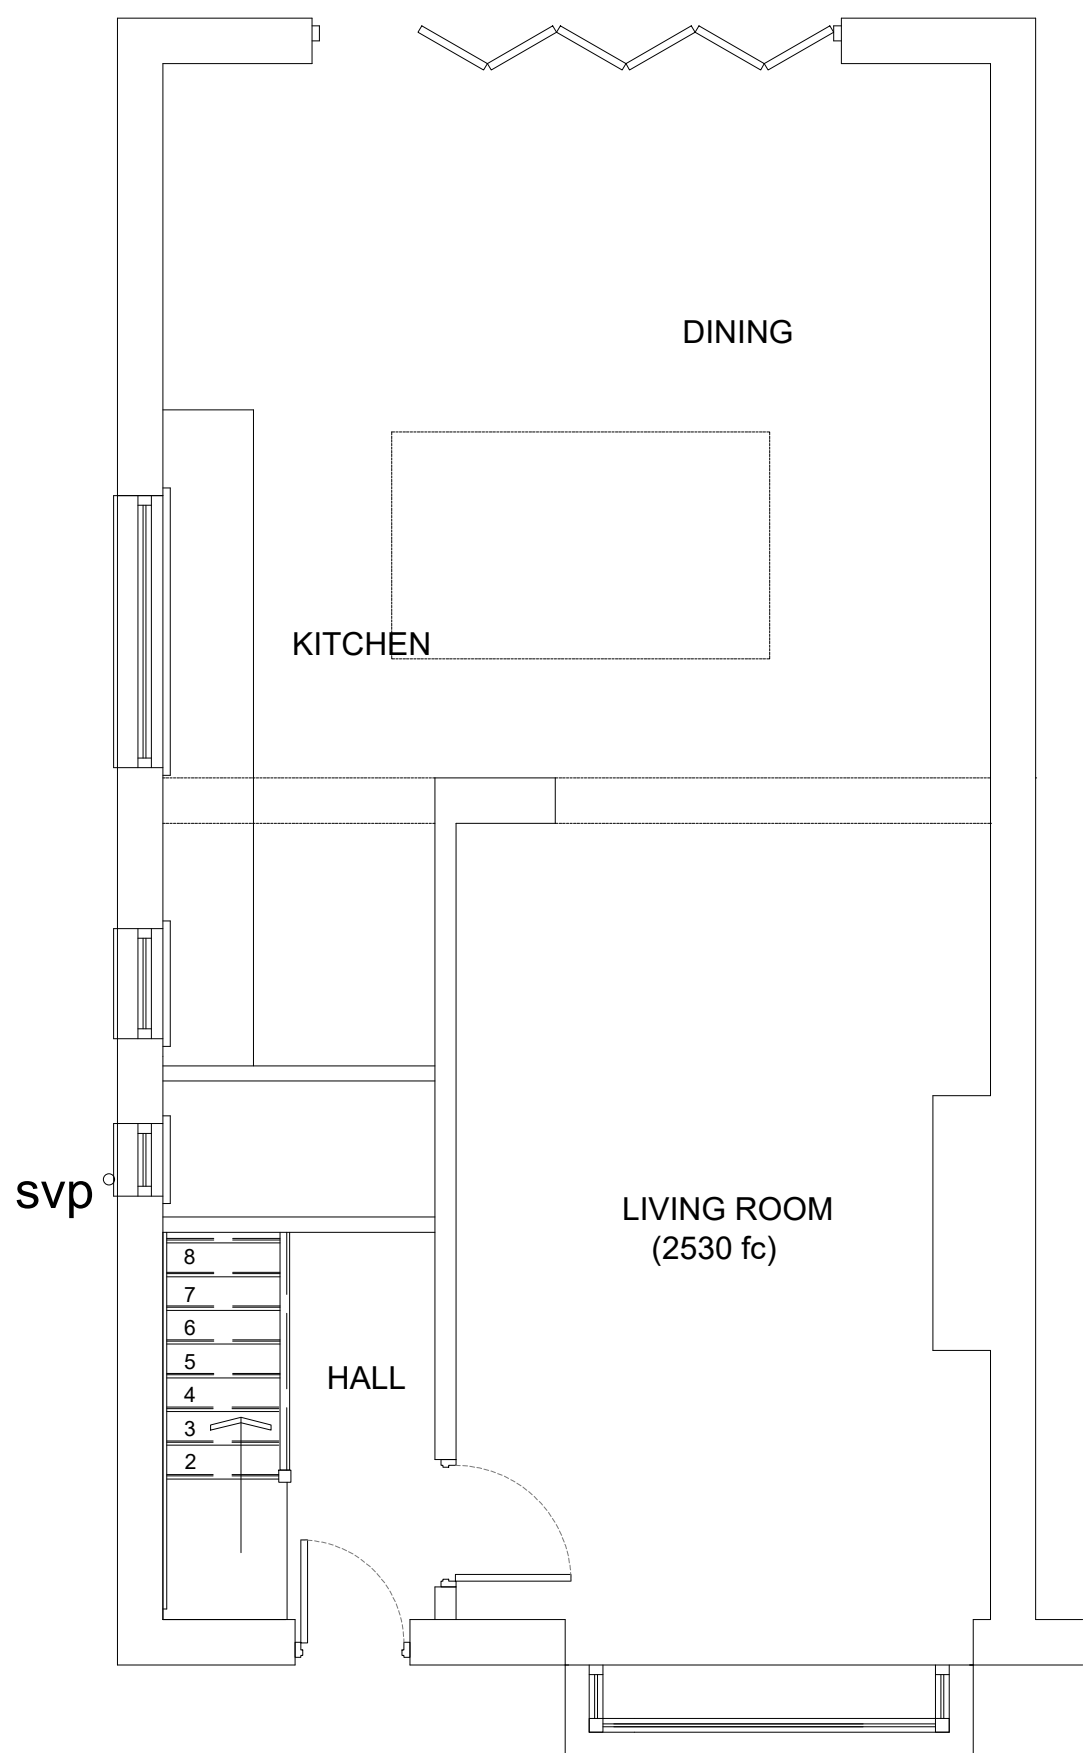


PROPOSED GROUND FLOOR PLAN @ 1:50

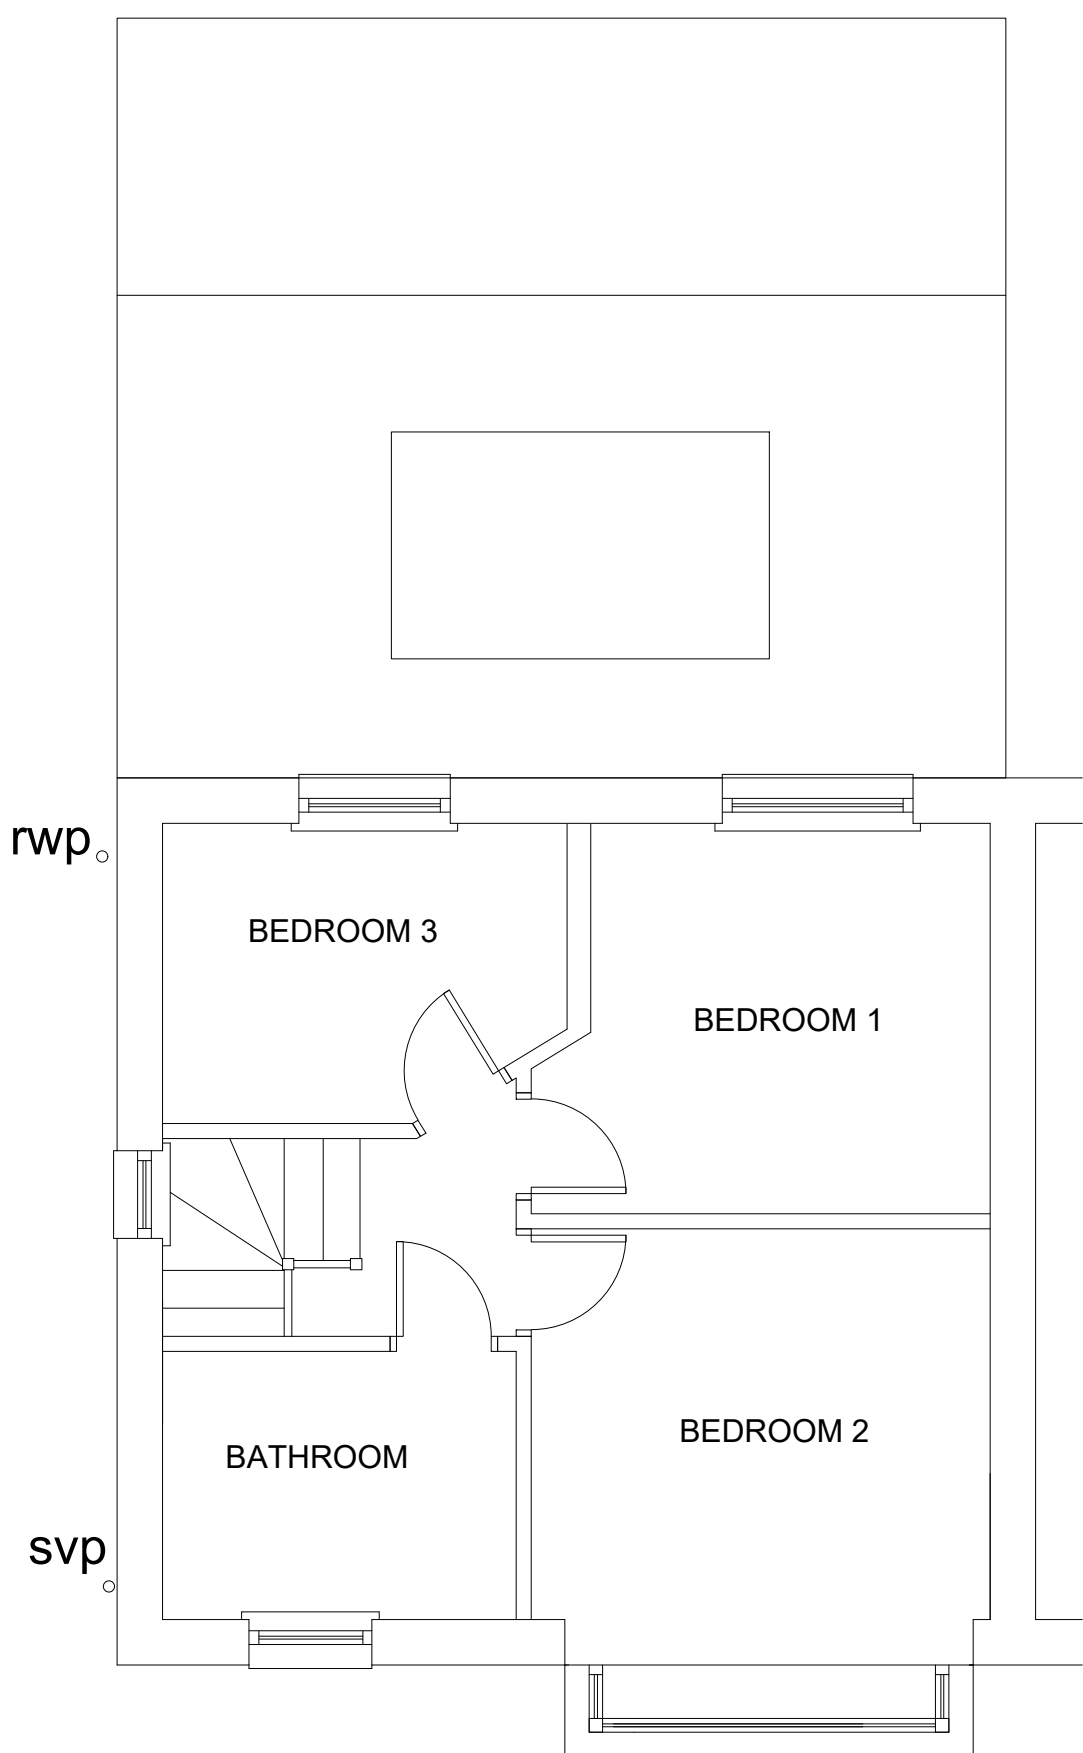

PROPOSED FIRST FLOOR PLAN @ 1:50

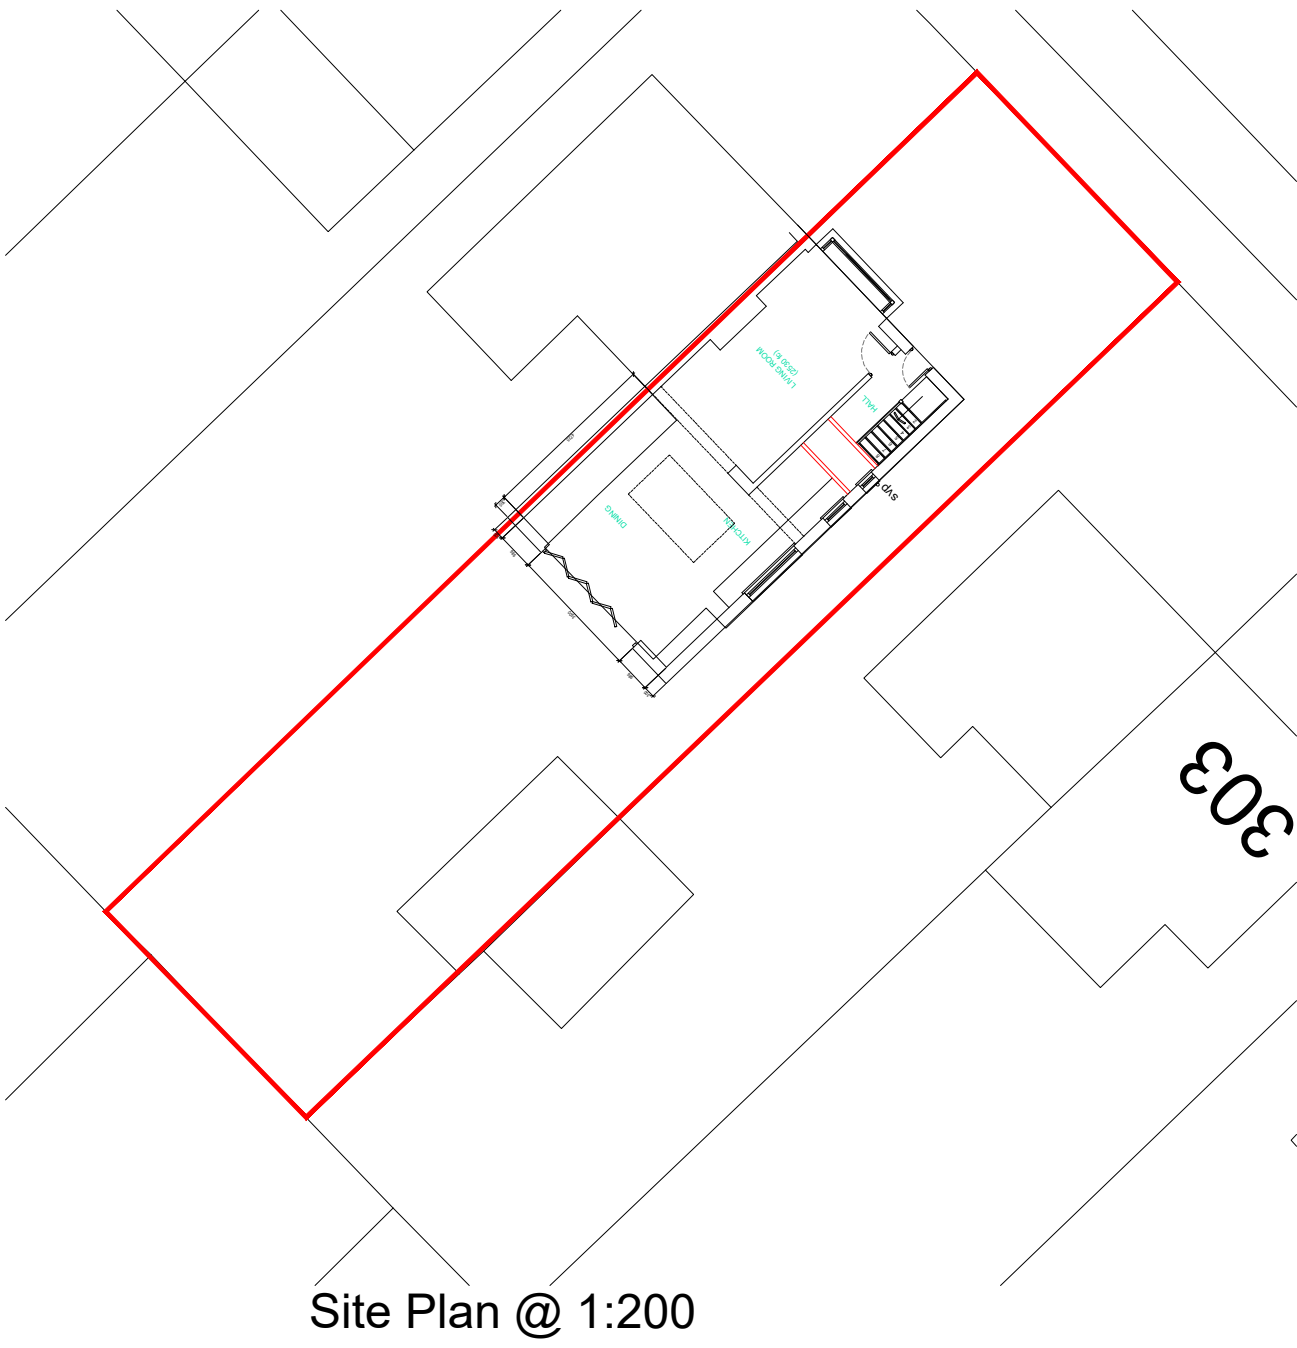

Site Plan @ 1:200

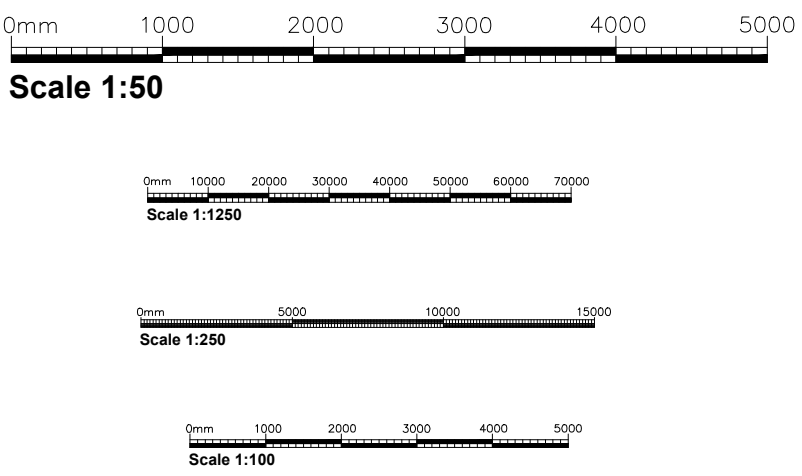

rev:	date:	comment(s):	name:	check:
------	-------	-------------	-------	--------

Architectural
Design
Consultants

david@dendesigns.co.uk
dendesigns.co.uk

status: **PLANNING**

client: MARTIN KEVILL

job: 307 BARLOW MOOR ROAD, CHORLTON

title: Existing / Proposed Details

drawn: DD date: MAY 2021 scale : As Shown @ A1

job no: 446 drg no: RESI-01

DEN DESIGNS - BROADOAK LANE - MOBBERLEY - CHESHIRE - WA16 6JT
T: +44 (0)7469 878 461 E: david@dendesigns.co.uk
www.dendesigns.co.uk