




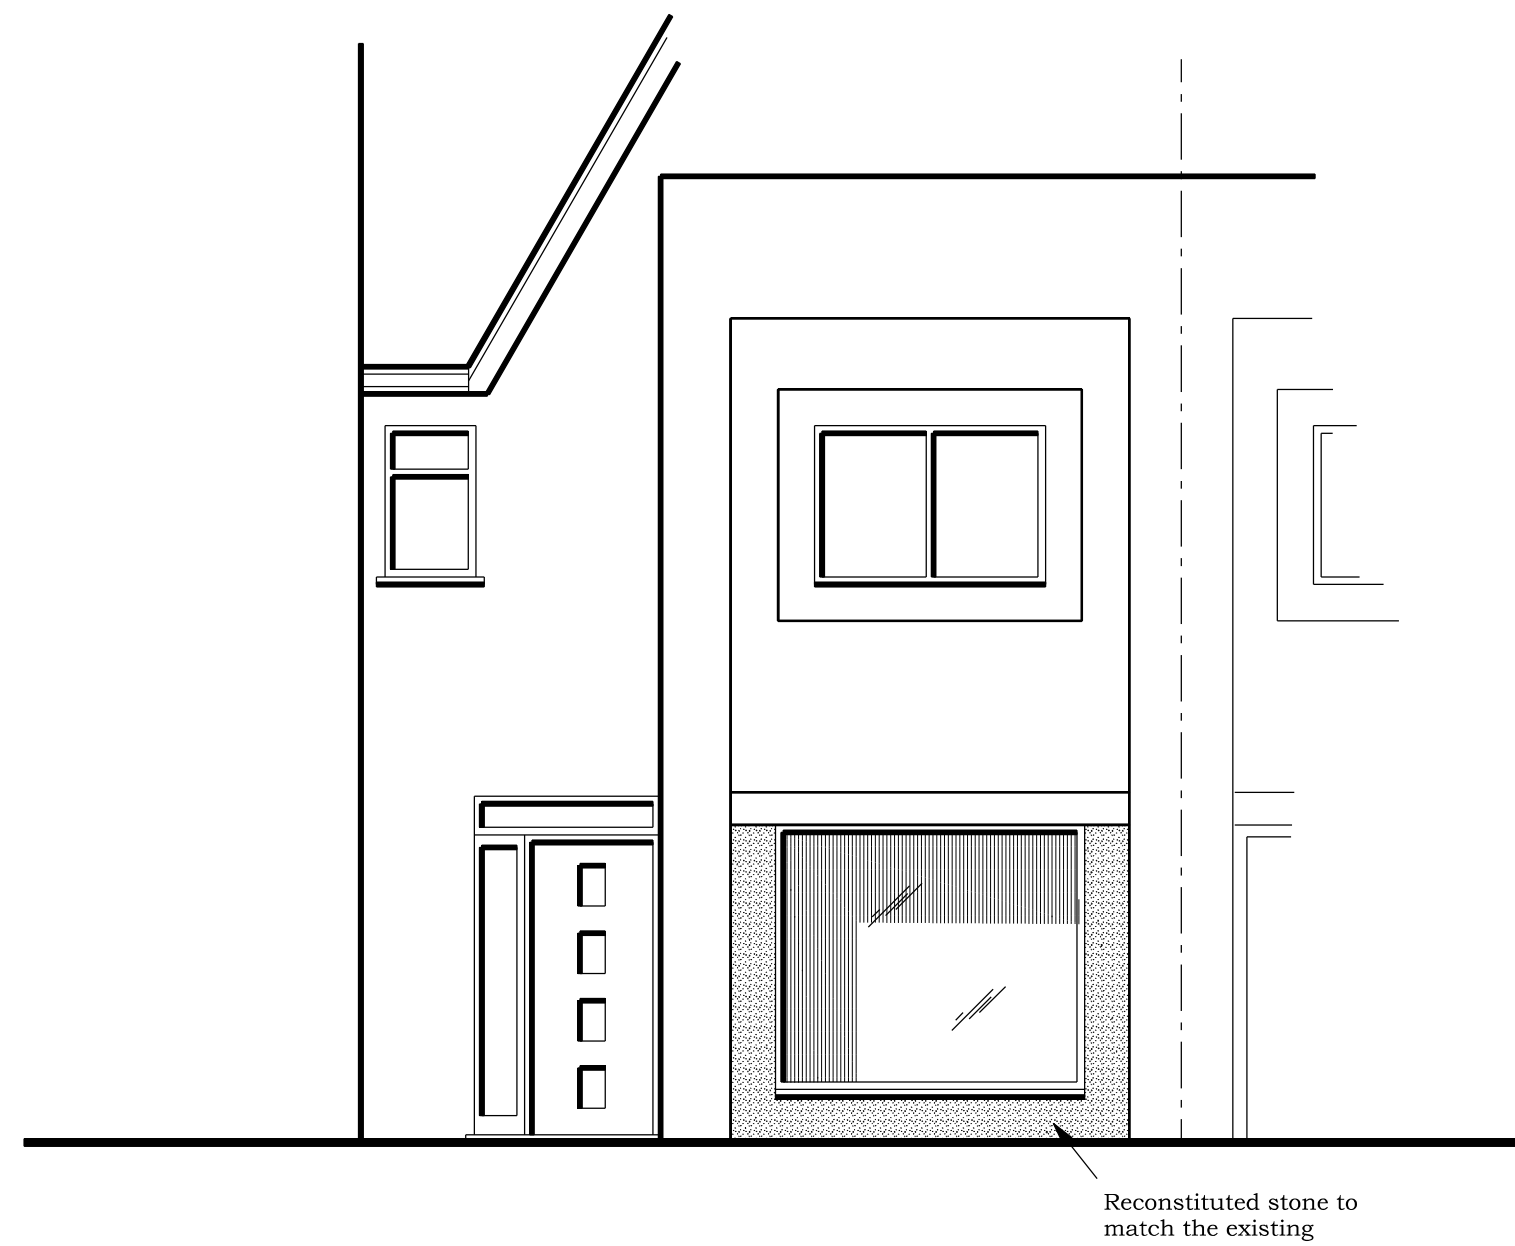


PROPOSED NORTH WEST FACING FRONT ELEVATION

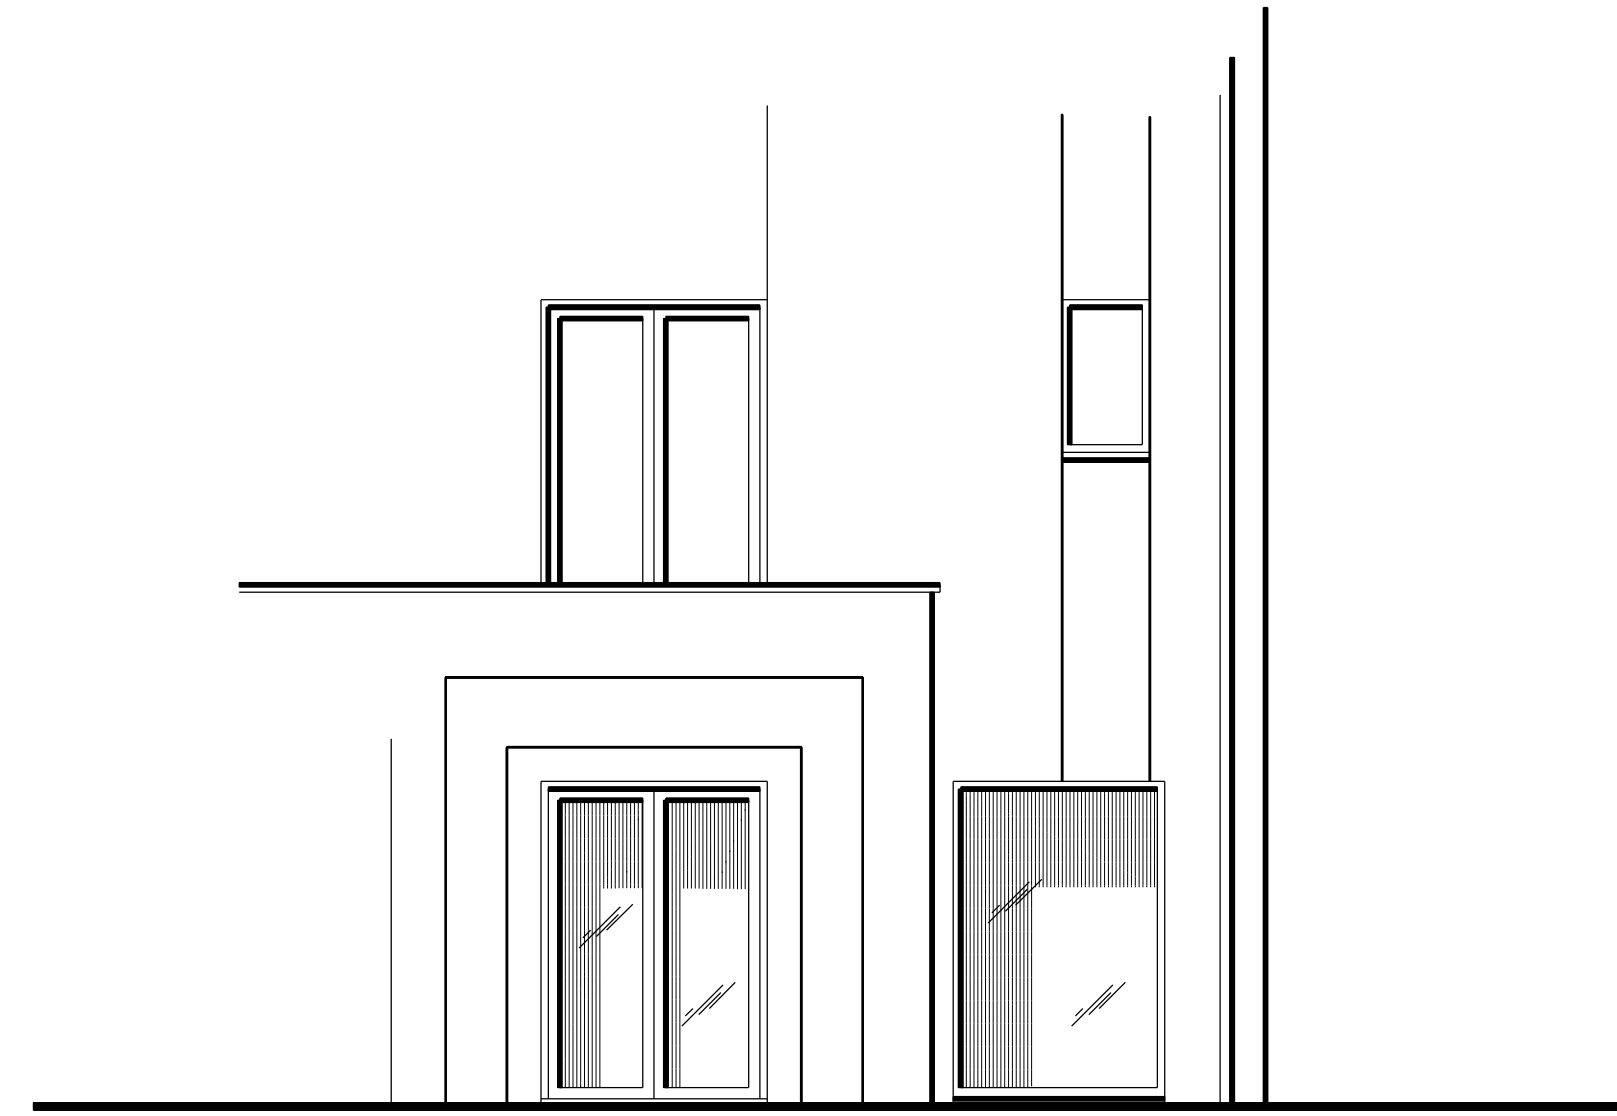

PROPOSED SOUTH EAST FACING REAR ELEVATION

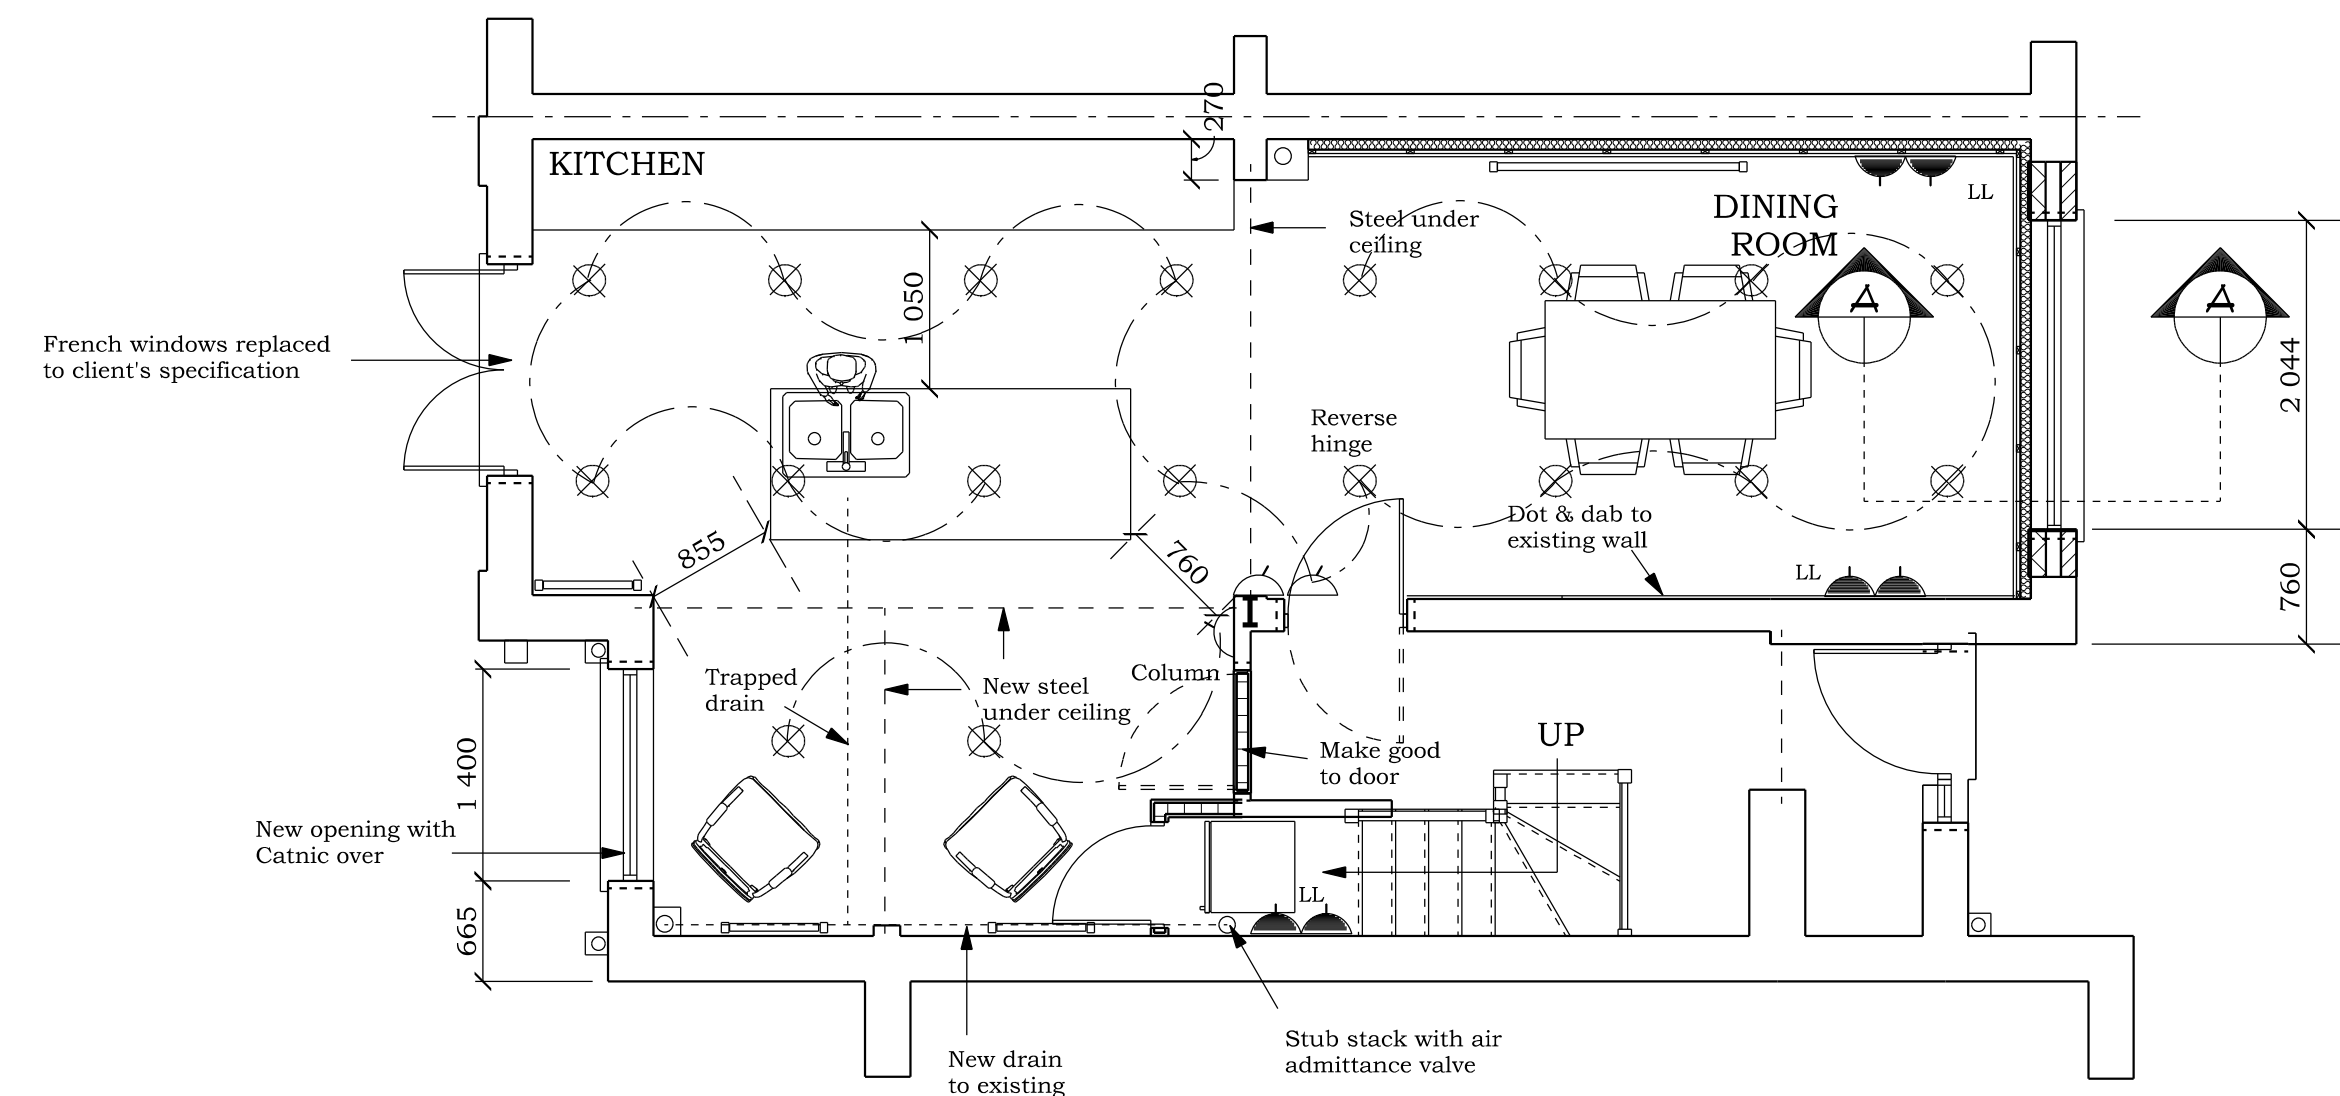


PROPOSED GROUND FLOOR PLAN

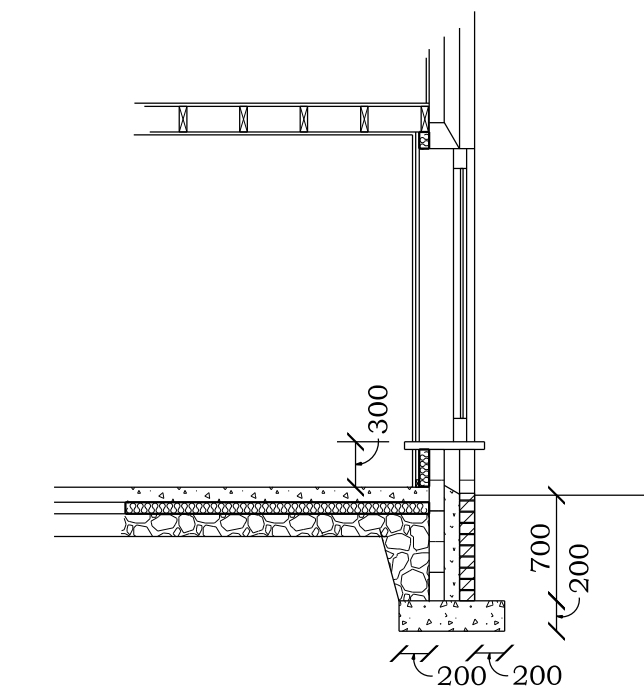

SECTION A - A

LEGEND	
LL	Twin power 450mm FFL
	One way switch
	Ceiling light point
	Radiator

BRADLEY BUILDING DESIGN LTD.
KEEPERS COTTAGE,
LYME PARK,
DISLEY,
STOCKPORT.
SK12 2NS.
01625 858244
Mob 07989 326039
bradleybuildingdesign@btopenworld.com

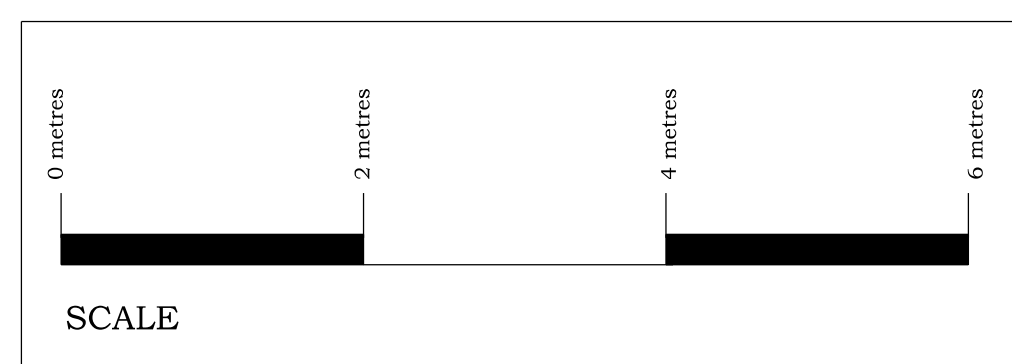

PROPOSED DWELLING
GARAGE CONVERSION & INTERNAL MODIFICATIONS

for
Ms. E. BENSON,
at
7, DERWENT AVENUE,
CHORLTON,
M21 7QP.

Scale 1:50 @ A1

Date MAY 2022

Drawing Number 2076/2