



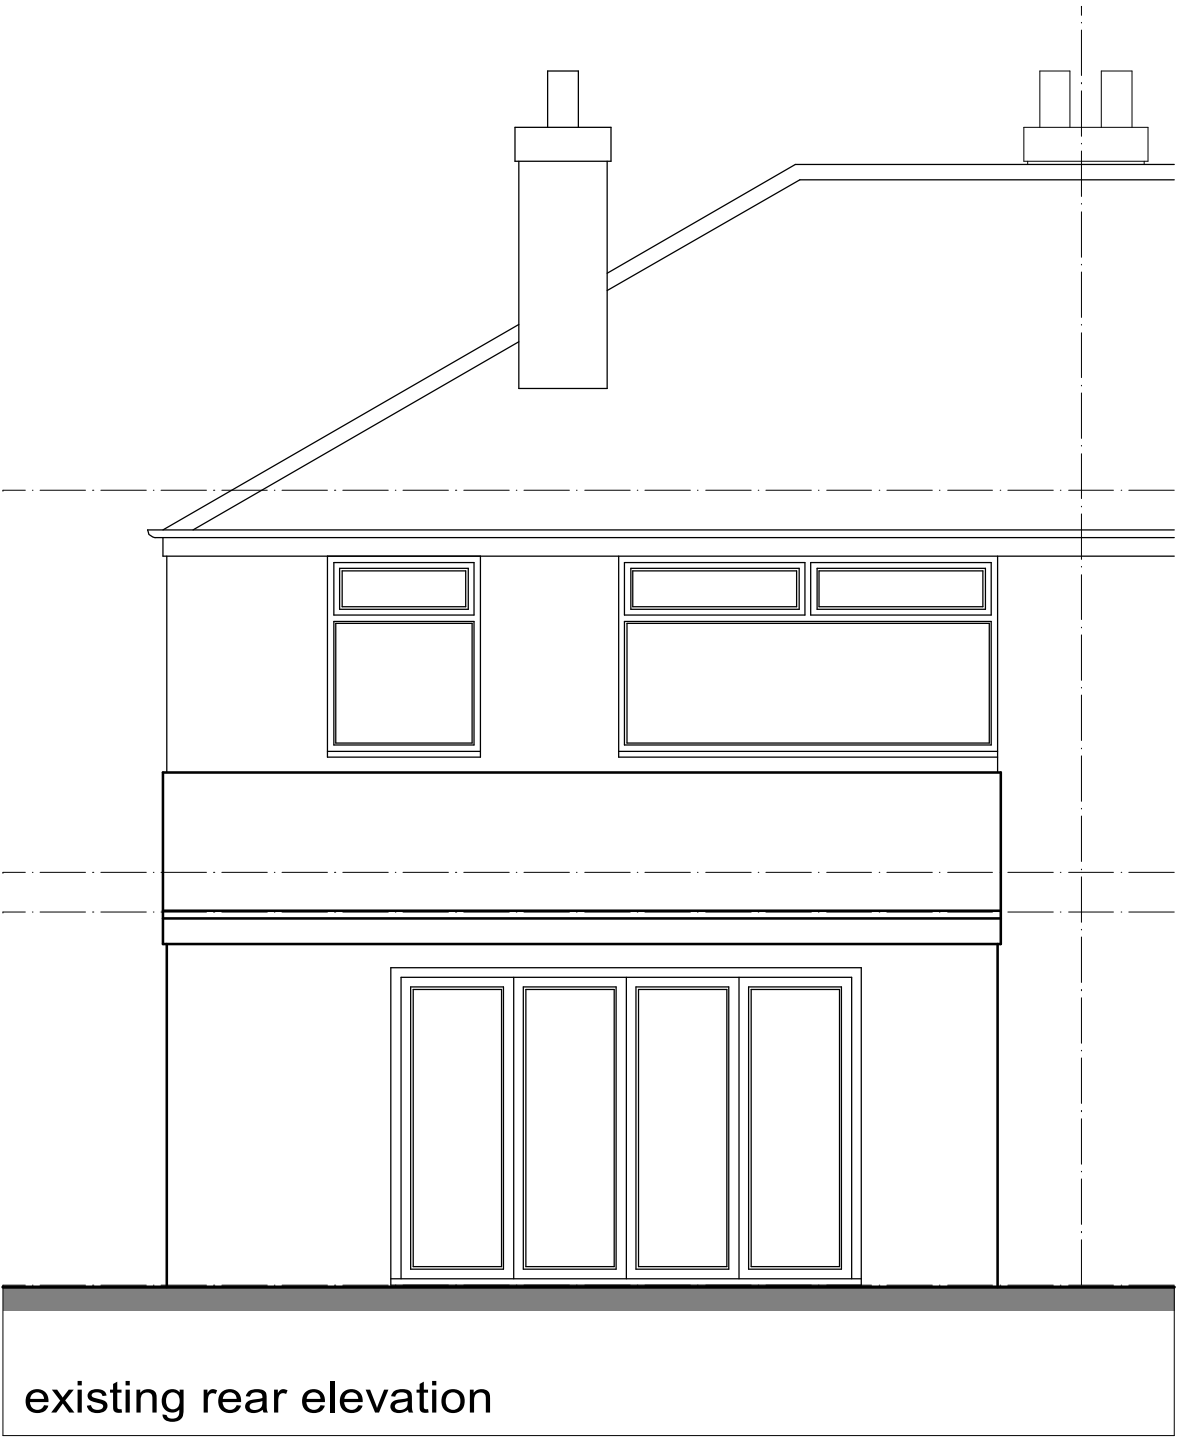


existing front elevation

existing rear elevation


existing side elevation

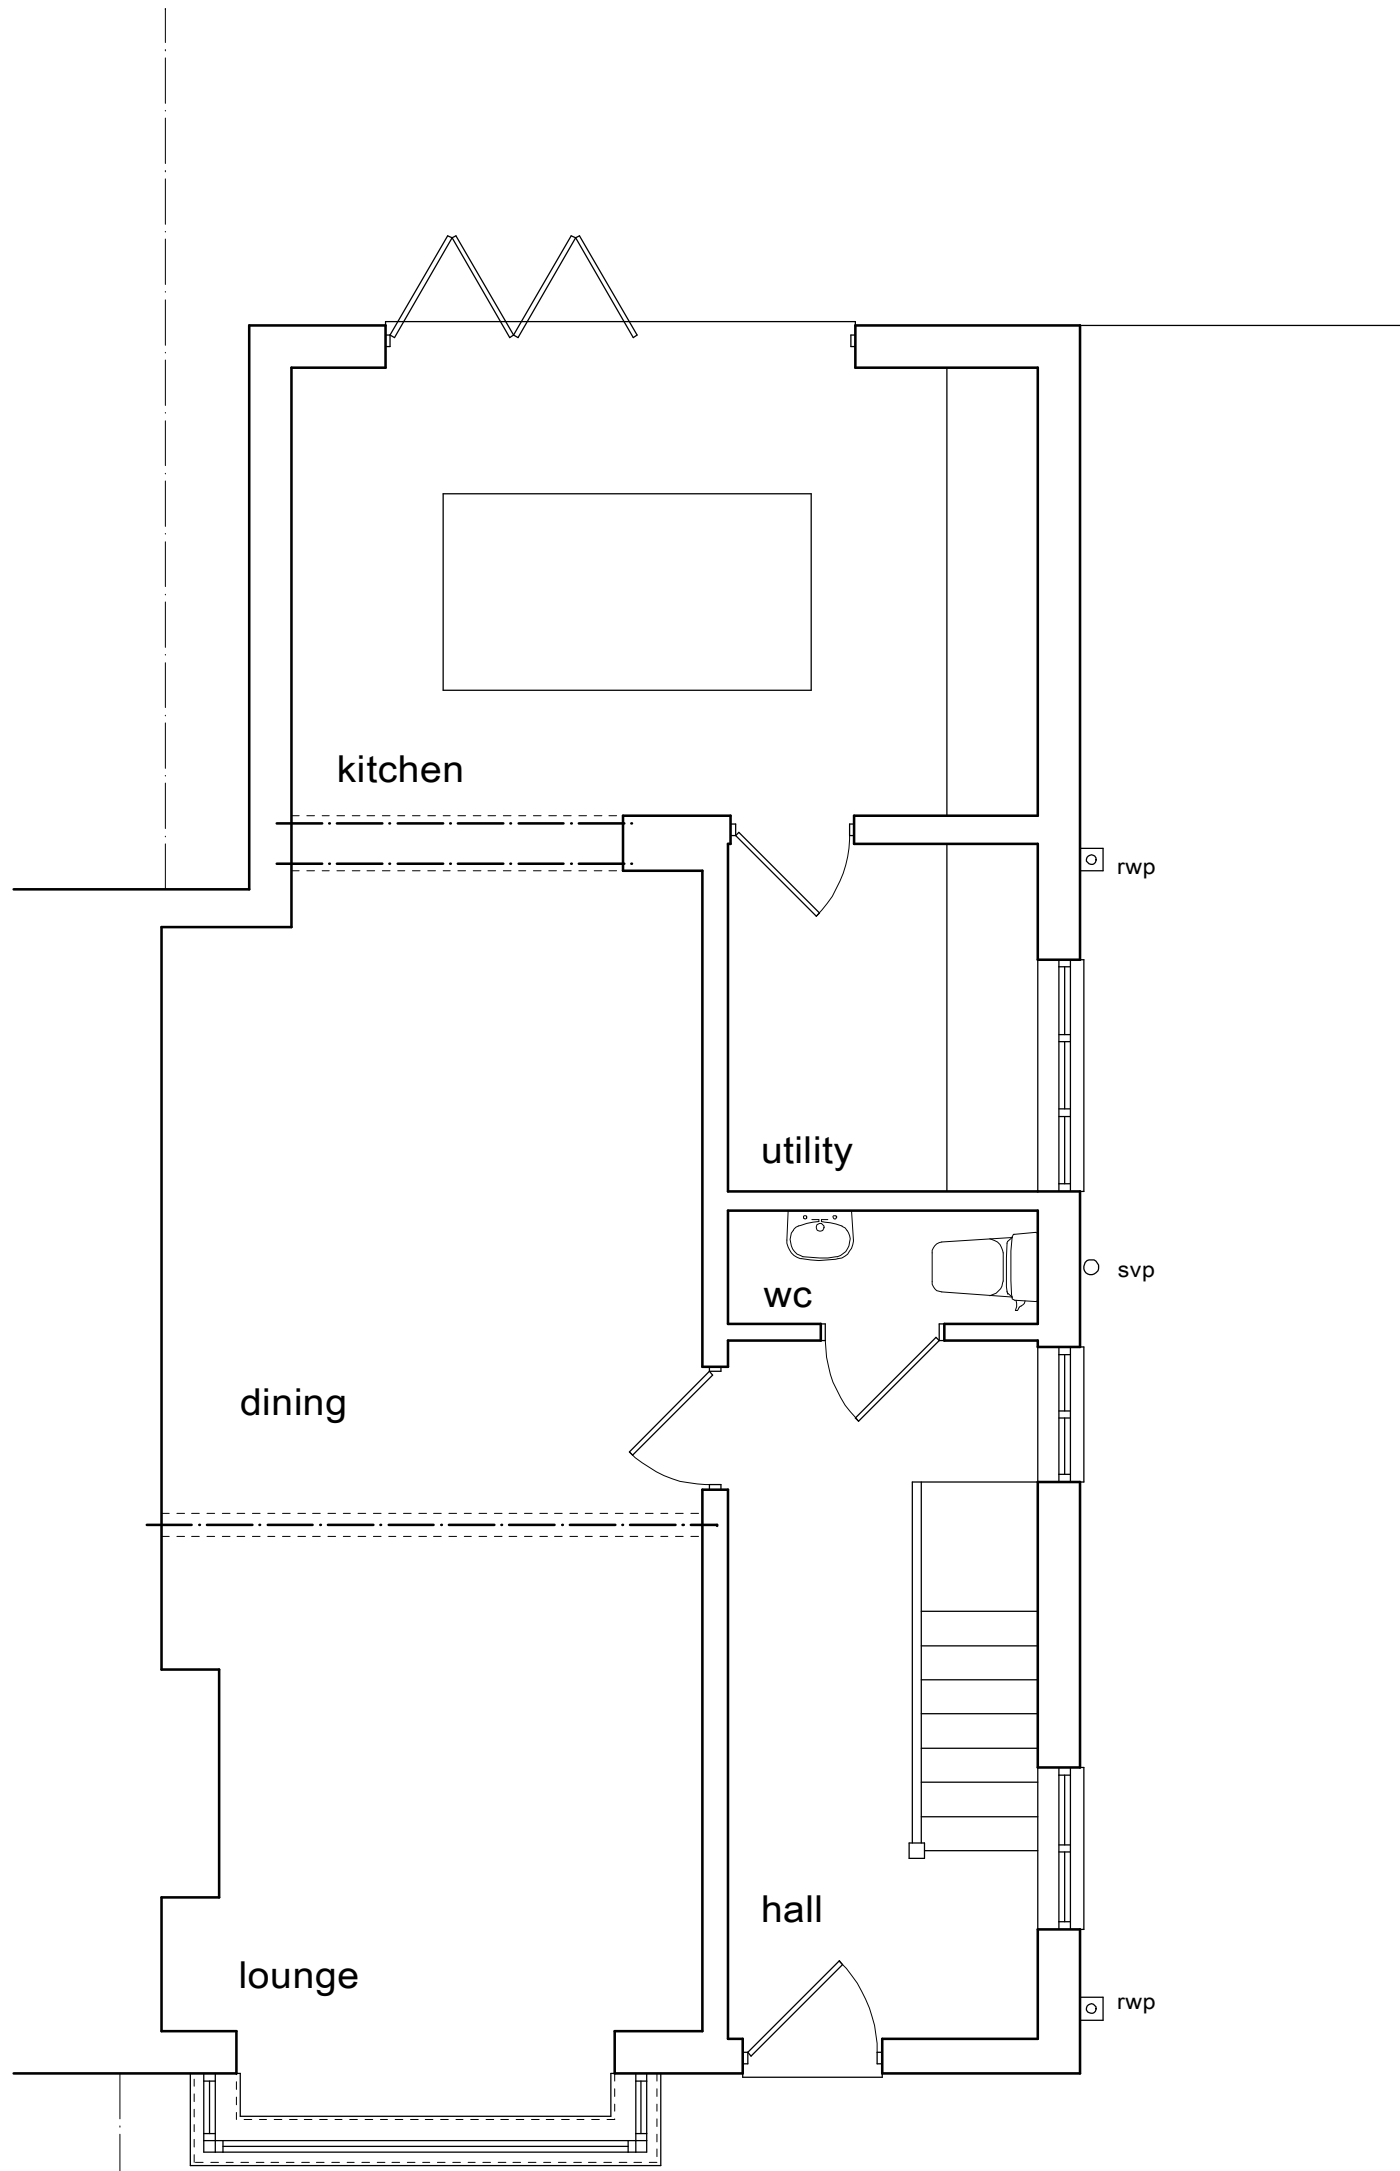

existing ground floor plan

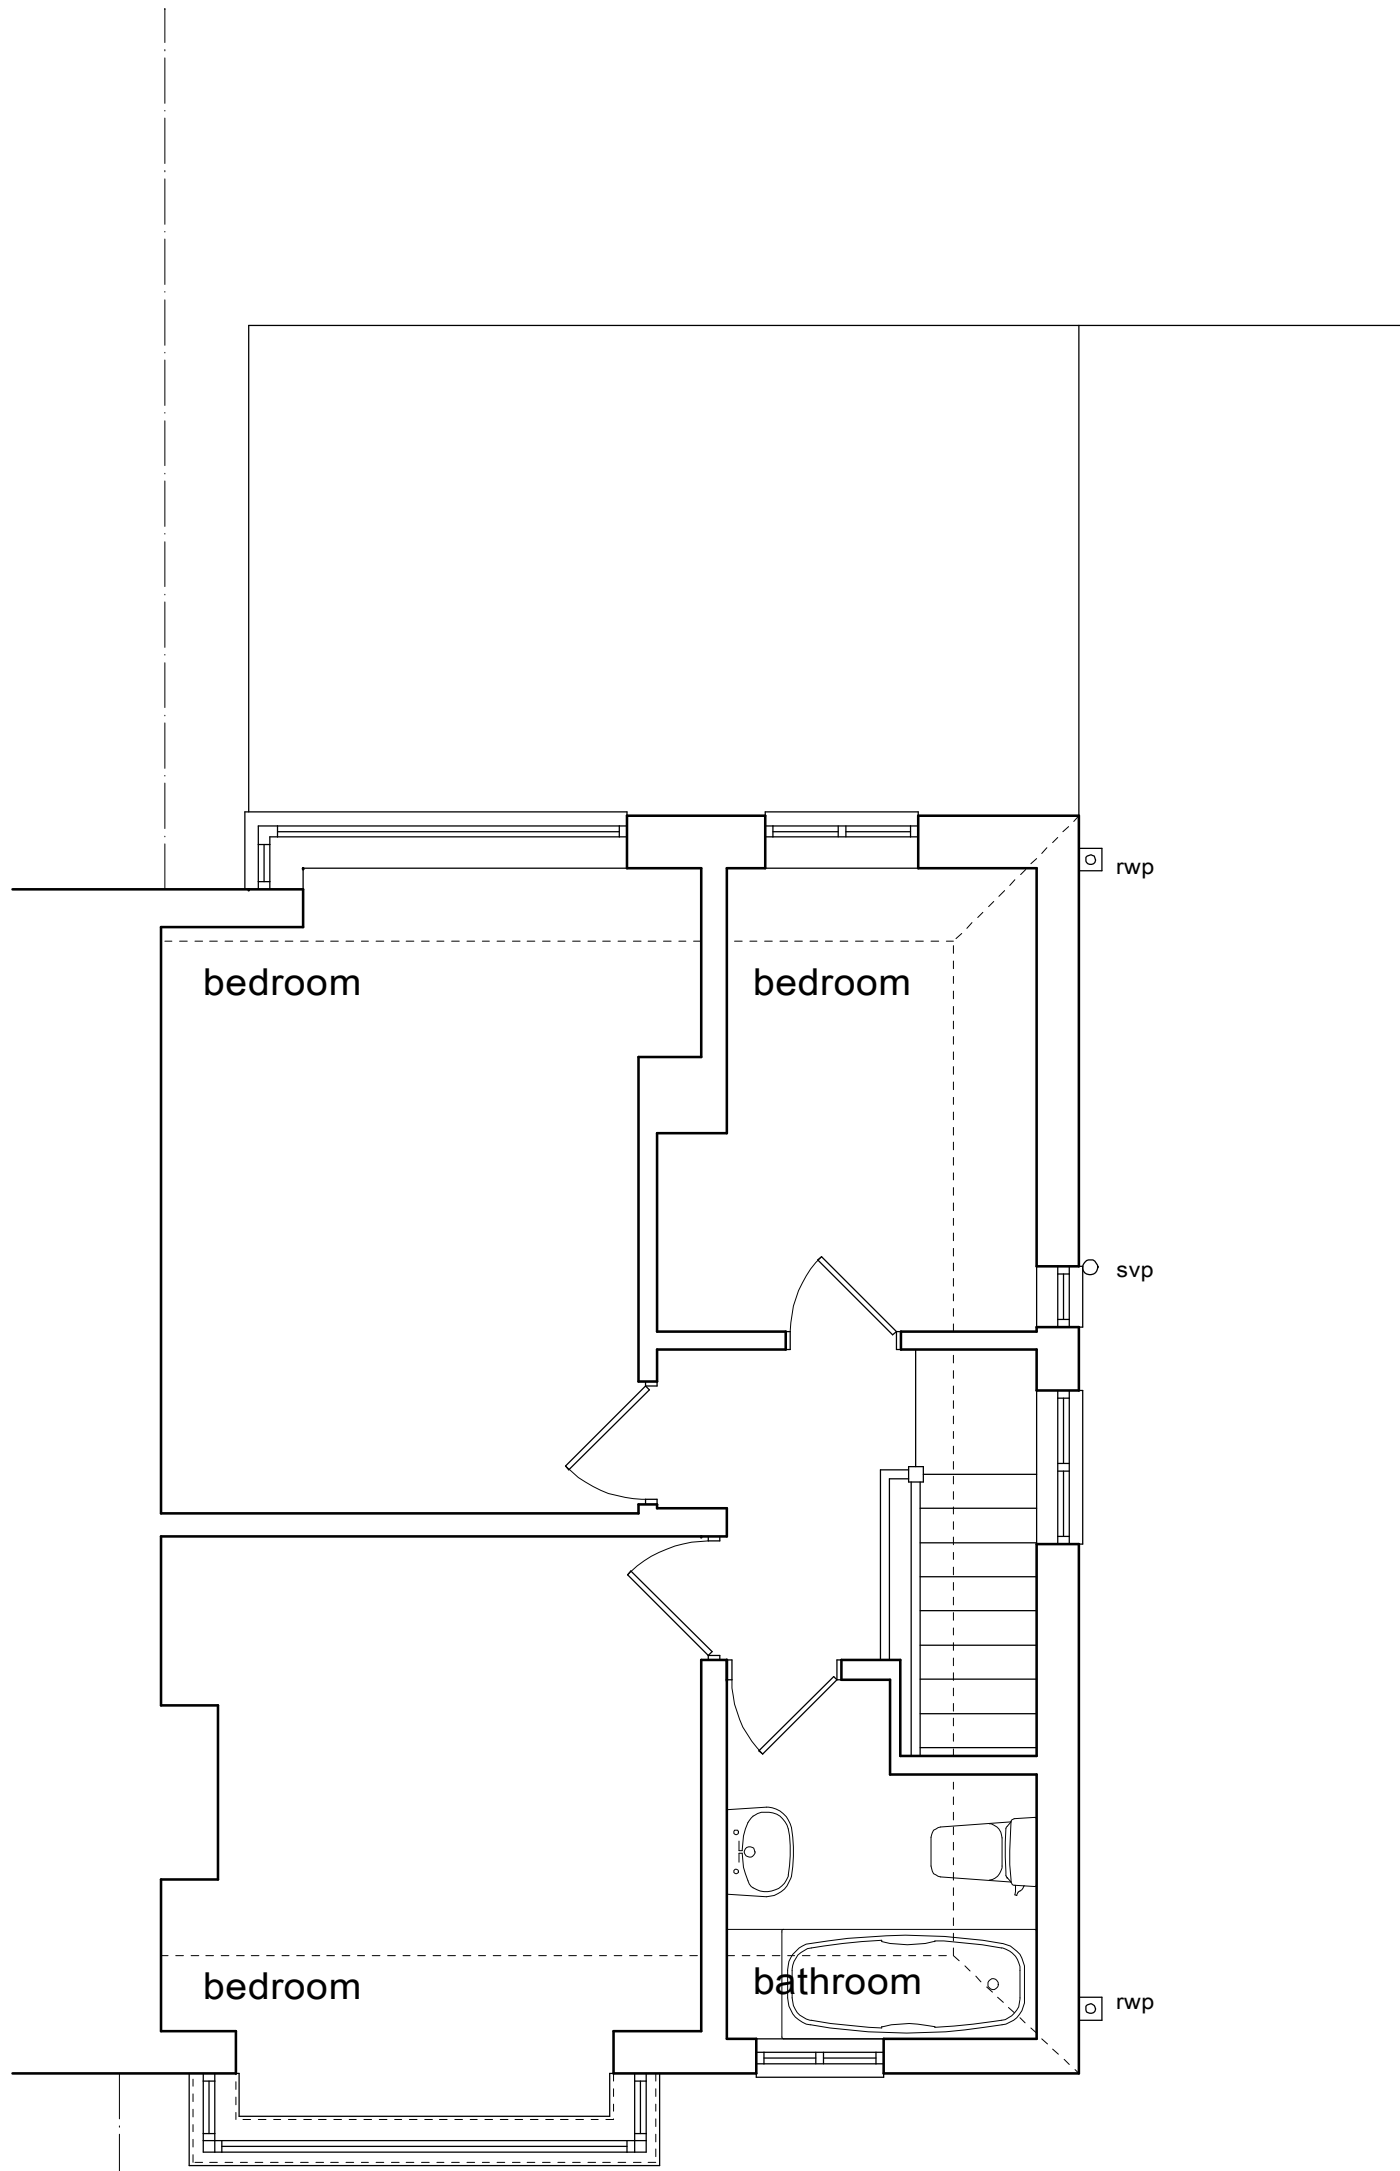

existing first floor plan

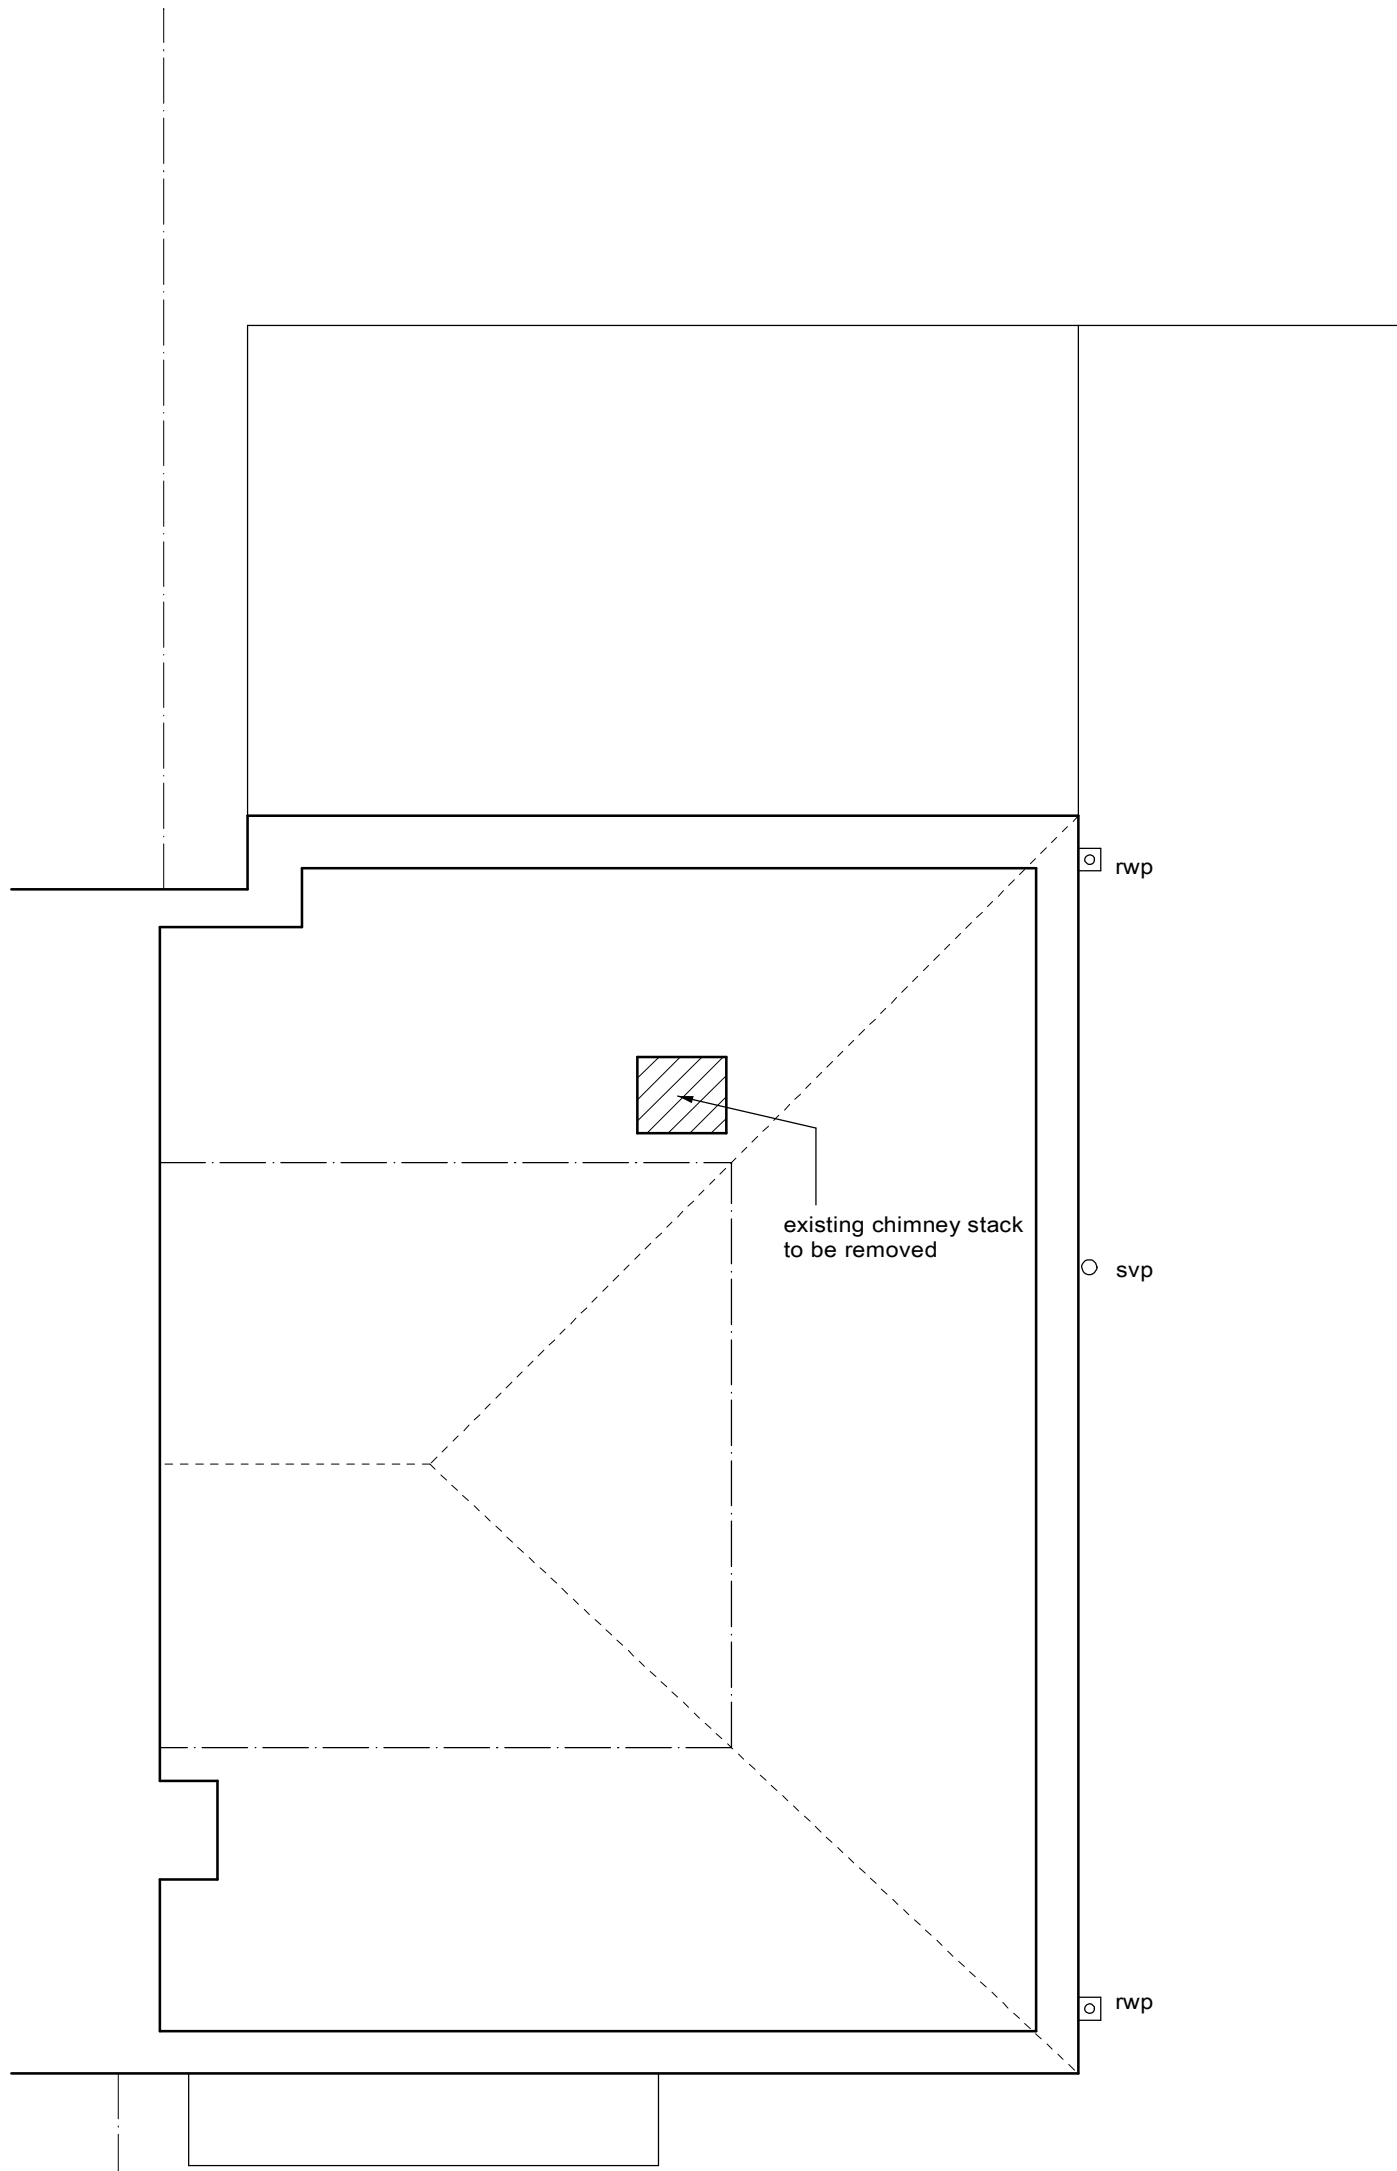

existing loft plan

This drawing has been prepared for the sole purpose of obtaining Planning Permission and Building Regulation Approval ONLY. All structural calculations are to be checked by structural engineer prior to construction.

All dimensions & details are to be checked on site prior to construction, any discrepancies reported to ExtensionsNW prior to any work undertaken. Any work undertaken prior to full planning & building regulation approval is at the builders own risk. ExtensionsNW will not be held responsible for any problems arising.

This drawing is the copyright of ExtensionsNW and any reproduction in whole or part is strictly forbidden.
Plotted on 06/04/2021
ExtensionsNW reserve the right to modify and make necessary alterations dependent on site conditions.

D	
C	
B	
A	
DATE	

SCALE 1:50	DATE May 21
DRAWN JDJ	PP B.R
CUSTOMER Mr & Mrs Martin	
PROJECT Proposed loft conversion	
LOCATION 14 Saddlewood Avenue, Manchester. M19 1QN	
LOCAL AUTHORITY	