



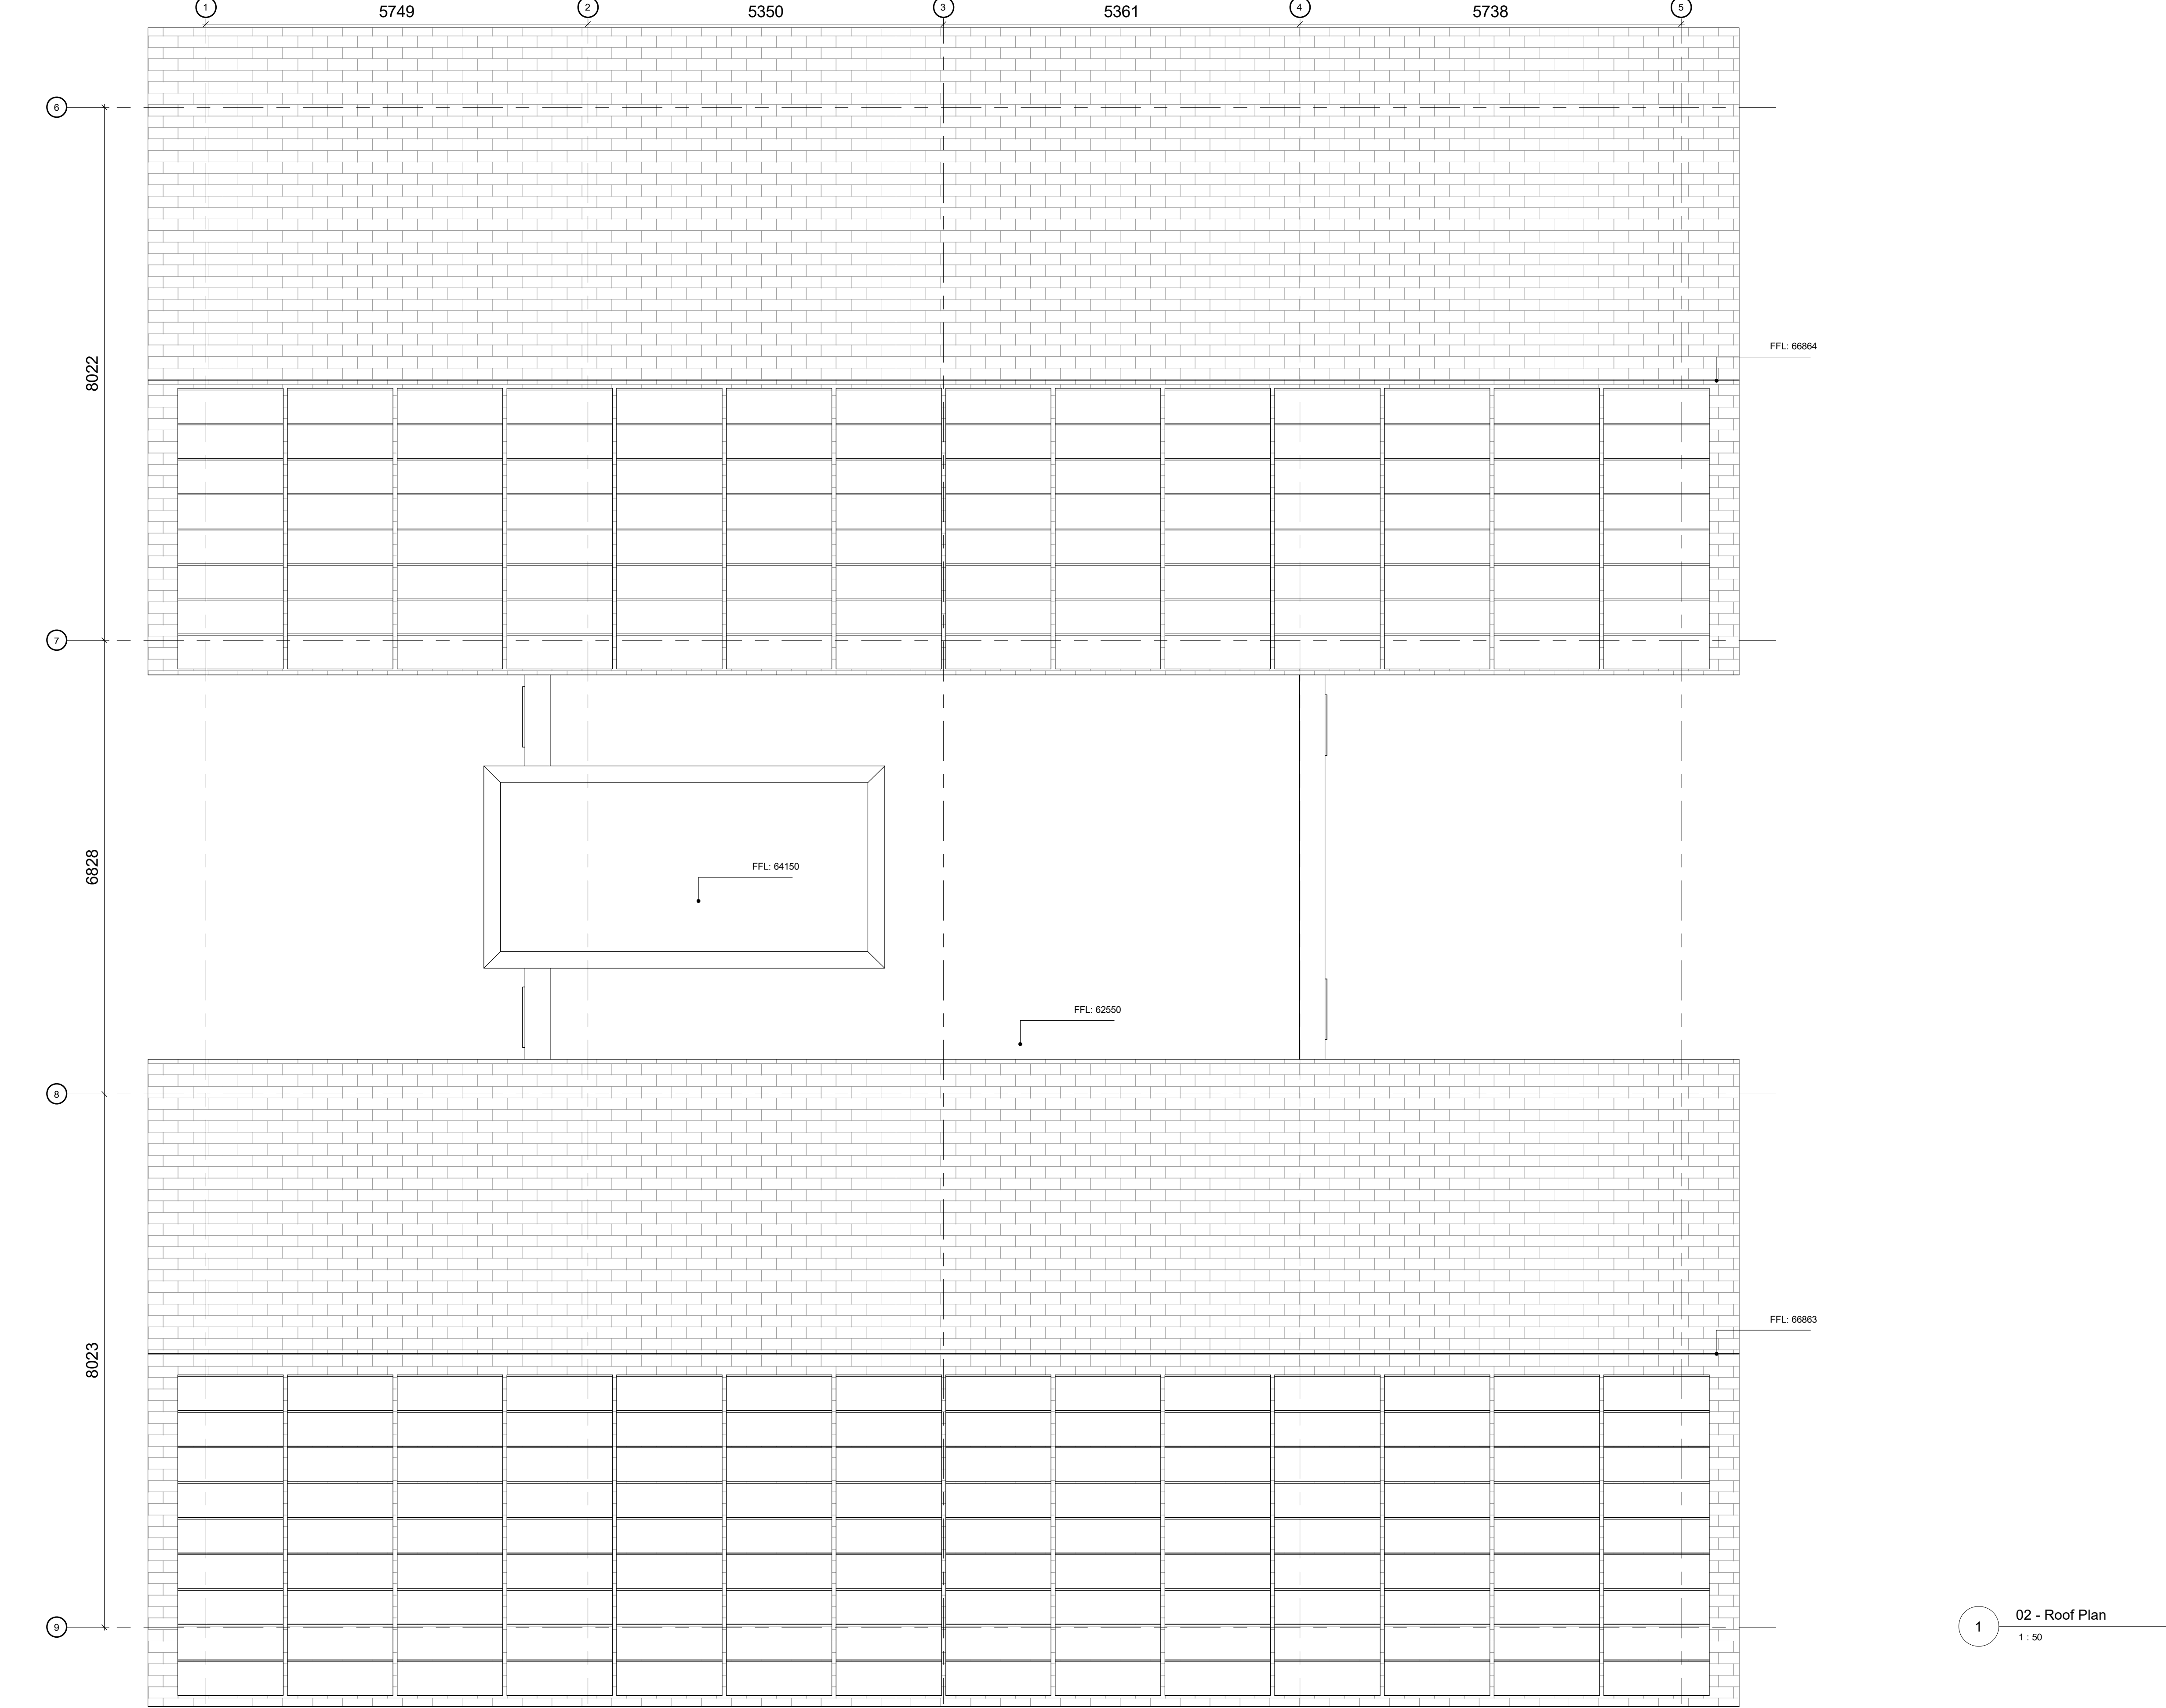

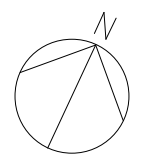

1:50
0m 1m 2m 3m 4m 5m

The copyright of this drawing is vested with Corstorphine & Wright Ltd and must not be copied or reproduced without the consent of the company.

02	Issued For Planning	09.05.22	SU	LM
01	Issued For Information	01.04.22	SU	LM
Rev	Description	Date	Draw	Chk

Client:
ABBEYWAY COMMERCIAL LTD.

Project:
NEWALL GREEN FARM

Drawing Title:
Proposed Roof Plan

Drawing Status:
PLANNING

Corstorphine & Wright

Manchester Studio
The Stables, Paradise Wharf, Ducie Street, Manchester, M1 2JN
0161 272 8100
corstorphine-wright.com

Drawing No. 18421-CWA-XX-RP-DR-A-0103				Revision P-02	
Drawn SU	Checked LM	Paper Size A1	Scale 1 : 50	Date 02/28/22	