



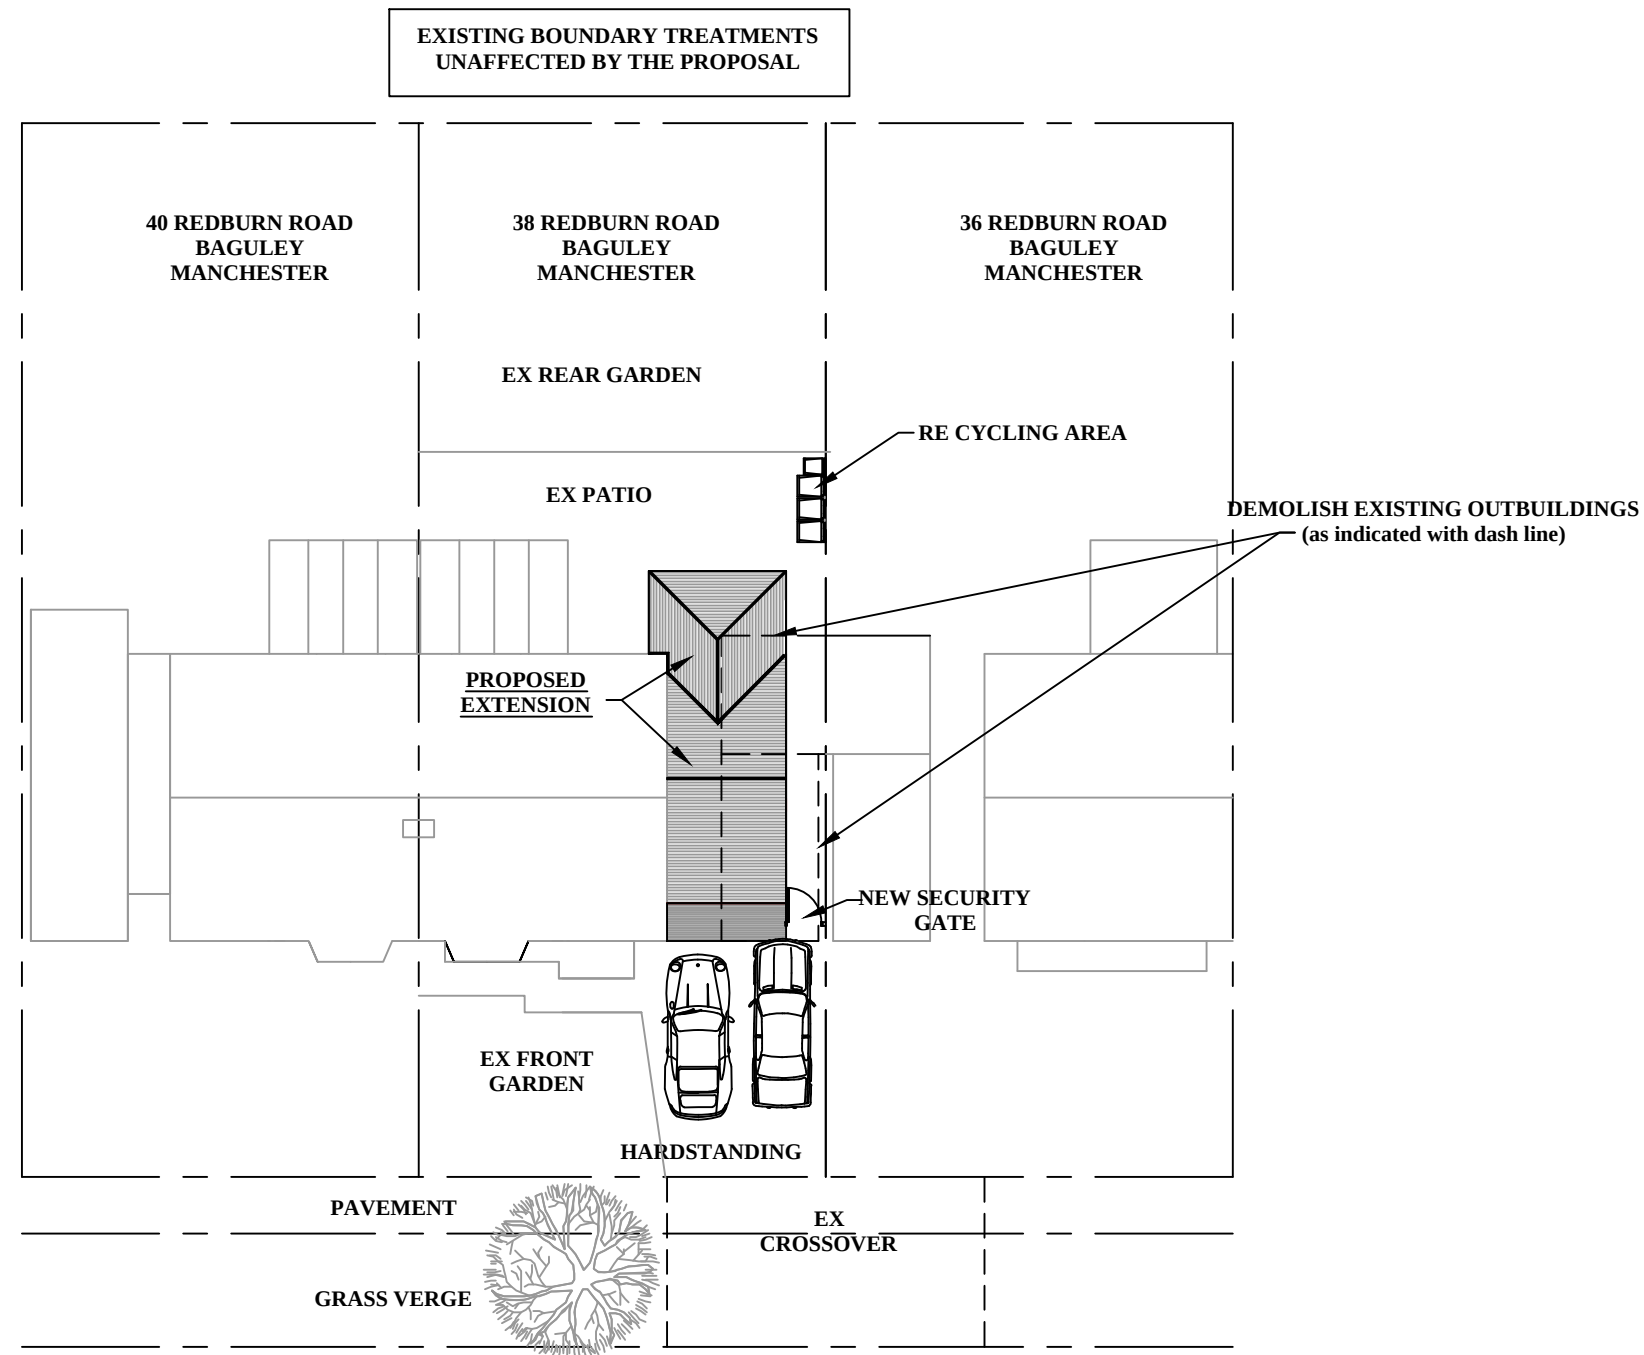

PROPOSED SITE PLAN 1:200

 

Rev	Description	By	Date
A	AMENDMENTS FOR PLANNING PURPOSES	DAC	22/06/21
Initial Issue: 22/06/21			

Project Title:	PROPOSED EXTENSION		
Project Address:	38 REDBURN ROAD BAGULEY M231AJ		
Drawn by: DAC	Checked by: DAC		
Date: 25/03/21	Scale: 1:200 @ A3		

DAC Designs

100 Cromwell Road
Stretford
Manchester
M32 8QL

Tel:- 0161 865 9340
Mob:- 07857 656 323

Drawing No. 25-03-21-4	Revision A
----------------------------------	----------------------