


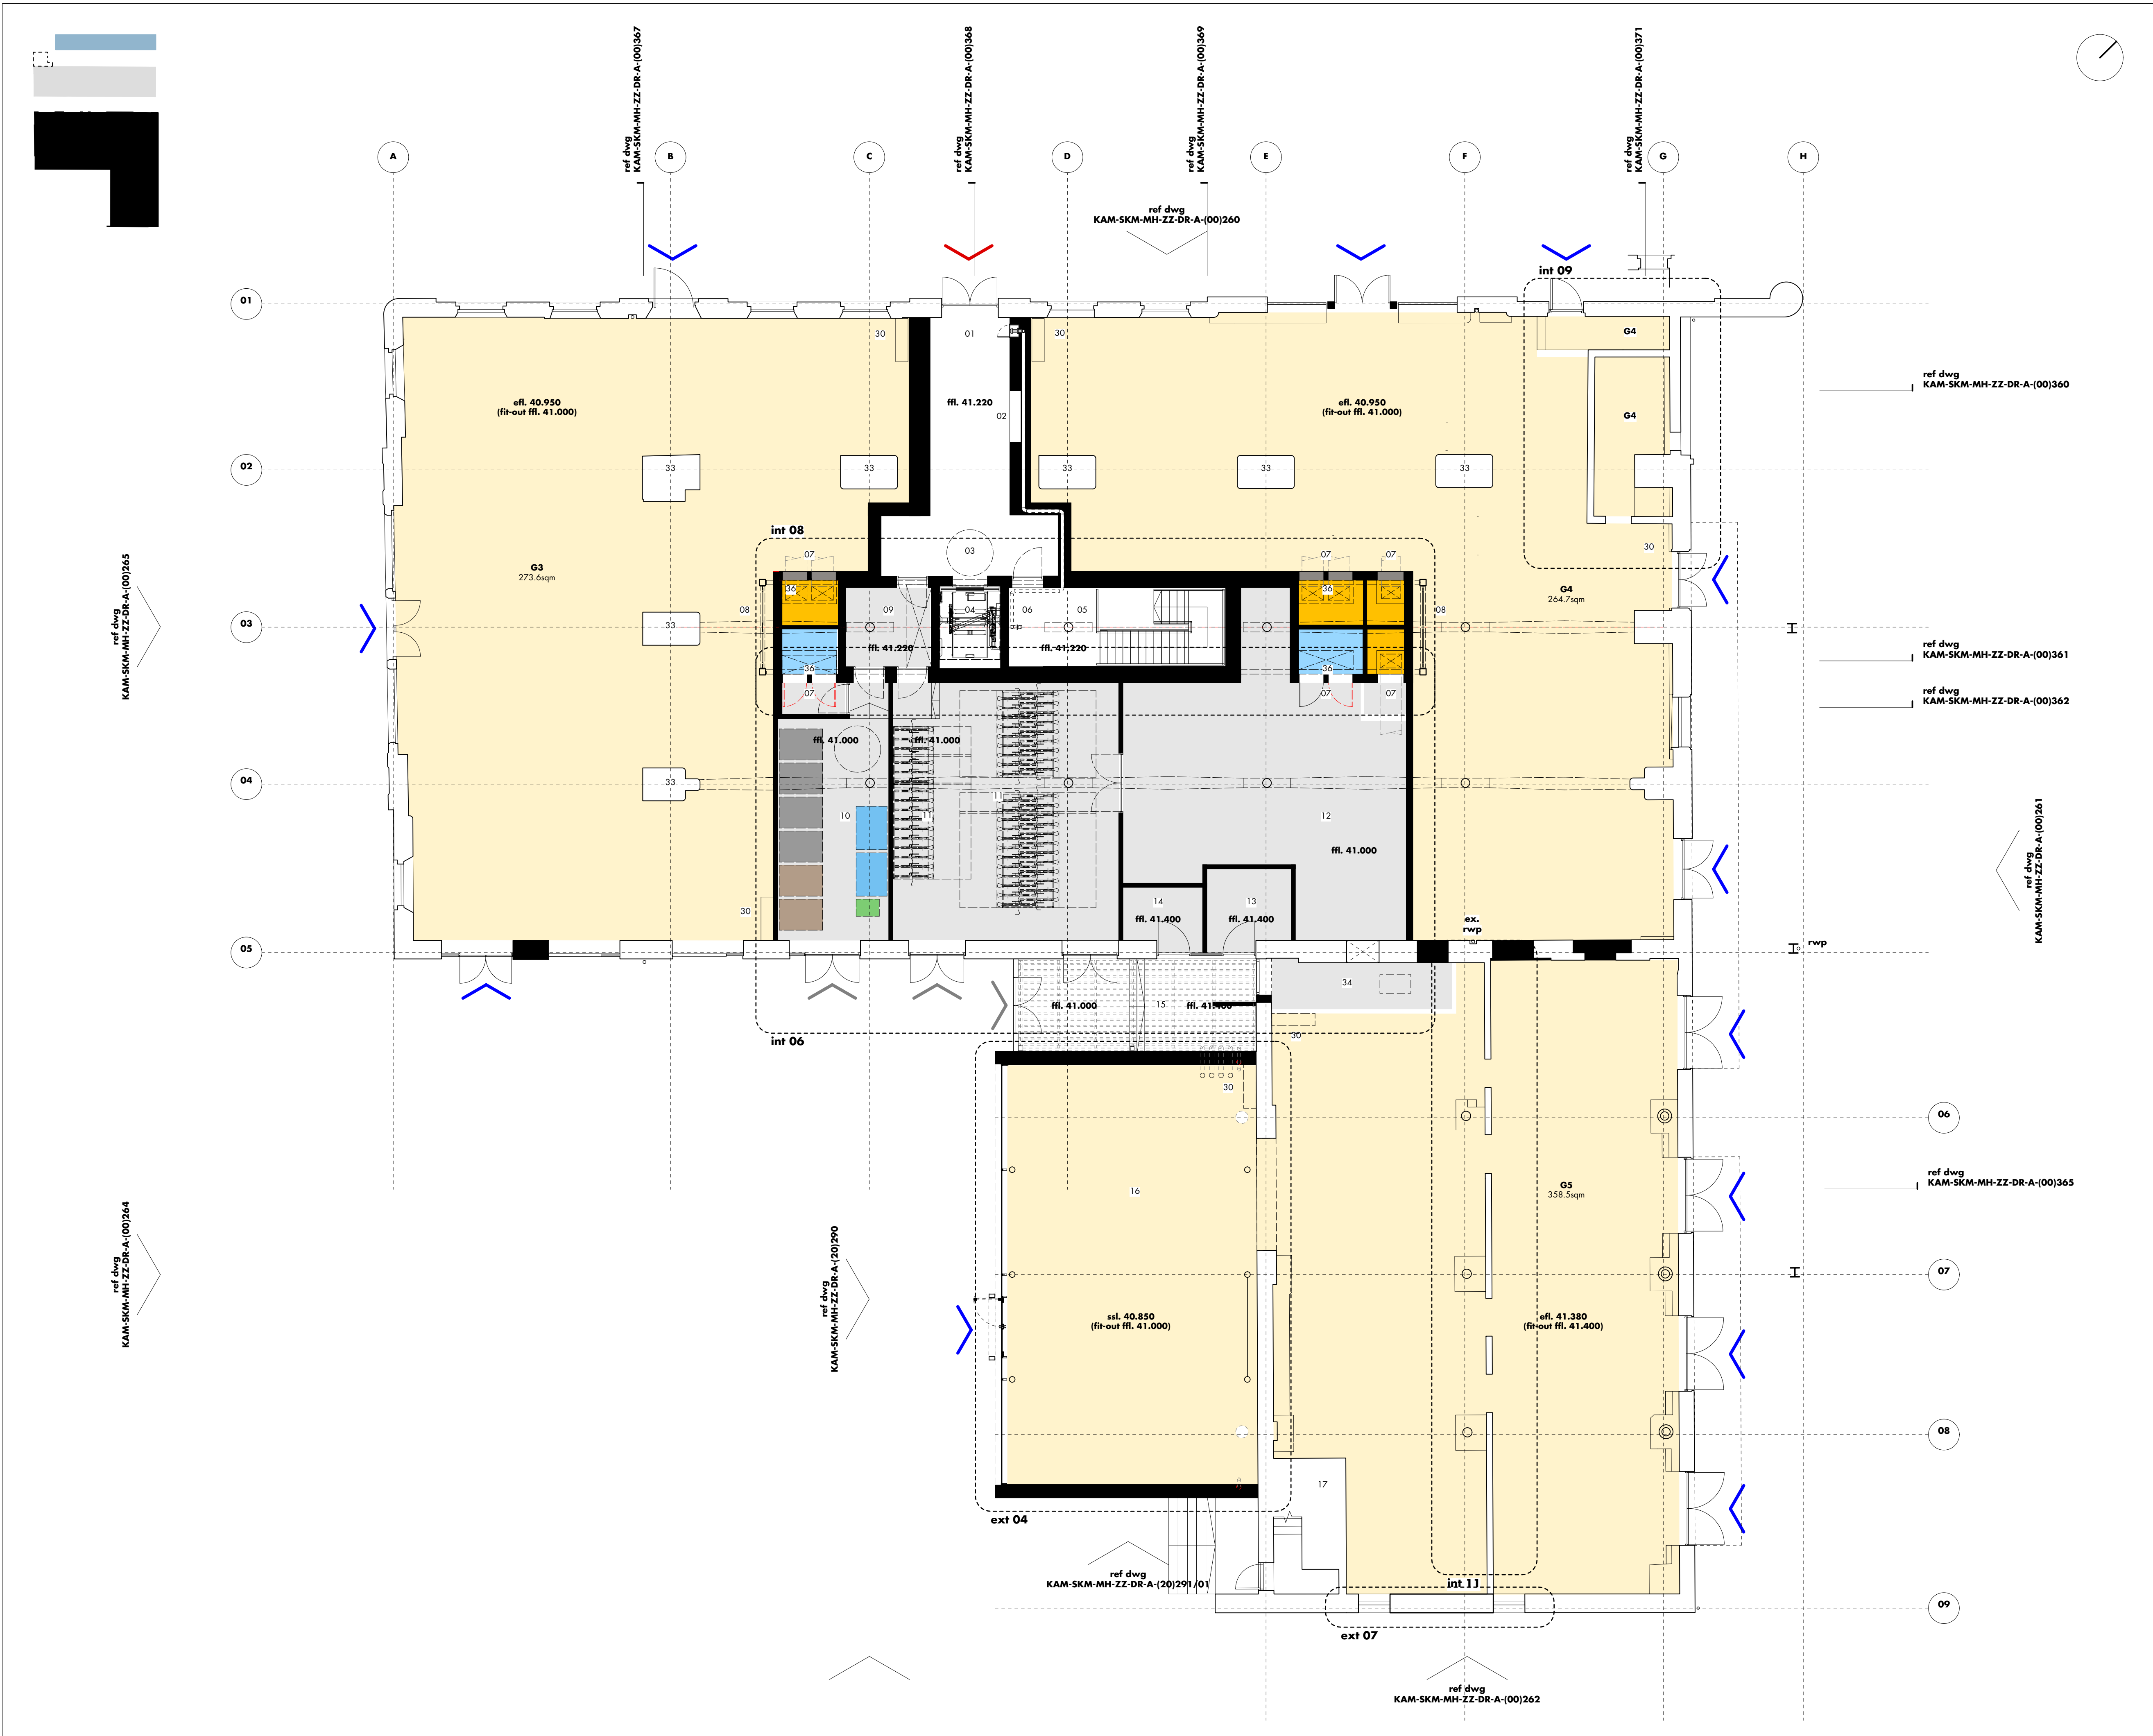

- 01 residential entrance
- 02 postboxes
- 03 core
- 04 lift
- 05 stair
- 06 dry riser
- 07 service shaft
- 08 exposed bracing
- 09 lobby
- 10 refuse
- 11 cycle store
- 12 plant
- 13 switch room
- 14 gas meter room
- 15 service yard
- 16 new extension
- 17 escape stair
- 18 smoke shaft
- 19 linen
- 20 extension roof / apartment roof terrace
- 21 smoke vent
- 22 rooflight
- 23 existing roof
- 24 chimney
- 25 plant deck
- 26 valley
- 27 access point within plant deck
- 28 lift overrun
- 29 light tubes
- 30 incoming services
- 31 service penetration
- 32 capped opening formed for future tenant ductwork
- 33 service riser
- 34 existing brick pier
- 35 commercial RCH route
- 36 reduction in corridor width
- 37 validated by omega fire
- 38 2no. single riser doors
- 39 single riser doors enable the service shaft to be split if required by tenants
- 40 AOV

notes

- survey based on murphy surveys - global consulting engineers
- survey info issued on 18.06.18

grid set as follows ...

- horizontal grid along gridline 03 established at third floor between centres of columns at gridline junction 03/B and 03/G
- horizontal grid along gridlines 02, 04, 06, 07 + 08 established at third floor parallel to gridline 03 at centre of column on gridline G
- vertical grid established at third floor at centres of columns along gridline 03

refer to proposed elevations for metalwork references

refer to core drawings for core detail references

refer to proposed sections for ground floor, floor and roof detail references

for plan drawings ref:
KAM-SKM-MH-ZZ-DR-A-(00)150-157

for elevation drawings ref:
KAM-SKM-MH-ZZ-DR-A-(00)260-265

for section drawings ref:
KAM-SKM-MH-ZZ-DR-A-(00)360-

for core plan drawings ref:
KAM-SKM-MH-ZZ-DR-A-(26)150-158

for G5 detail plan drawings ref:
KAM-SKM-MH-00-DR-A-(20)190-192

for apartment type drawings ref:
KAM-SKM-MH-ZZ-DR-A-(20)108-118

for external wall types ref:
KAM-SKM-MH-ZZ-DR-A-(21)110-113

for internal wall types ref:
KAM-SKM-MH-ZZ-DR-A-(22)150-153

for window type drawings ref:
KAM-SKM-MH-ZZ-DR-A-(31)260-275

for shopfront drawings ref:
KAM-SKM-MH-ZZ-DR-A-(31)520-523

for internal door drawings ref:
KAM-SKM-LB-ZZ-DR-A-(31)120-192

for external door drawings ref:
KAM-SKM-MH-ZZ-DR-A-(31)150-184

for tanking drawings ref:
KAM-SKM-MH-00-DR-A-(23)205

for floor detail reference drawings ref:
KAM-SKM-MH-ZZ-DR-A-(21)151-153

for roof detail drawings ref:
KAM-SKM-MH-ZZ-DR-A-(27)550-565

- key:
- commercial unit
 - landlord back of house/plant
 - residential (1 bed)
 - residential (2 bed)
 - commercial riser
 - landlord riser
 - smoke shaft
 - svp
 - rwp
 - retail unit drainage connection
 - waste
 - incoming services

- residential entrance
- commercial entrance
- services/boil entrance
- change from original application. refer to changes schedule for further details

α • section 19/73 application issue
rev • description

23.04.21 • hlm • jr
issued • drawn • checked

shedkm	+44 (0)151 709 8211 +44 (0)207 253 8881
project	kampus • listed buildings
client	mount anvil
drawing number	KAM-SKM-MH-00-DR-A-(00)150 α
scale	1:100 @ a1
status	planning

minshull house • proposed ground floor plan

do not scale from this drawing • all dimensions are to be set out and checked on site prior to starting construction • any discrepancy found between information given on this drawing and that given elsewhere or recorded on site shall be brought to the attention of the project architect immediately