

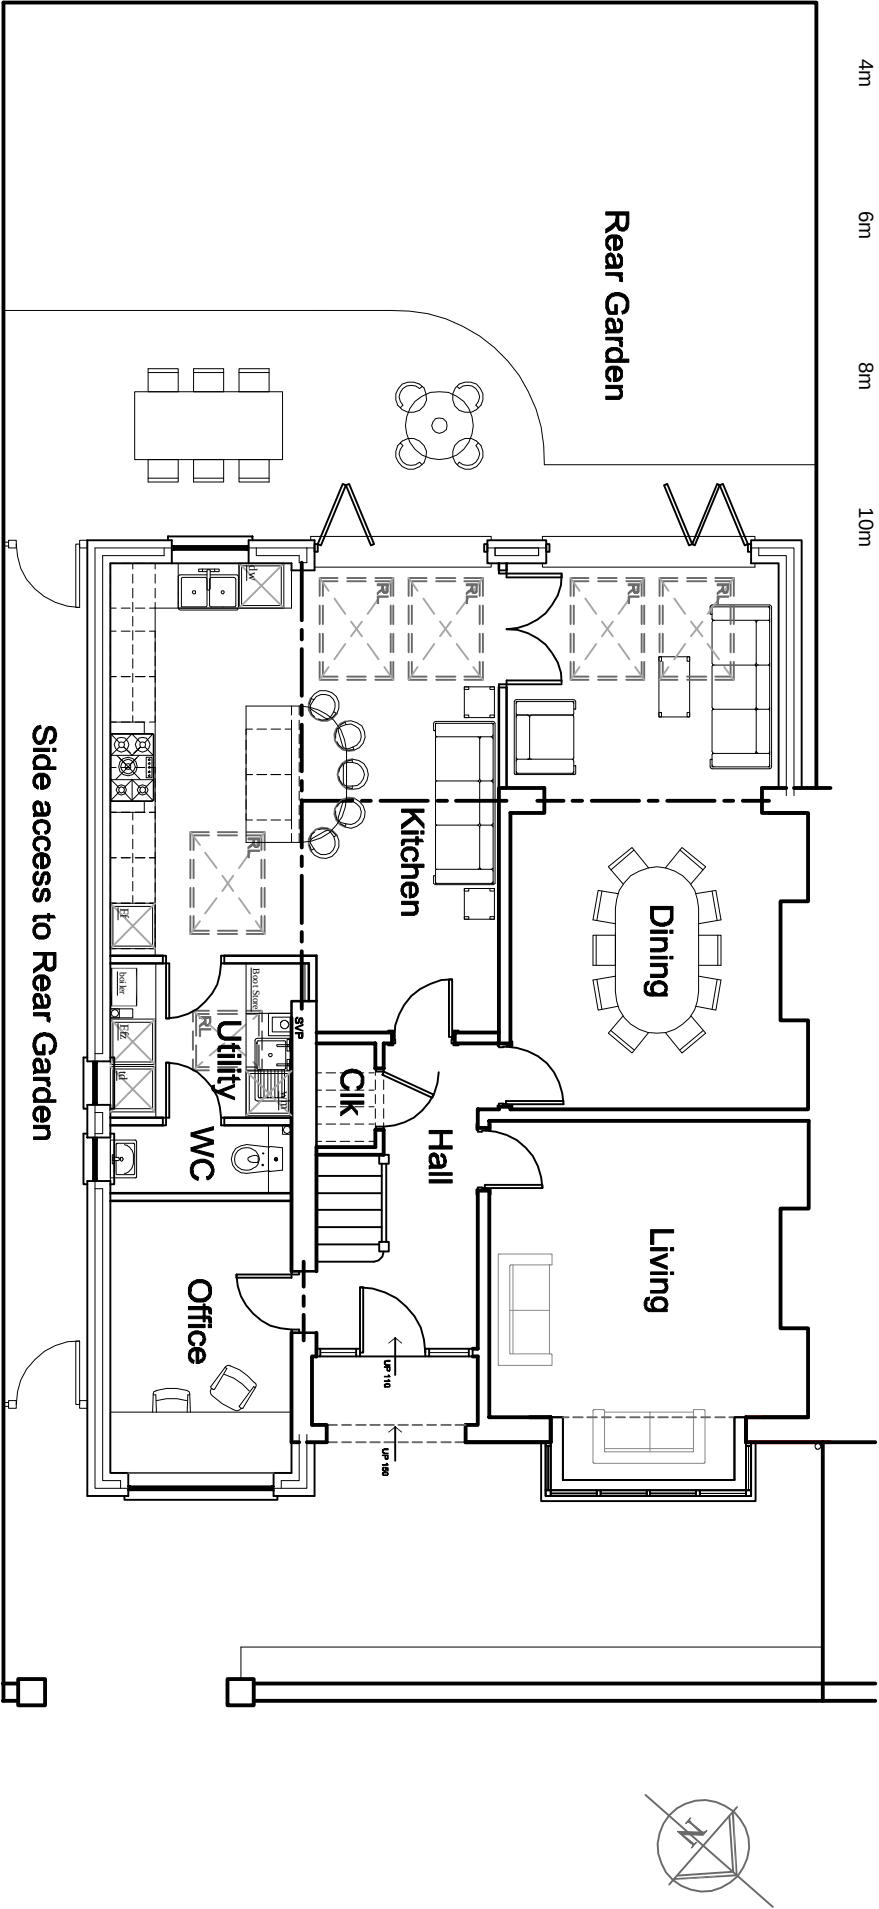


 

Proposed Ground Floor Plan

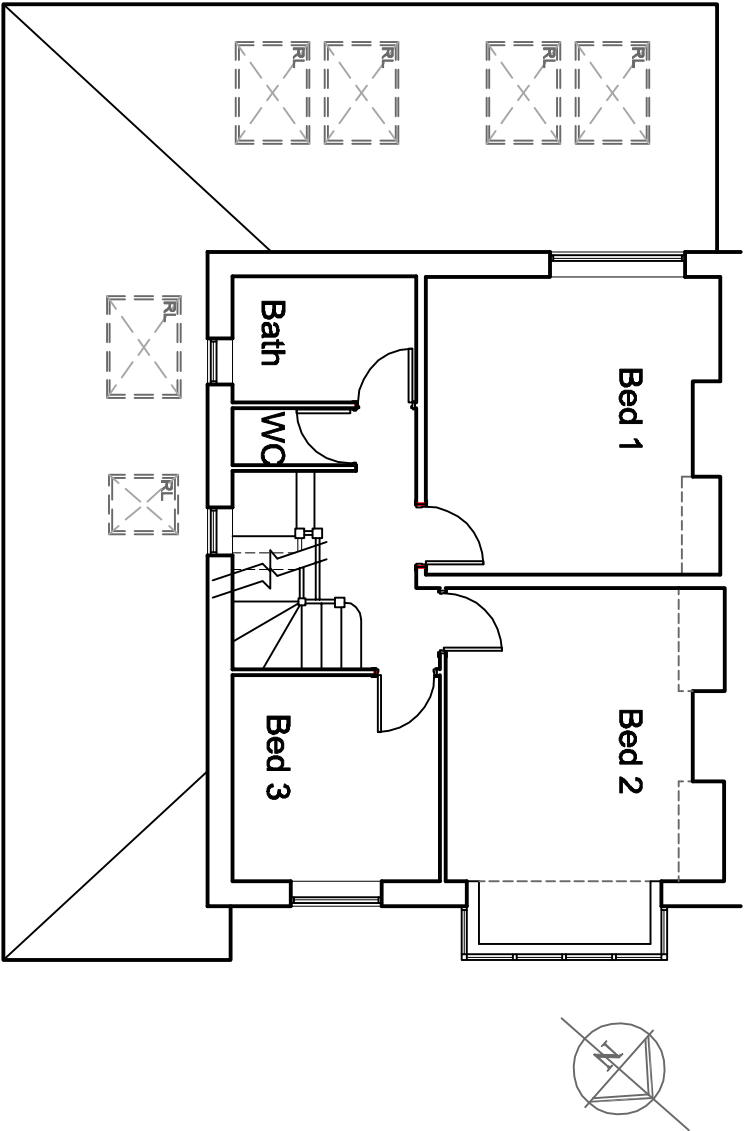

Proposed First Floor Plan

Proposed Floor Plans
24 ADRIA ROAD, DIDSBURY, MANCHESTER

PLANNING

Scale 1:100 @ A3

REV DATE		DRAWN BY	
o PROPOSED EXTENSION & INTERNAL ALTERATION		o	
o For MR & MRS. STANLEY-JONES		o	
o PROPOSED FLOOR PLANS		o	
o STATUS		P	17.07.19
o DRAWN BY: JDP		1:100@A3	o
o CHECKED BY:		o	
C:\Planning\1901\24 Adria Rd, Manchester		1901-SK103	
		-	