



FACTORY MANCHESTER

MANCHESTER CITY COUNCIL Albert Square, Town Hall M2 5DB Manchester, United Kingdom T: +44 (0) 161 234 5024	CLIENT
OMA Weena-Zuid 158 3012 NC Rotterdam, Netherlands T: +31 (0) 10 2488200	ARCHITECT
BURO HAPPOLD 230 Lower Bristol Road BA2 3DQ Bath, United Kingdom T: +44 (0) 122 532 0600	STRUCTURAL ENGINEER
BDP 11 Ducie Street M1 2JB Manchester, United Kingdom T: +44 (0) 161 828 2200	MECHANICAL AND ELECTRICAL ENGINEER
BURO HAPPOLD 230 Lower Bristol Road BA2 3DQ Bath, United Kingdom T: +44 (0) 122 532 0600	FACADE ENGINEER
WSP The Victoria, 150-162 The Quays M50 3SP Manchester, United Kingdom T: +44 (0) 161 886 2400	FIRE ENGINEER
LEVEL ACOUSTICS De Roncken 10 5612 AP Eindhoven, Netherlands T: +31 (0) 40 247 2700	ACOUSTIC CONSULTANT
CHARCOAL BLUE 180 Strand WC1R 3DA London, United Kingdom T: +44 (0) 207 928 0000	THEATRE CONSULTANT

HEIGHT / LOCATION TAGS:

SPOT HEIGHT	NORTH COORDINATE
FINISHED FLOOR LEVEL	EAST COORDINATE
STRUCTURAL SLAB LEVEL	LEVEL
ARCHITECTURAL ABOVE	LEVEL HEIGHT
ARCHITECTURAL BELOW	GRID LINE
STRUCTURAL ABOVE	
STRUCTURAL BELOW	

DRAWING REFERENCES:

SECTION	ELEVATION	DETAIL NUMBER(S)
INTERNAL ELEVATION(S)		DRAWING REFERENCE

ITEMS:

FLOOR GULLY	MANHOLE COVER
FLOORBOX	STRONG POINT
CABLE PASS (ELEVATION)	CABLE PASS (PLAN)

CLEARANCE ZONES:

REFUGE SPOT / WHEELCHAIR LOCATION THEATRE	TURNING CIRCLE IN ACCESSIBLE TOILET (Ø 1500mm)
---	--


CONTRACTUAL:

NOT IN CONTRACT (SHEDD OUT)

P11	D2	31 Mar 2021	PLANNING UPDATE
P10	I 02	10 Mar 2020	THEATRE FACADE FIRST STAGE TENDER
P9	S2	19 Nov 2018	ISSUED FOR INFORMATION
P8	S2	23 Mar 2018	ISSUED FOR PLANNING
P7	S3	15 Mar 2018	INTERIM DESIGN RELEASE
P6	S0	21 Dec 2017	WIP INTERIM GA SUBMISSION
REV	STAT	DATE	DESCRIPTION

DO NOT SCALE FROM THIS DRAWING. USE FIGURED DIMENSIONS ONLY. FIGURED DIMENSIONS ARE IN MILLIMETRES. ALL LEVELS ARE IN METRES. ALL DIMENSIONS AND LEVELS SHALL BE VERIFIED ON SITE BEFORE PROCEEDING WITH WORK. DETAILED SITE SURVEY TO BE CARRIED OUT TO VERIFY POSITIONS AND LEVEL RELATIONSHIPS WITH SITE EXISTENCES AND ADJACENT SURVEY. BOUNDARIES ARE INDICATIVE ONLY AND ARE TO BE VERIFIED BY OTHERS. THIS DRAWING IS TO BE READ IN CONJUNCTION WITH OTHER DOCUMENTATION FROM THE ARCHITECT, DESIGN TEAM, MANAGEMENT CONTRACTOR AND EMPLOYER. THE ARCHITECT MUST BE NOTIFIED OF ANY DISCREPANCIES WHERE BUILDING COMPONENTS ARE DESCRIBED IN THE SPECIFICATION AS CONTRACTOR DESIGNED. 'CONSTRUCTION' INFORMATION RELATING TO THOSE COMPONENTS THAT ARE SHOWN ON THIS DRAWING REPRESENT DESIGN INTENT ONLY.

THIS DOCUMENT CONTAINS COPYRIGHTED MATERIAL. ANY UNAUTHORIZED USE, DISCLOSURE, REPRODUCTION OR DUPLICATION OF ANY OF THE INFORMATION CONTAINED HEREIN MAY RESULT IN LIABILITY UNDER APPLICABLE LAWS.

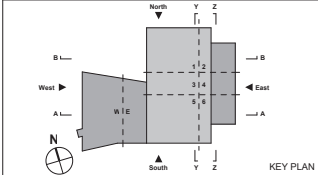

DRAWN BY: Author CHECKED BY: Checker APPROVED BY: Approver

PROPOSED SOUTH ELEVATION

DRAWING NAME: P10


PHASE: REVISION

XXXX 1:200 A0 05/31/16

PROJ. NR. SCALE FORMAT DATE

MF-OMA-XX-XX-DR-A-18-0030

DRAWING NUMBER

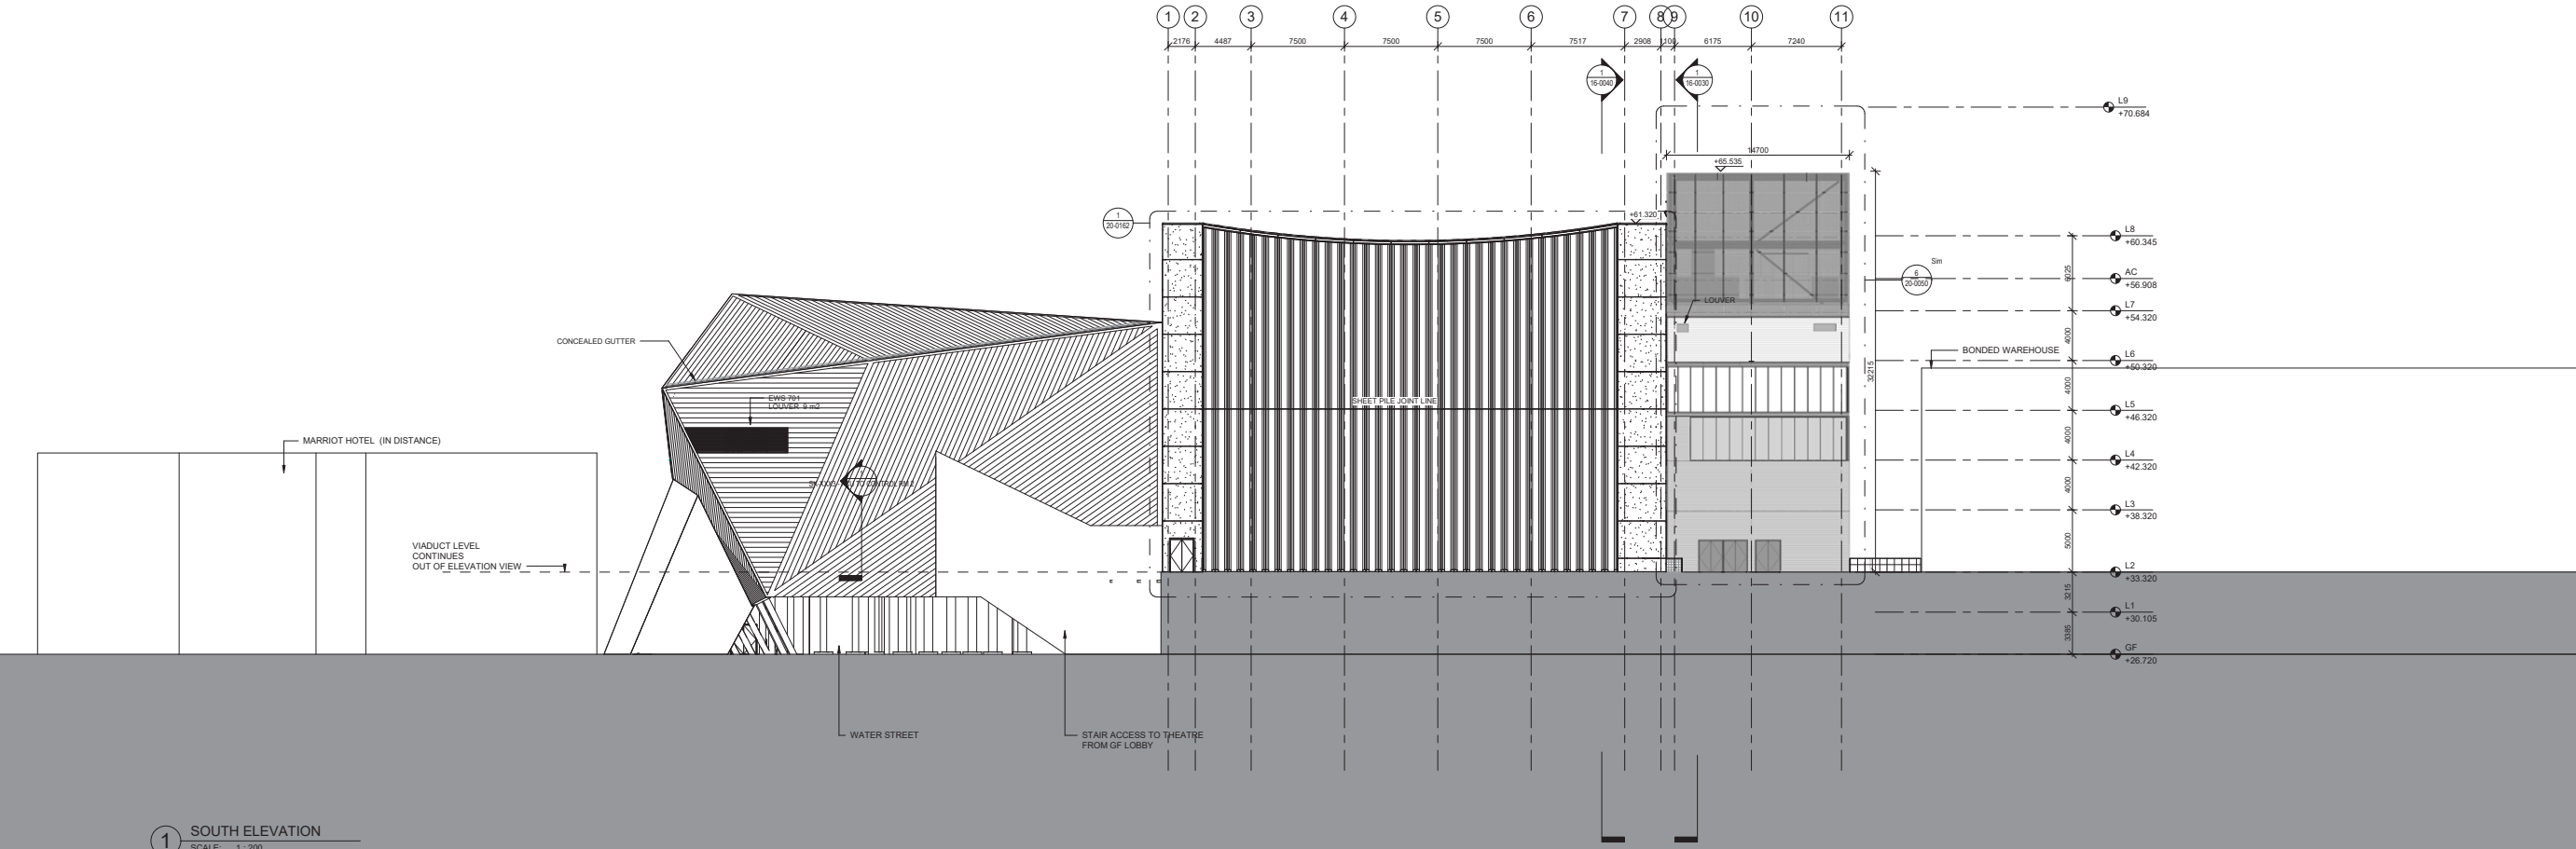

1 SOUTH ELEVATION
SCALE: 1:200