


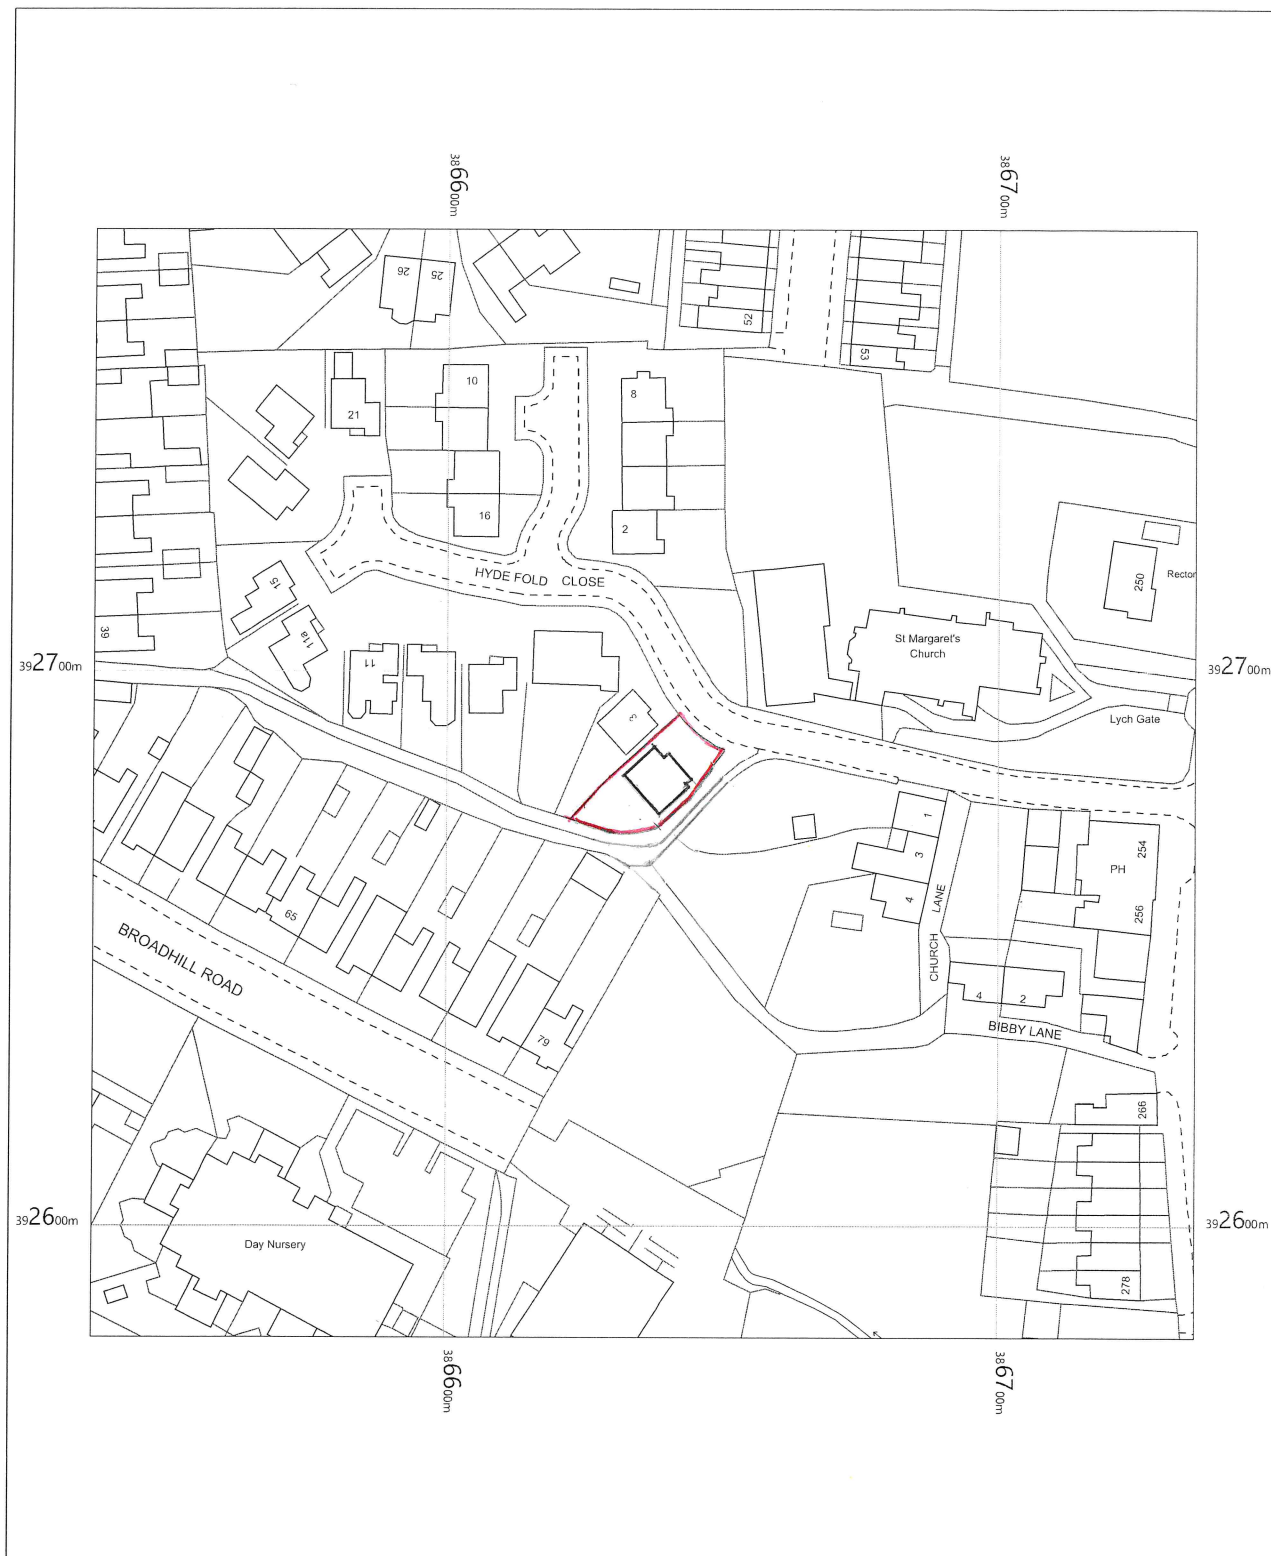


1 Hyde Fold Close
Manchester
M19 1EB

OS MasterMap 1250/2500/10000 scale
Tuesday, March 30, 2021, ID: BW1-00950586
www.blackwellmapping.co.uk


1:1250 scale print at A4, Centre: 386636 E, 392680 N


©Crown Copyright Ordnance Survey. Licence no. 100041041

 


BLACKWELL'S
www.blackwellmapping.co.uk

TEL: 01865 333 677
maps.oxford@blackwell.co.uk

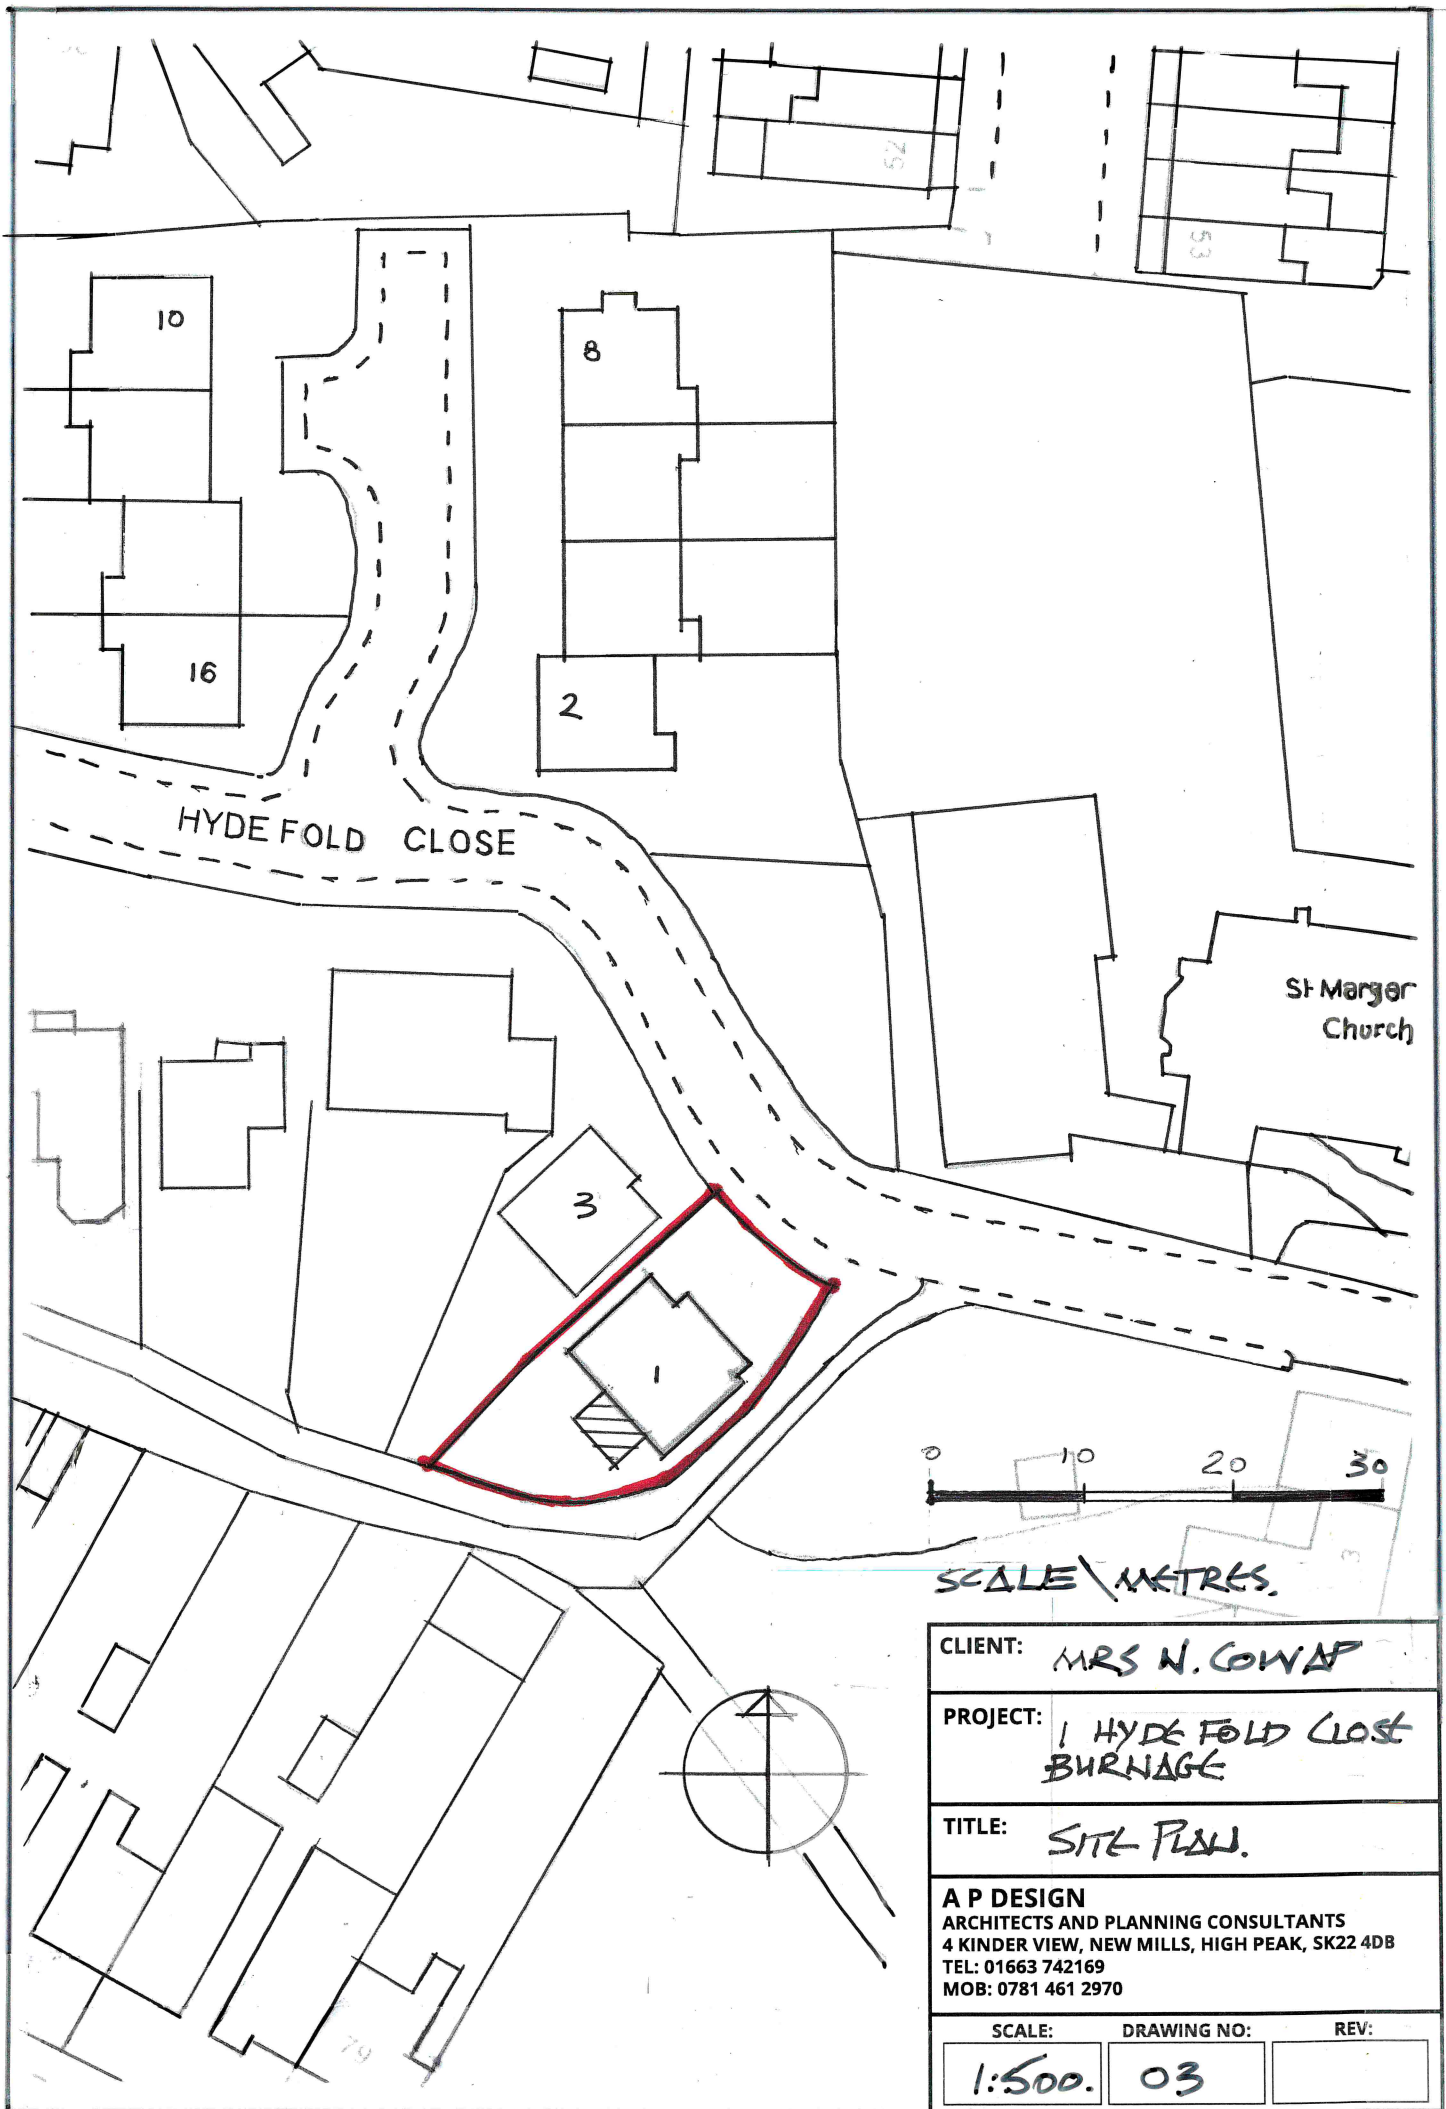


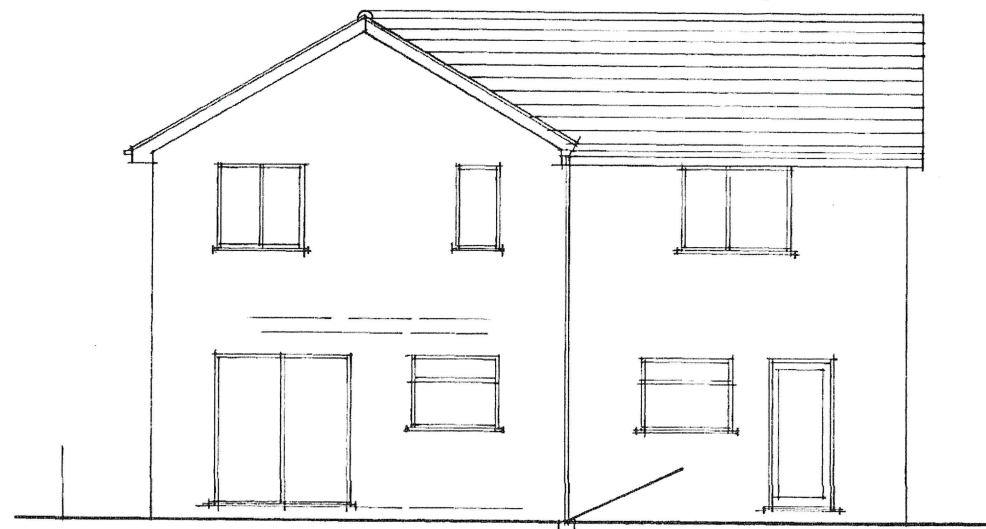







REAR ELEVATION S.W.

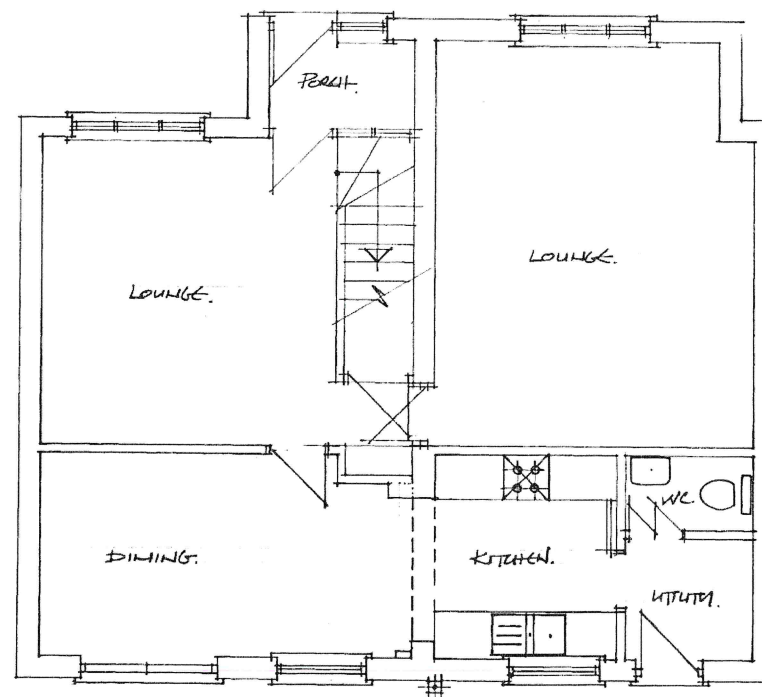

GROUND FLOOR PLAN

 

CLIENT:	MRS N. COWSP	
PROJECT:	1 HYDE FOLD LODGE BURNAGE.	
TITLE:	SURVEY AS EXISTING.	
A P DESIGN ARCHITECTS AND PLANNING CONSULTANTS 4 KINDER VIEW, NEW MILLS, HIGH PEAK, SK22 4DB TEL: 01663 742169 MOB: 0781 461 2970		
SCALE:	DRAWING NO:	REV:
1:50 A1	01	

 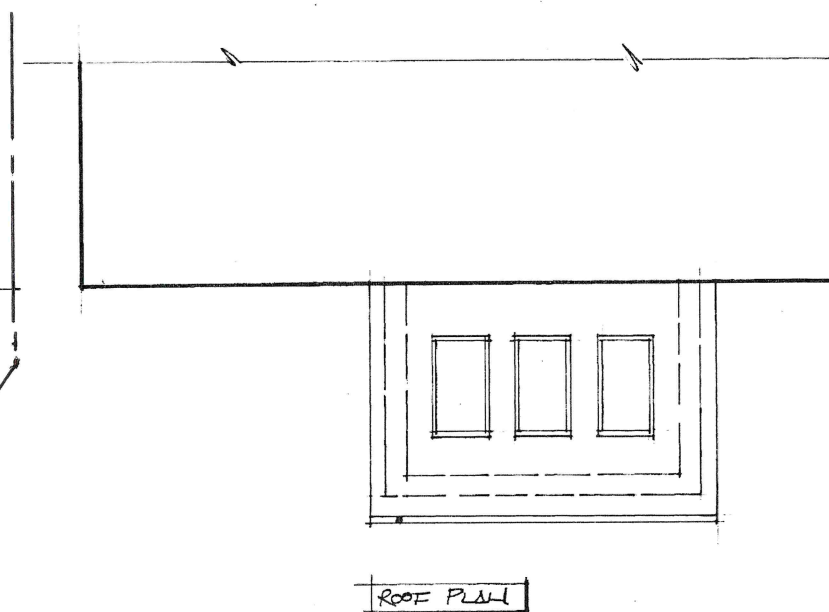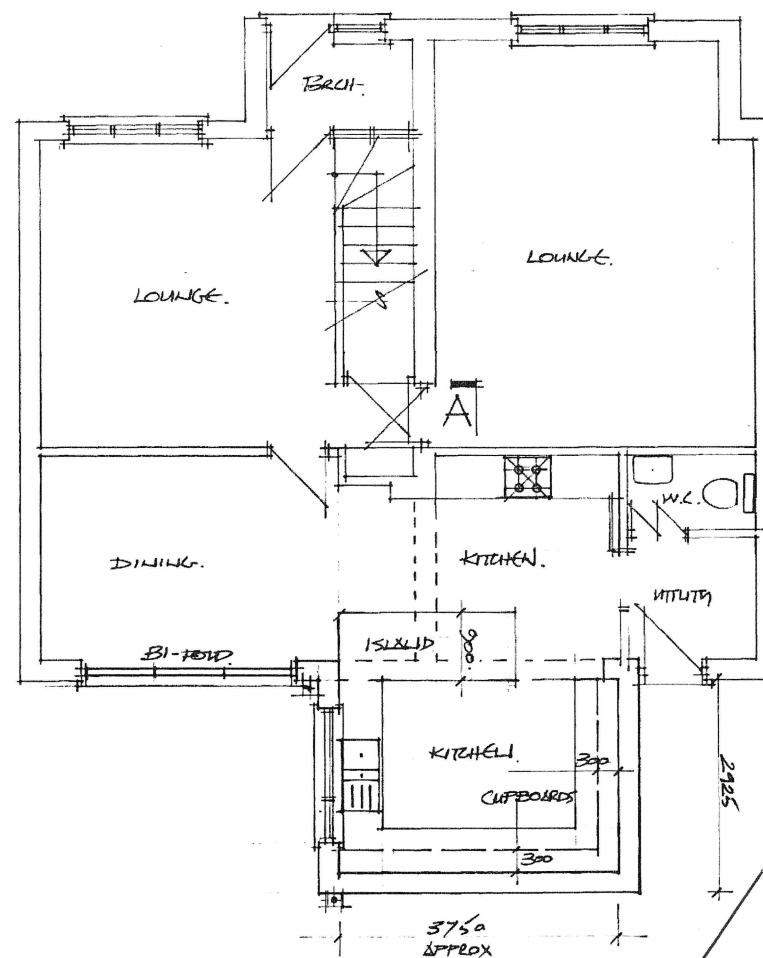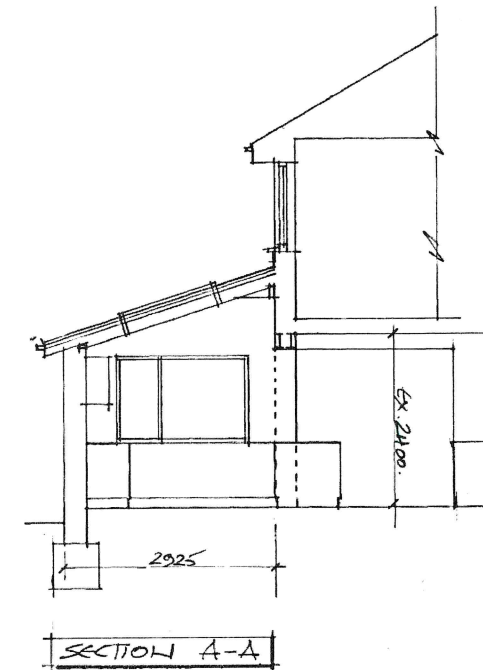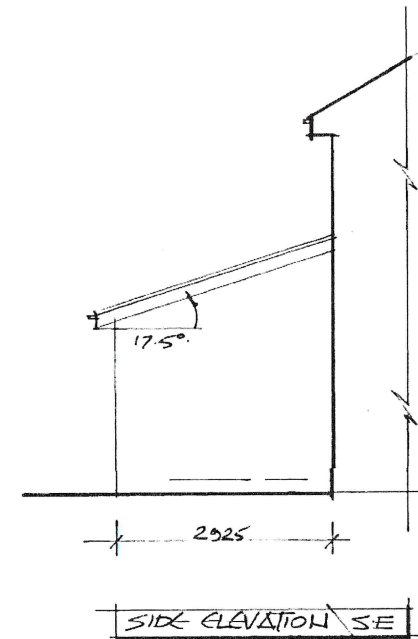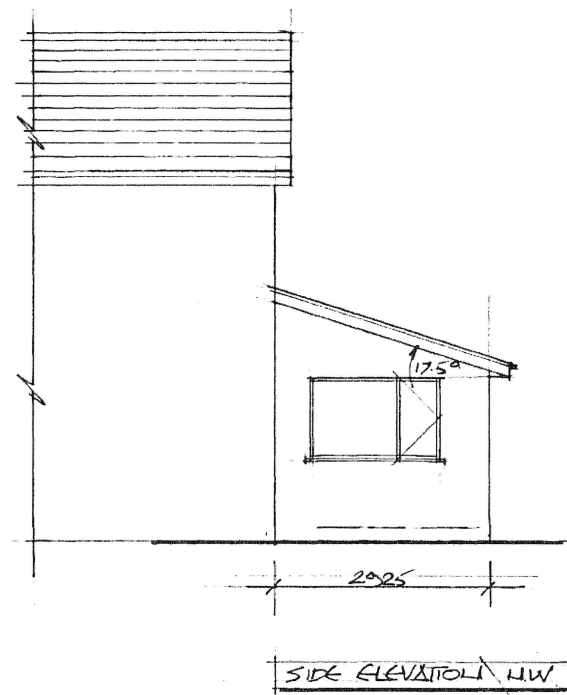

CLIENT:	MRS N. COWAP.
PROJECT:	1 HYDE TOWN CLOVE BURNAGE.
TITLE:	PROPOSED SINGLE STOREY REAR EXTENSION.
A P DESIGN ARCHITECTS AND PLANNING CONSULTANTS 4 KINDER VIEW, NEW MILLS, HIGH PEAK, SK22 4DB TEL: 01663 742169 MOB: 0781 461 2970	
SCALE:	DRAWING NO:
1:50 AT A1	02
REV:	