



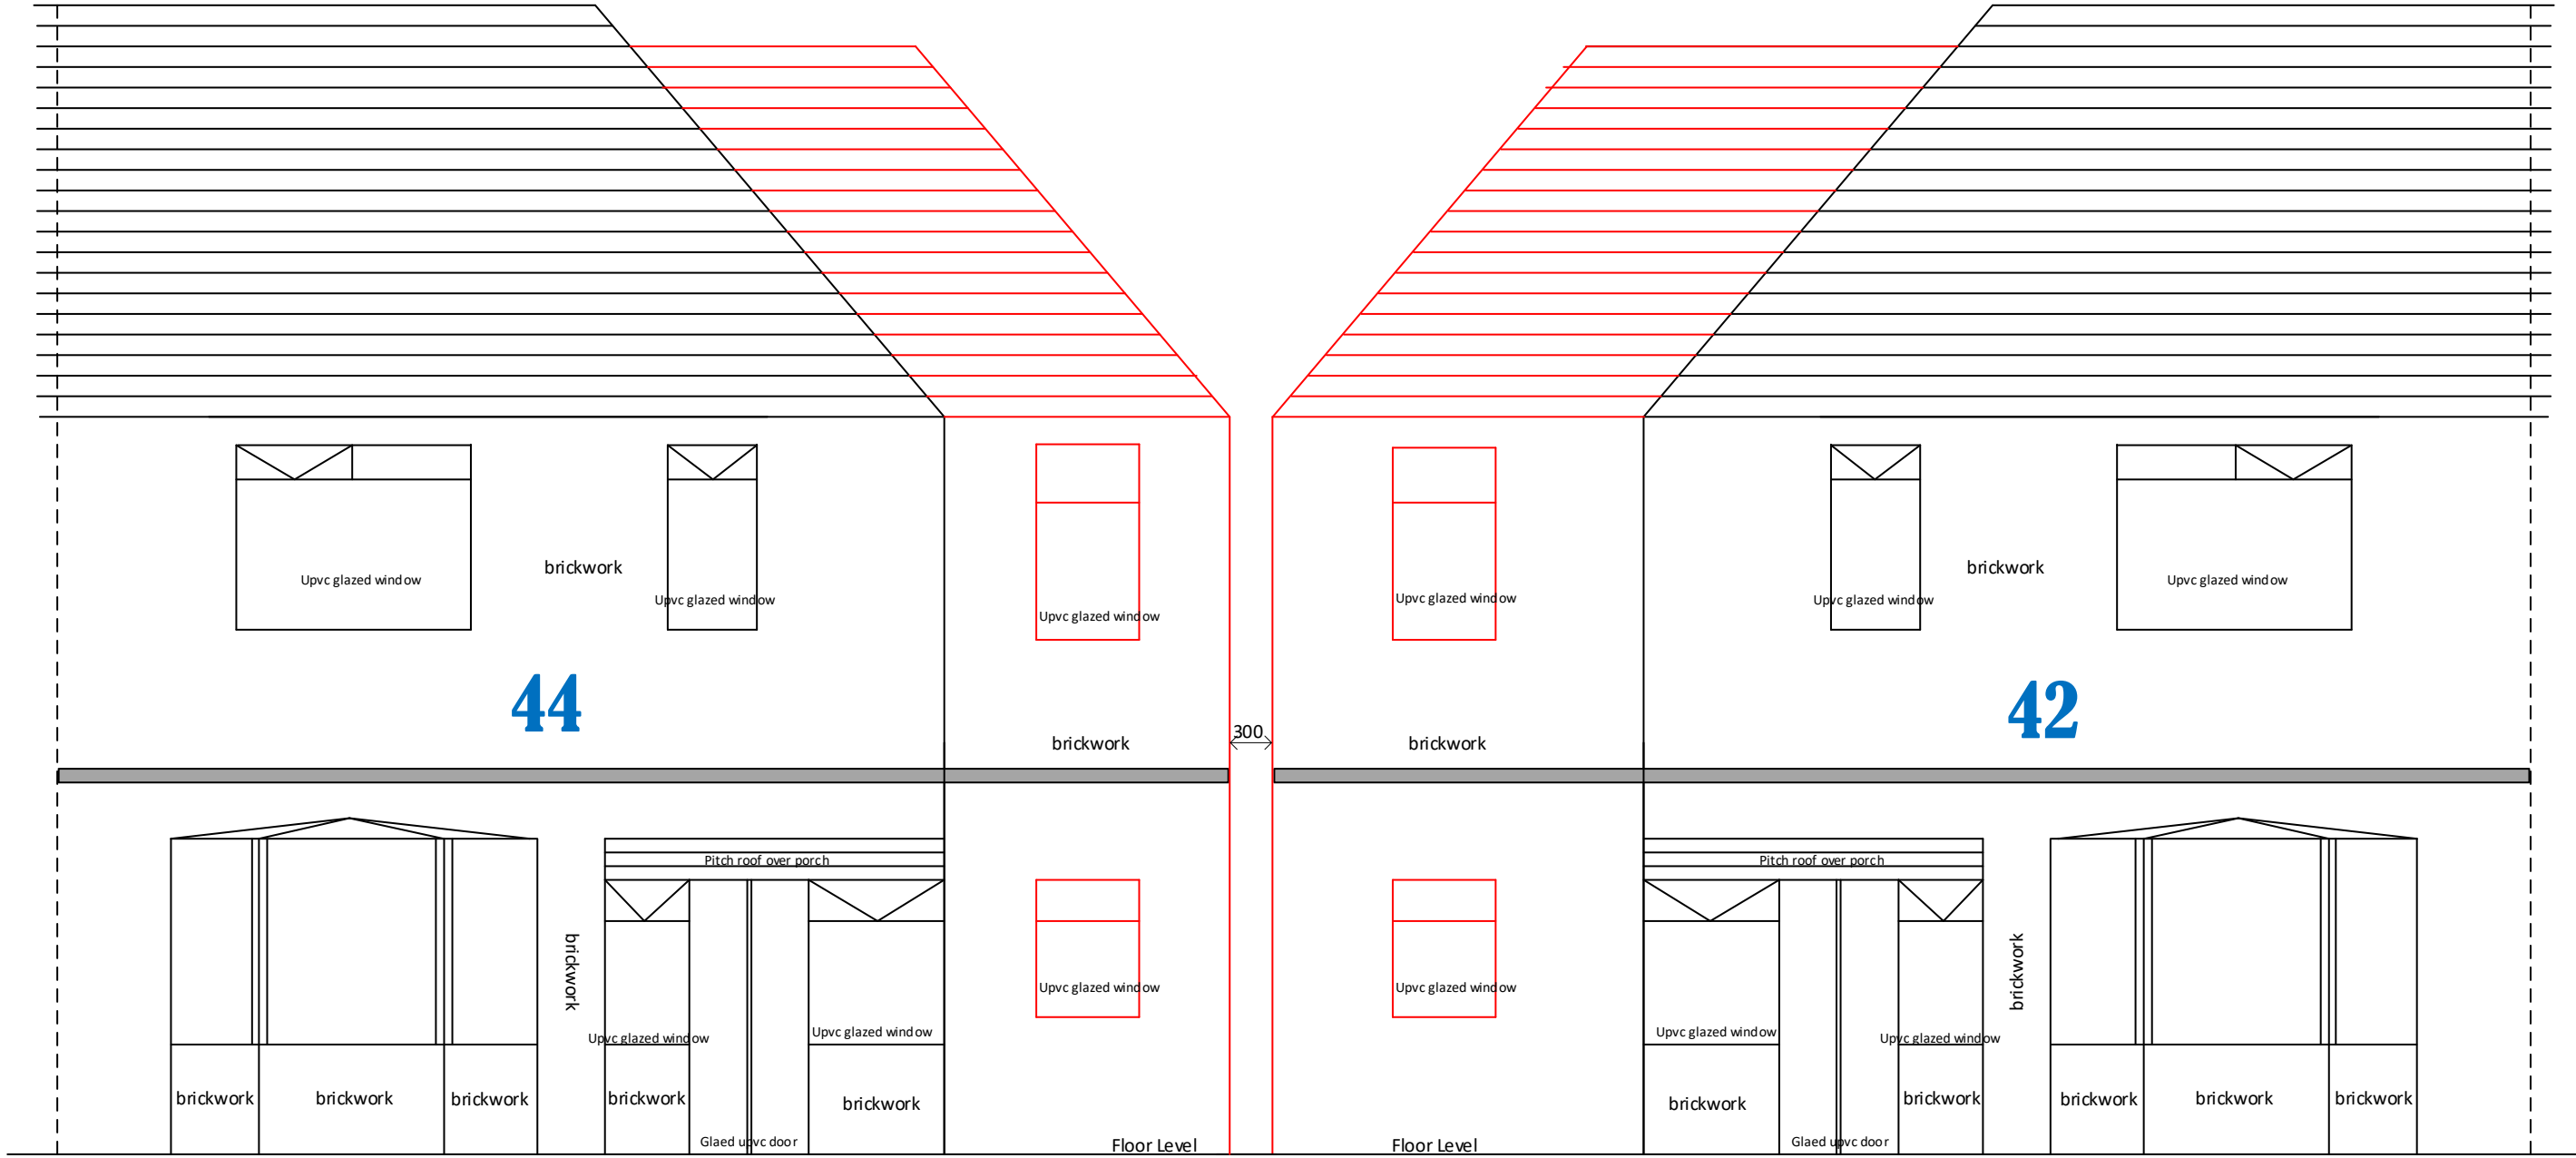

PROPOSED FRONT ELEVATION D

PROPOSED FRONT ELEVATION K

Design 4 Build Services 77 Fields New Road, Oldham OL9 8BT Mob. 07722432673			
Client	M. Kamal Ahmed, 42 Kendall Road, Mr Davinder Singh, 44 Kendall Road, Crumpsall, Manchester M8 4NF		
Title	Double Storey Side Extension		
Scale	1 = 50@A3	Drawing No.	KA-PP-9 12/04/2021

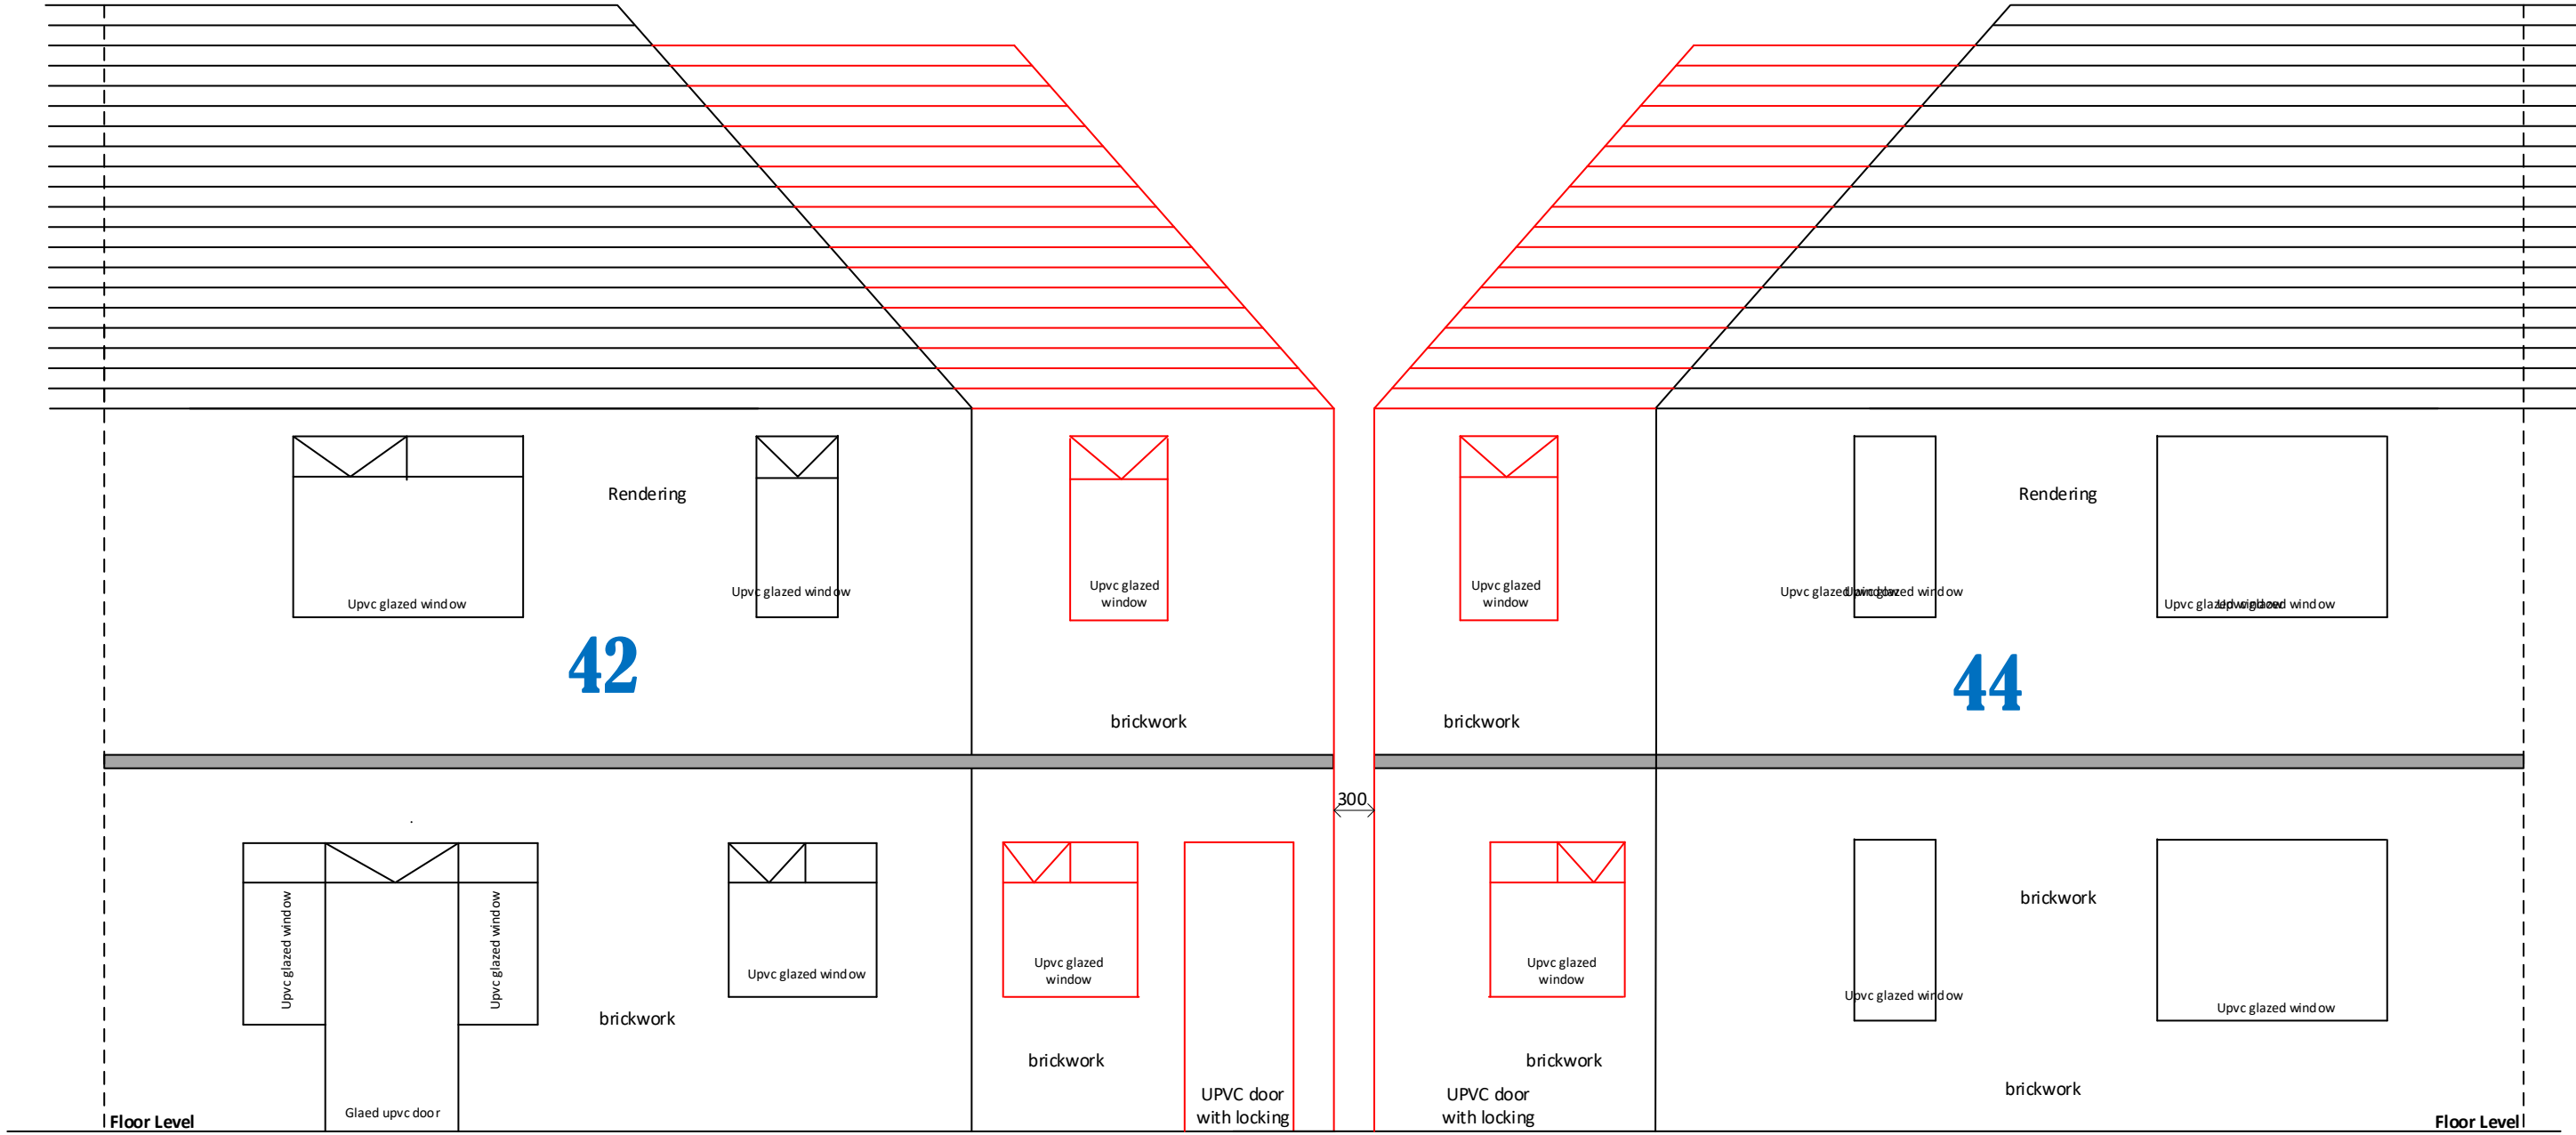

PROPOSED REAR ELEVATION K

PROPOSED REAR ELEVATION D

NOTE:
The existing property has
rendering at front while on
side and rear, brick work.
This will be followed in new
development

Design 4 Build Services 77 Fields New Road, Oldham OL9 8BT Mob. 07722432673			
Client	M. Kamal Ahmed, 42 Kendall Road, Mr Davinder Singh, 44 Kendall Road, Crumpsall, Manchester M8 4NF		
Title	Double Storey Side Extension		
Scale	1 = 50@A3	Drawing No.	KA-PP-10 12/04/2021