




Note:
Studio OL3 Ltd shall have no responsibility for any use made of this document other than for that which it was prepared and issued.
All dimensions and levels to be checked on site.
Any discrepancies should be reported to Studio OL3 Ltd.
This drawing should not be reproduced without written permission from Studio OL3 Ltd.

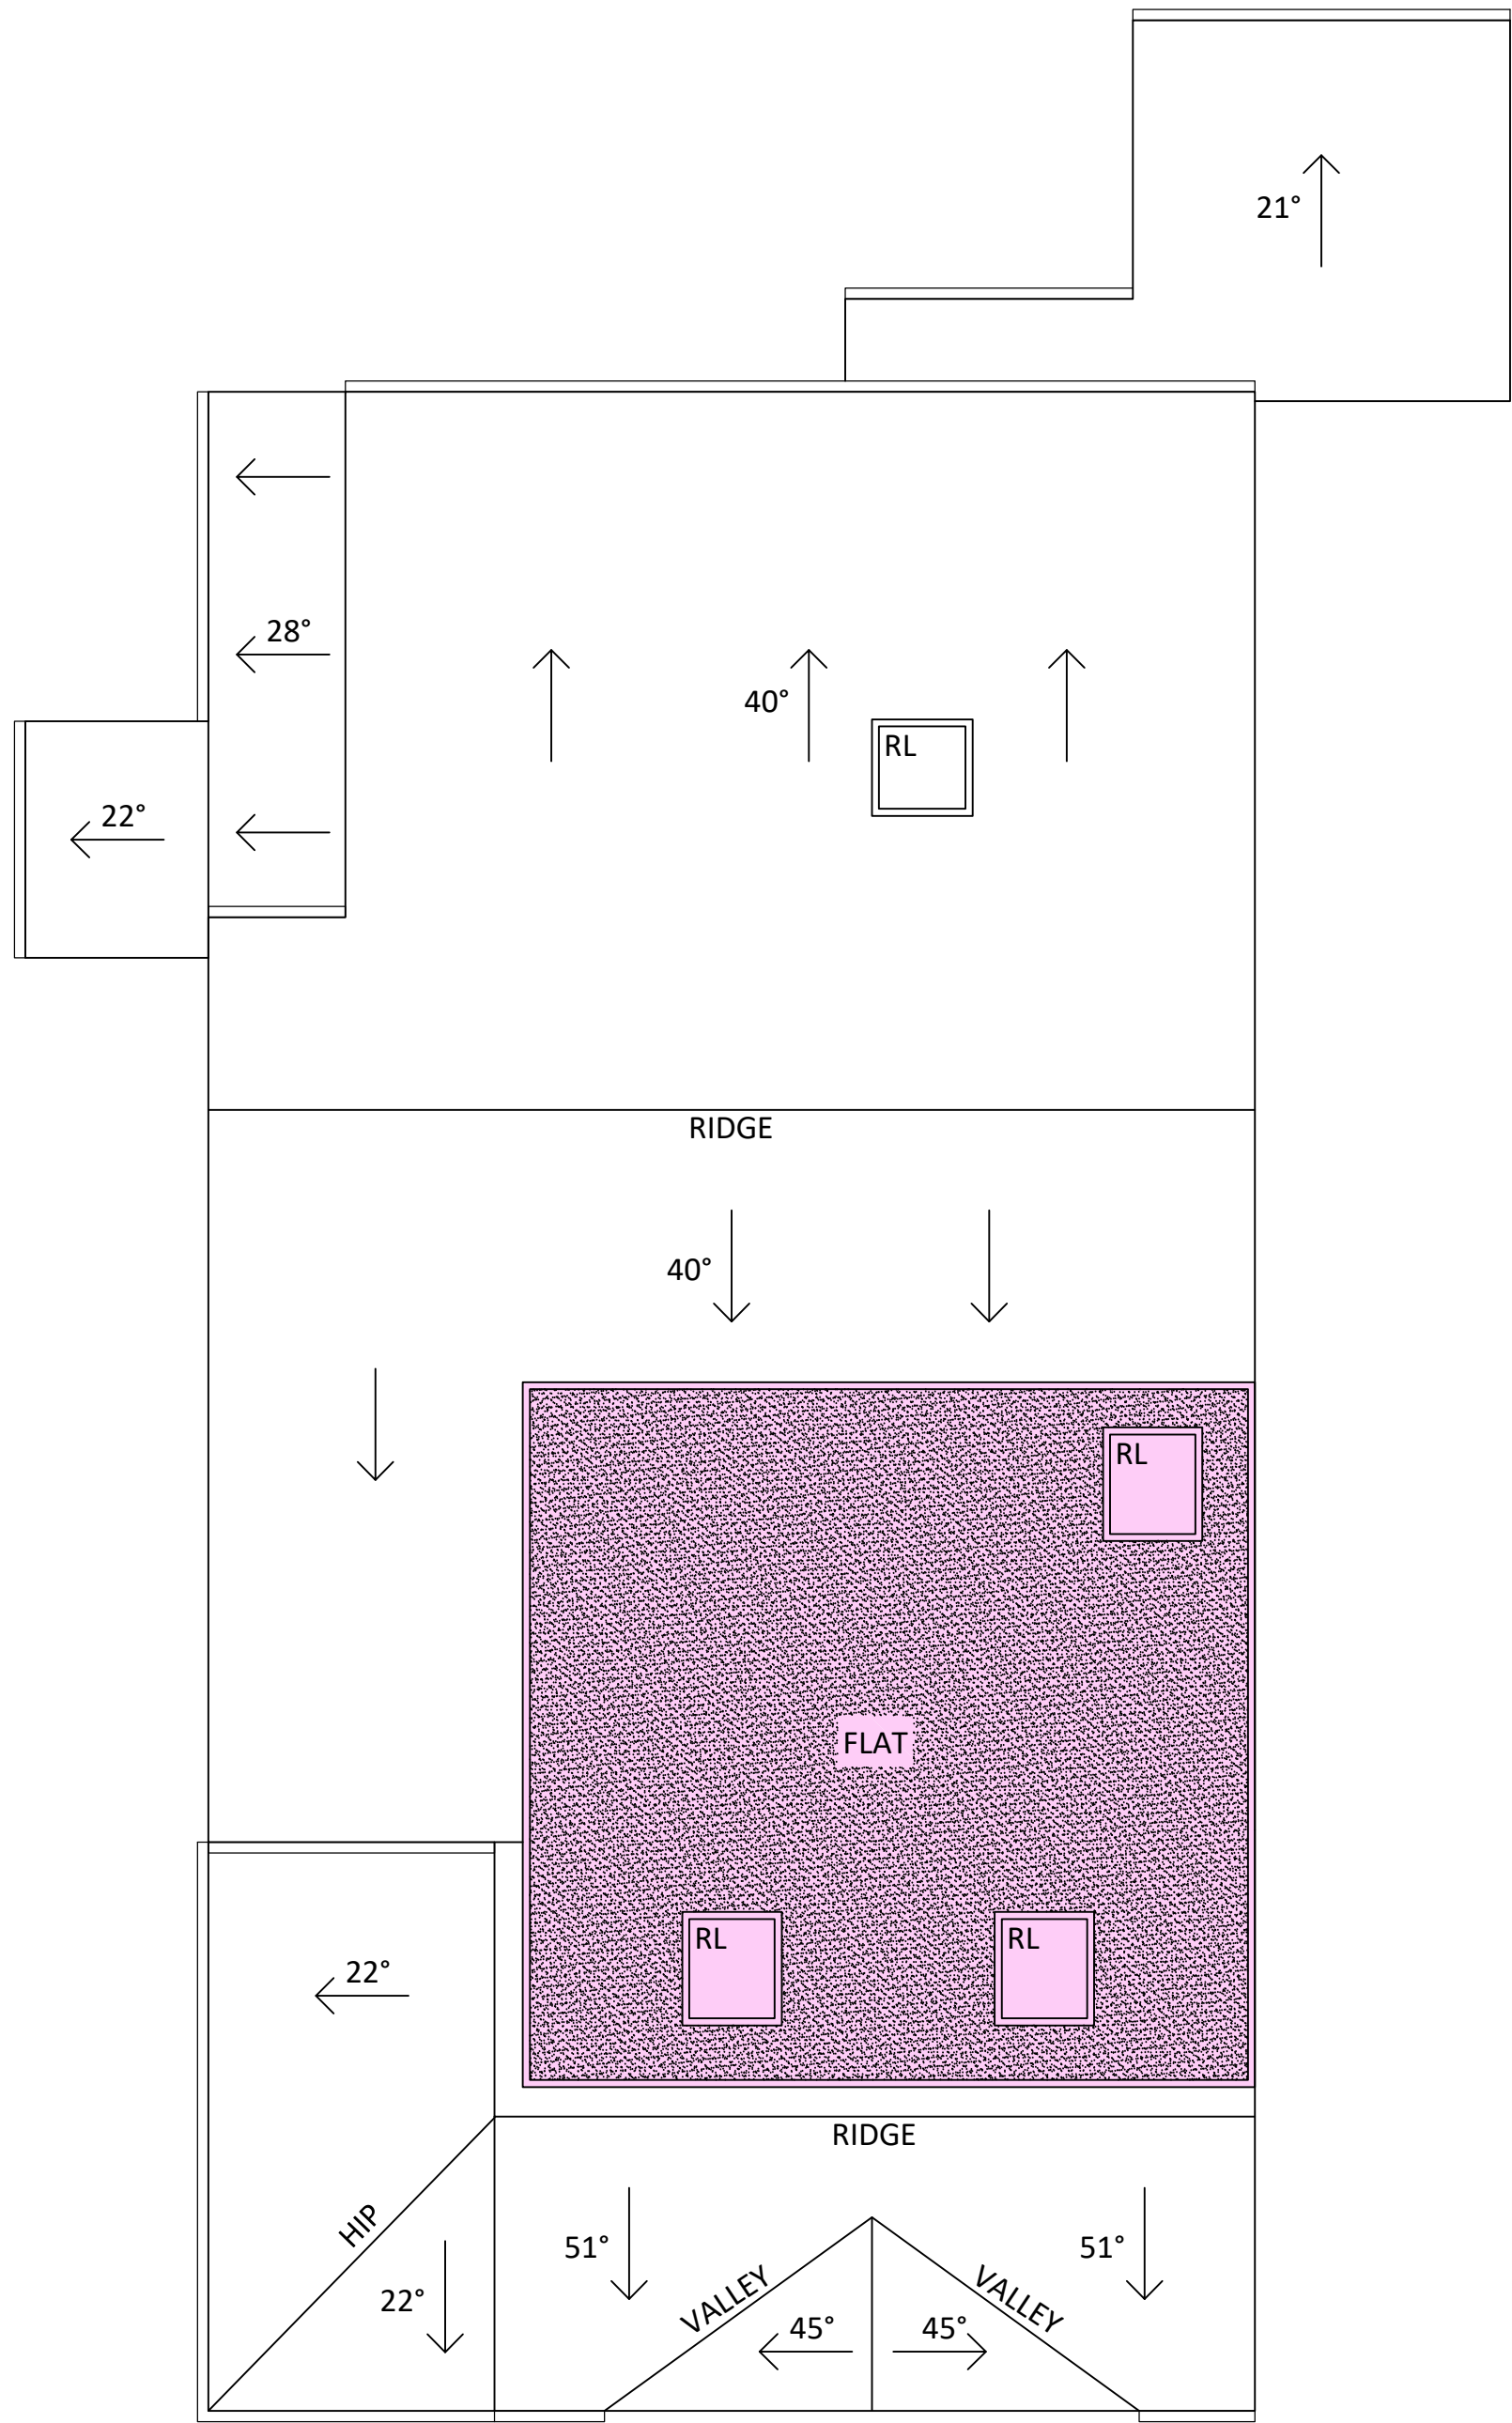


ROOF PLAN AS PROPOSED
Scale @ 1 : 50

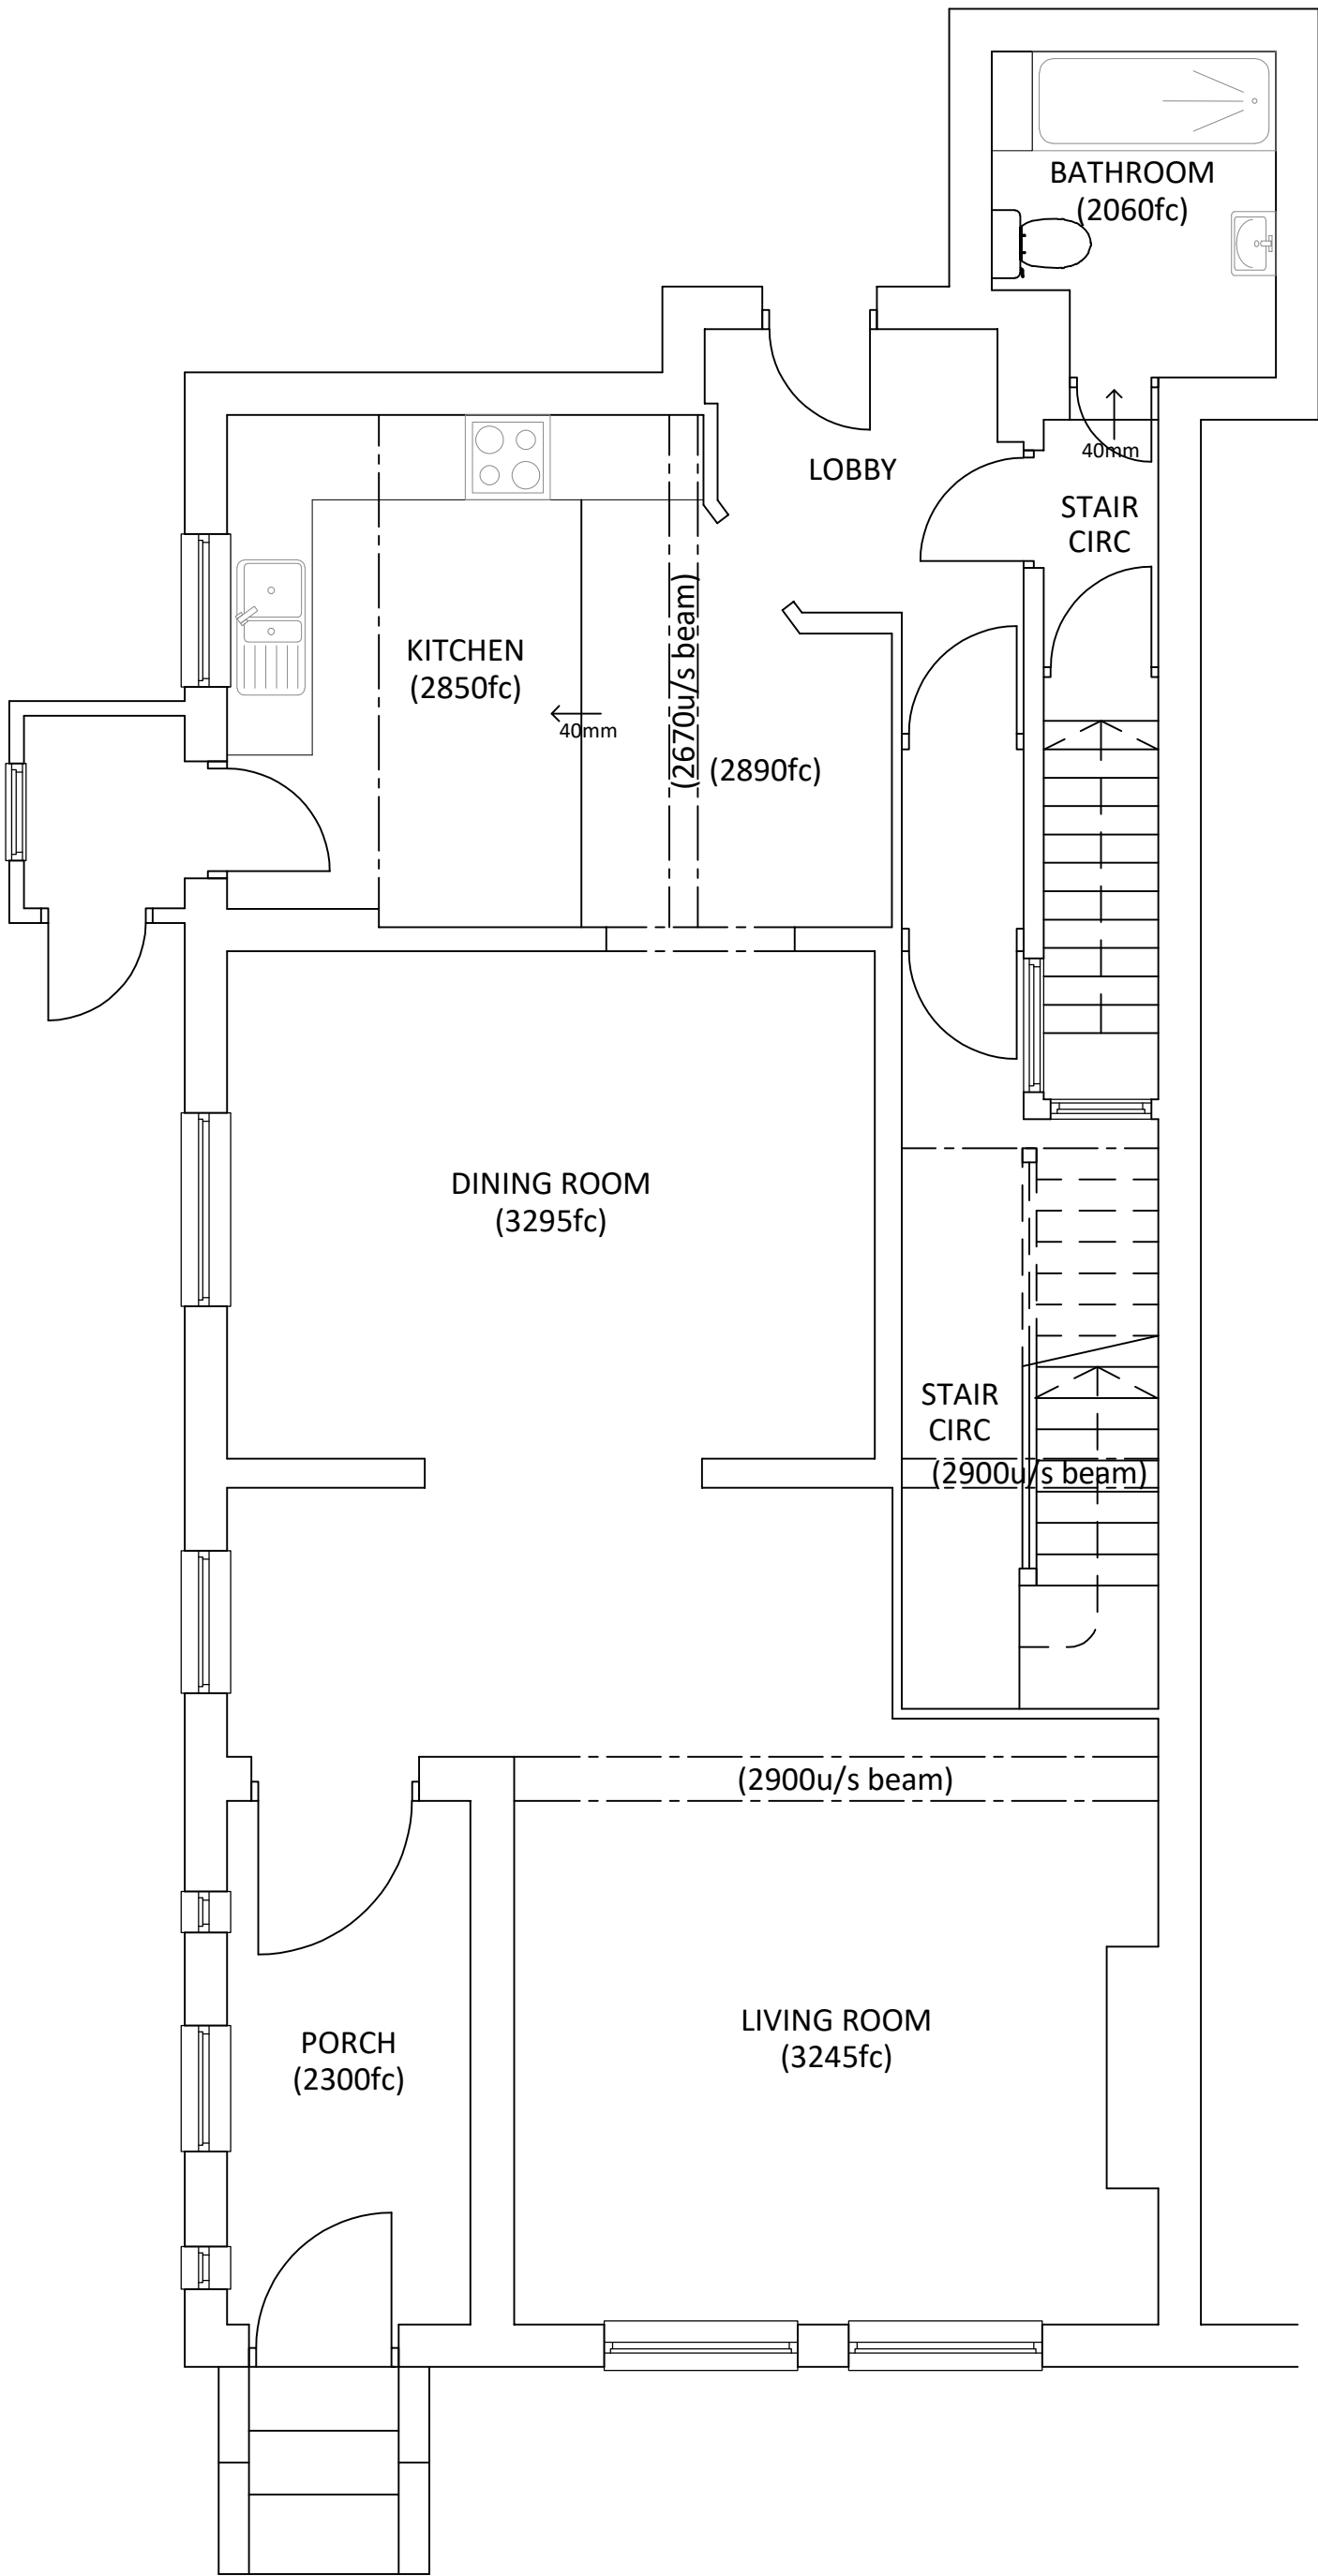


GROUND FLOOR AS PROPOSED
Scale @ 1 : 50

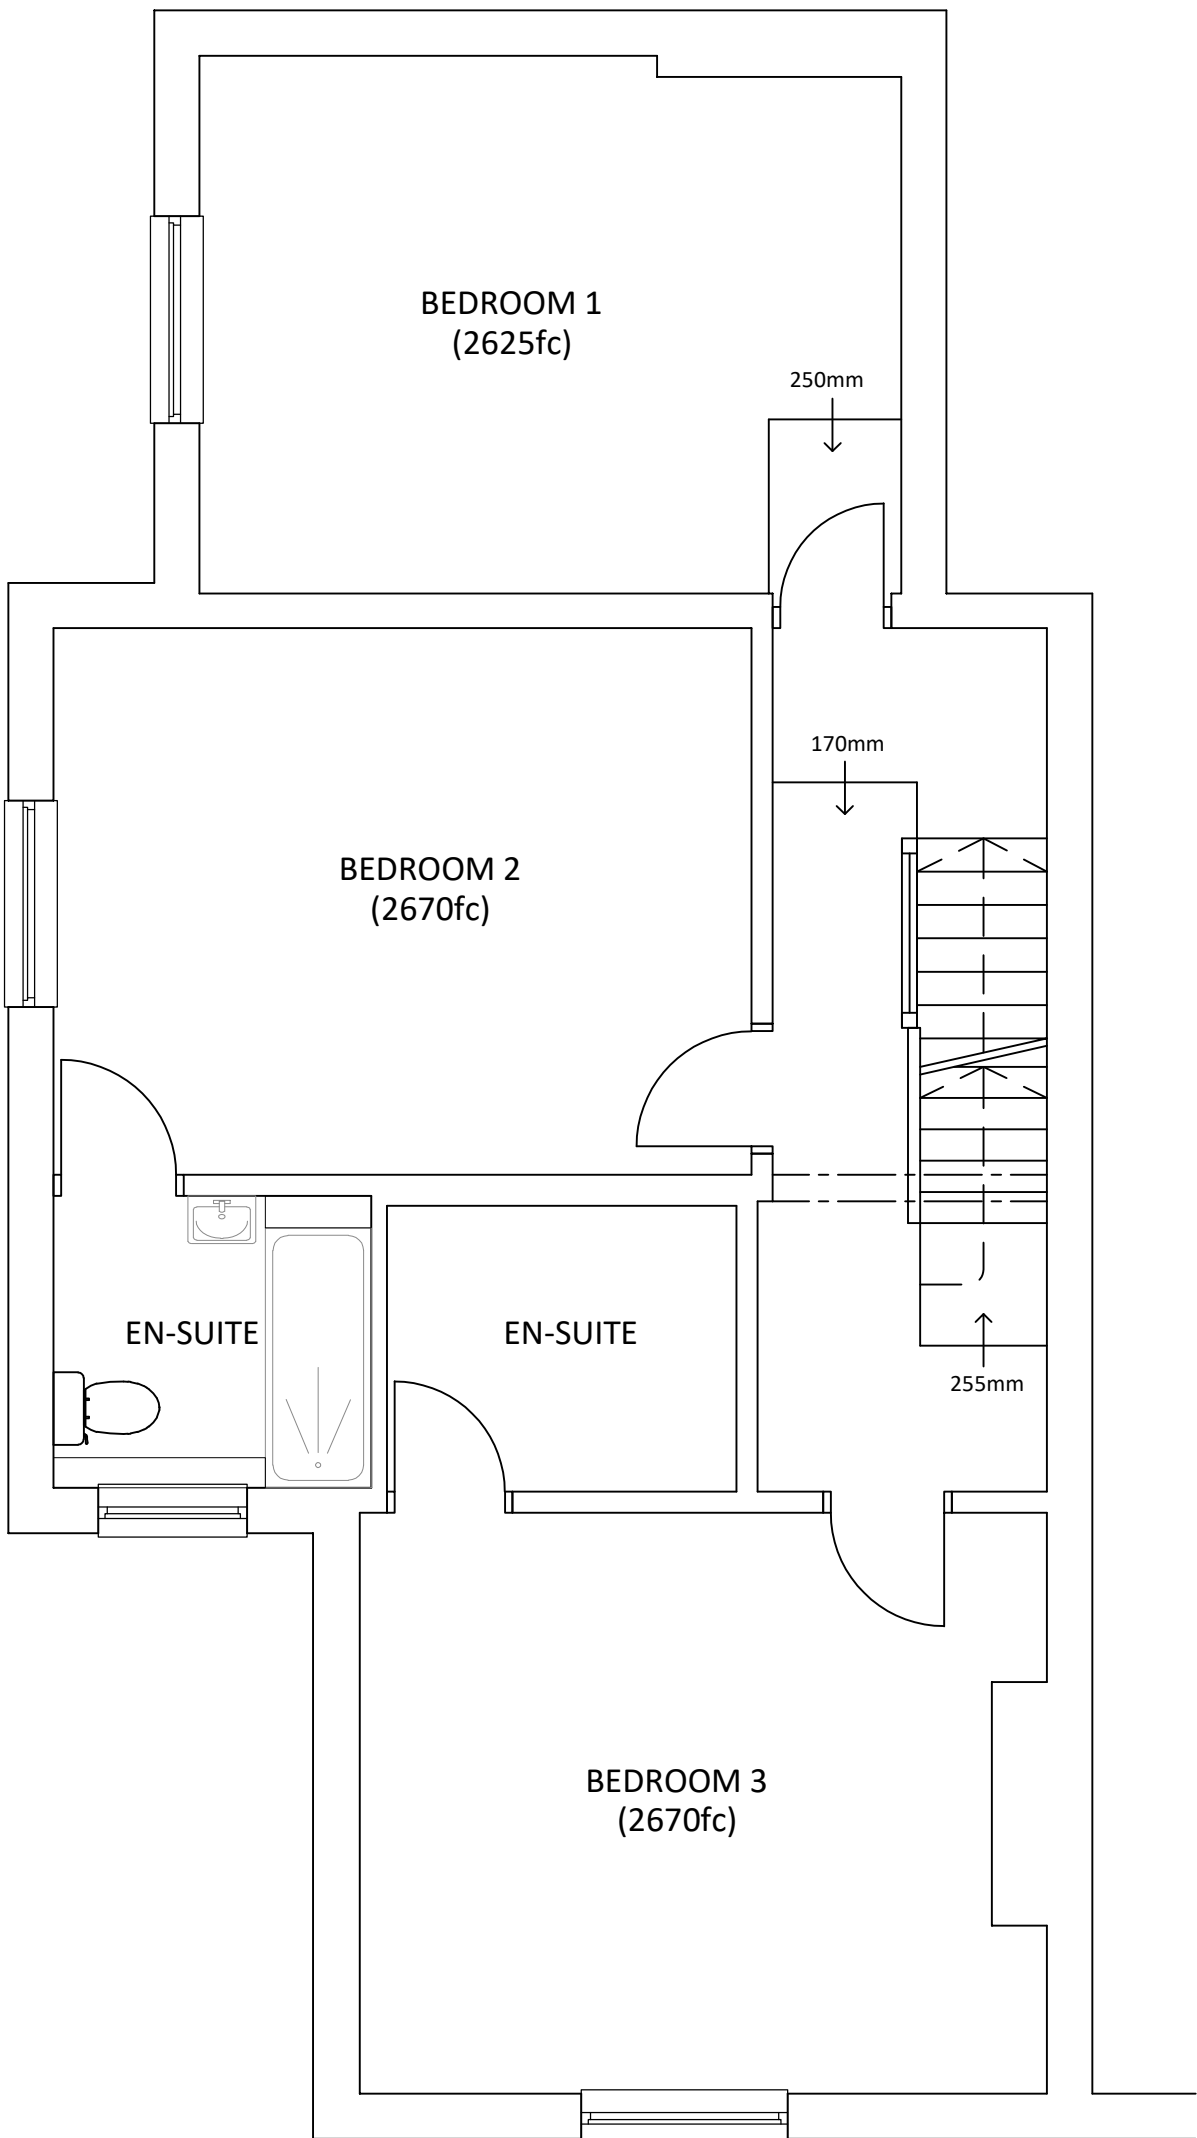

FIRST FLOOR AS PROPOSED
Scale @ 1 : 50

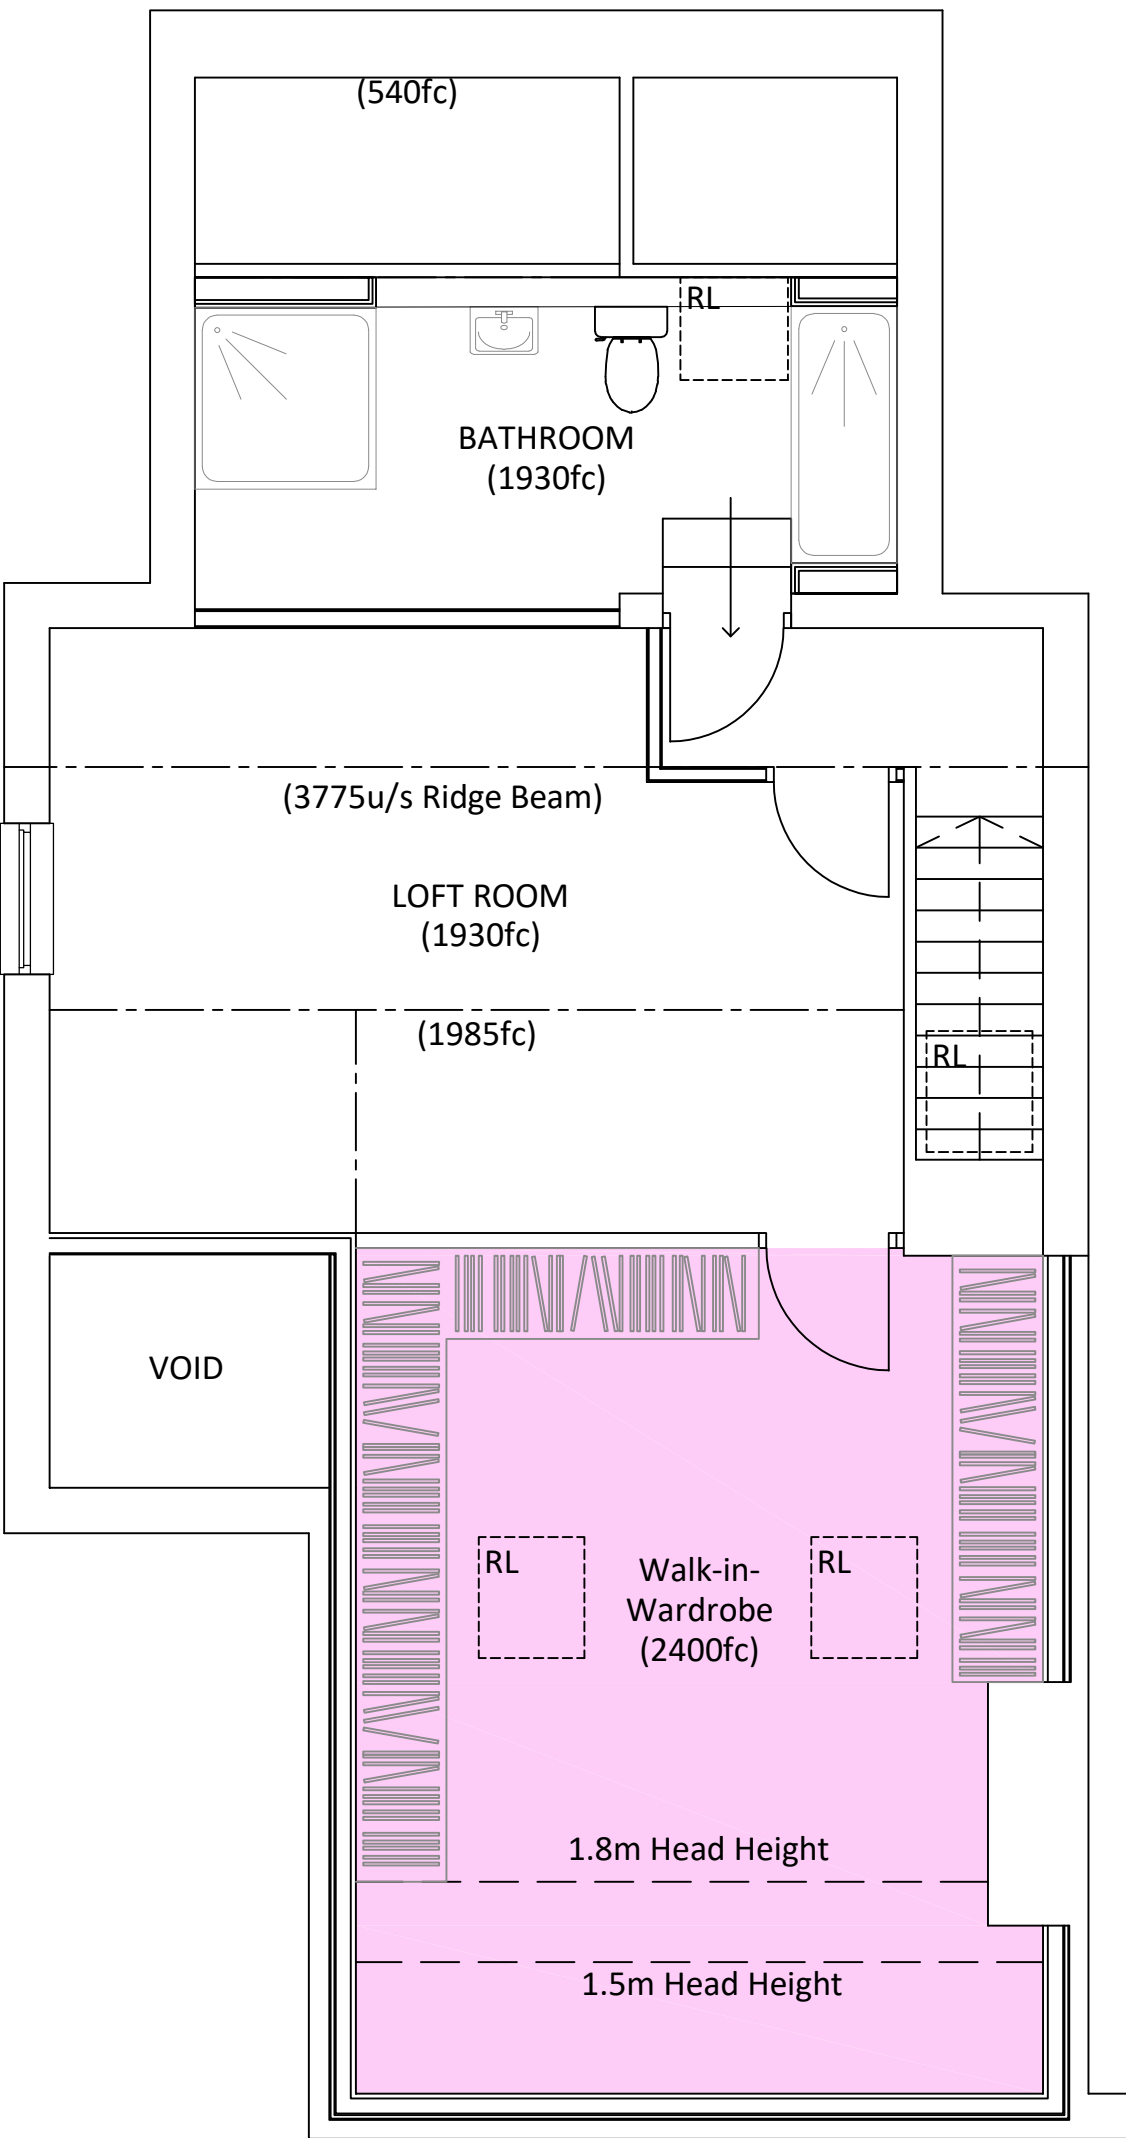

SECOND FLOOR AS PROPOSED
Scale @ 1 : 50

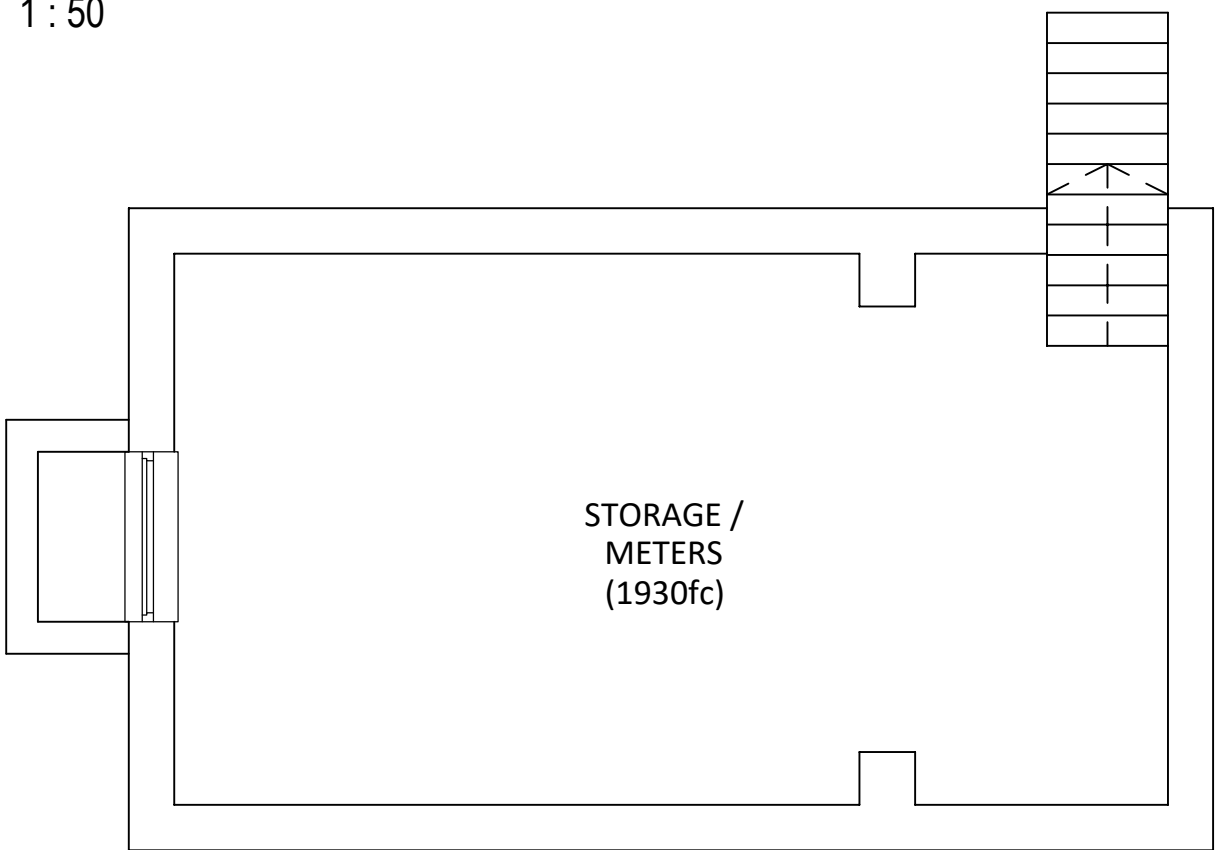

BASEMENT AS PROPOSED
Scale @ 1 : 50

PLANNING

No.	Date	Description	Issued by
-----	------	-------------	-----------

MR CARROLL

4, 4A LEVENSHULME ROAD,
GORTON,
PROPOSED DORMER
EXTENSION

ROOF PLAN AND FLOOR PLANS
AS PROPOSED

Drawing Number	Project number	840
P-04	Date	04.03.21
Current Revision	Drawn by	SN
-	Checked by	OL3
	Scale @ A1	1:50

STUDIO OL3
ARCHITECTURAL DESIGN

Unit 23 Broadway Business Park Chadderton OL9 9XA
Email - design@studio-ol3.co.uk - Web - www.studio-ol3.co.uk