



Revisions


revision	date	comments
A	03.05.2021	Double storey enlarged

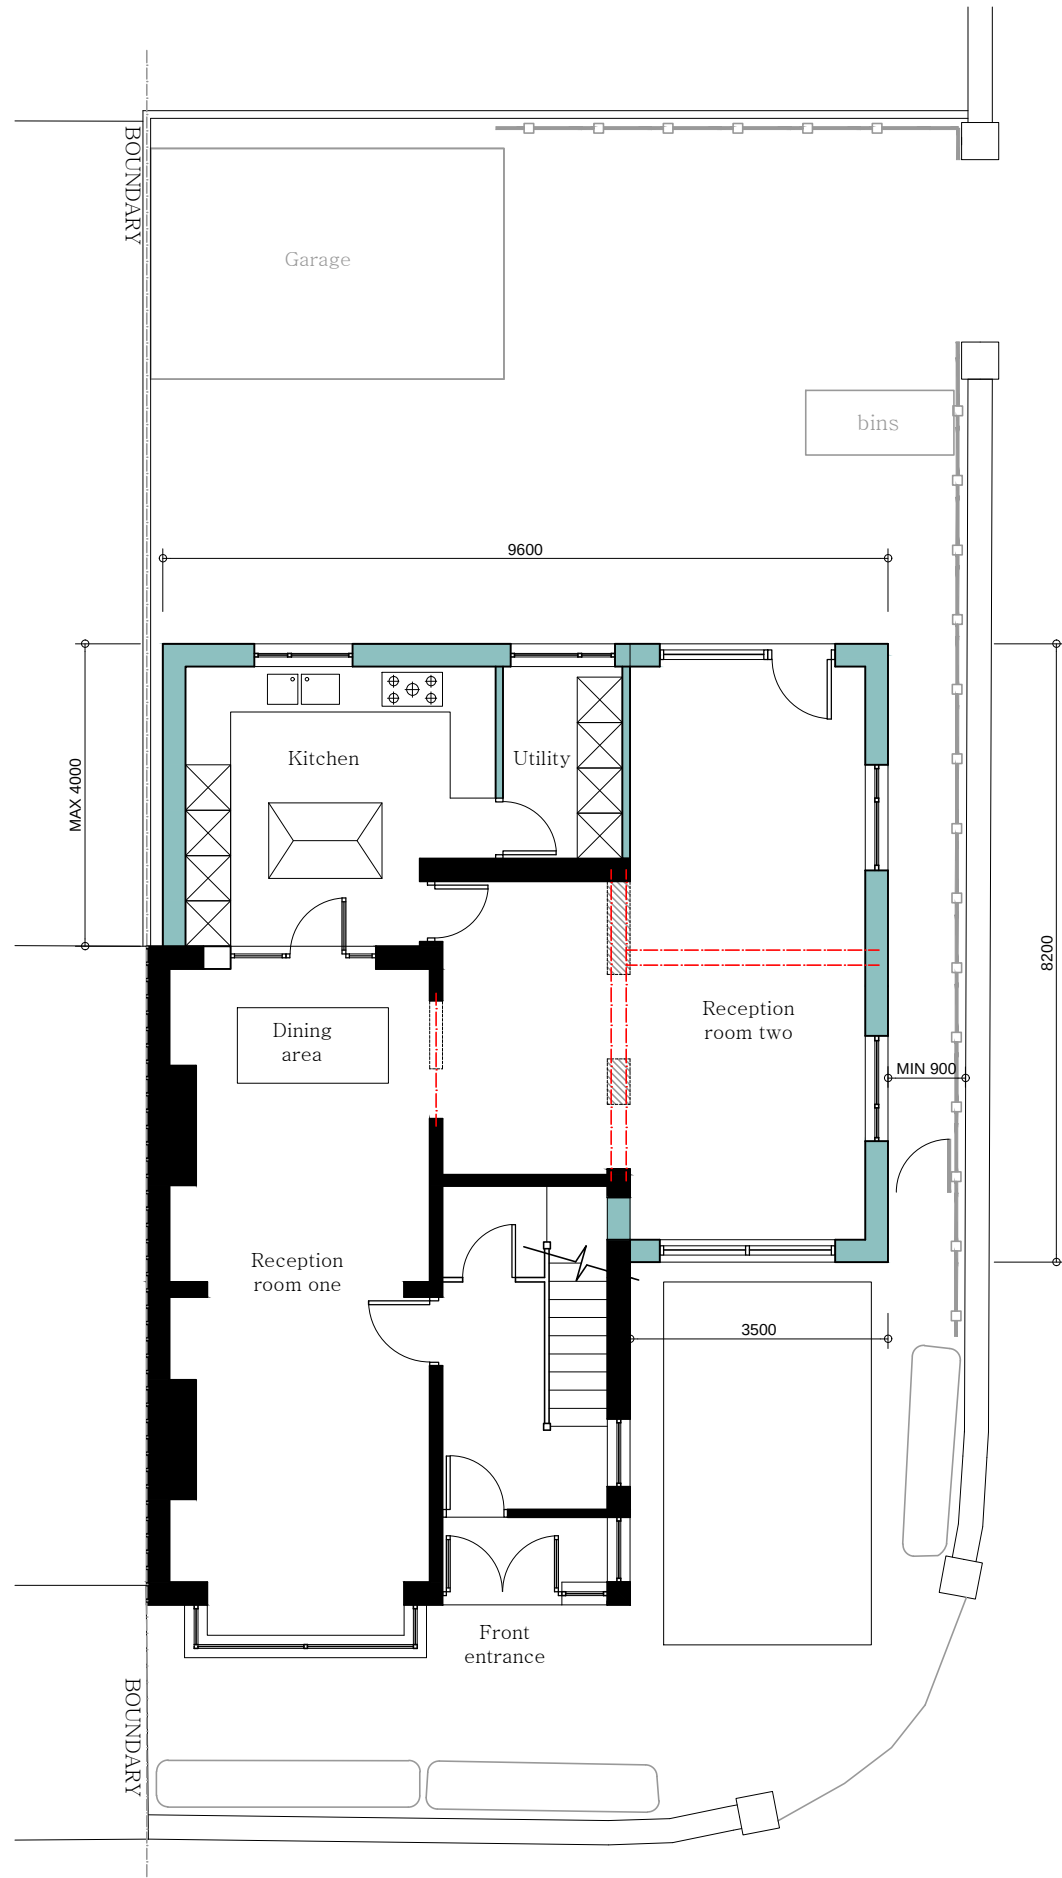


Proposed ground floor plan
1:100

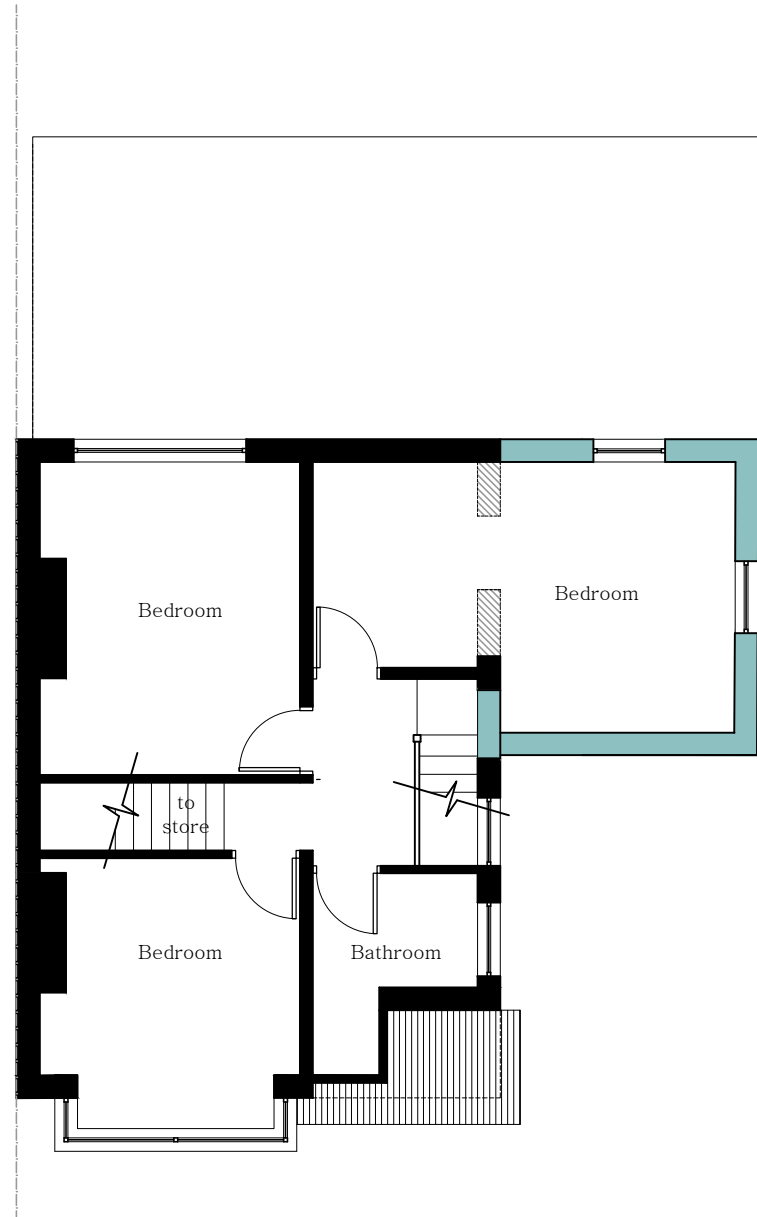

Proposed first floor plan
1:100

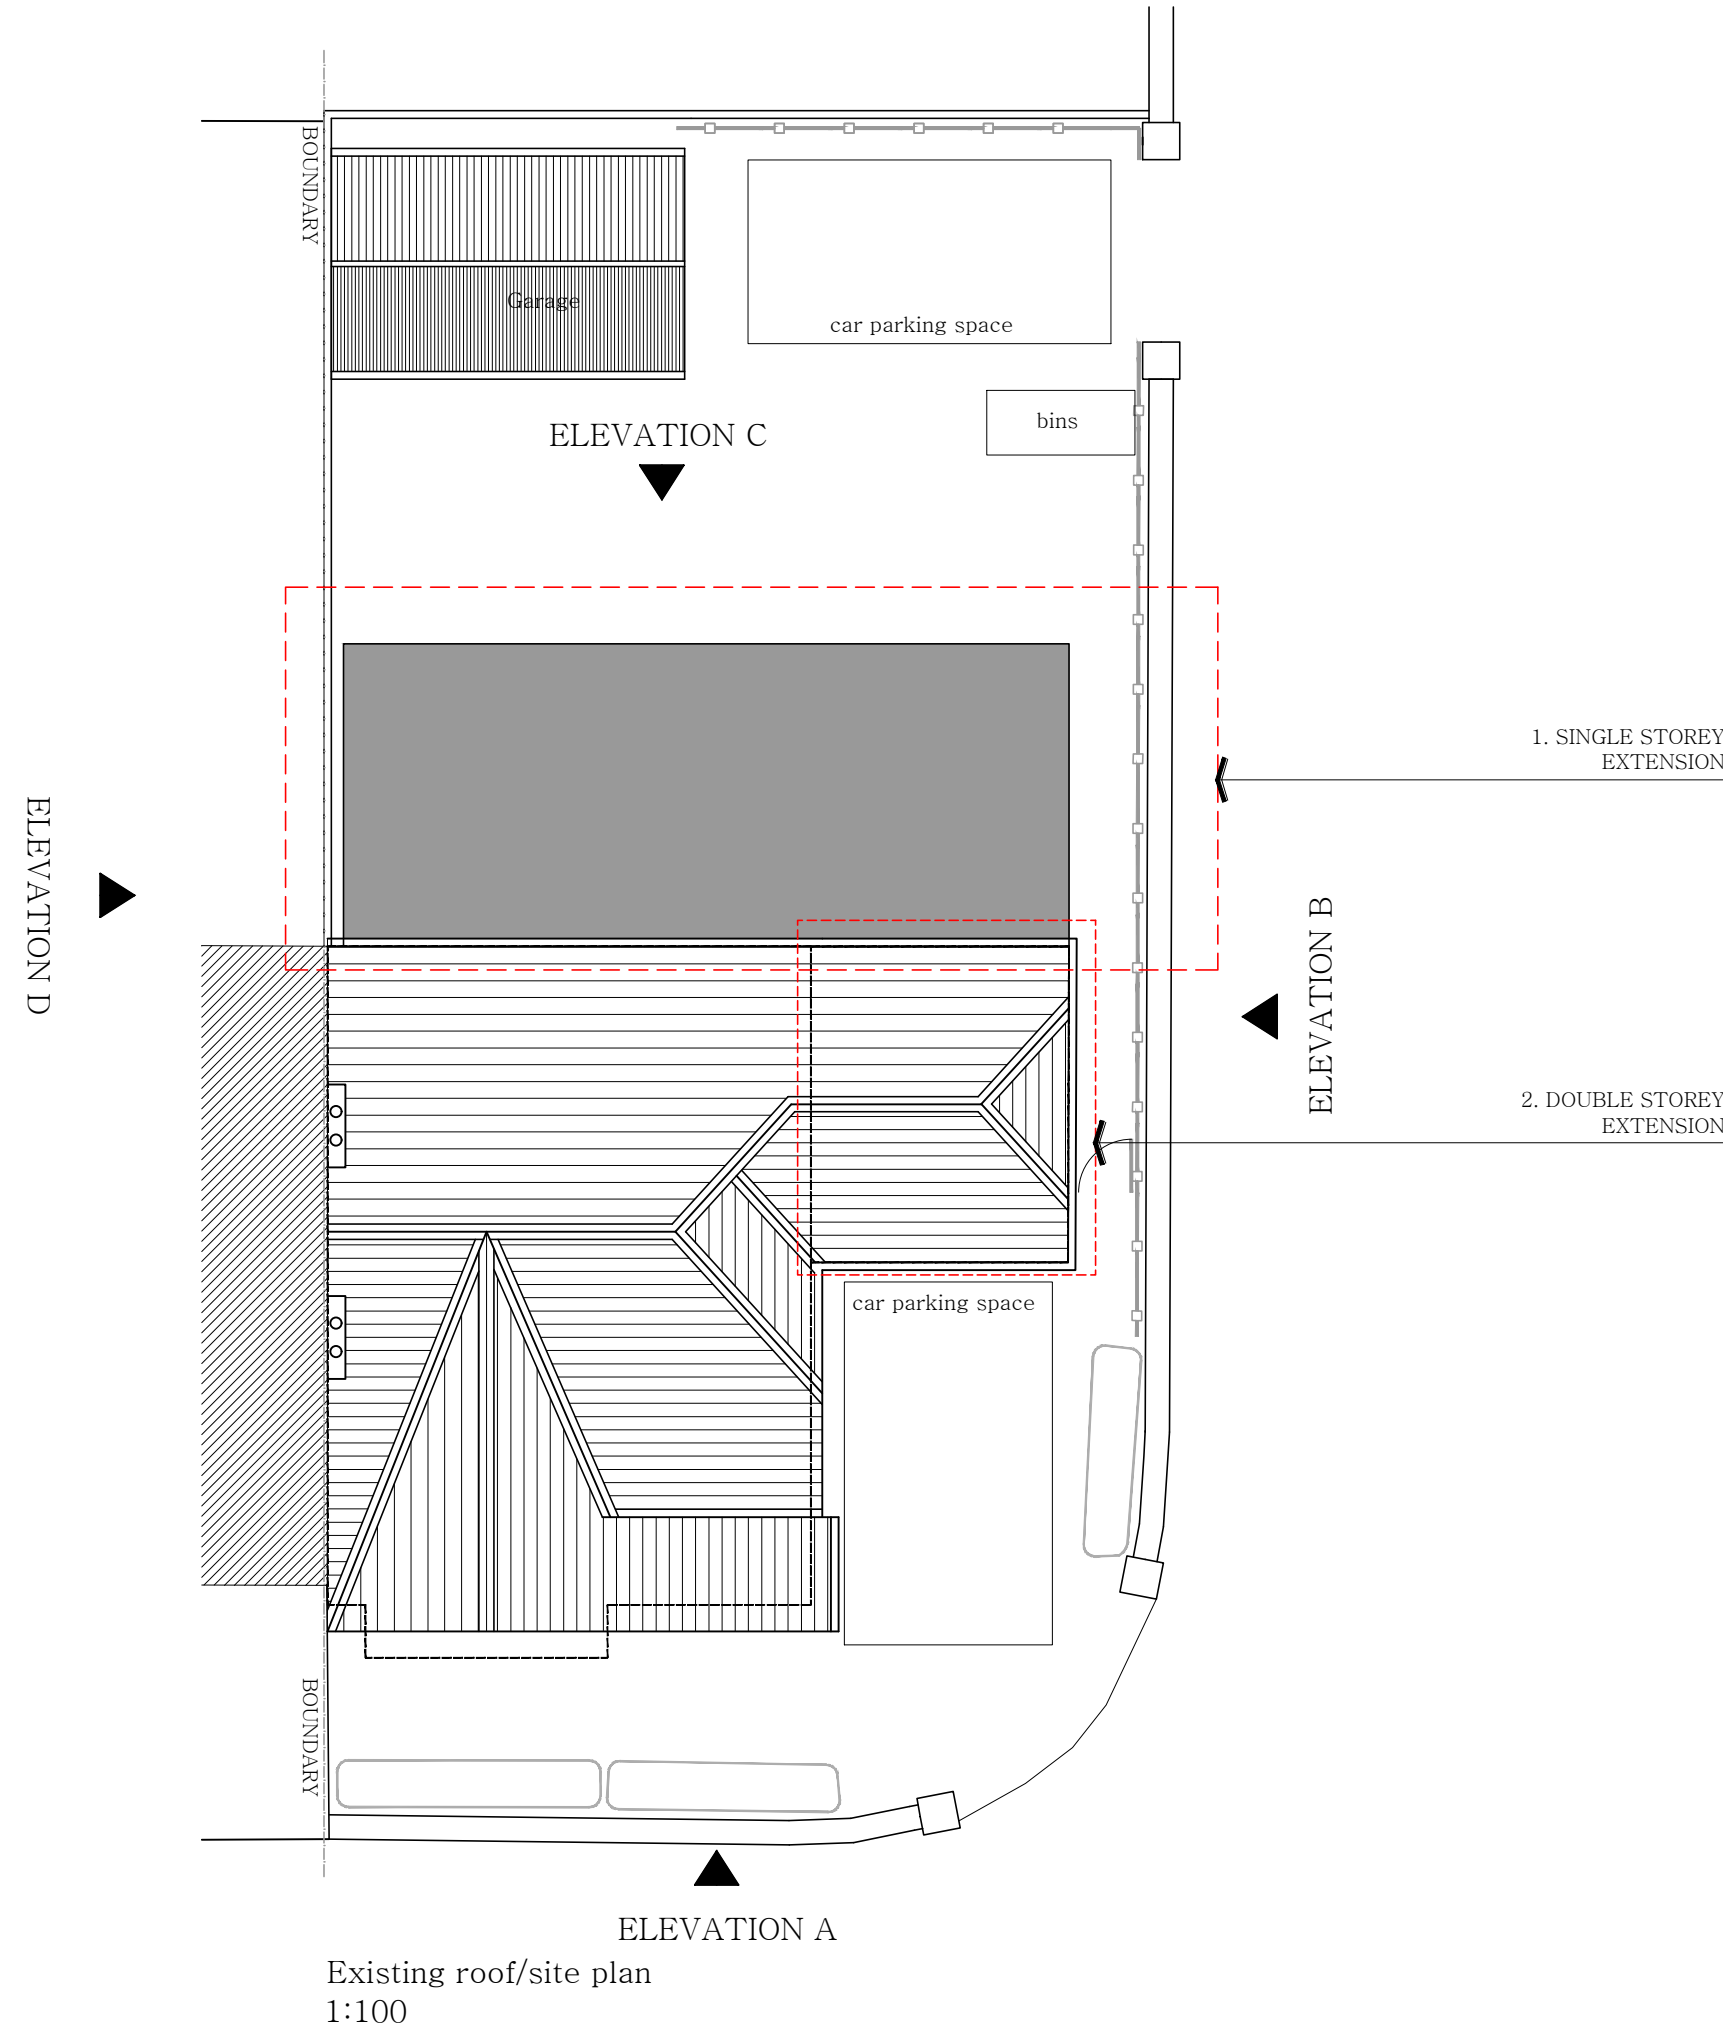

Existing roof/site plan
1:100

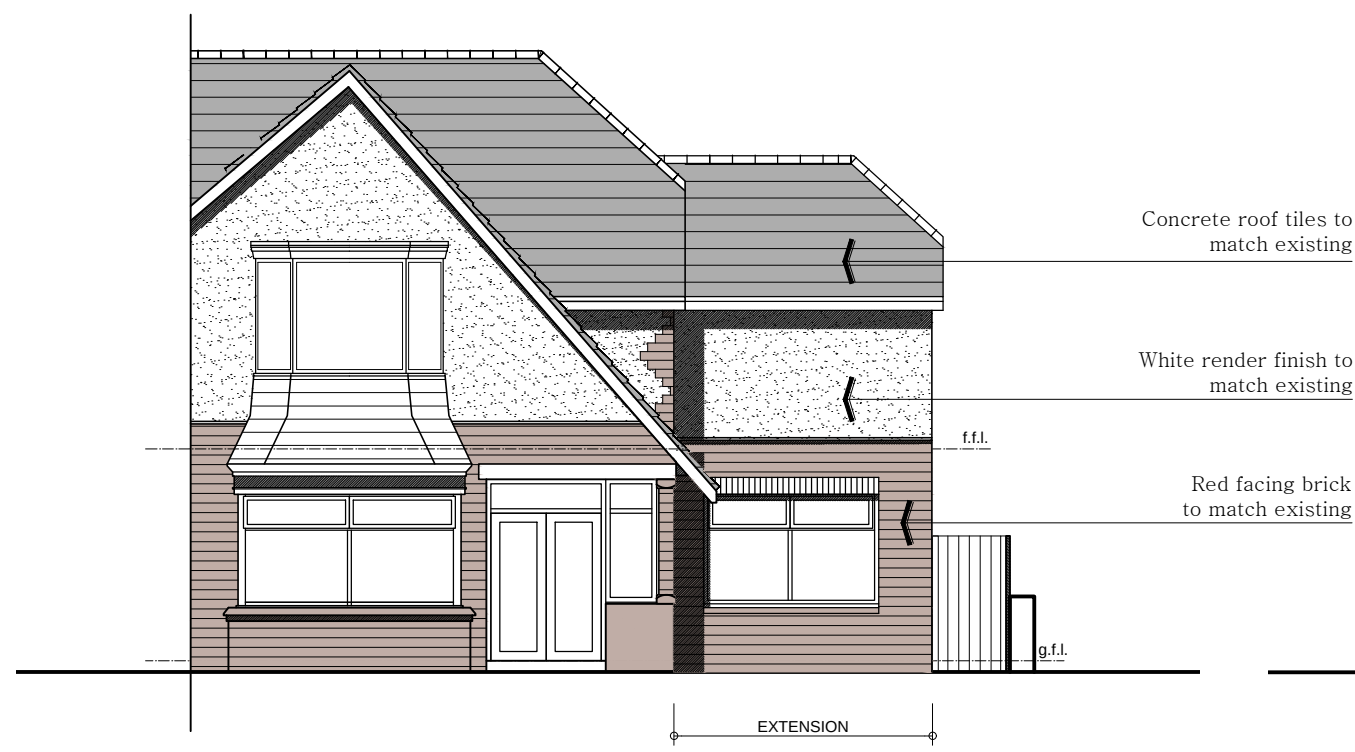


Proposed elevation A
1:100



Proposed elevation B
1:100



Proposed elevation C
1:100

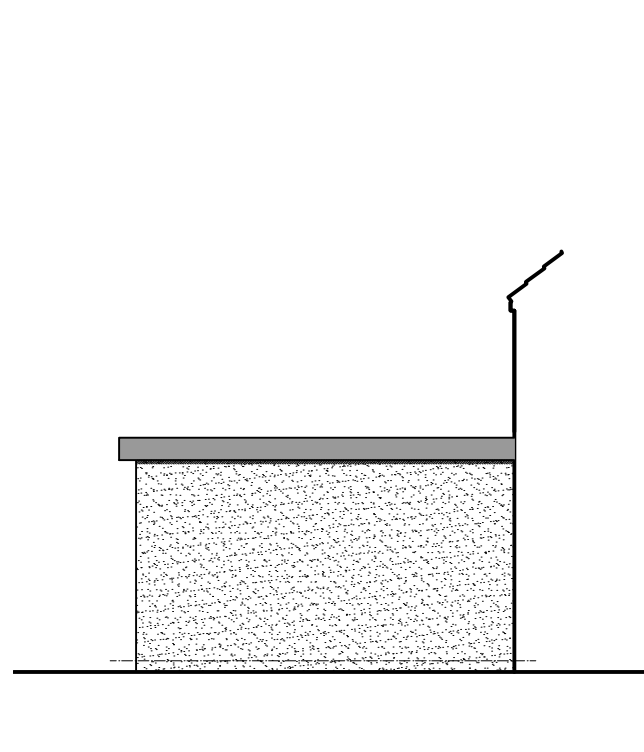

Proposed elevation D
1:100

Job Title

Single storey rear extension and
two storey side extension

Site Address

26 Burnside Drive, Burnage,
Manchester

Drawing Title

Proposed plans

Scale

1:100 @ A3

Date

17.12.20

Drawn

uf