


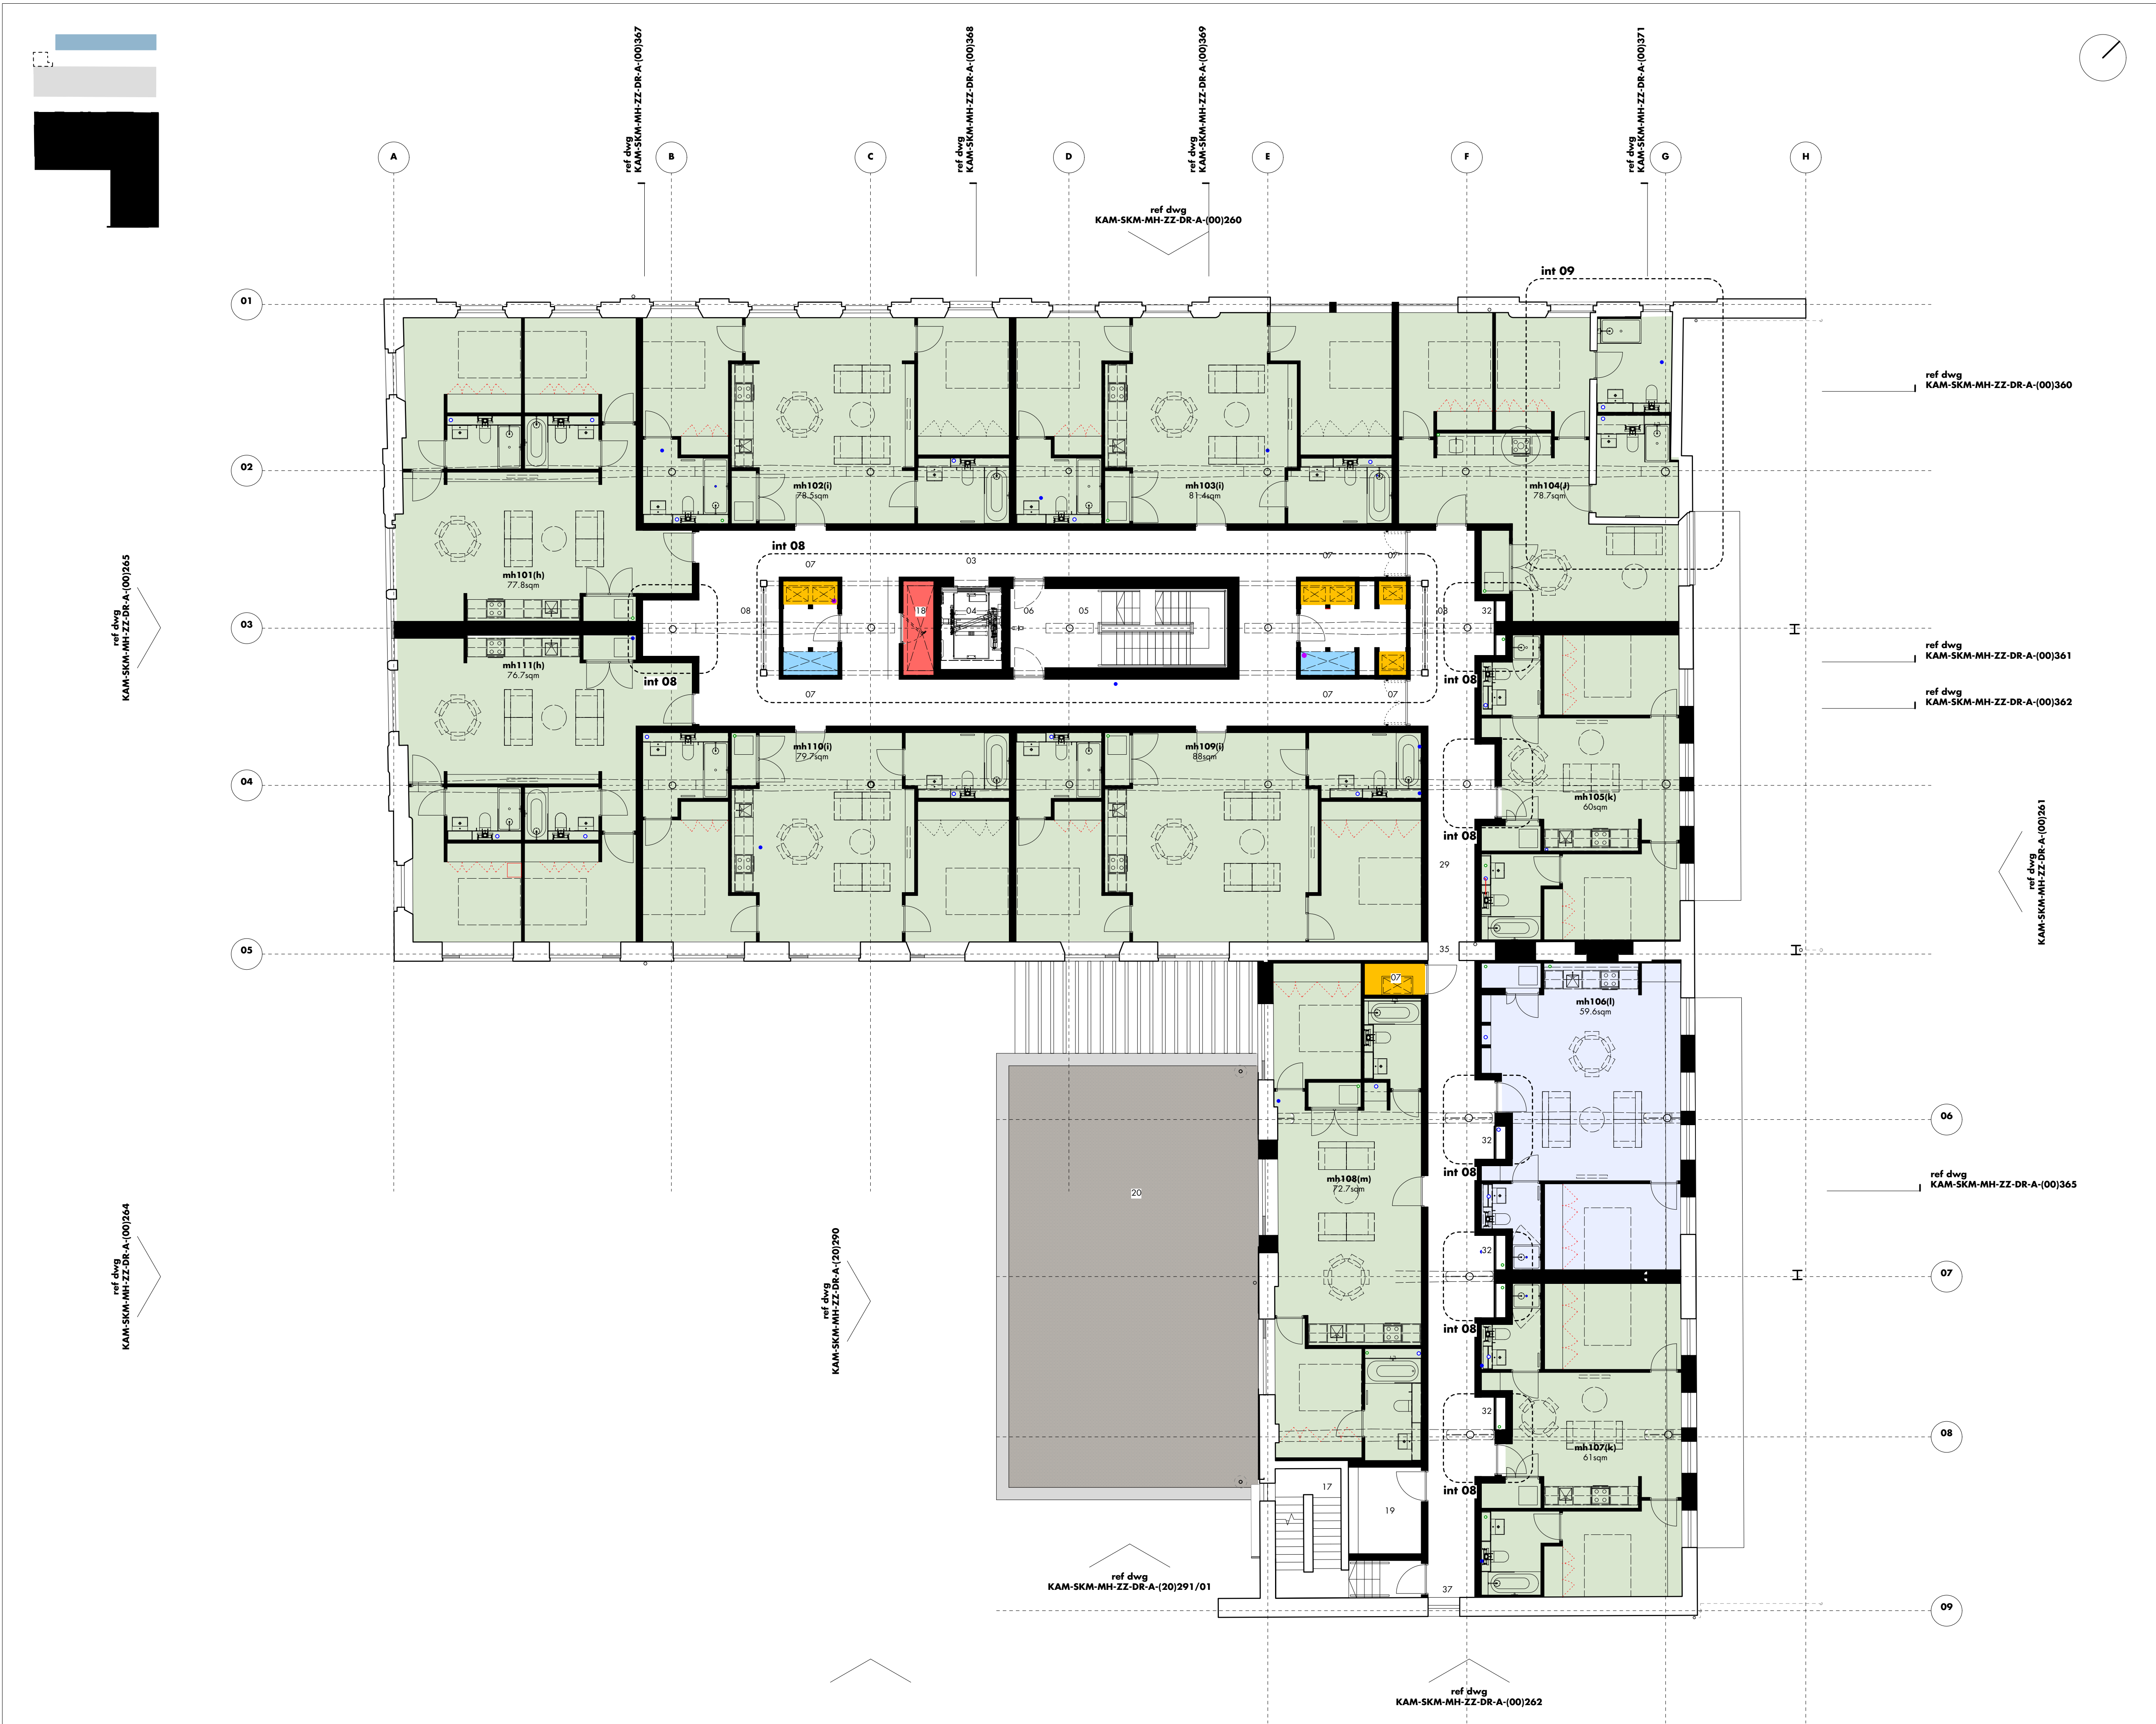

01 residential entrance

02 postboxes

03 core

04 lift

05 stair

06 dry riser

07 service shaft

08 exposed bracing

09 lobby

10 refuse

11 cycle store

12 plant

13 switch room

14 gas meter room

15 service yard

16 new extension

17 escape stair

18 smoke shaft

19 linen

20 extension roof / apartment roof terrace

21 smoke vent

22 rooflight

23 existing roof

24 chimney

25 plant deck

26 valley

27 access point within plant deck

28 lift overrun

29 light tubes

30 incoming services

31 service penetration

32 capped opening formed for future tenant ductwork

33 service riser

34 existing brick pier

35 commercial RCH route

36 reduction in corridor width

37 validated by omega fire

38 2no. single riser doors

39 single riser doors enable the service shaft to be split if required by tenants

40 AOV

notes

- survey based on murphy surveys - global consulting engineers

- survey info issued on 18.06.18

grid set as follows ...

- horizontal grid along gridline 03 established at third floor between centres of columns at gridline junction 03/B and 03/G

- horizontal grid along gridlines 02, 04, 06, 07 + 08 established at third floor parallel to gridline 03 at centre of column on gridline G

- vertical grid established at third floor at centres of columns along gridline 03

refer to proposed elevations for metalwork references

refer to core drawings for core detail references

refer to proposed sections for ground floor, floor and roof detail references

for plan drawings ref:

KAM-SKM-MH-ZZ-DR-A-(00)150-157

for elevation drawings ref:

KAM-SKM-MH-ZZ-DR-A-(00)260-265

for section drawings ref:

KAM-SKM-MH-ZZ-DR-A-(00)360-

for core plan drawings ref:

KAM-SKM-MH-ZZ-DR-A-(26)150-158

for G5 detail plan drawings ref:

KAM-SKM-MH-00-DR-A-(20)190-192

for apartment type drawings ref:

KAM-SKM-MH-ZZ-DR-A-(20)108-118

for external wall types ref:

KAM-SKM-MH-ZZ-DR-A-(21)110-113

for internal wall types ref:

KAM-SKM-MH-ZZ-DR-A-(22)150-153

for window type drawings ref:

KAM-SKM-MH-ZZ-DR-A-(31)260-275

for shopfront drawings ref:

KAM-SKM-MH-ZZ-DR-A-(31)520-523

for internal door drawings ref:

KAM-SKM-LB-ZZ-DR-A-(31)120-192

for external door drawings ref:

KAM-SKM-MH-ZZ-DR-A-(31)150-184

for tanking drawings ref:

KAM-SKM-MH-00-DR-A-(23)205

for floor detail reference drawings ref:

KAM-SKM-MH-ZZ-DR-A-(21)151-153

for roof detail drawings ref:

KAM-SKM-MH-ZZ-DR-A-(27)550-565

key:

commercial unit

landlord back of house/plant

residential (1 bed)

residential (2 bed)

commercial riser

landlord riser

smoke shaft

• svp

• rwp

• retail unit drainage connection

• waste

• incoming services

residential entrance

commercial entrance

services/boil entrance

change from original application. refer to changes schedule for further details

α • section 19/73 application issue

23.04.21 • hlm • jr

rev • description

issued • drawn • checked

shedkm

+44 (0)151 709 8211

+44 (0)207 253 8881

project

kampus • listed buildings

client

mount anvil

drawing number

KAM-SKM-MH-01-DR-A-(00)151 α

scale

1:100 @ a1

status

planning

minshull house • proposed first floor plan

do not scale from this drawing • all dimensions are to be set out and checked on site prior to starting construction • any discrepancy found between information given on this drawing and that given elsewhere or recorded on site shall be brought to the attention of the project architect immediately