



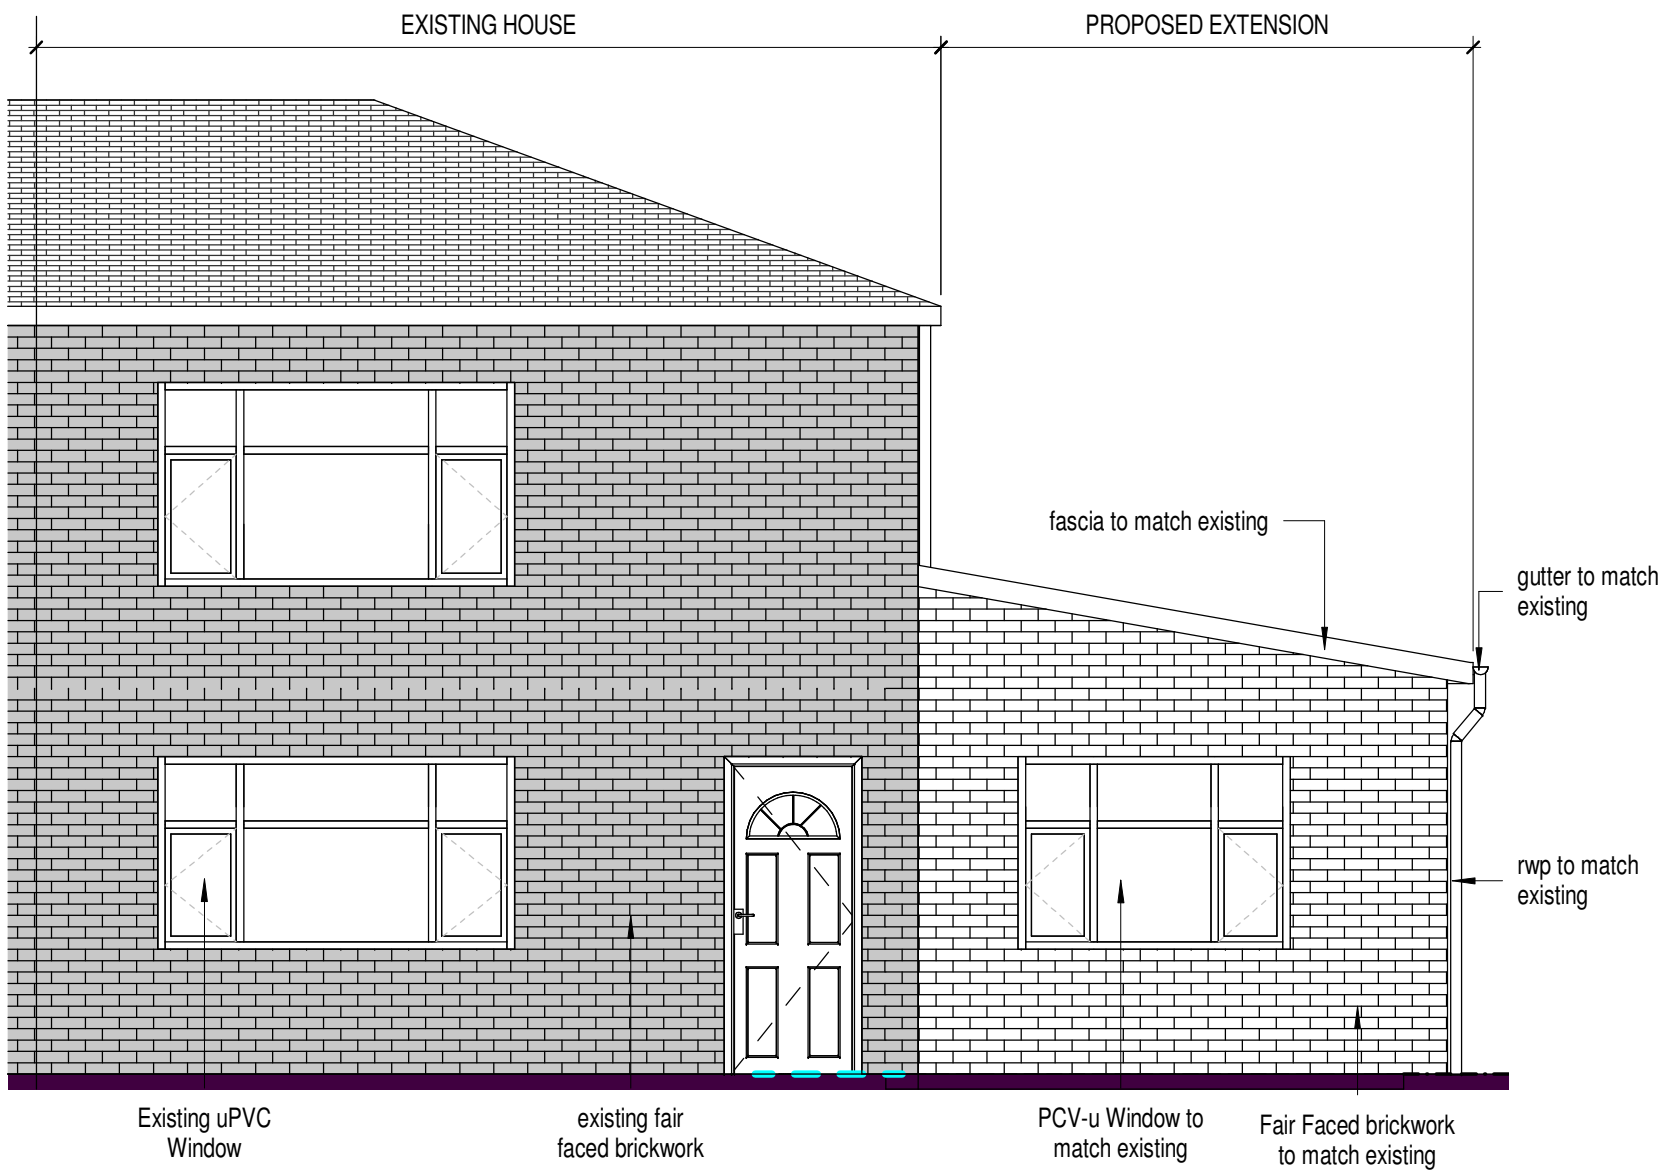


1 Front Elevation
Scale 1 : 50

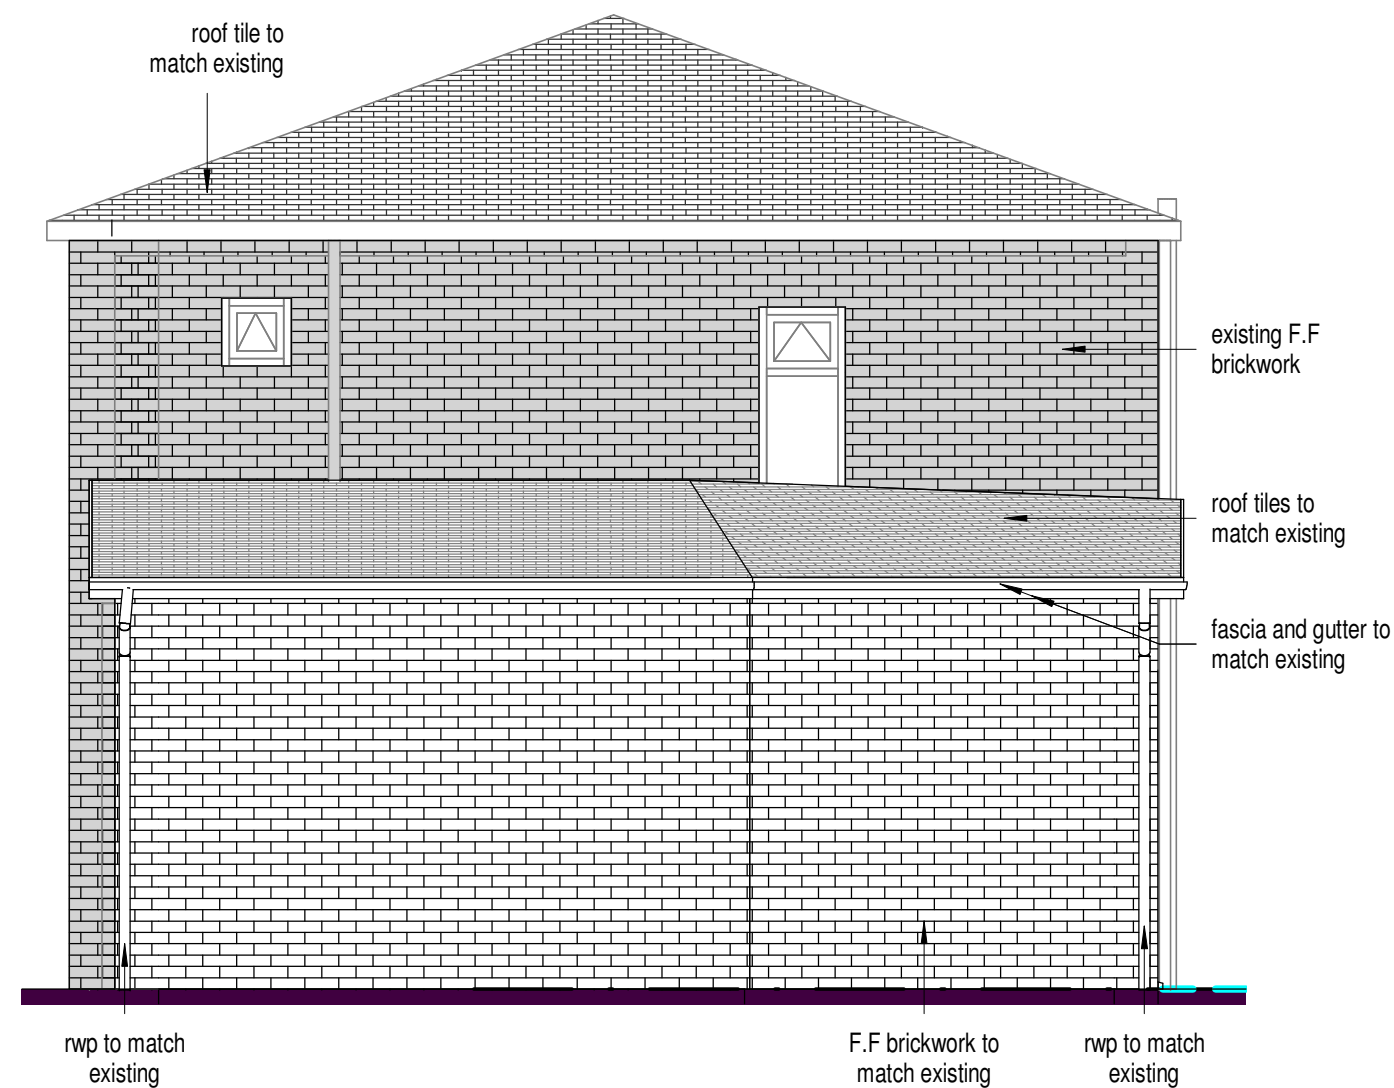


2 Rear Elevation
Scale 1 : 50




3 Side Elevation
Scale 1 : 50

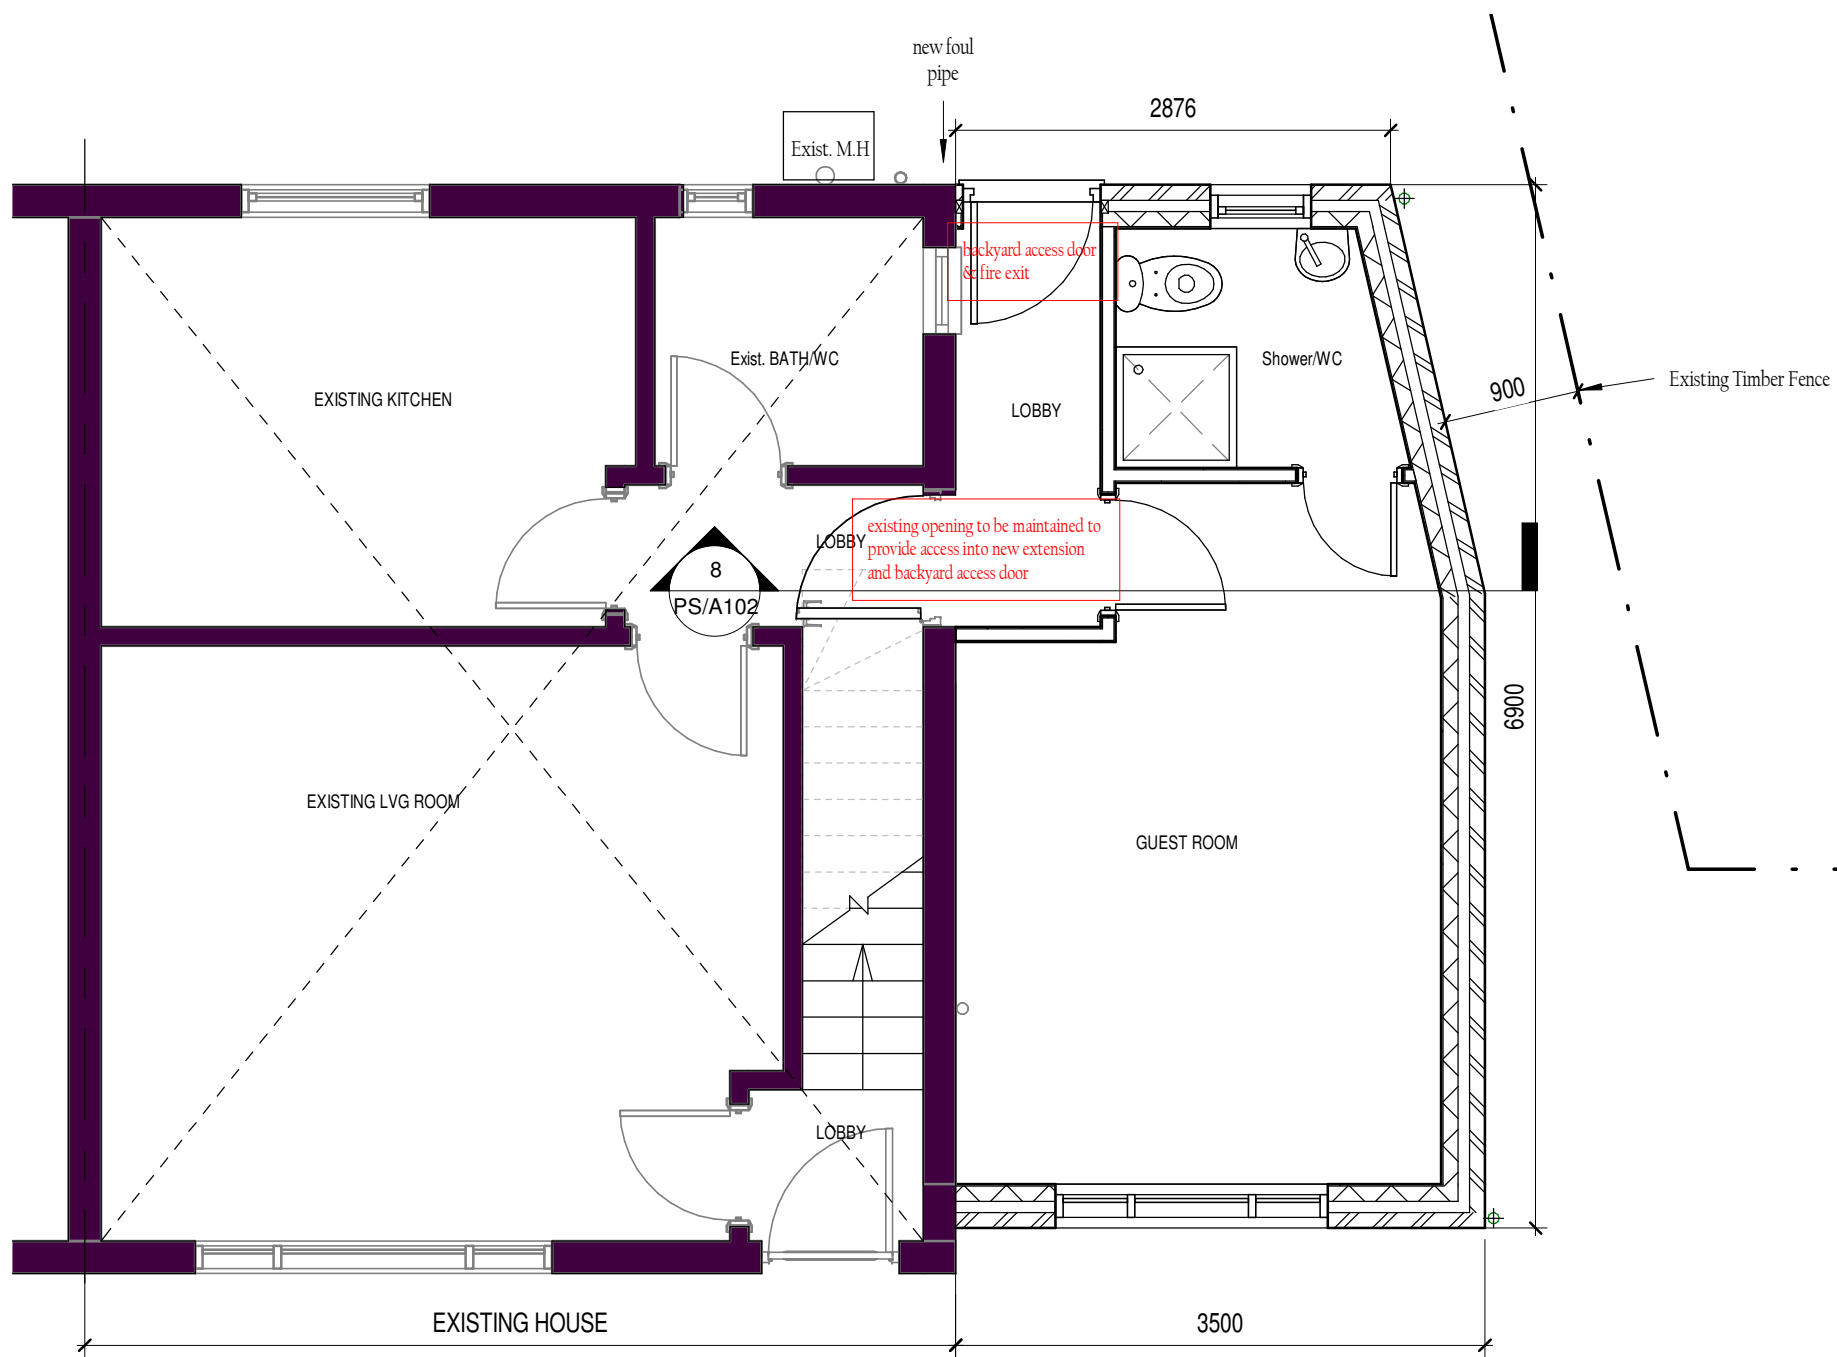


4 Proposed G Flr. G.A Plan
Scale 1 : 50

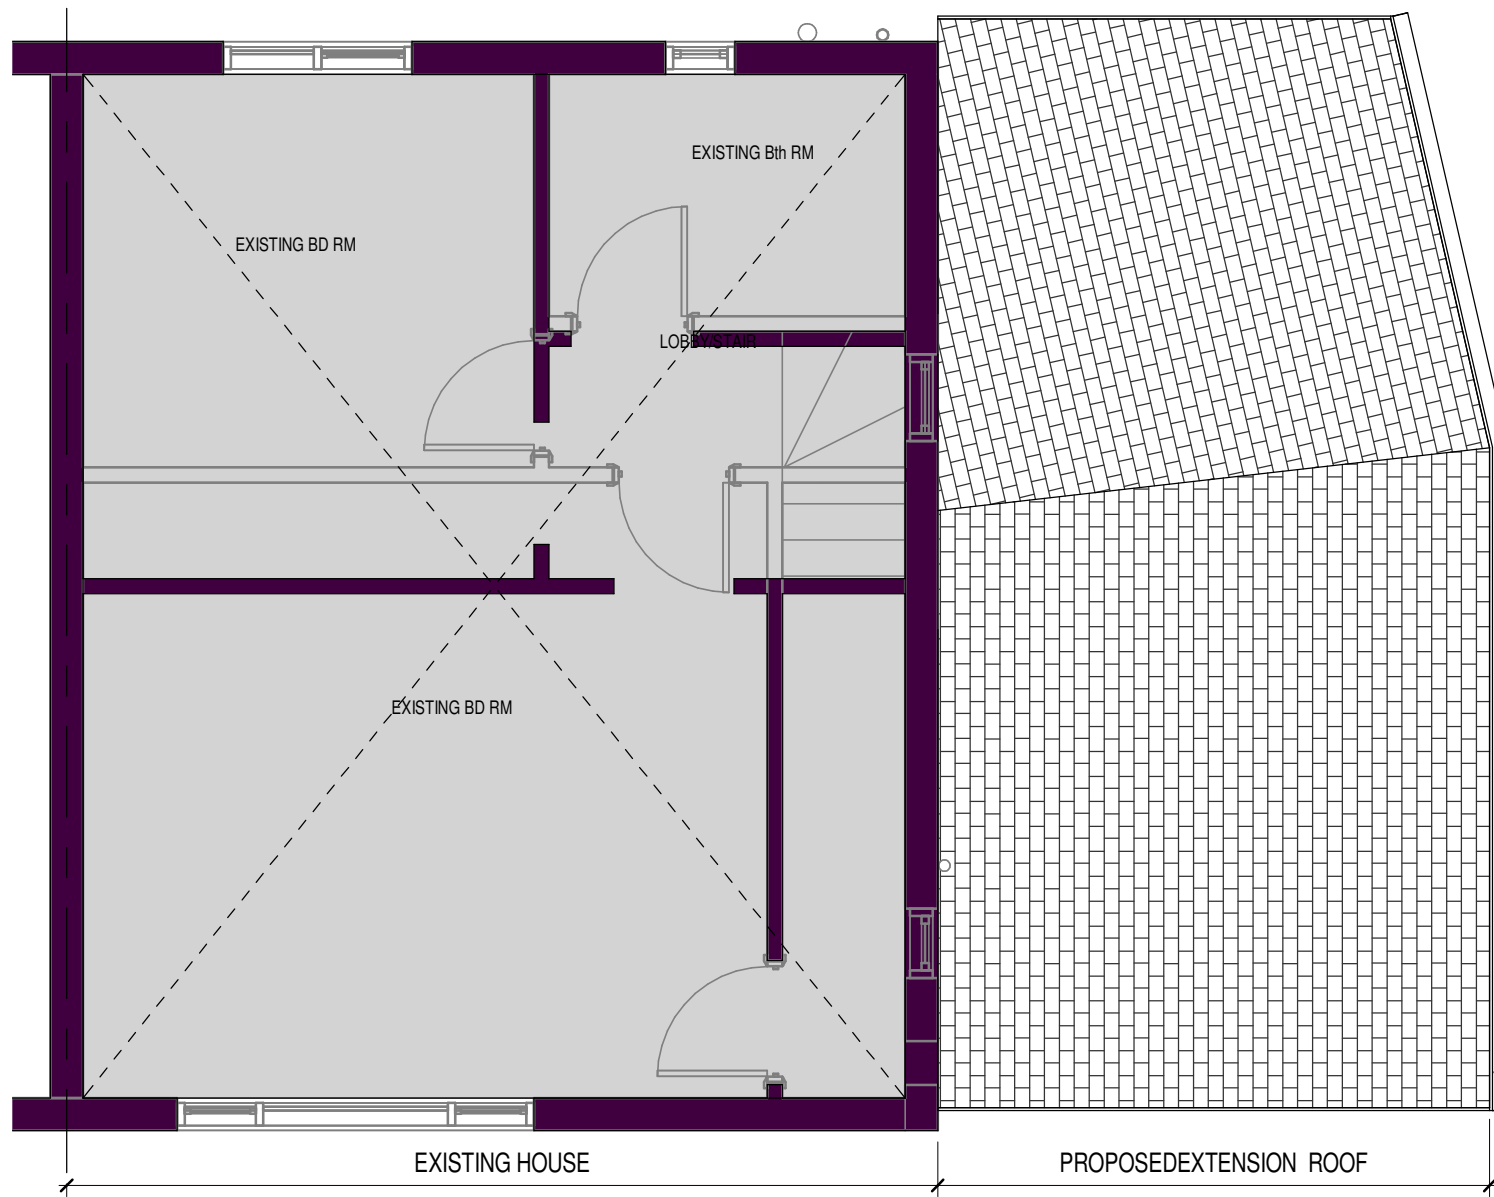


5 Proposed Roof Plan to Extension
Scale 1 : 50

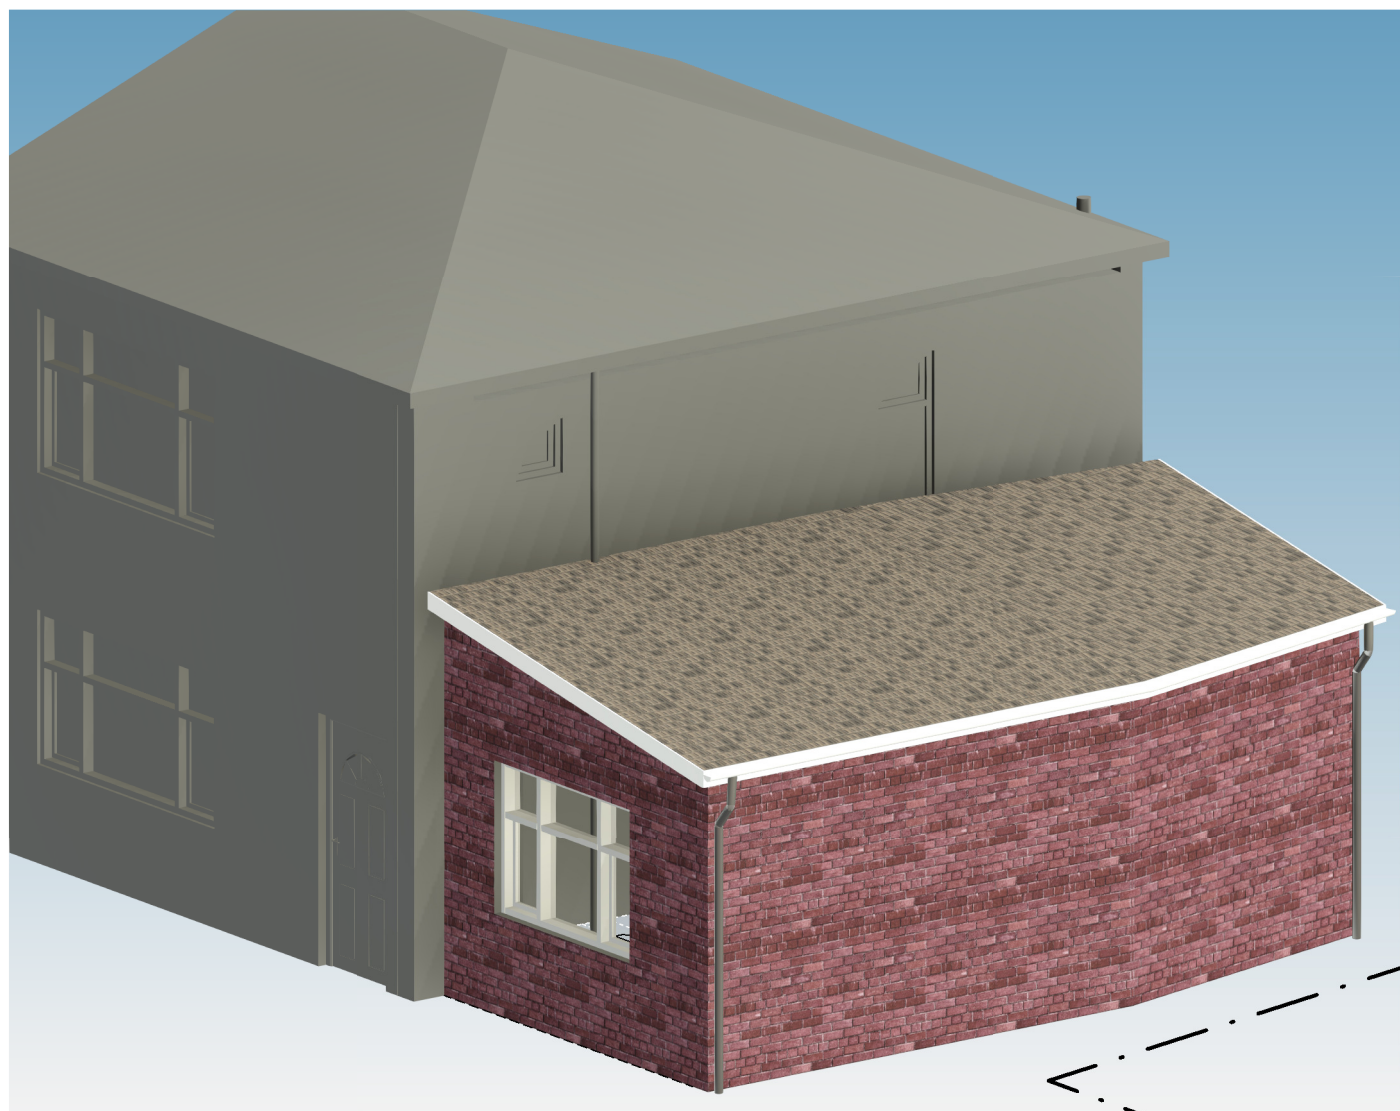

7 3D View_Front/Side View
Scale

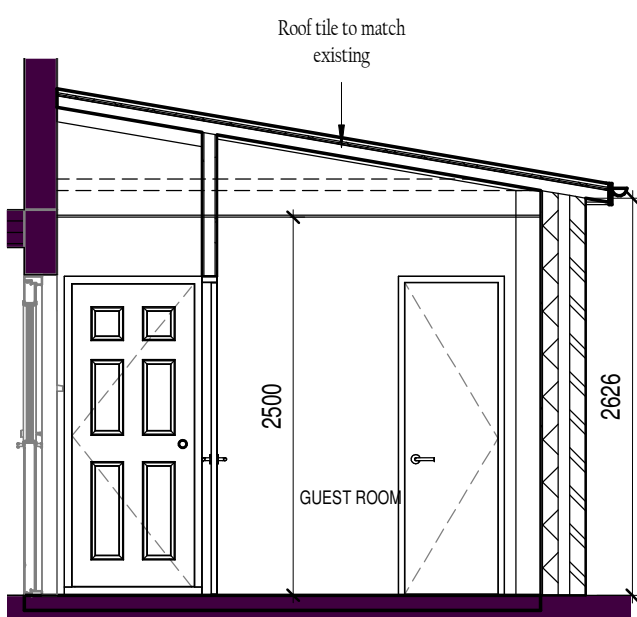

8 Section A-A
Scale 1 : 50

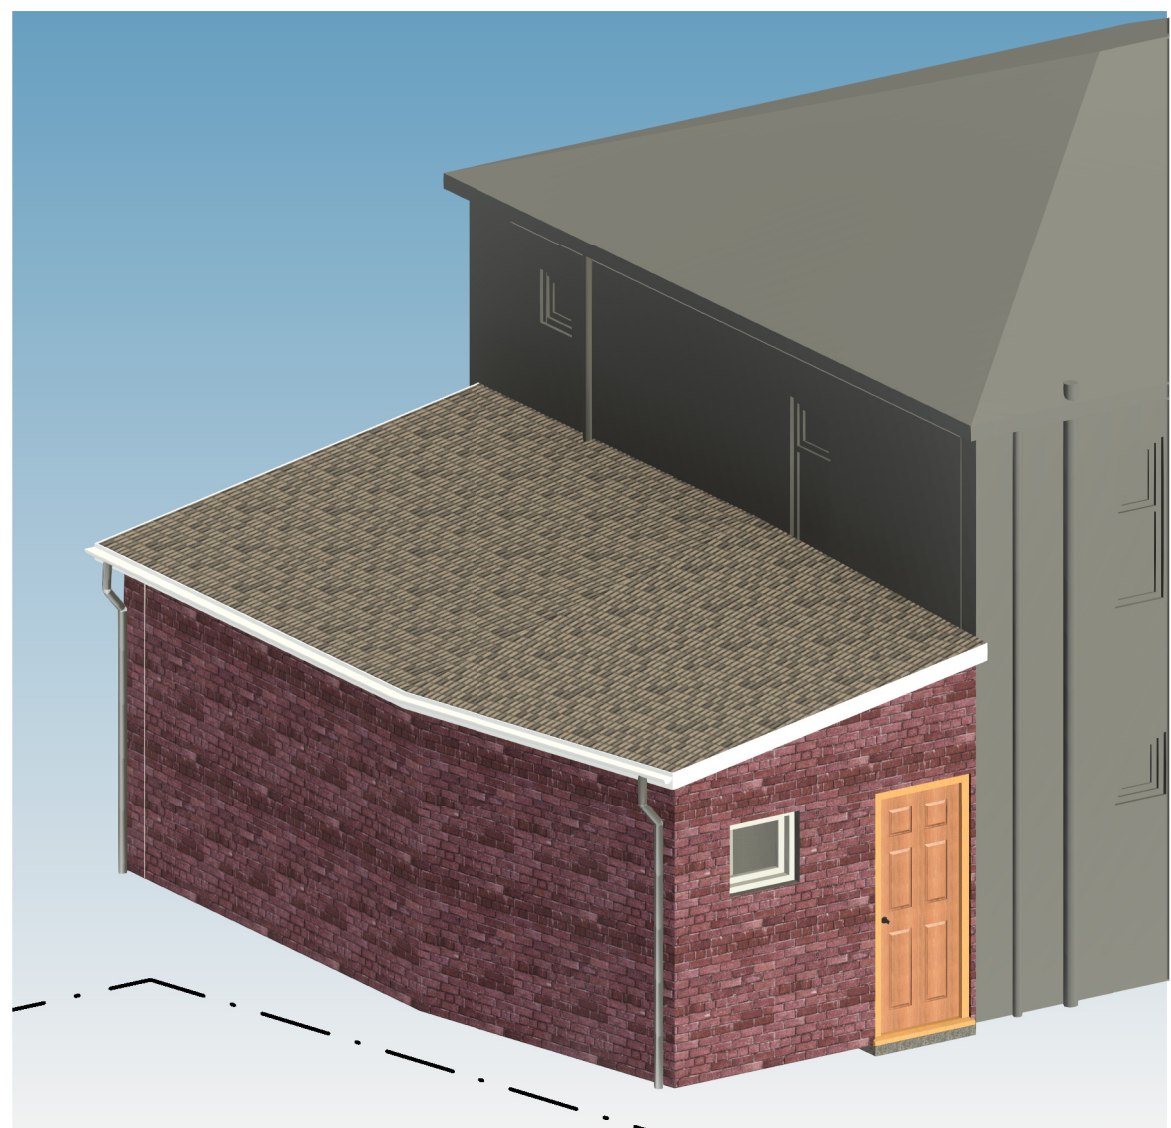

9 Extension Side & Rear 3D View
Scale

Notes:

All dimensions and levels are to be checked on site.

Any discrepancies are to be reported to the architect prior to work commencement.

This drawing shall not be scaled to ascertain any dimensions. Work to figured dims only.

This drawing shall not be reproduced without express written permission from FMB Design

CDM:
Refer to designers health and safety risk assessment sheets for information relating to hazard identification and recommended control measures.

FOR PLANNING
APPROVAL

REV	DESCRIPTION	BY	DATE
E	Drawing amended as clouded		16.06.21
D	Drawing amended following LA comments		07.06.21
C	Drawing amended as clouded		13.04.21
B	Drawing amended as clouded		14.07.20
A	First Planning Issue		10.07.20

FMB 2 Amari Street
Manchester, M14 7TL
Tel: 0161 226 4717
Mob: 07951751777
E: fmbarchitects@gmail.com

CLIENT:
Mr D.D MUKHERJEE

FMB Design Architects

SITE:	Proposed Single Storey Extension at 41 Manby Rd, Manchester. M18 7RG		
TITLE:	PROPOSED PLANS, ELEVATIONS, SECTION & 3D-VIEWS		
SCALE AT A1:	1: 50	DATE:	15.07.20
SHEET NUMBER:		DRAWN:	Author
PROJECT NO:	FMB/41/200512	CHECKED:	Checker
DRAWING NO:	PS/A102	REVISION:	E