




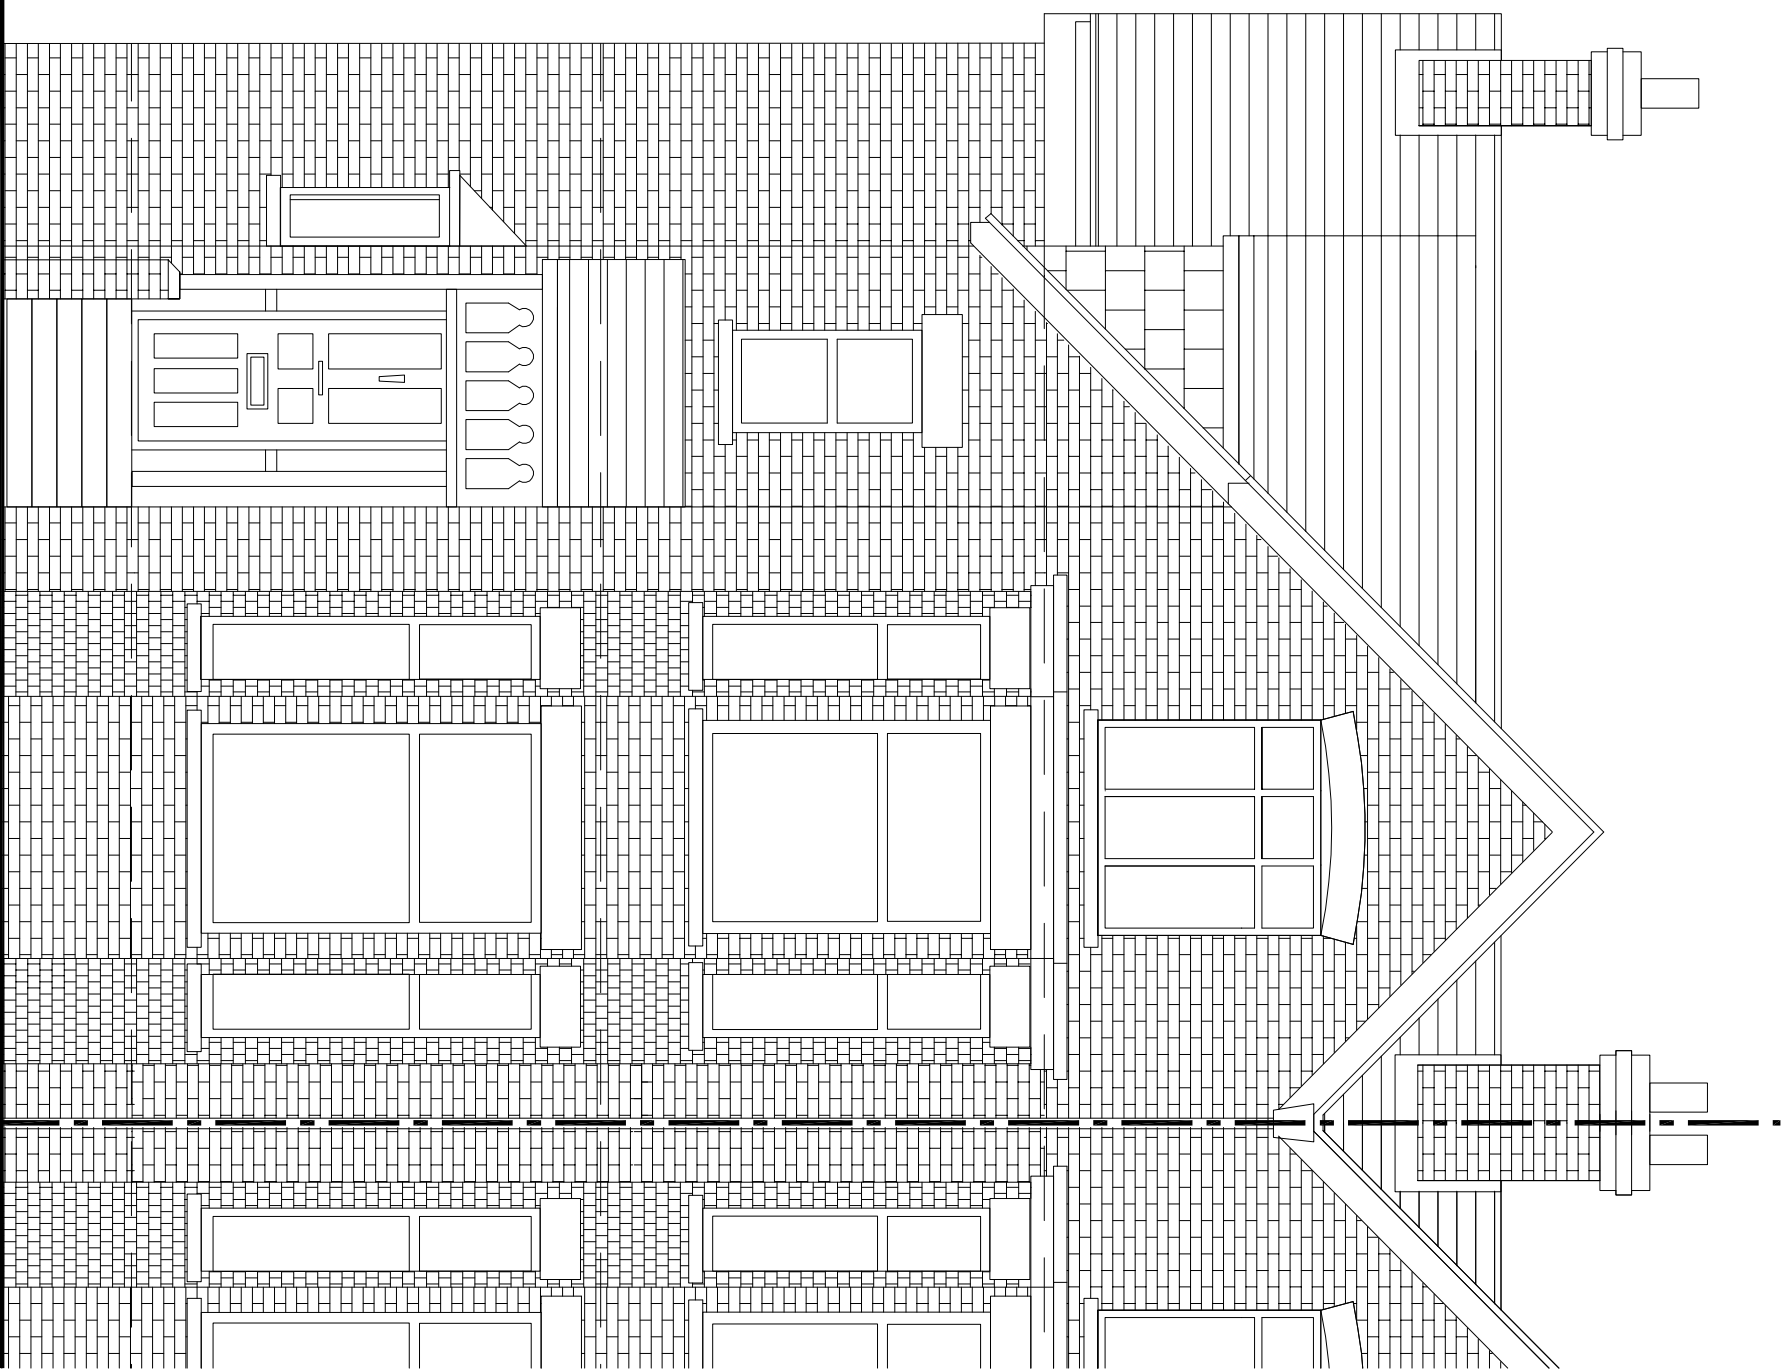


FRONT ELEVATION

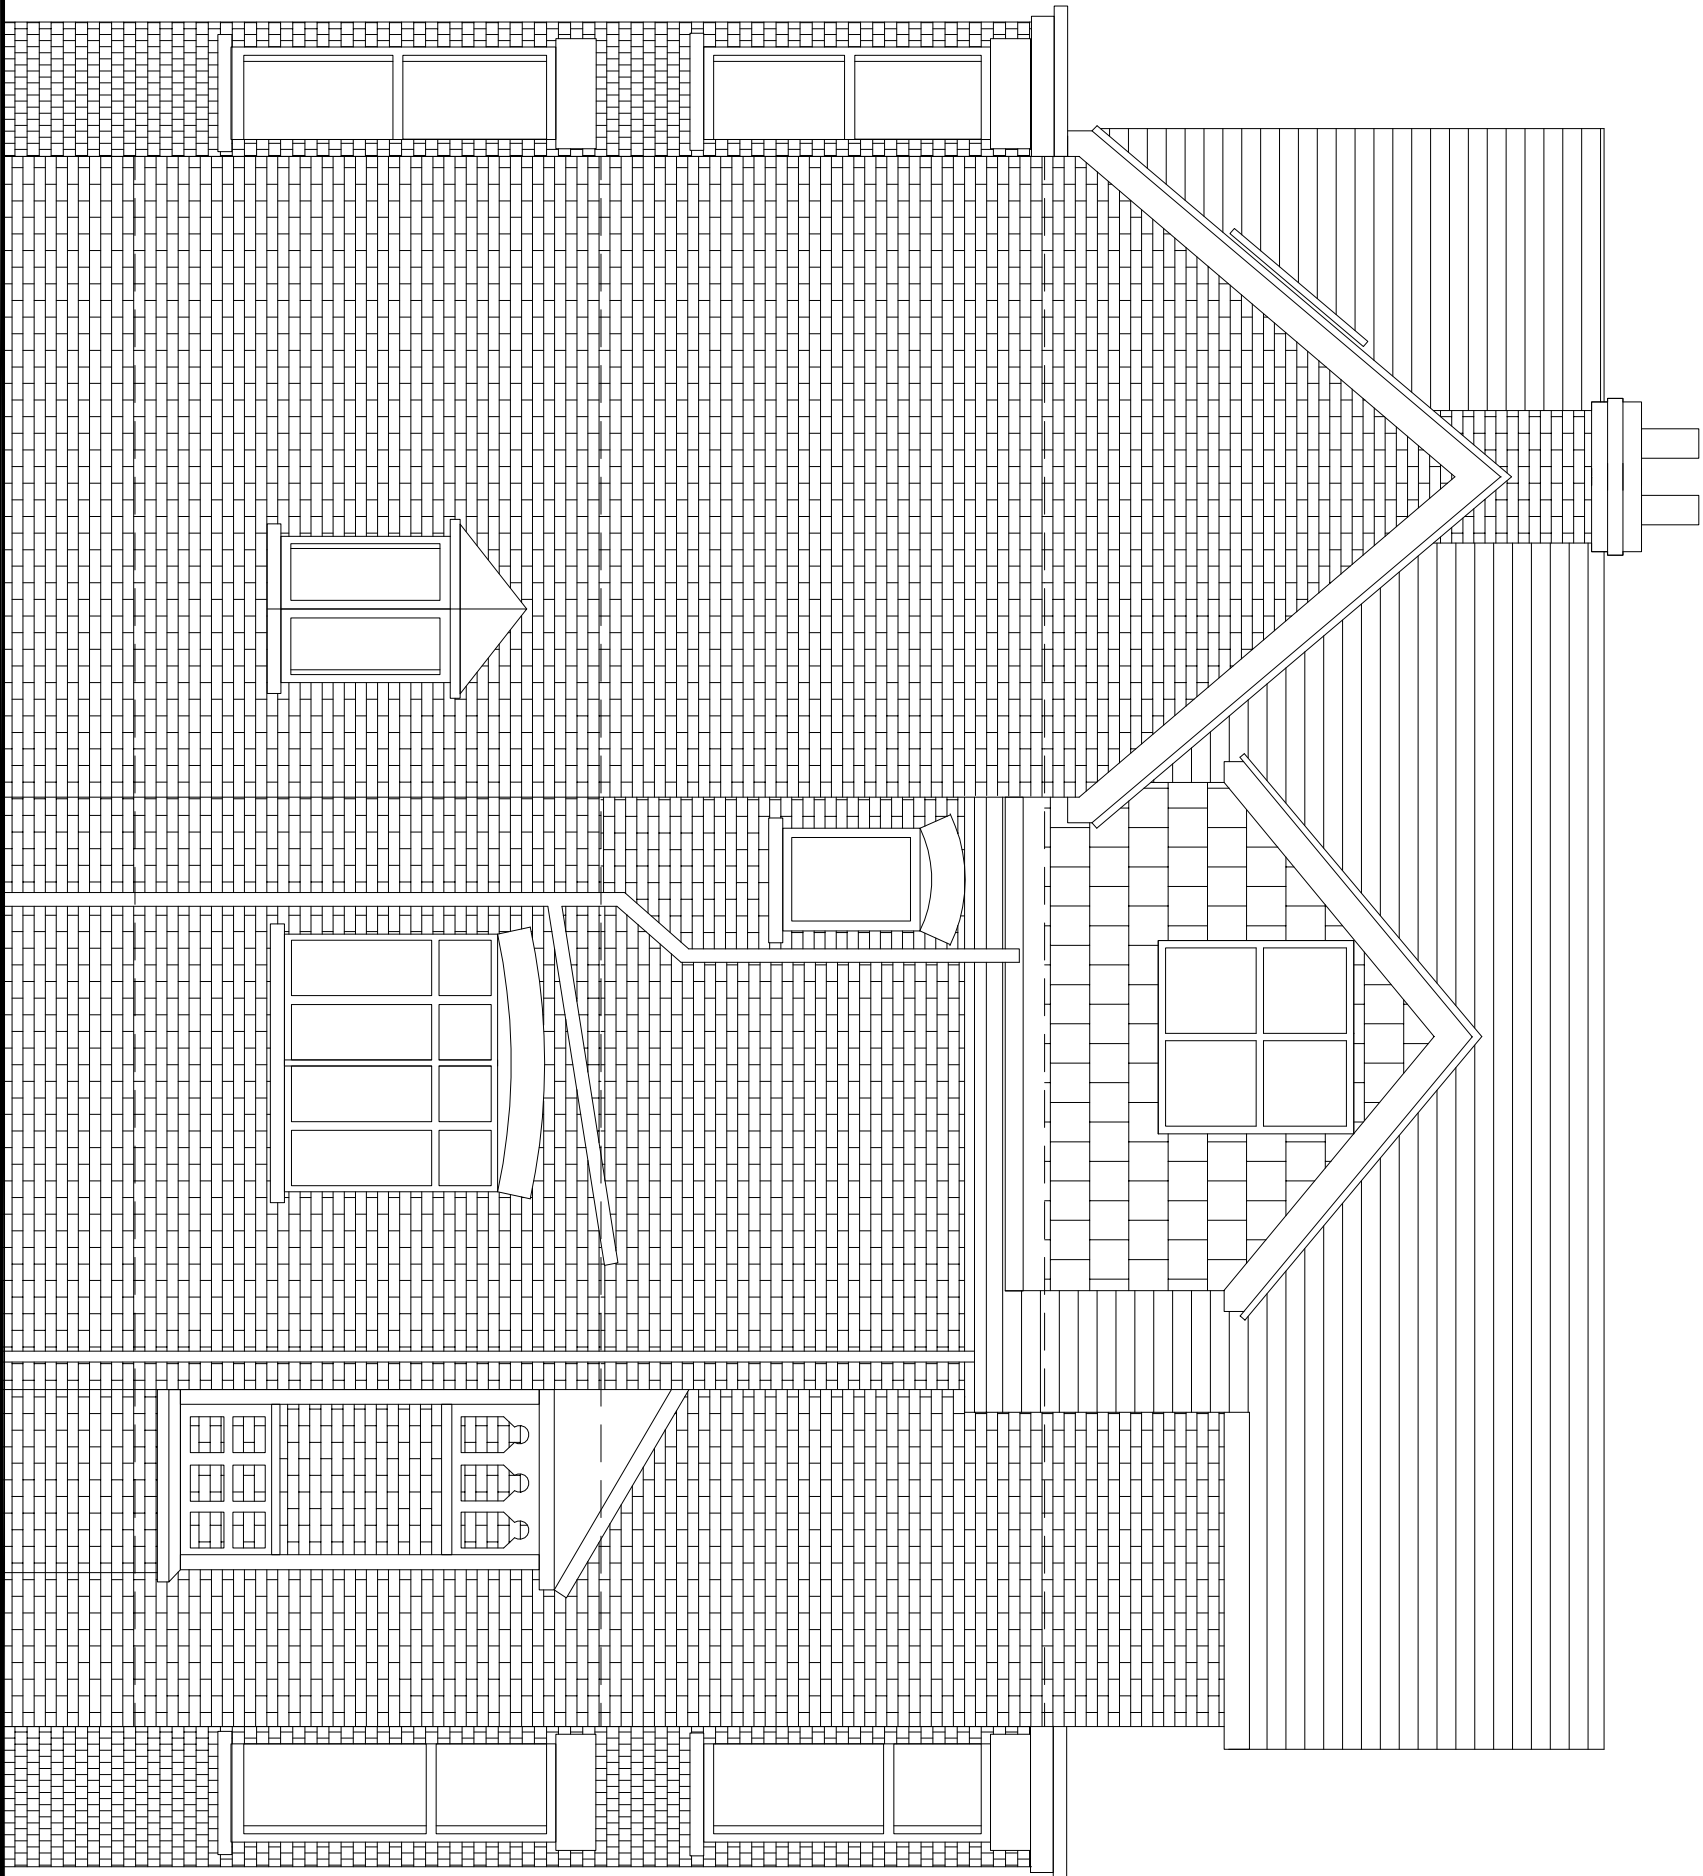


SIDE ELEVATION

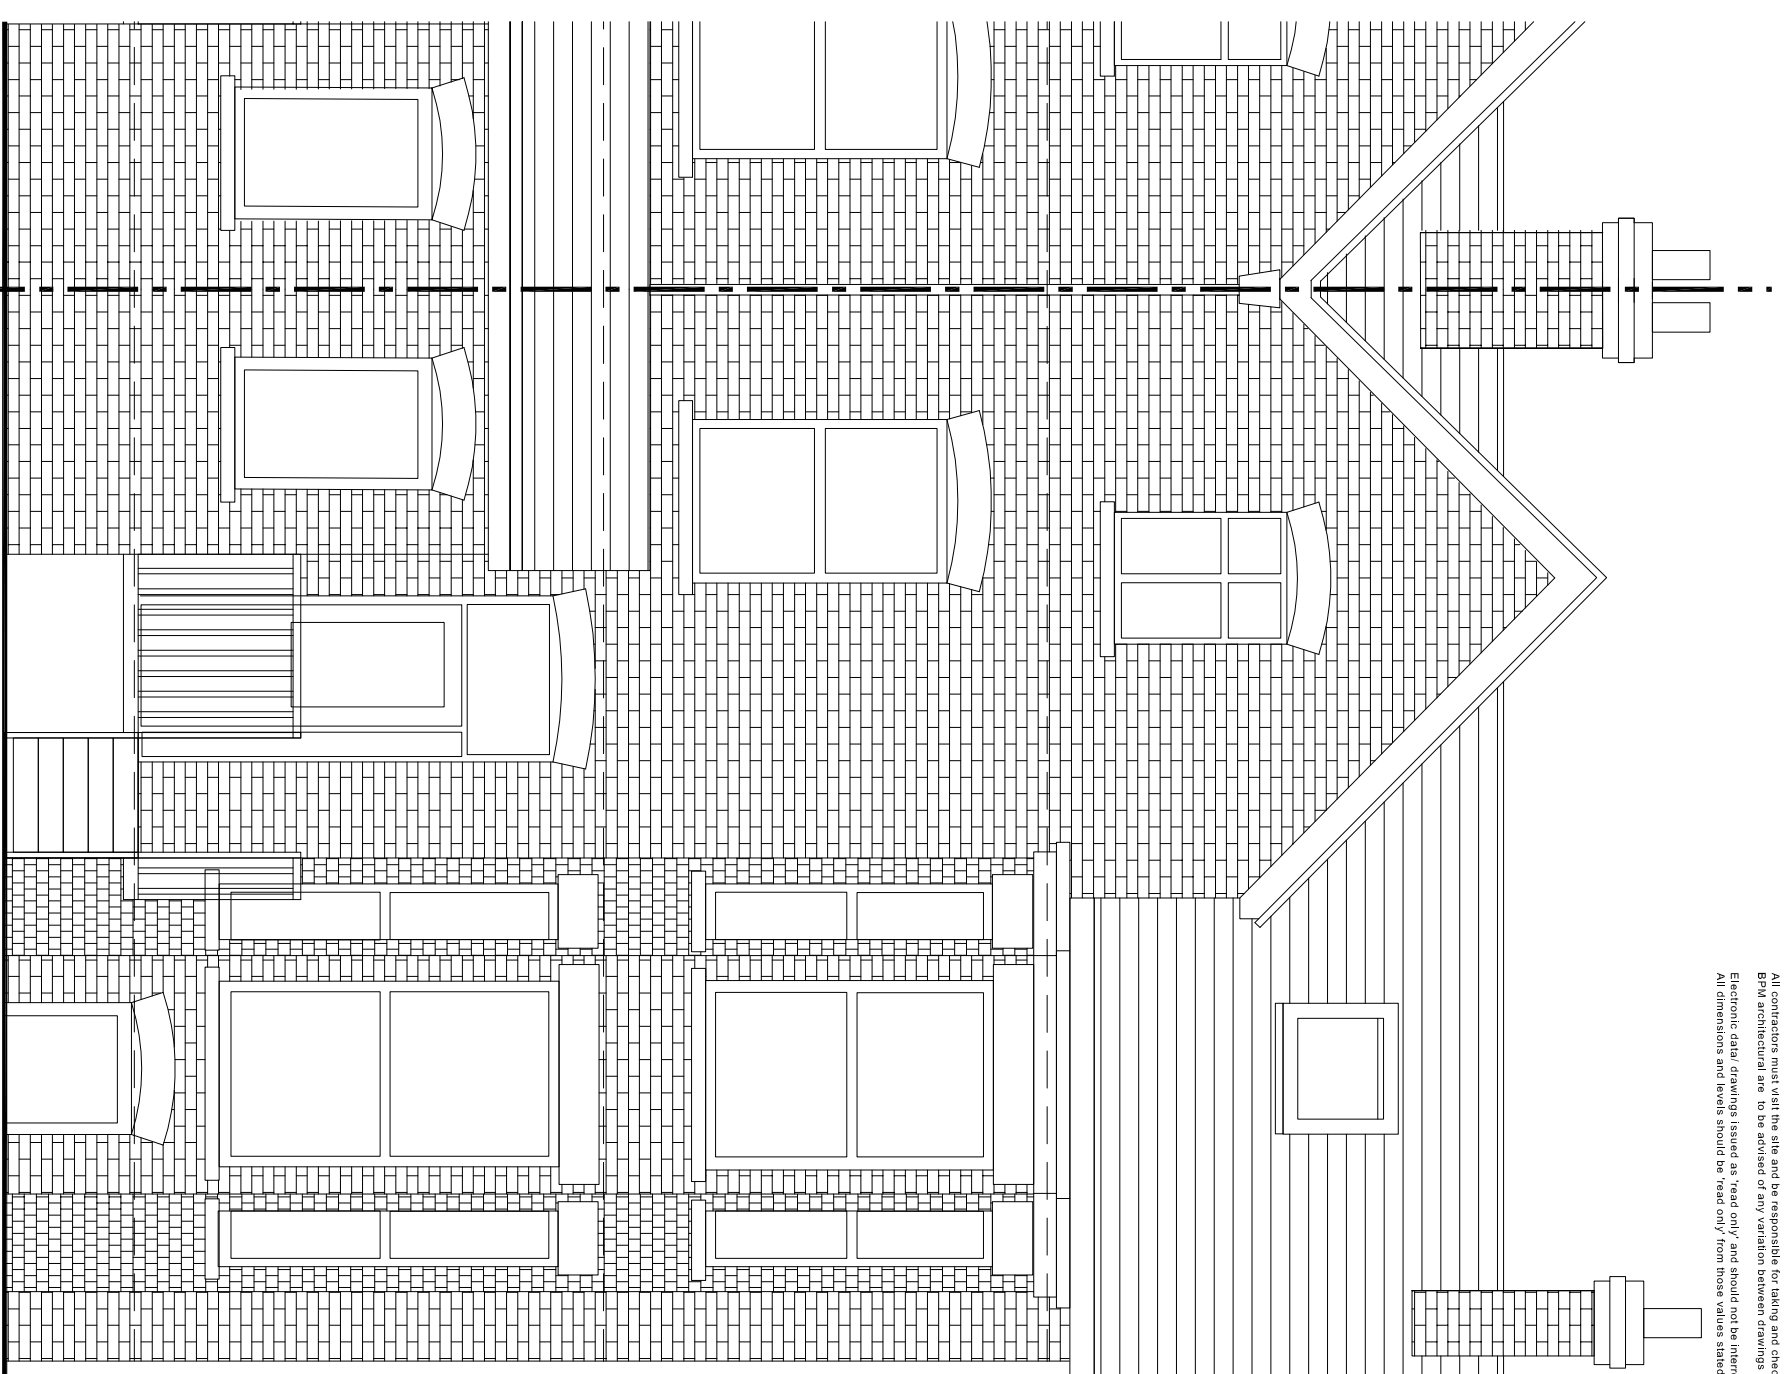


REAR ELEVATION

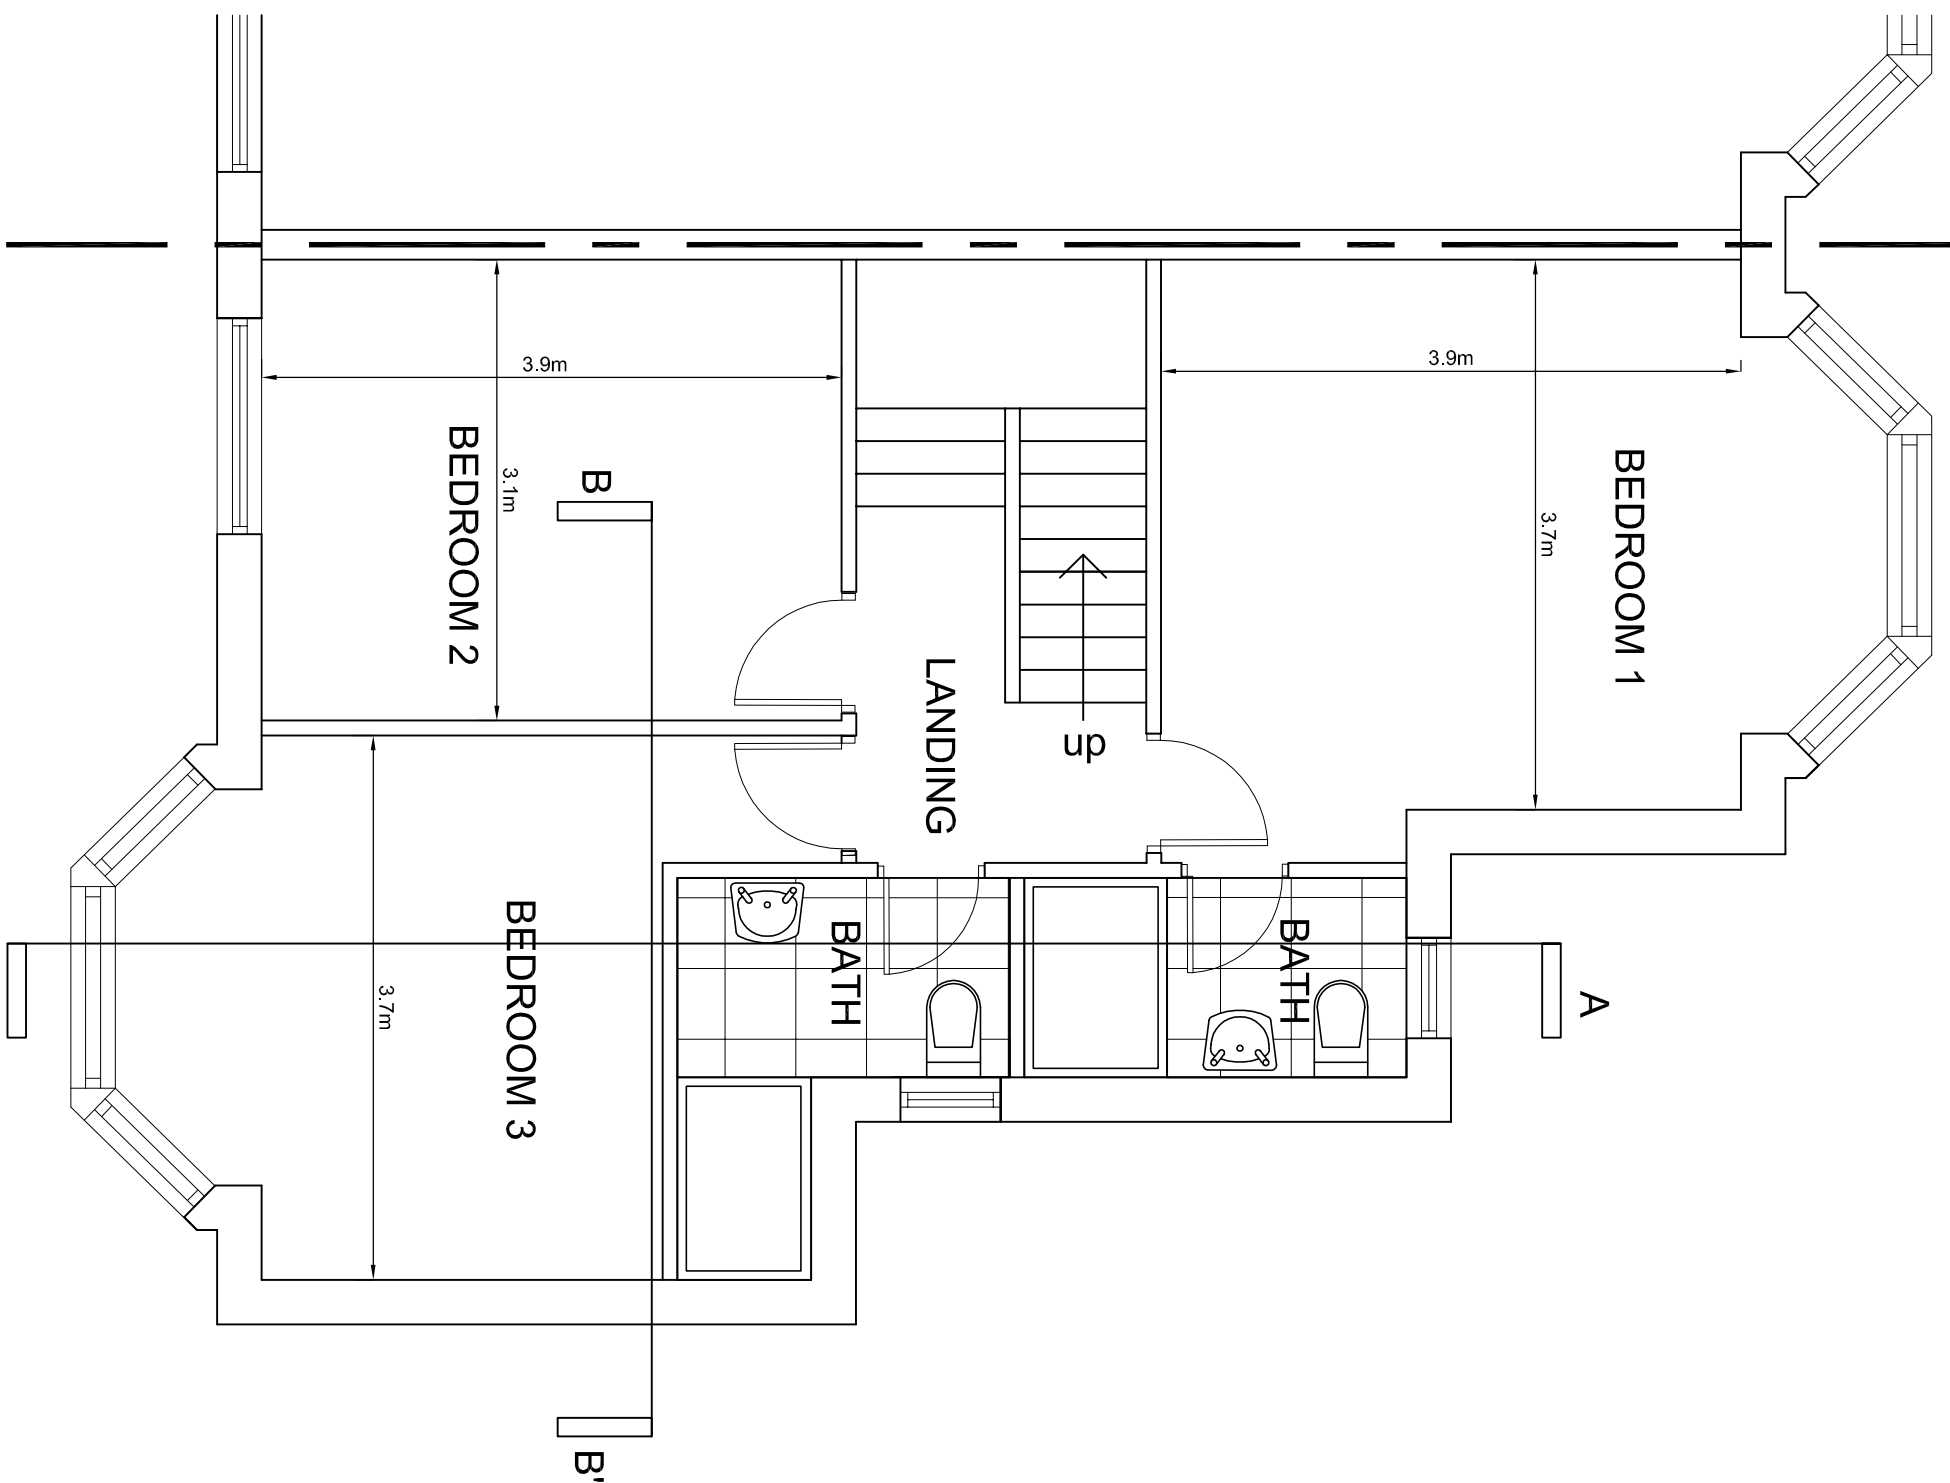

FIRST FLOOR PLAN

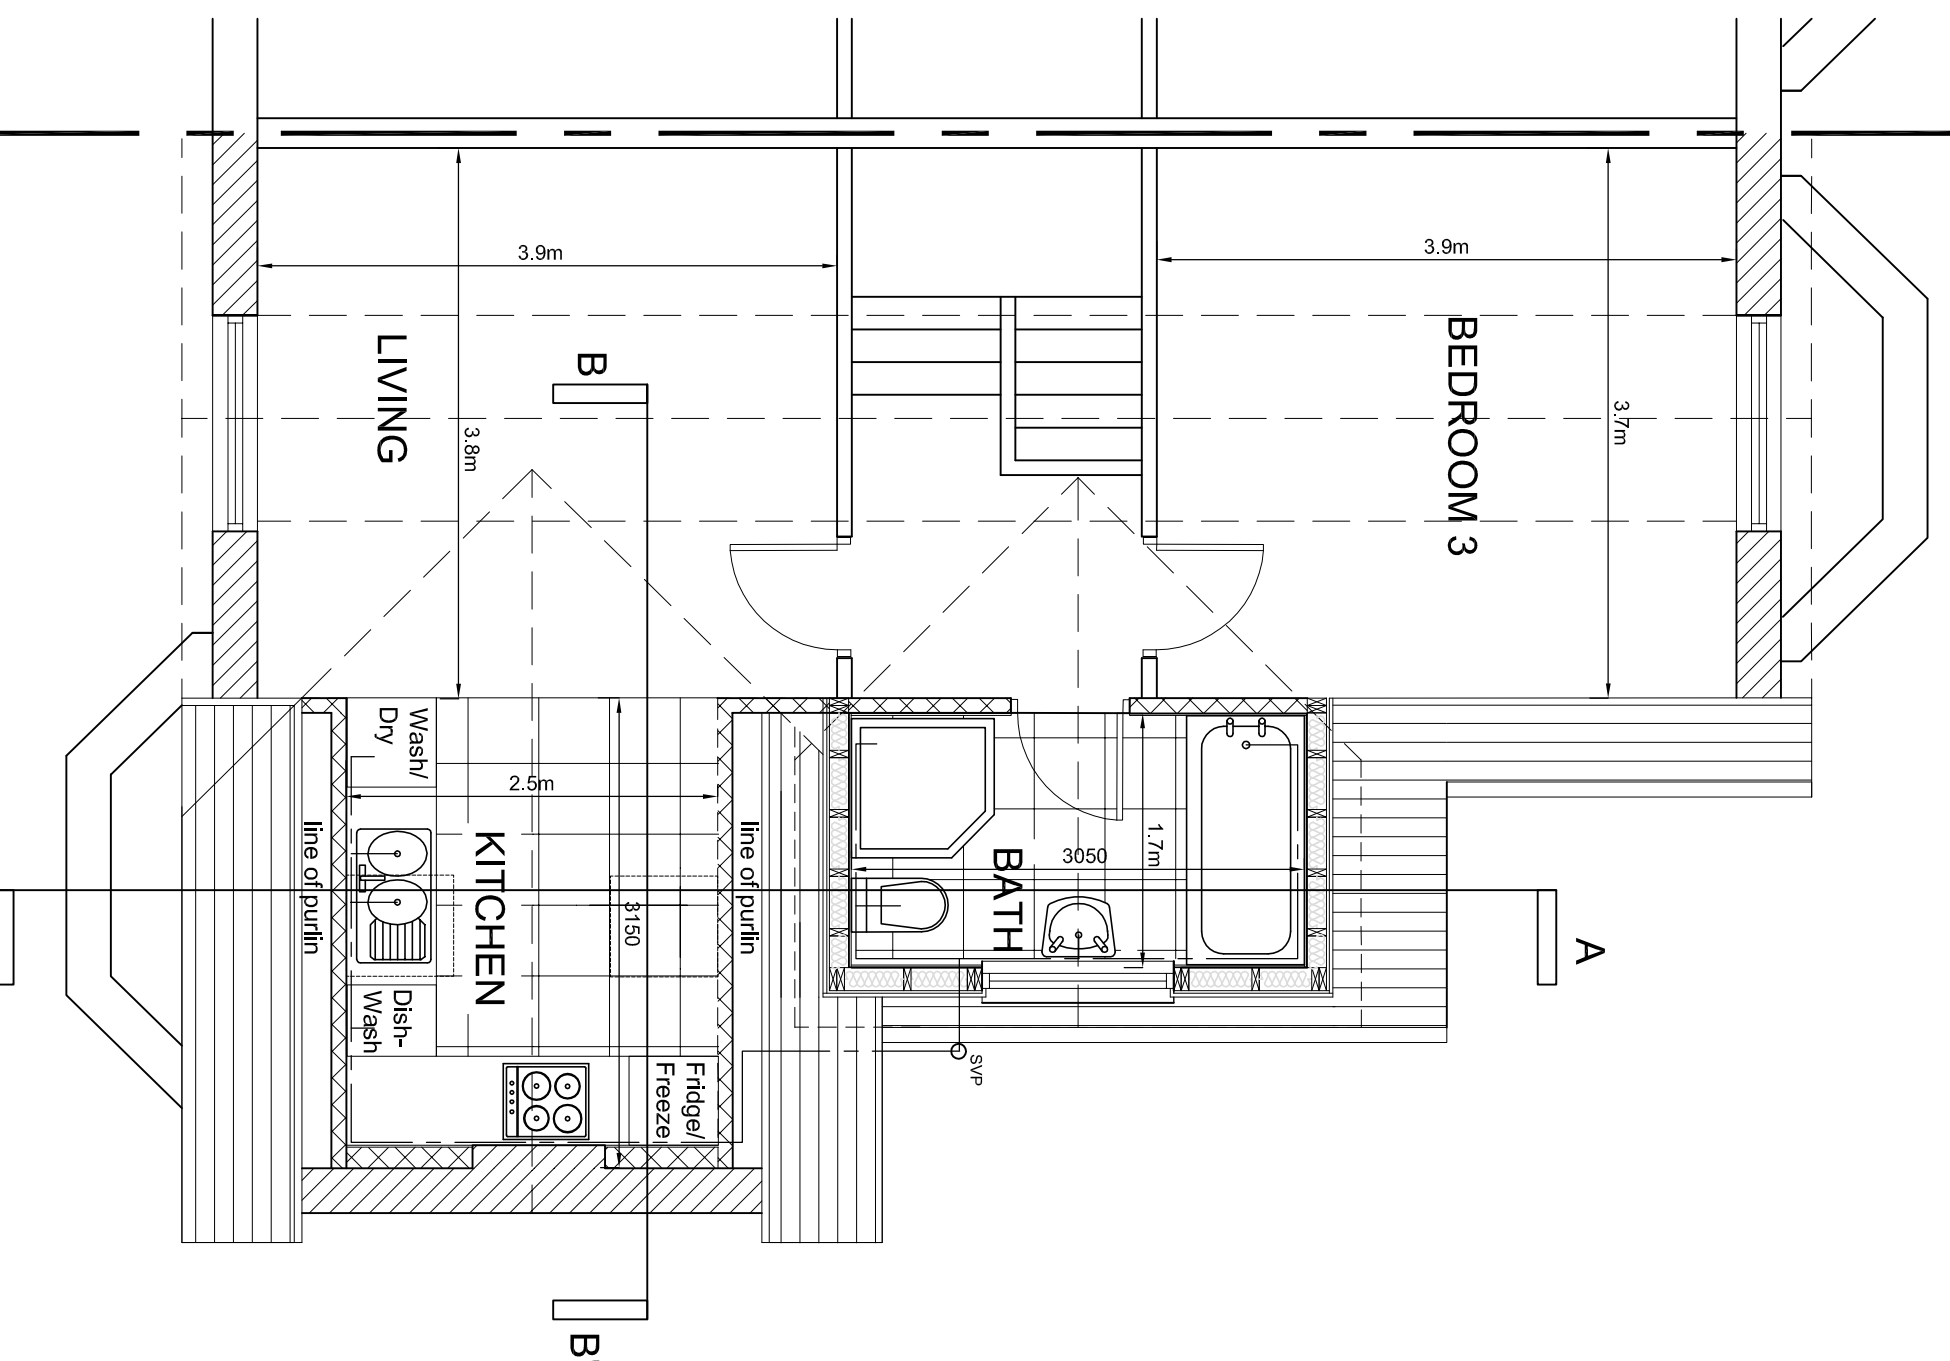

SECOND FLOOR PLAN

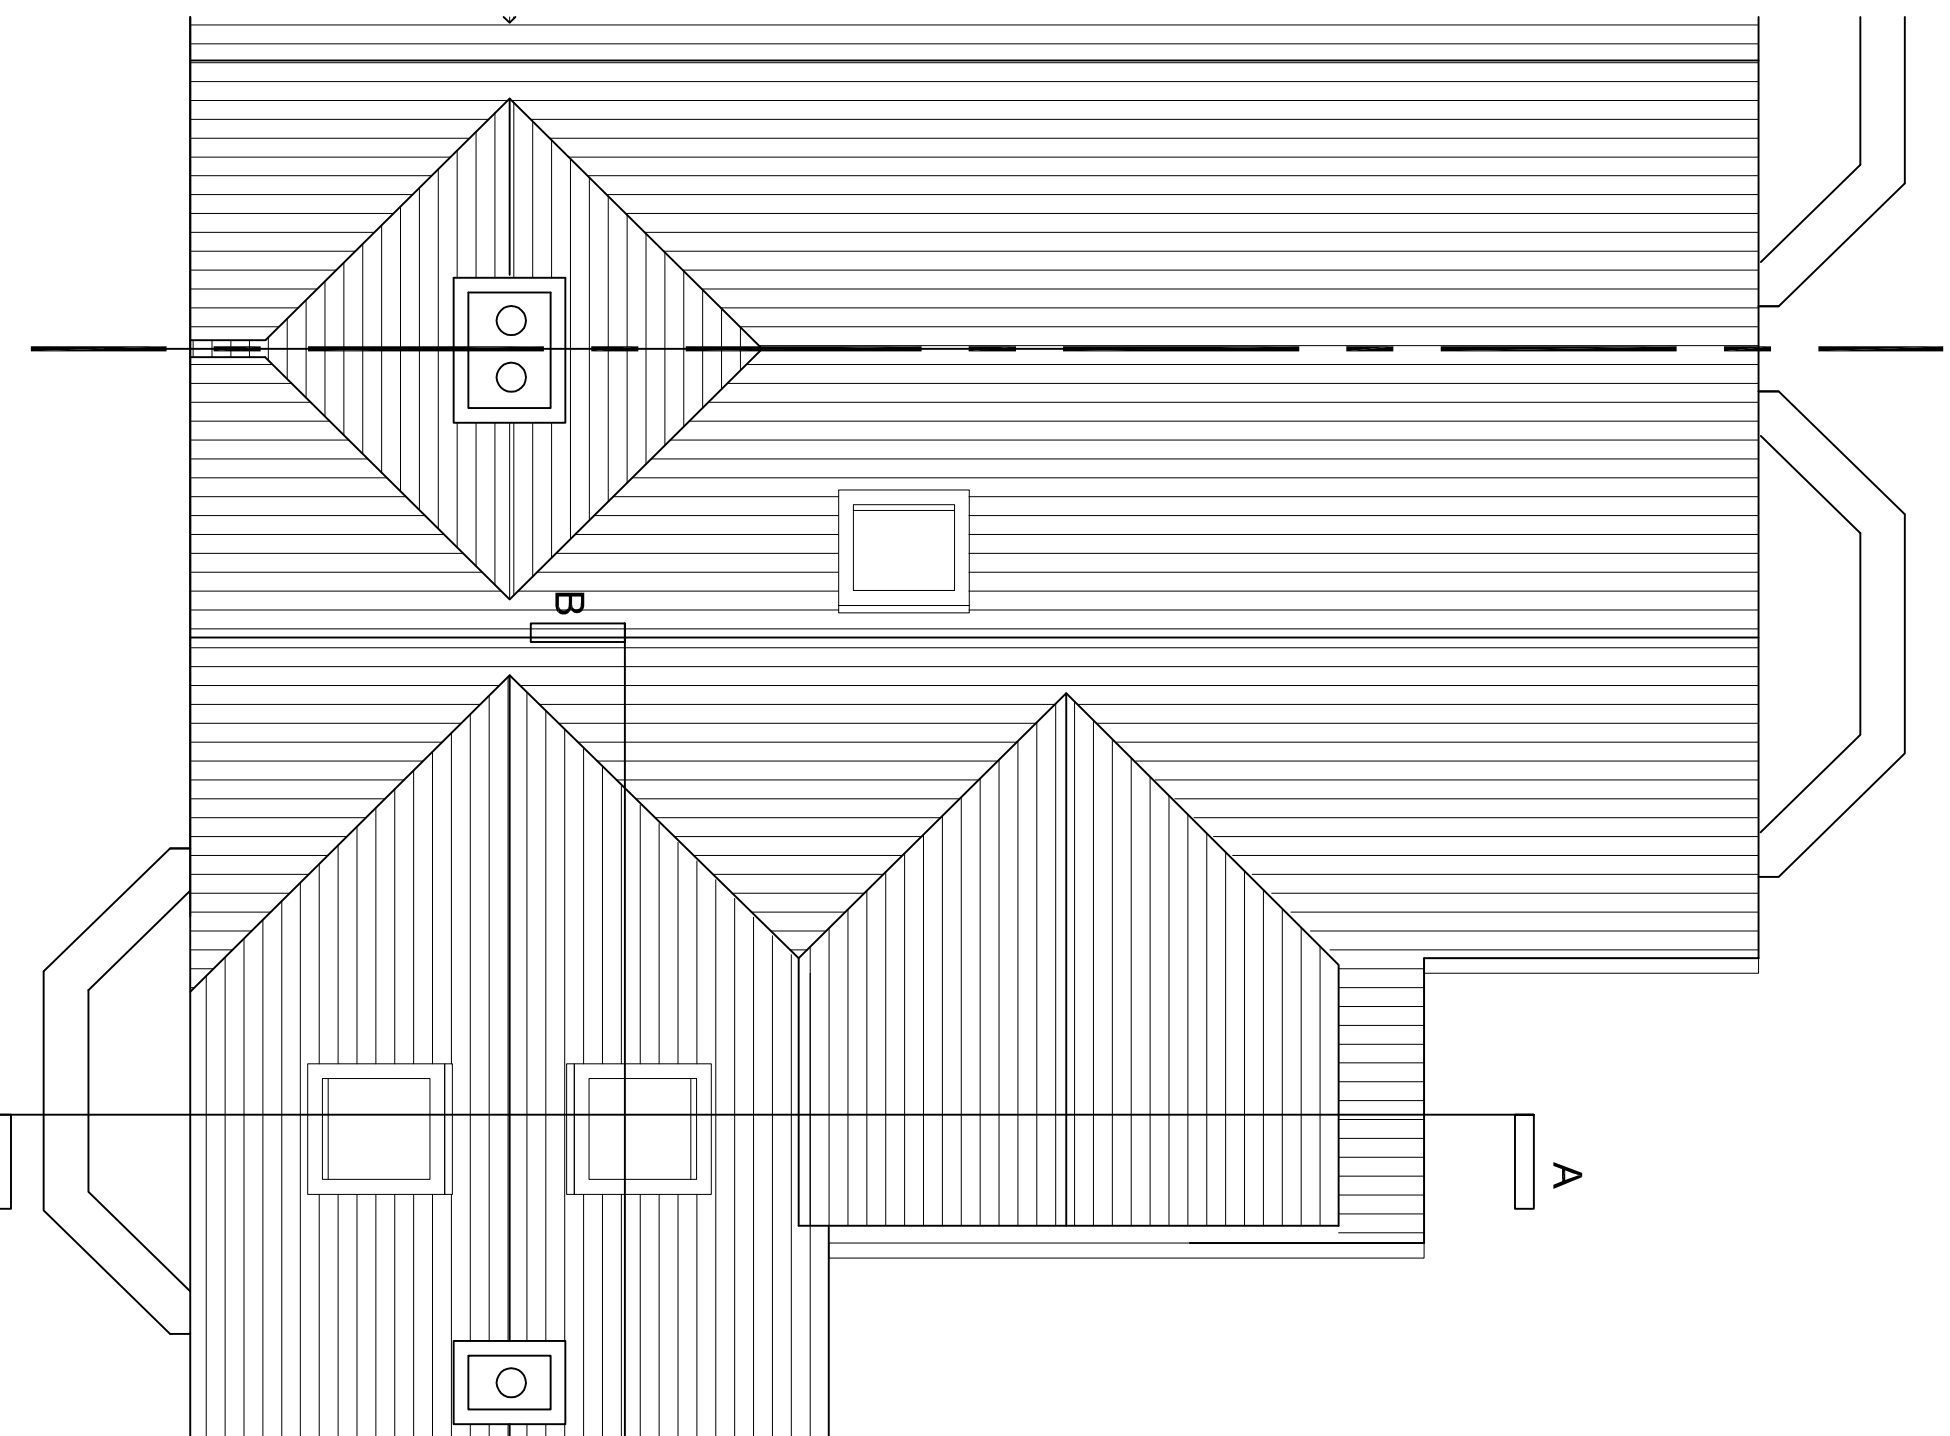

ROOF PLAN

Copyright of this drawing is owned by BM Architectural Designs. All rights reserved. This drawing is for the use of the client only and is not to be used for any other purpose without the written consent of BM Architectural Designs. The client agrees to indemnify and hold BM Architectural Designs harmless from all claims, damages, costs and expenses, including reasonable legal fees, arising from the use of this drawing for any purpose other than that for which it was prepared. The client also agrees to keep this drawing confidential and not to disclose its contents to any third party without the written consent of BM Architectural Designs. The client further agrees to pay all costs and expenses incurred by BM Architectural Designs in connection with the preparation and delivery of this drawing, including but not limited to, the cost of materials, labor, and overhead. The client also agrees to pay a fee for the use of this drawing, which shall be ascertained by BM Architectural Designs. The client agrees to pay this fee in advance of the start of the project. The client also agrees to pay a fee for the use of this drawing, which shall be ascertained by BM Architectural Designs. The client agrees to pay this fee in advance of the start of the project.

0 5m

[REV./ DATE: | DETAILS: |]
BM ARCHITECTURAL DESIGNS,
APARTMENT 8,
224 GREAT CLOWES STREET,
MANCHESTER M7 2ZS
TEL: 07415 493002
email- benjamin.maguire10@gmail.com
Project: PROPOSED NEW DORMER ROOF EXTENSION
AT 12 SILVERDALE ROAD, CHORLTON M21 0SH
Title: PROPOSED LAYOUT- PLANS AND ELEVATIONS
Client: MR. DAVID DEANE AND FAMILY
Scale: VARIES Date: 04/ 2021 Drawn: BM
Status: 1:50 @ A1
Drawing no: BM/0421/SILV/PL2 Rev:
Architectural Design/ Planning/ Construction/ Building Regs