




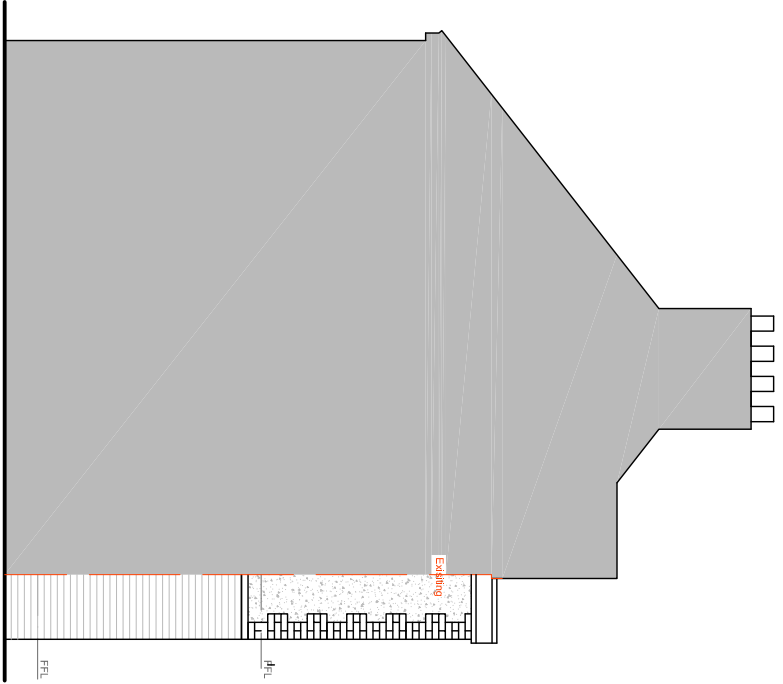


Proposed side elevation
Scale 1:100 @A2

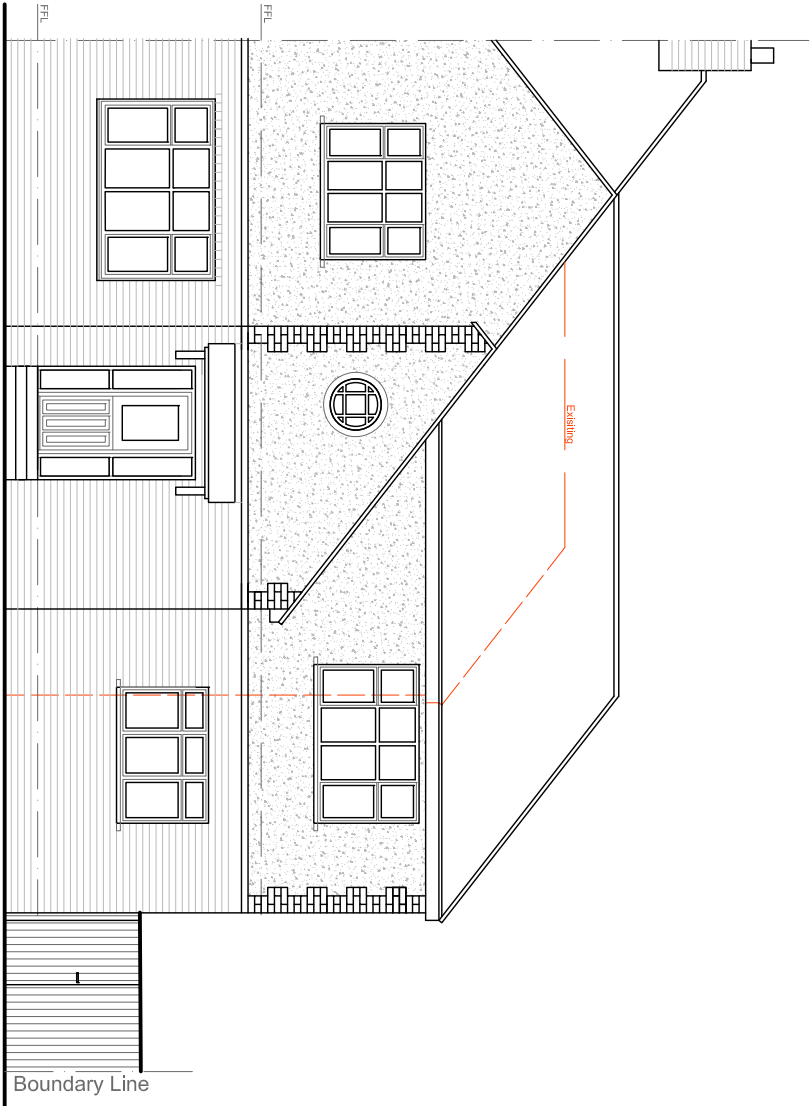


Proposed front elevation - Scale 1:100 @A2

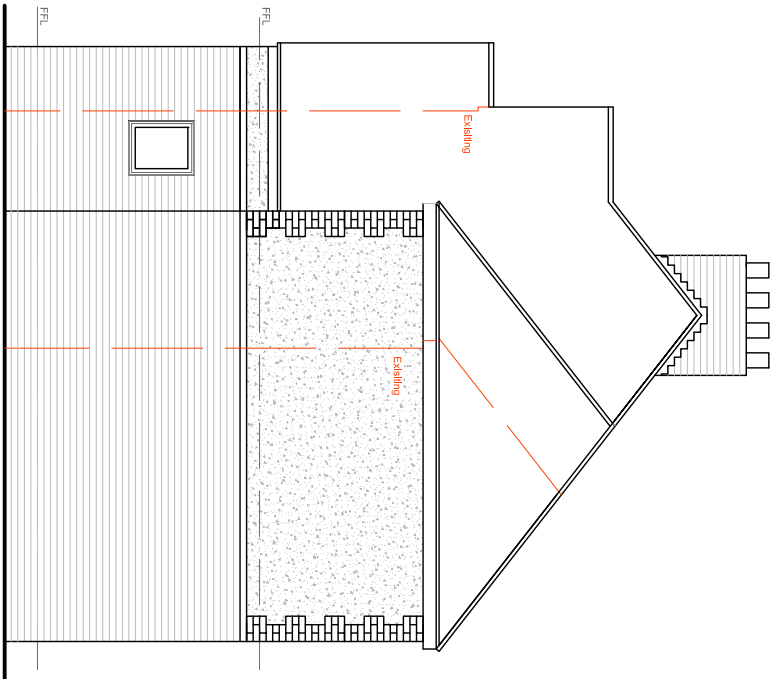


Proposed side elevation
Scale 1:100 @A2

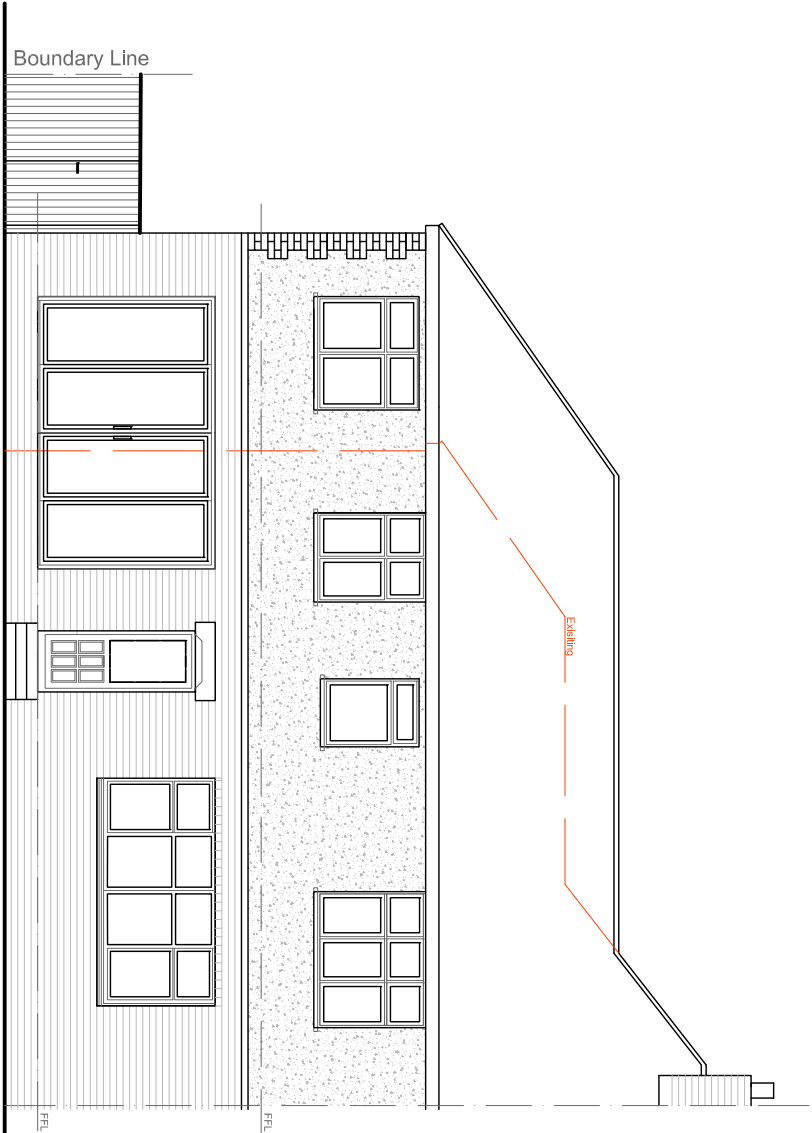

Proposed rear elevation - Scale 1:100 @A2
Proposed side elevation

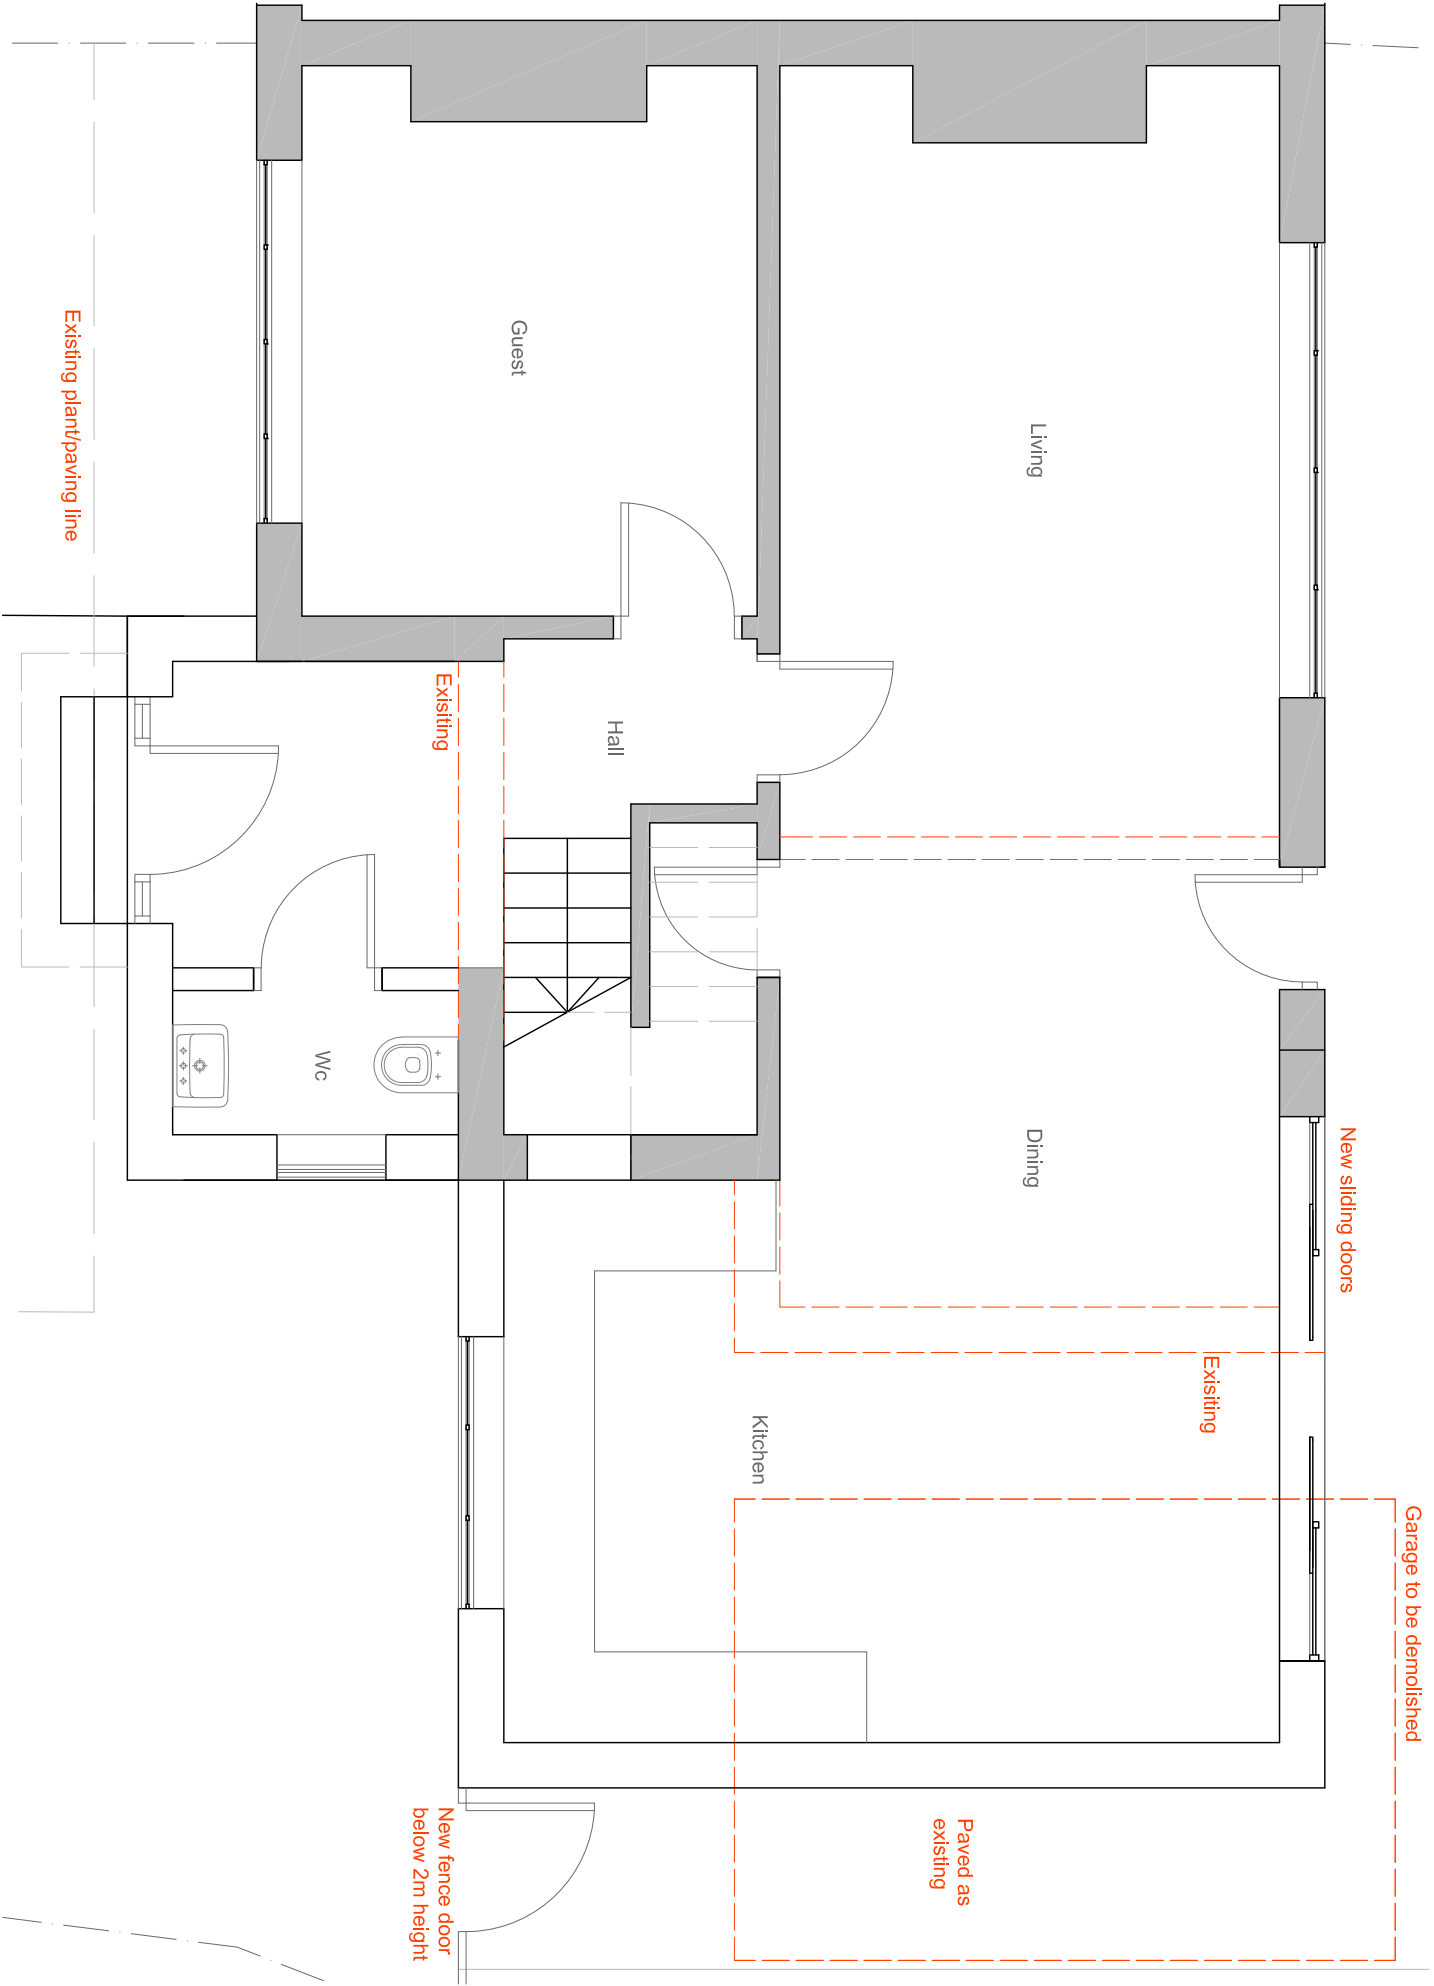


Proposed ground floor plan - Scale 1:50 @A2

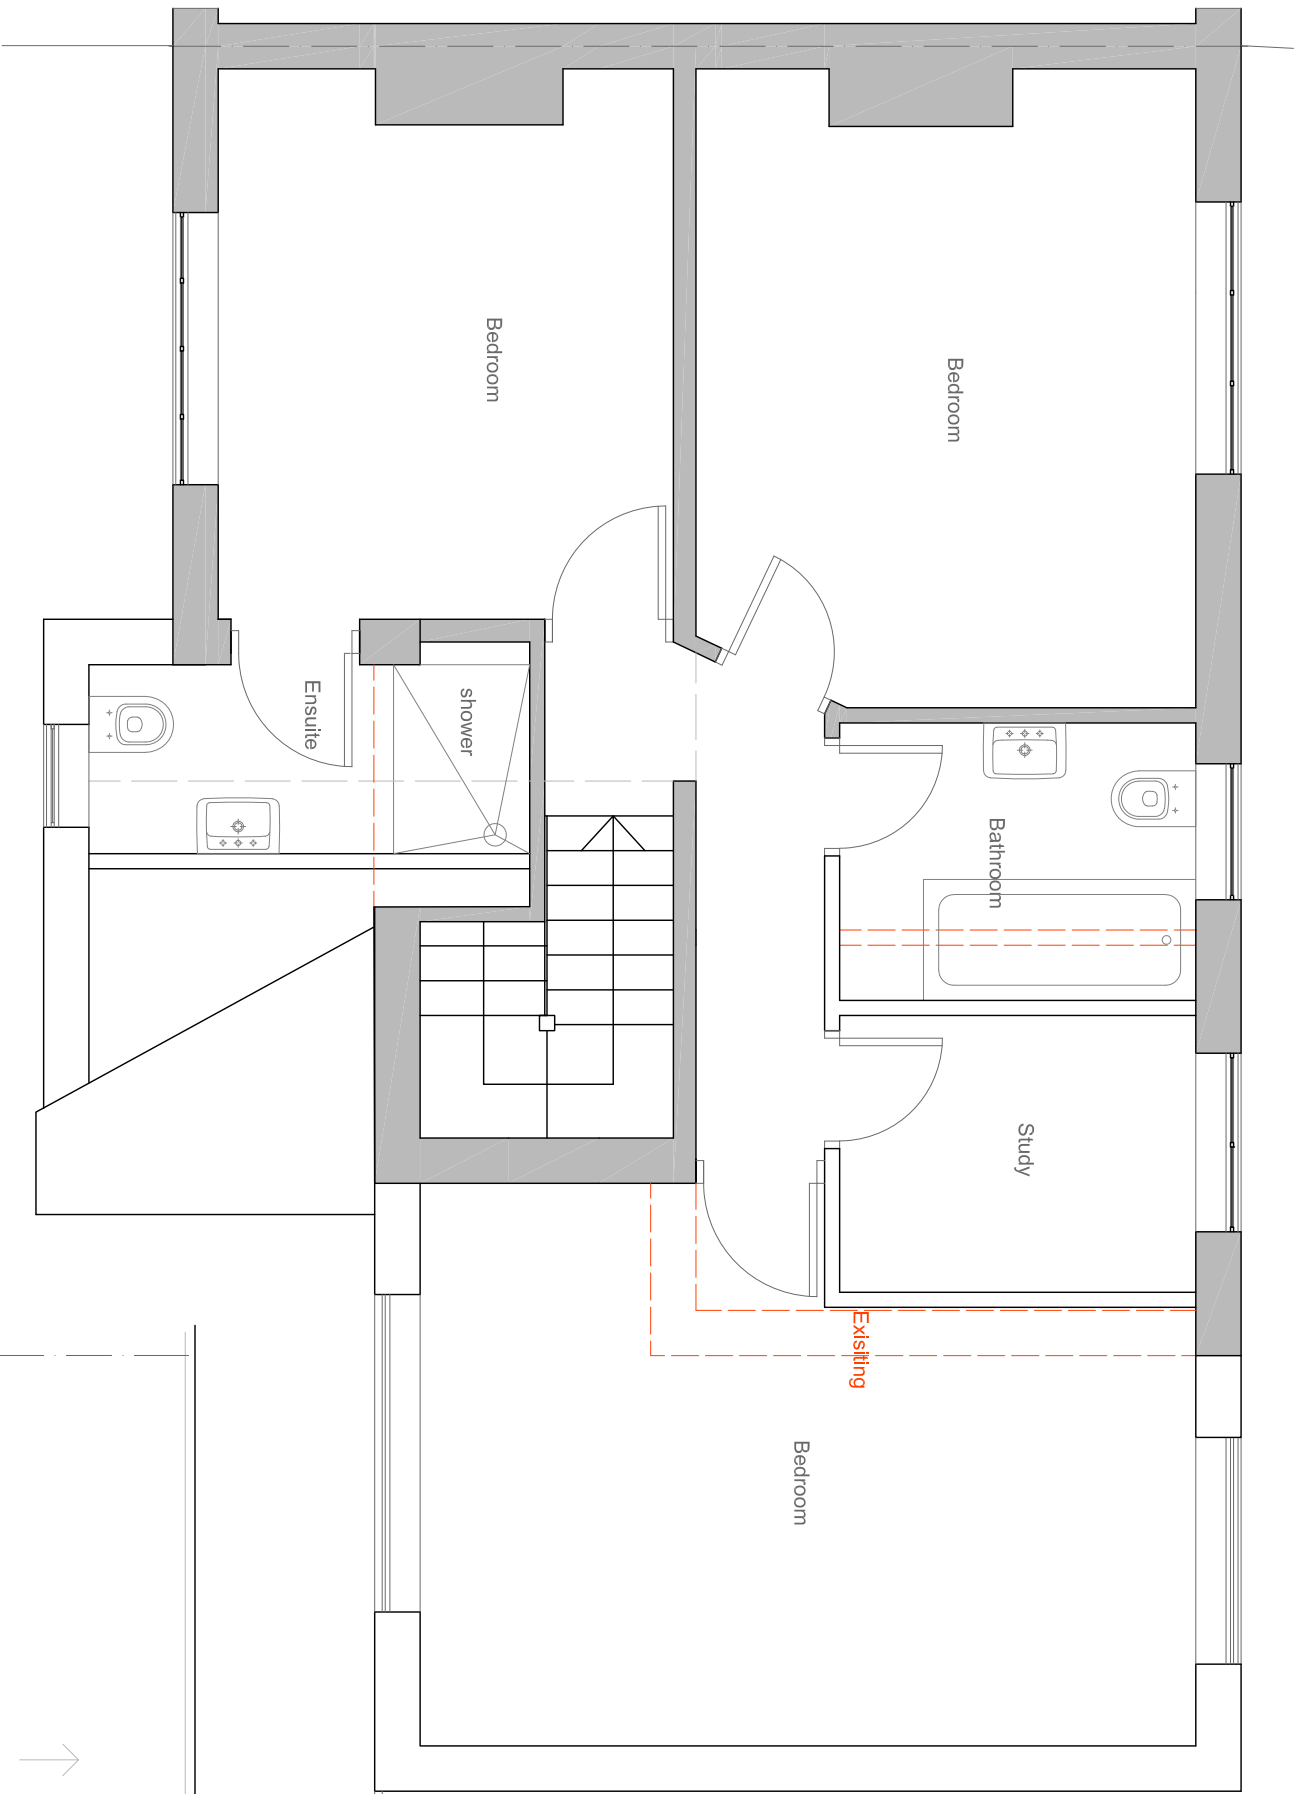

Proposed ground floor plan - Scale 1:50 @A2

Proposed floor plans, roof plan and elevations for 12 Marton Ave M20 5LN
by Mahmud Tantoush - 1:100 & 1:50 @A2 - MAY 2022

Drawing number: SK03A Rev: A - Addition of proposed front extension side elevation

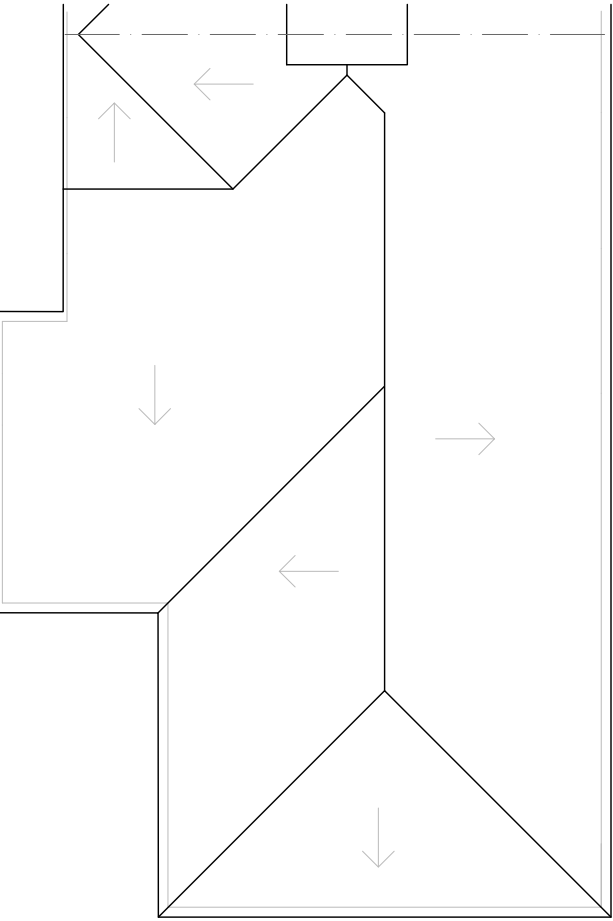

Roof plan - Scale 1:100 @A2