


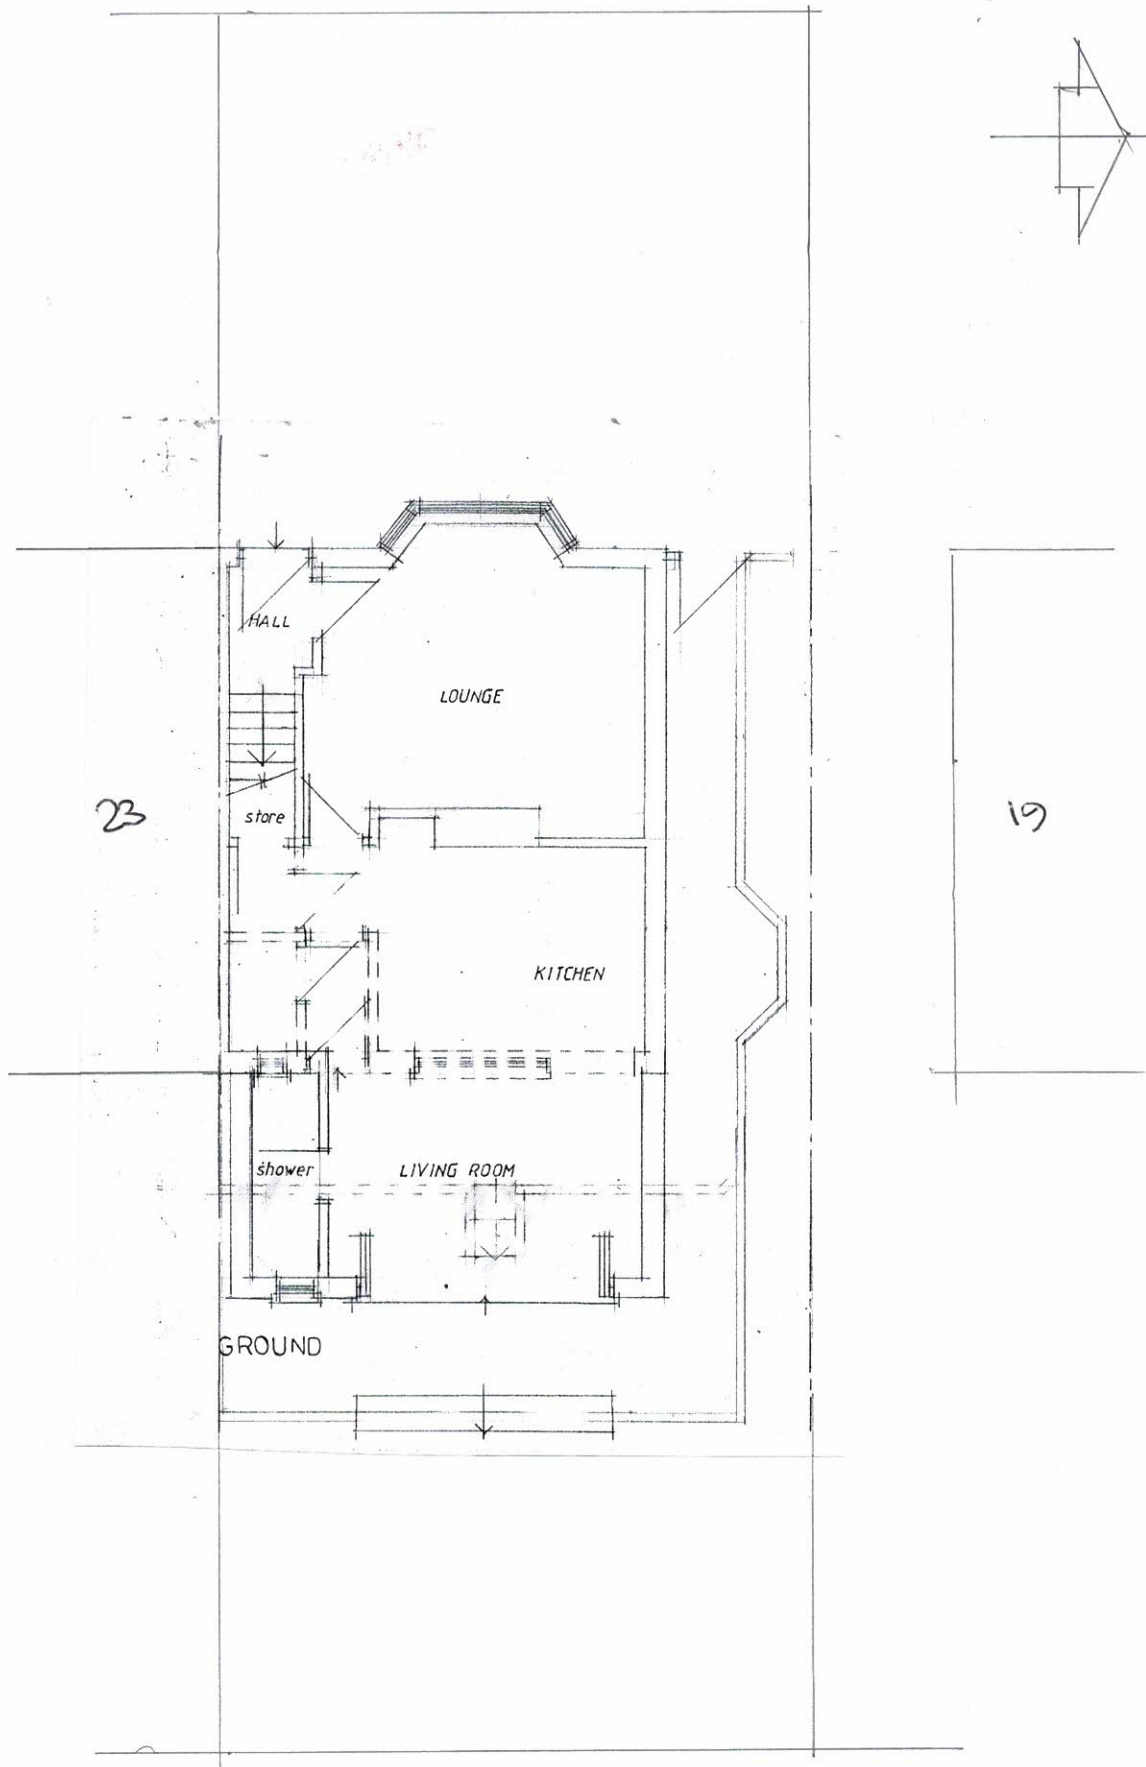

SITE PLAN AS REQUESTED
 21 RIPLETON ROAD
 WATTHENSHAWNE M22 9WJ

Scale 1:100 @ A4