



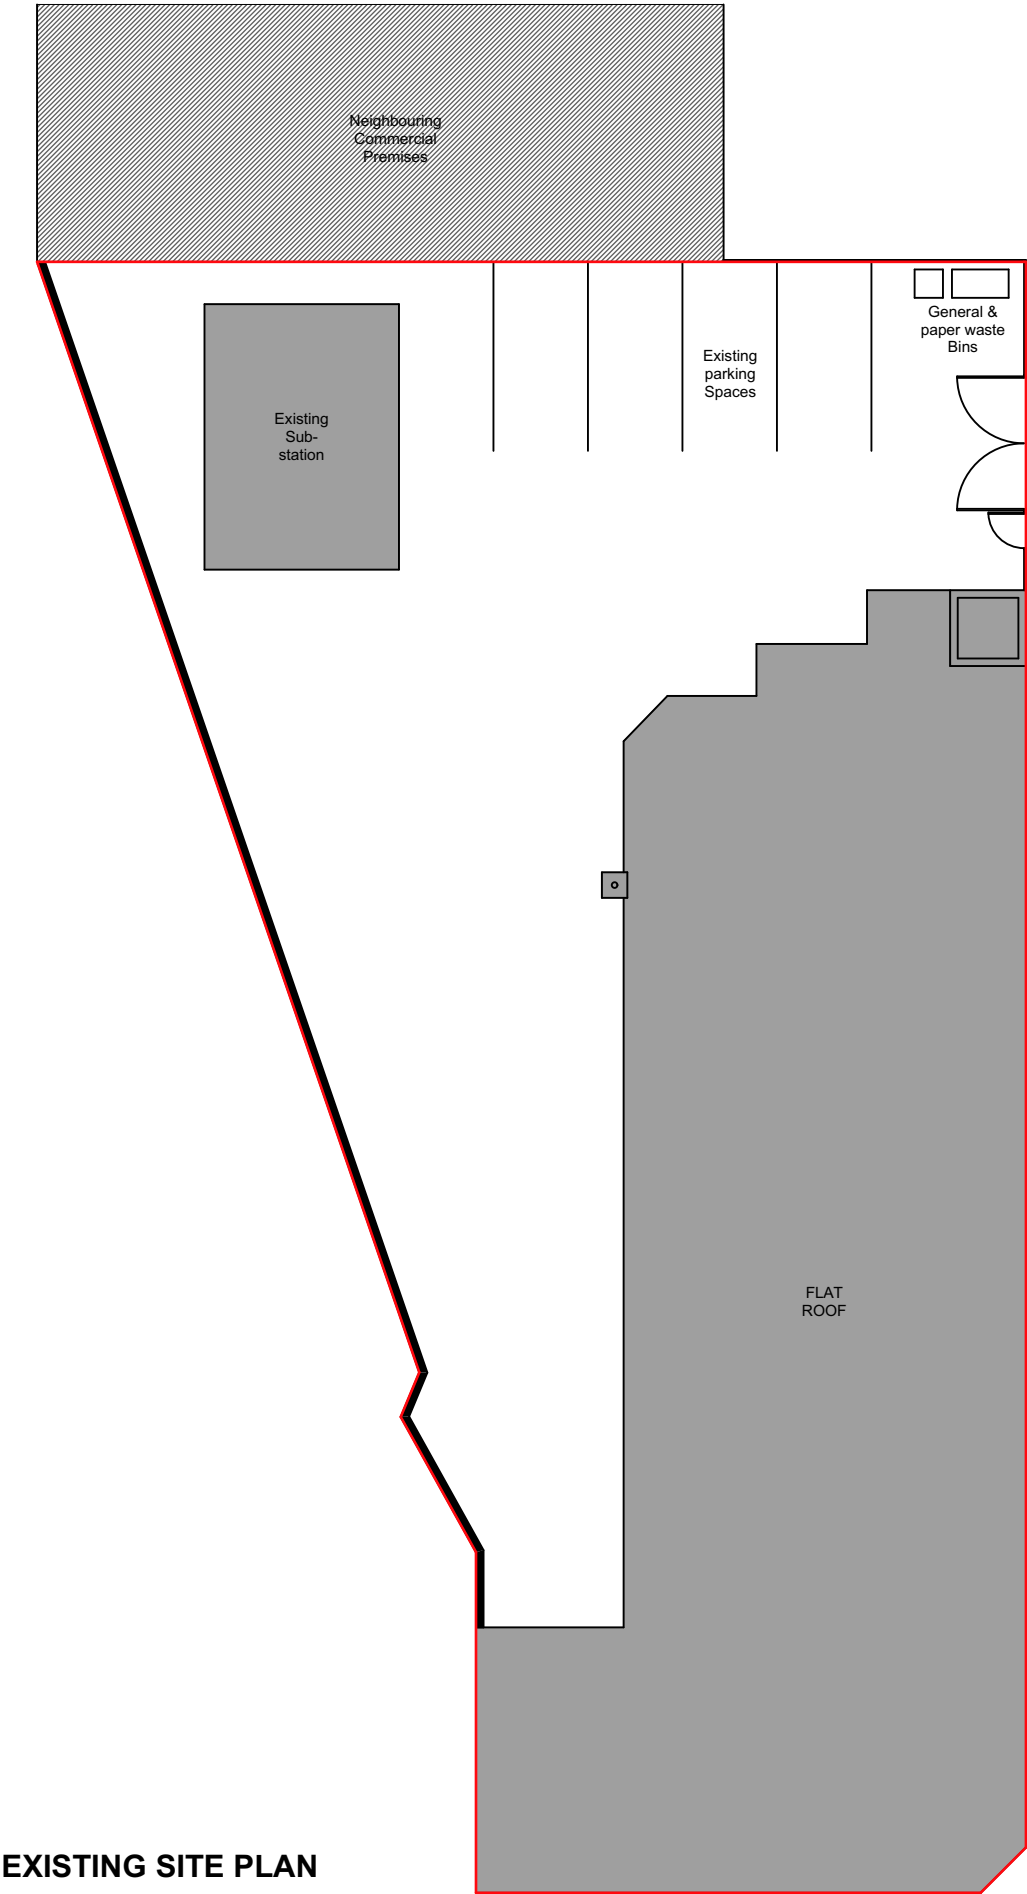

EXISTING SITE PLAN

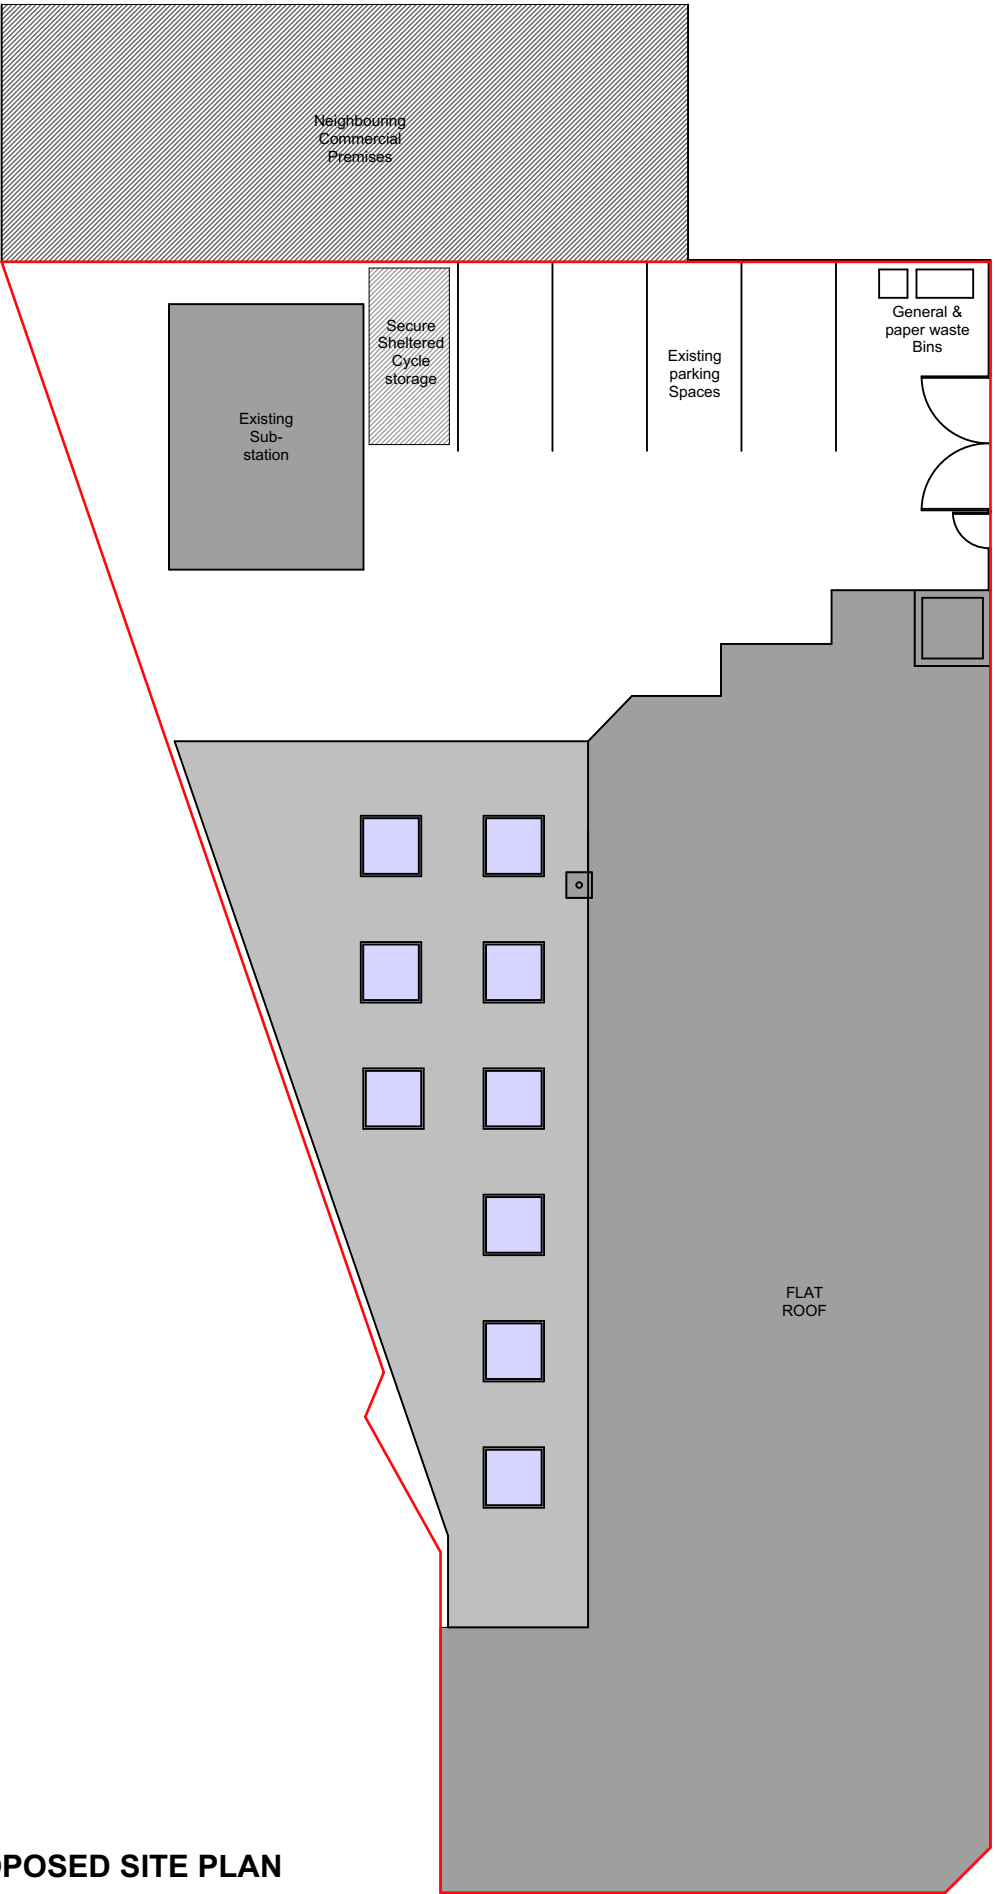

PROPOSED SITE PLAN

notes

This drawing is subject to a detailed building and site survey, therefore no guarantee of its accuracy can be given. This drawing has been draughted in accordance with the clients design requirements. All dimensions are approximate and are subject to a detailed building and site survey and further design development. All dimensions should be checked prior to commencement of construction on site. Measurements should not be taken off the drawing.

|     |                     |          |
|-----|---------------------|----------|
| PL1 | Cycle storage added | 02.04.21 |
| PL0 | Planning Issue      | 28.01.21 |



NADA Architects Ltd  
169 Kingsway  
Burnage  
Manchester  
M19 2ND  
Mob: 07974 735527  
E: ahmed@nadaarchitects.com  
W: www.nadaarchitects.com

KHANQAH CENTRE

PROPOSED EXTENSION  
181 MAULDETH ROAD,  
MANCHESTER, M19 1BA

EXISTING & PROPOSED  
GA SITE PLANS

|            |          |       |         |
|------------|----------|-------|---------|
| scale      | date     | drawn | checked |
| 1:200 @ A3 | 28.01.21 |       |         |

|        |                   |          |
|--------|-------------------|----------|
| job no | (category) dwg no | revision |
|--------|-------------------|----------|

12-074 (01)001 PL1

Drawing measurements shall not be obtained by scaling. Verify all dims prior to construction. Immediately report any discrepancies on this drawing to the Architect. This drawing shall be read in conjunction with associated specifications and related consultant's documents.

PLANNING