



Existing Plan View

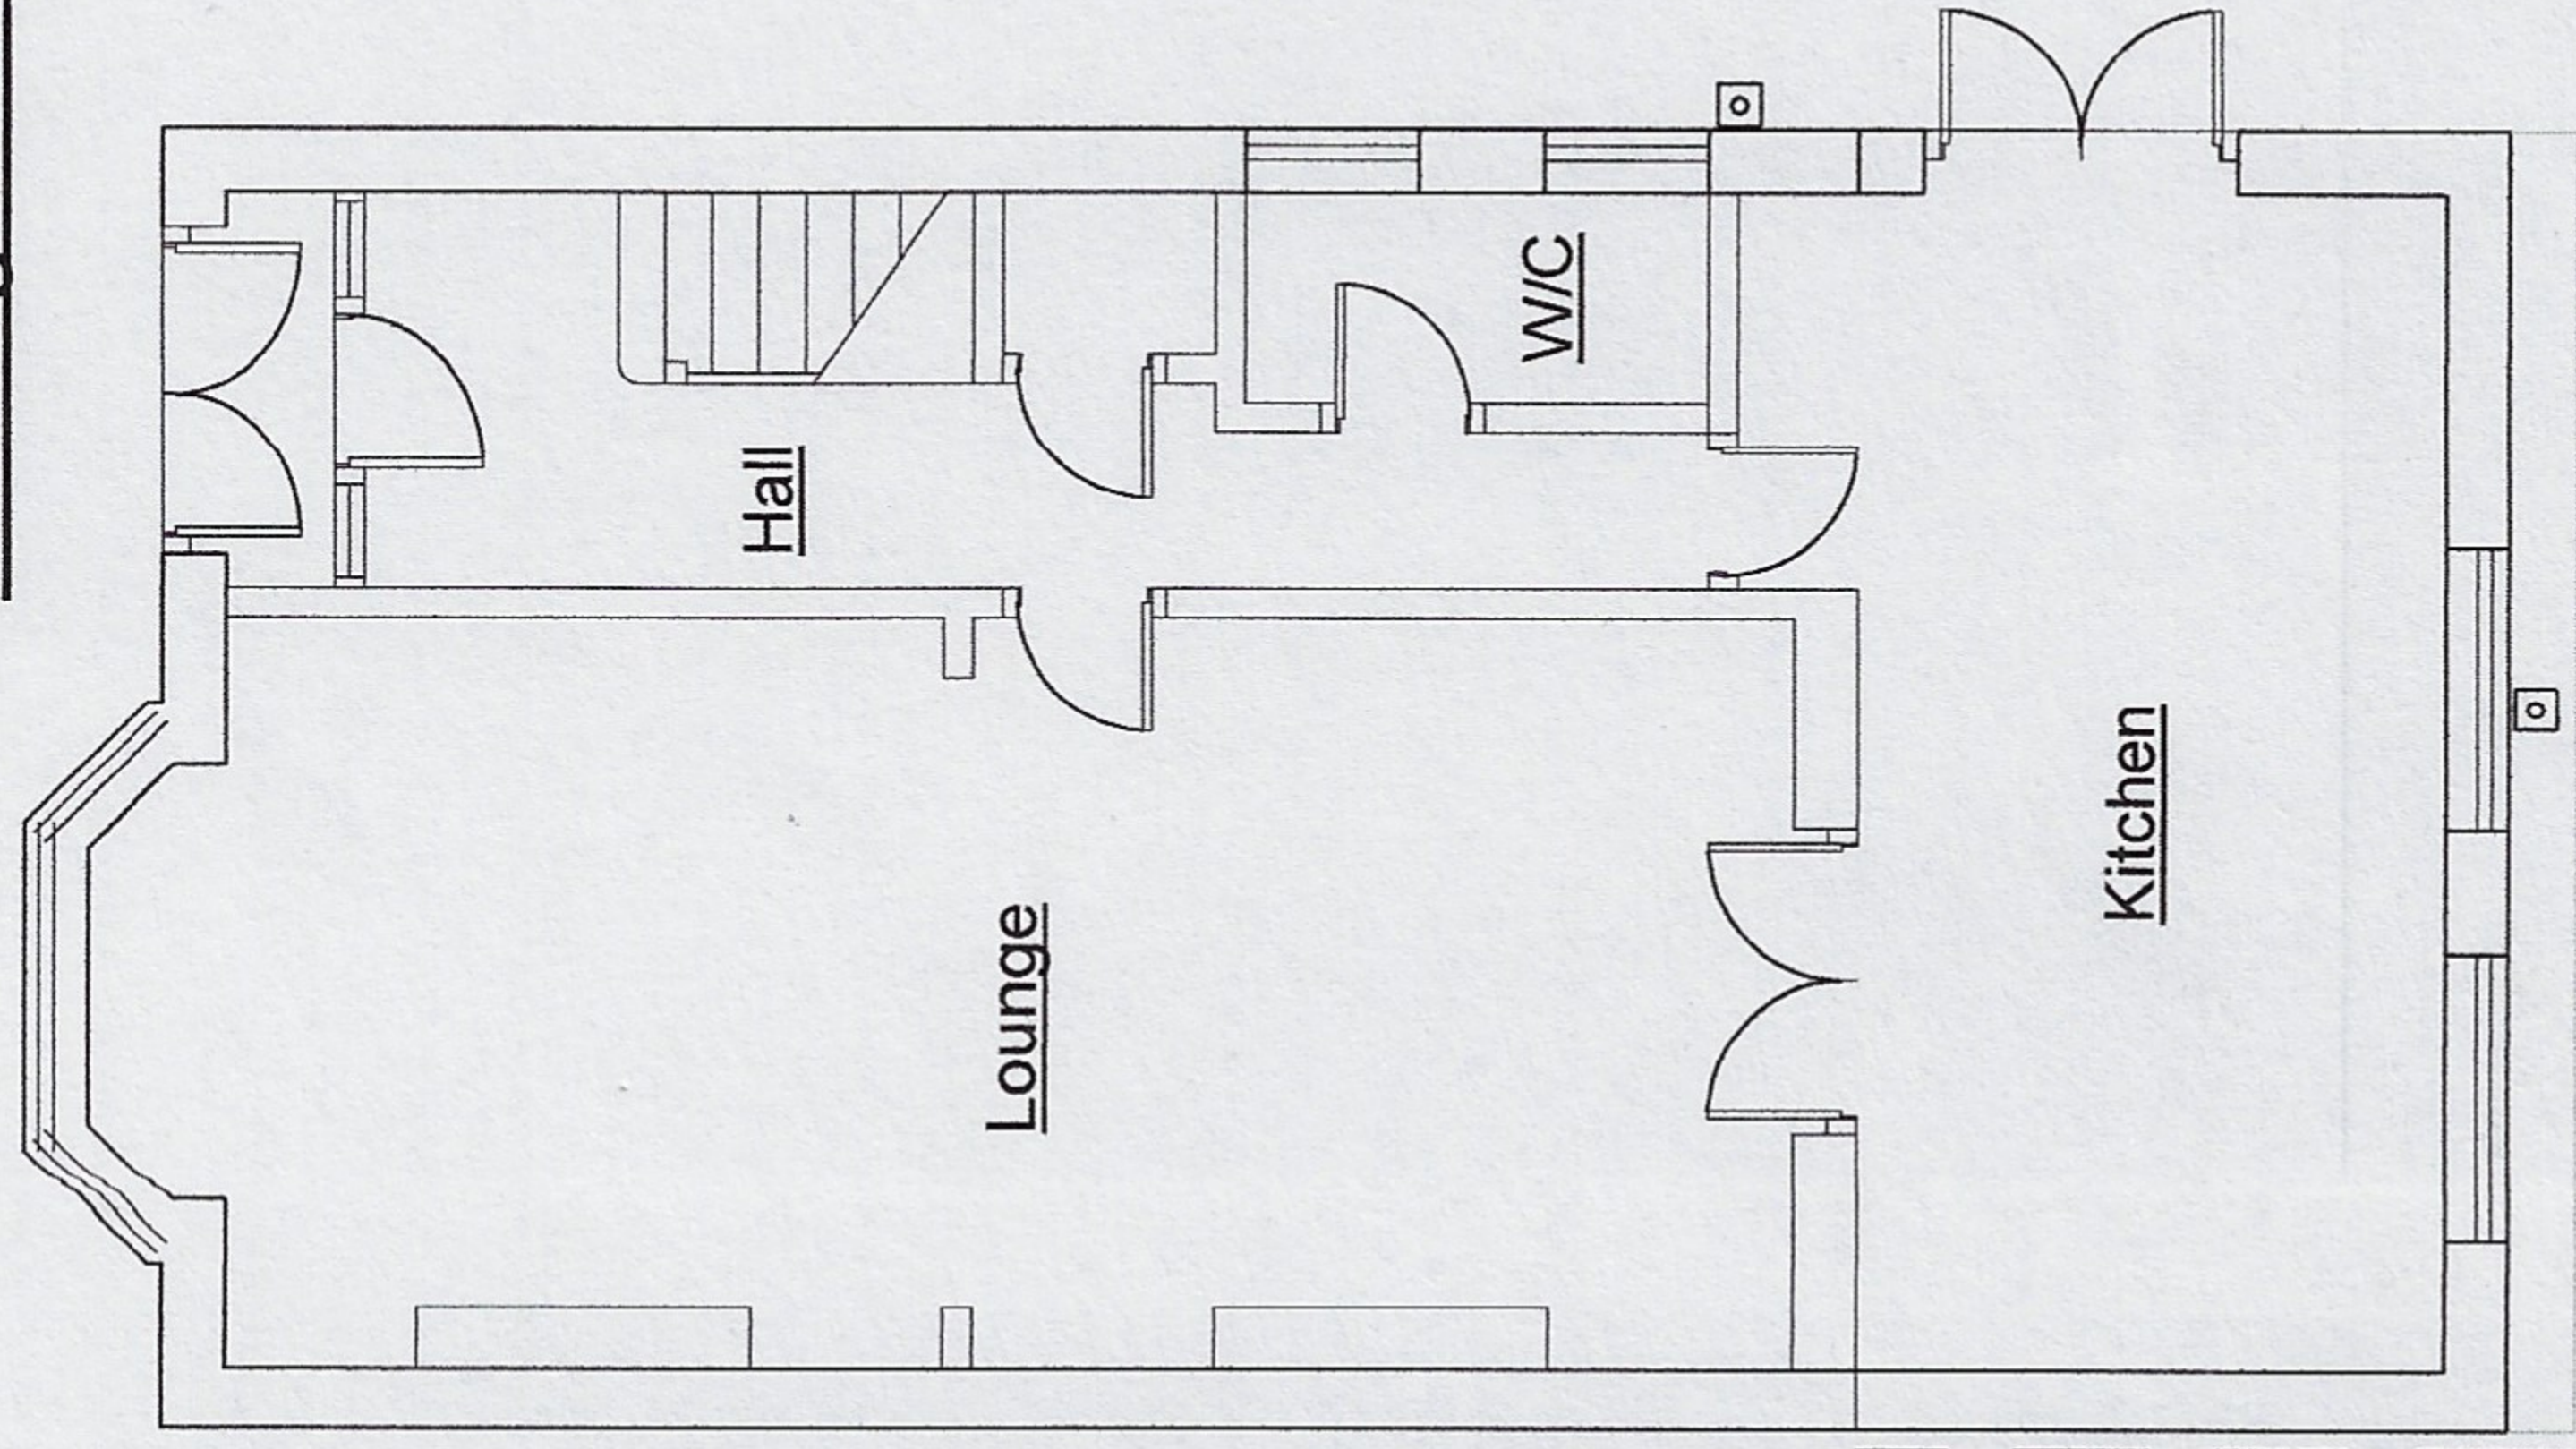


Proposed Plan View

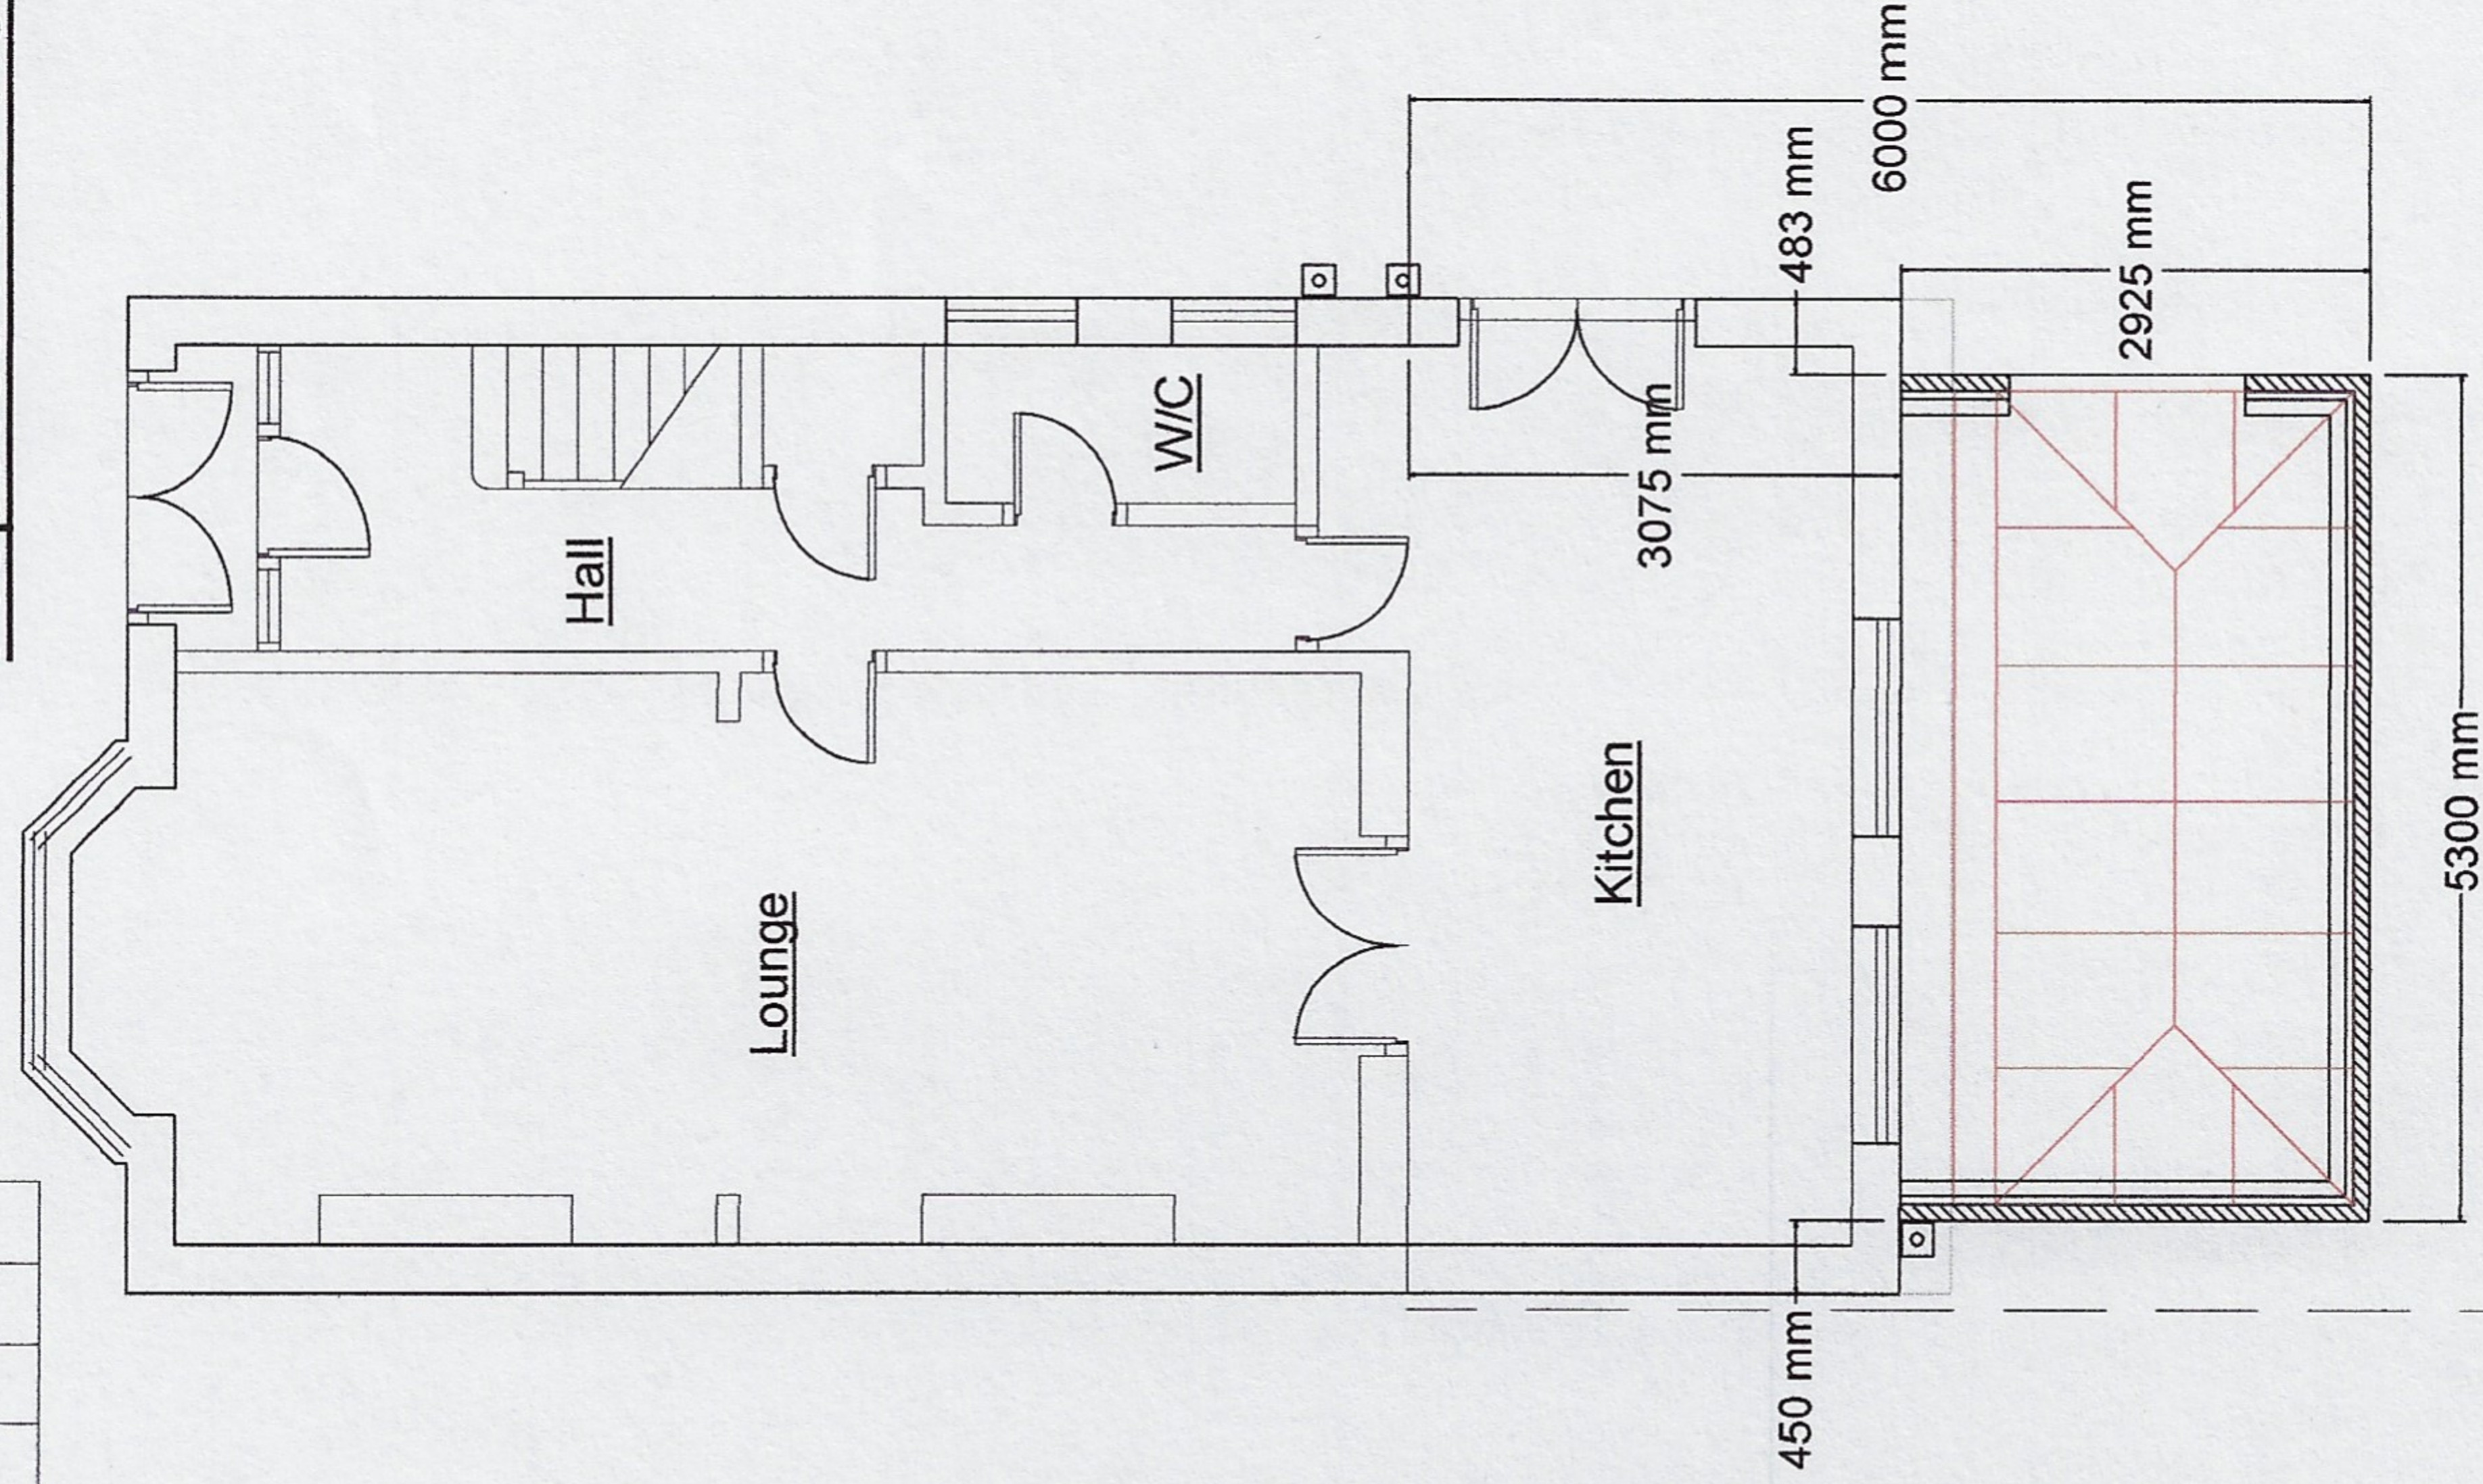


Proposed Conservatory to be White PVC frames.
Glazed framed Tinted Glass roofing at 25° pitch.
Face brick walling to match house face brick.

Existing boundary Line



Existing boundary Line

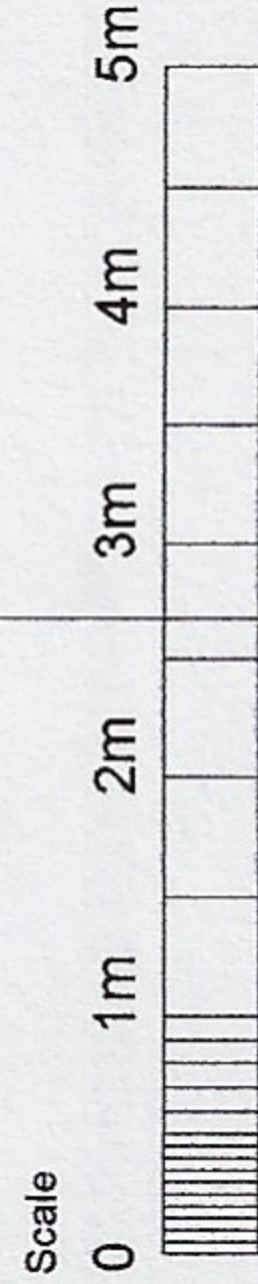


ADDRESS 42 Vicars Road MANCHESTER M21 9GY	REF. NO. 391540321	SCALE 1 : 100 @ A4	DATE Amended 08/06/2021	Notes Existing & Proposed Plan View For ; Mr & Mrs Pickles	DRAWN BY HOWARD BLAND Clearview Home Improvements Tel- 07539 749466 E-mail - hbland43@gmail.com
--	-----------------------	-----------------------	-------------------------------	--	---

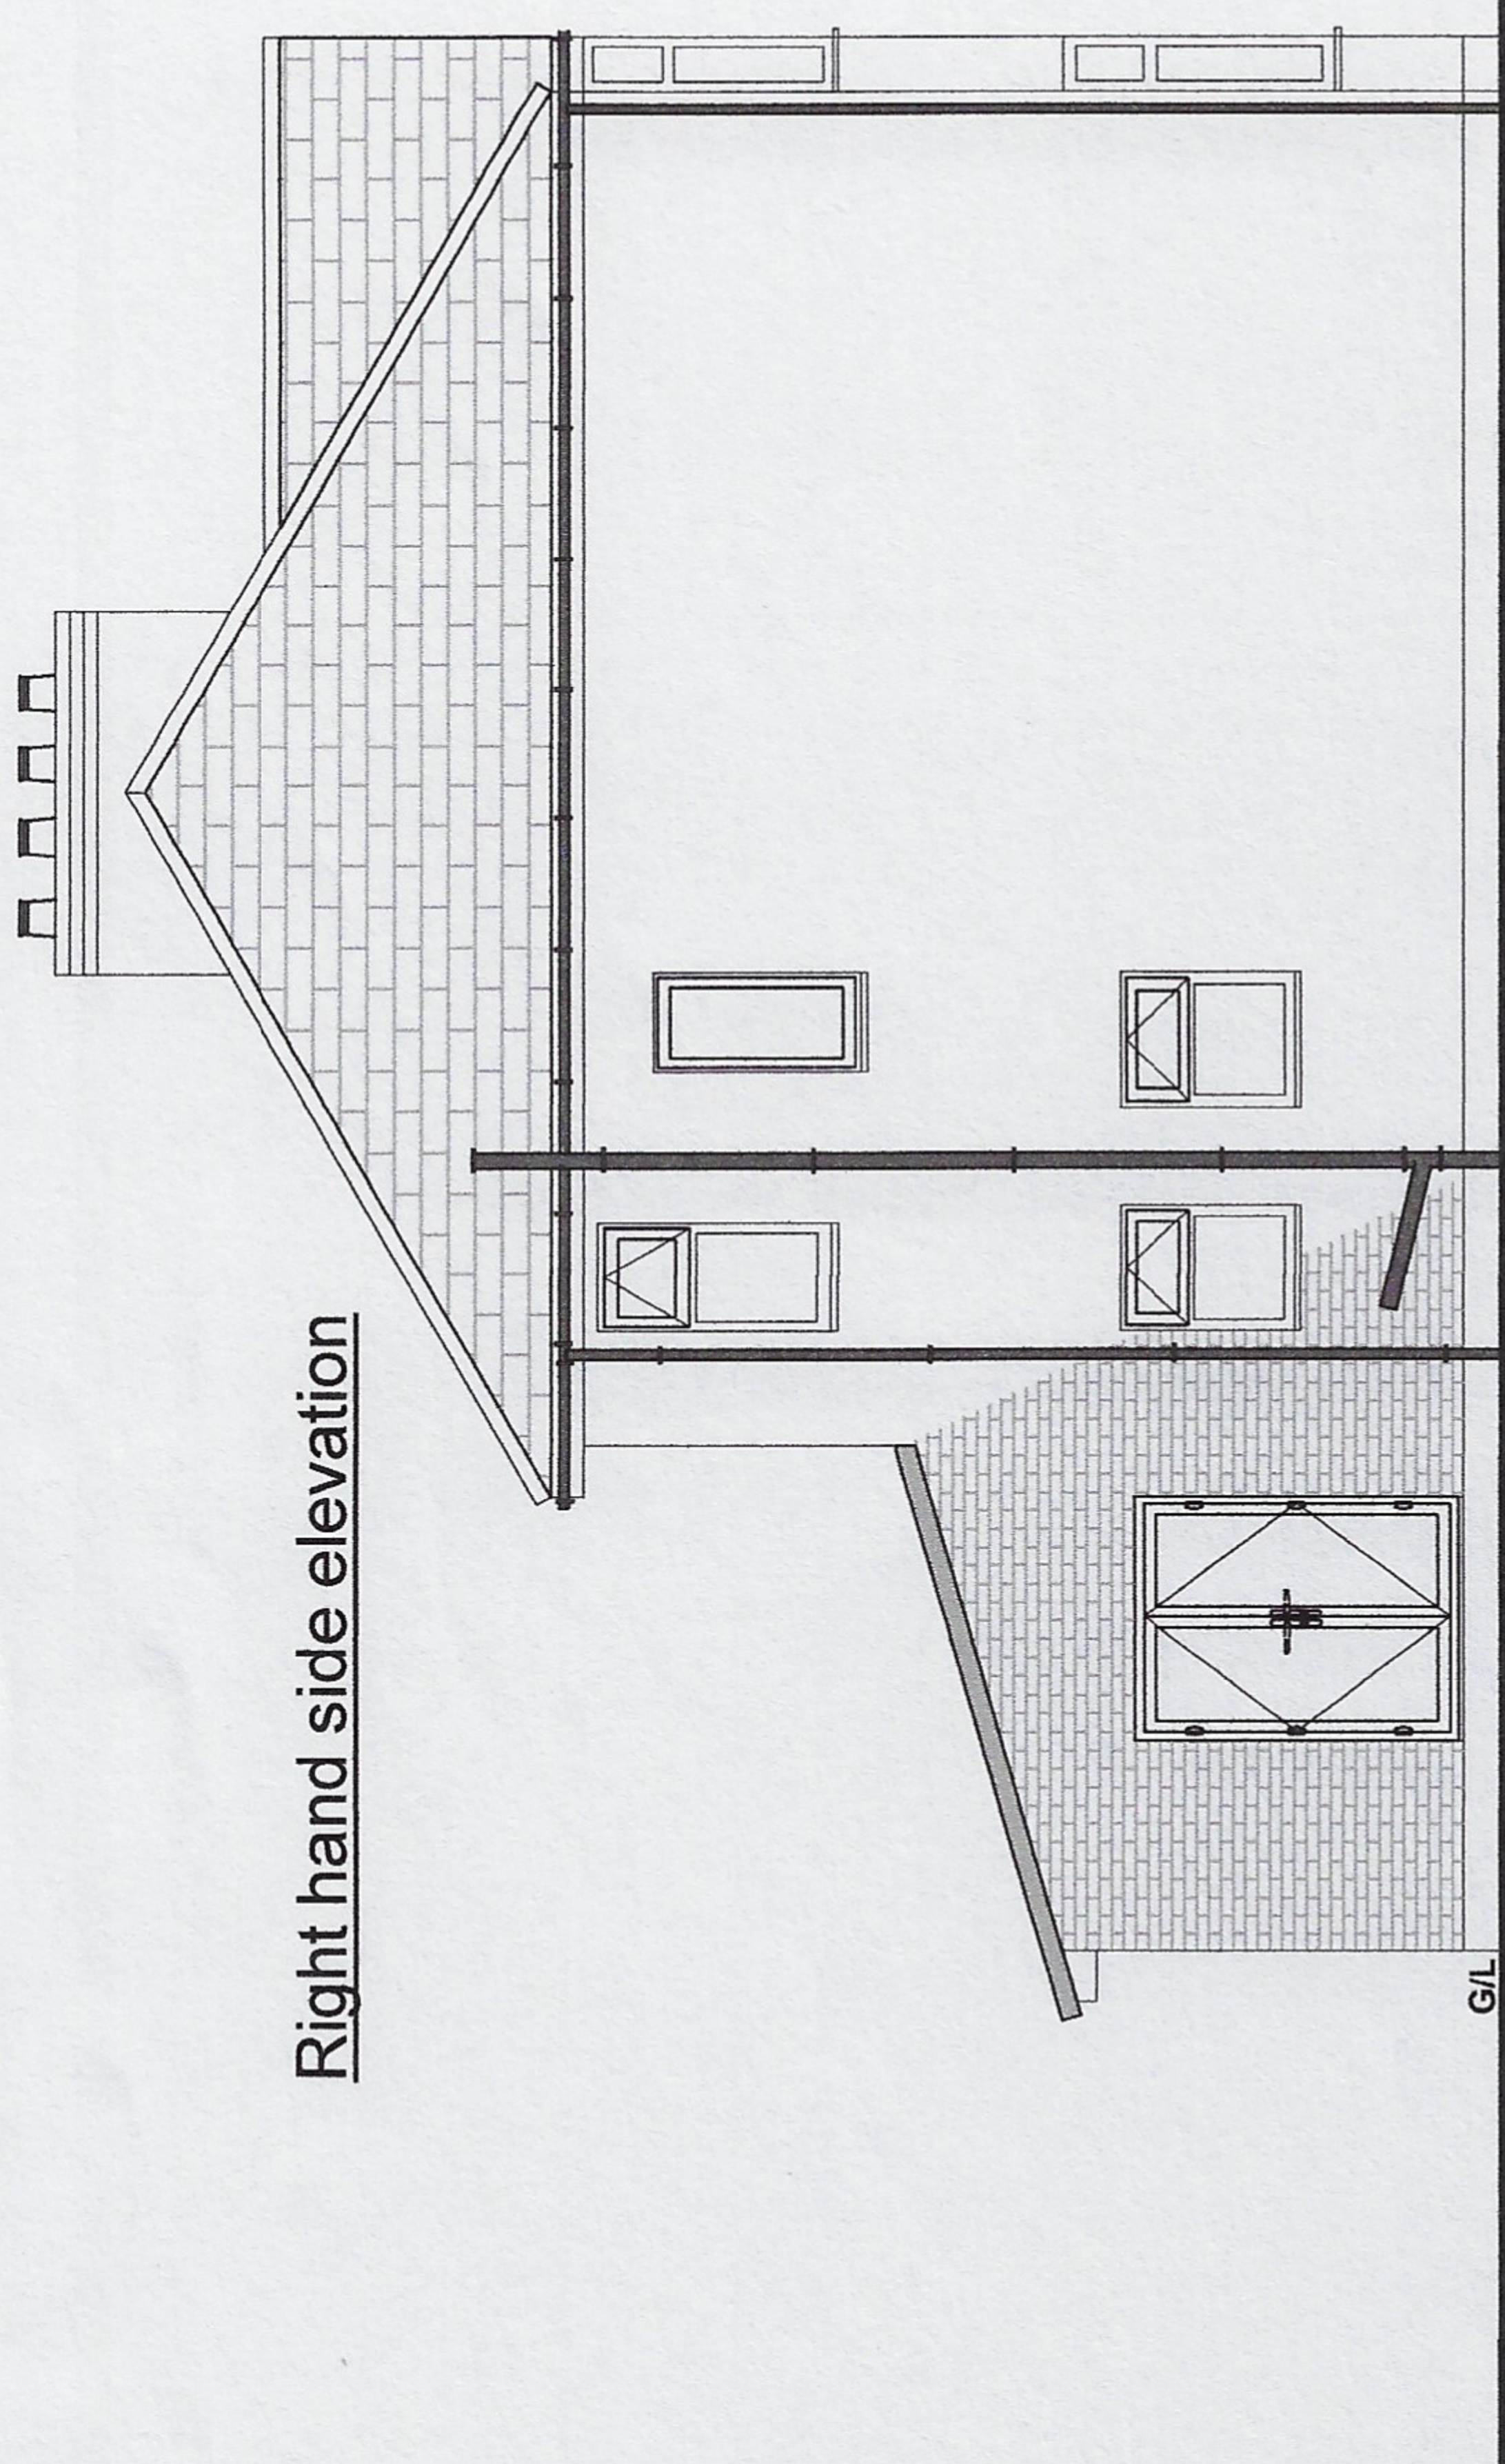

Right hand side elevation

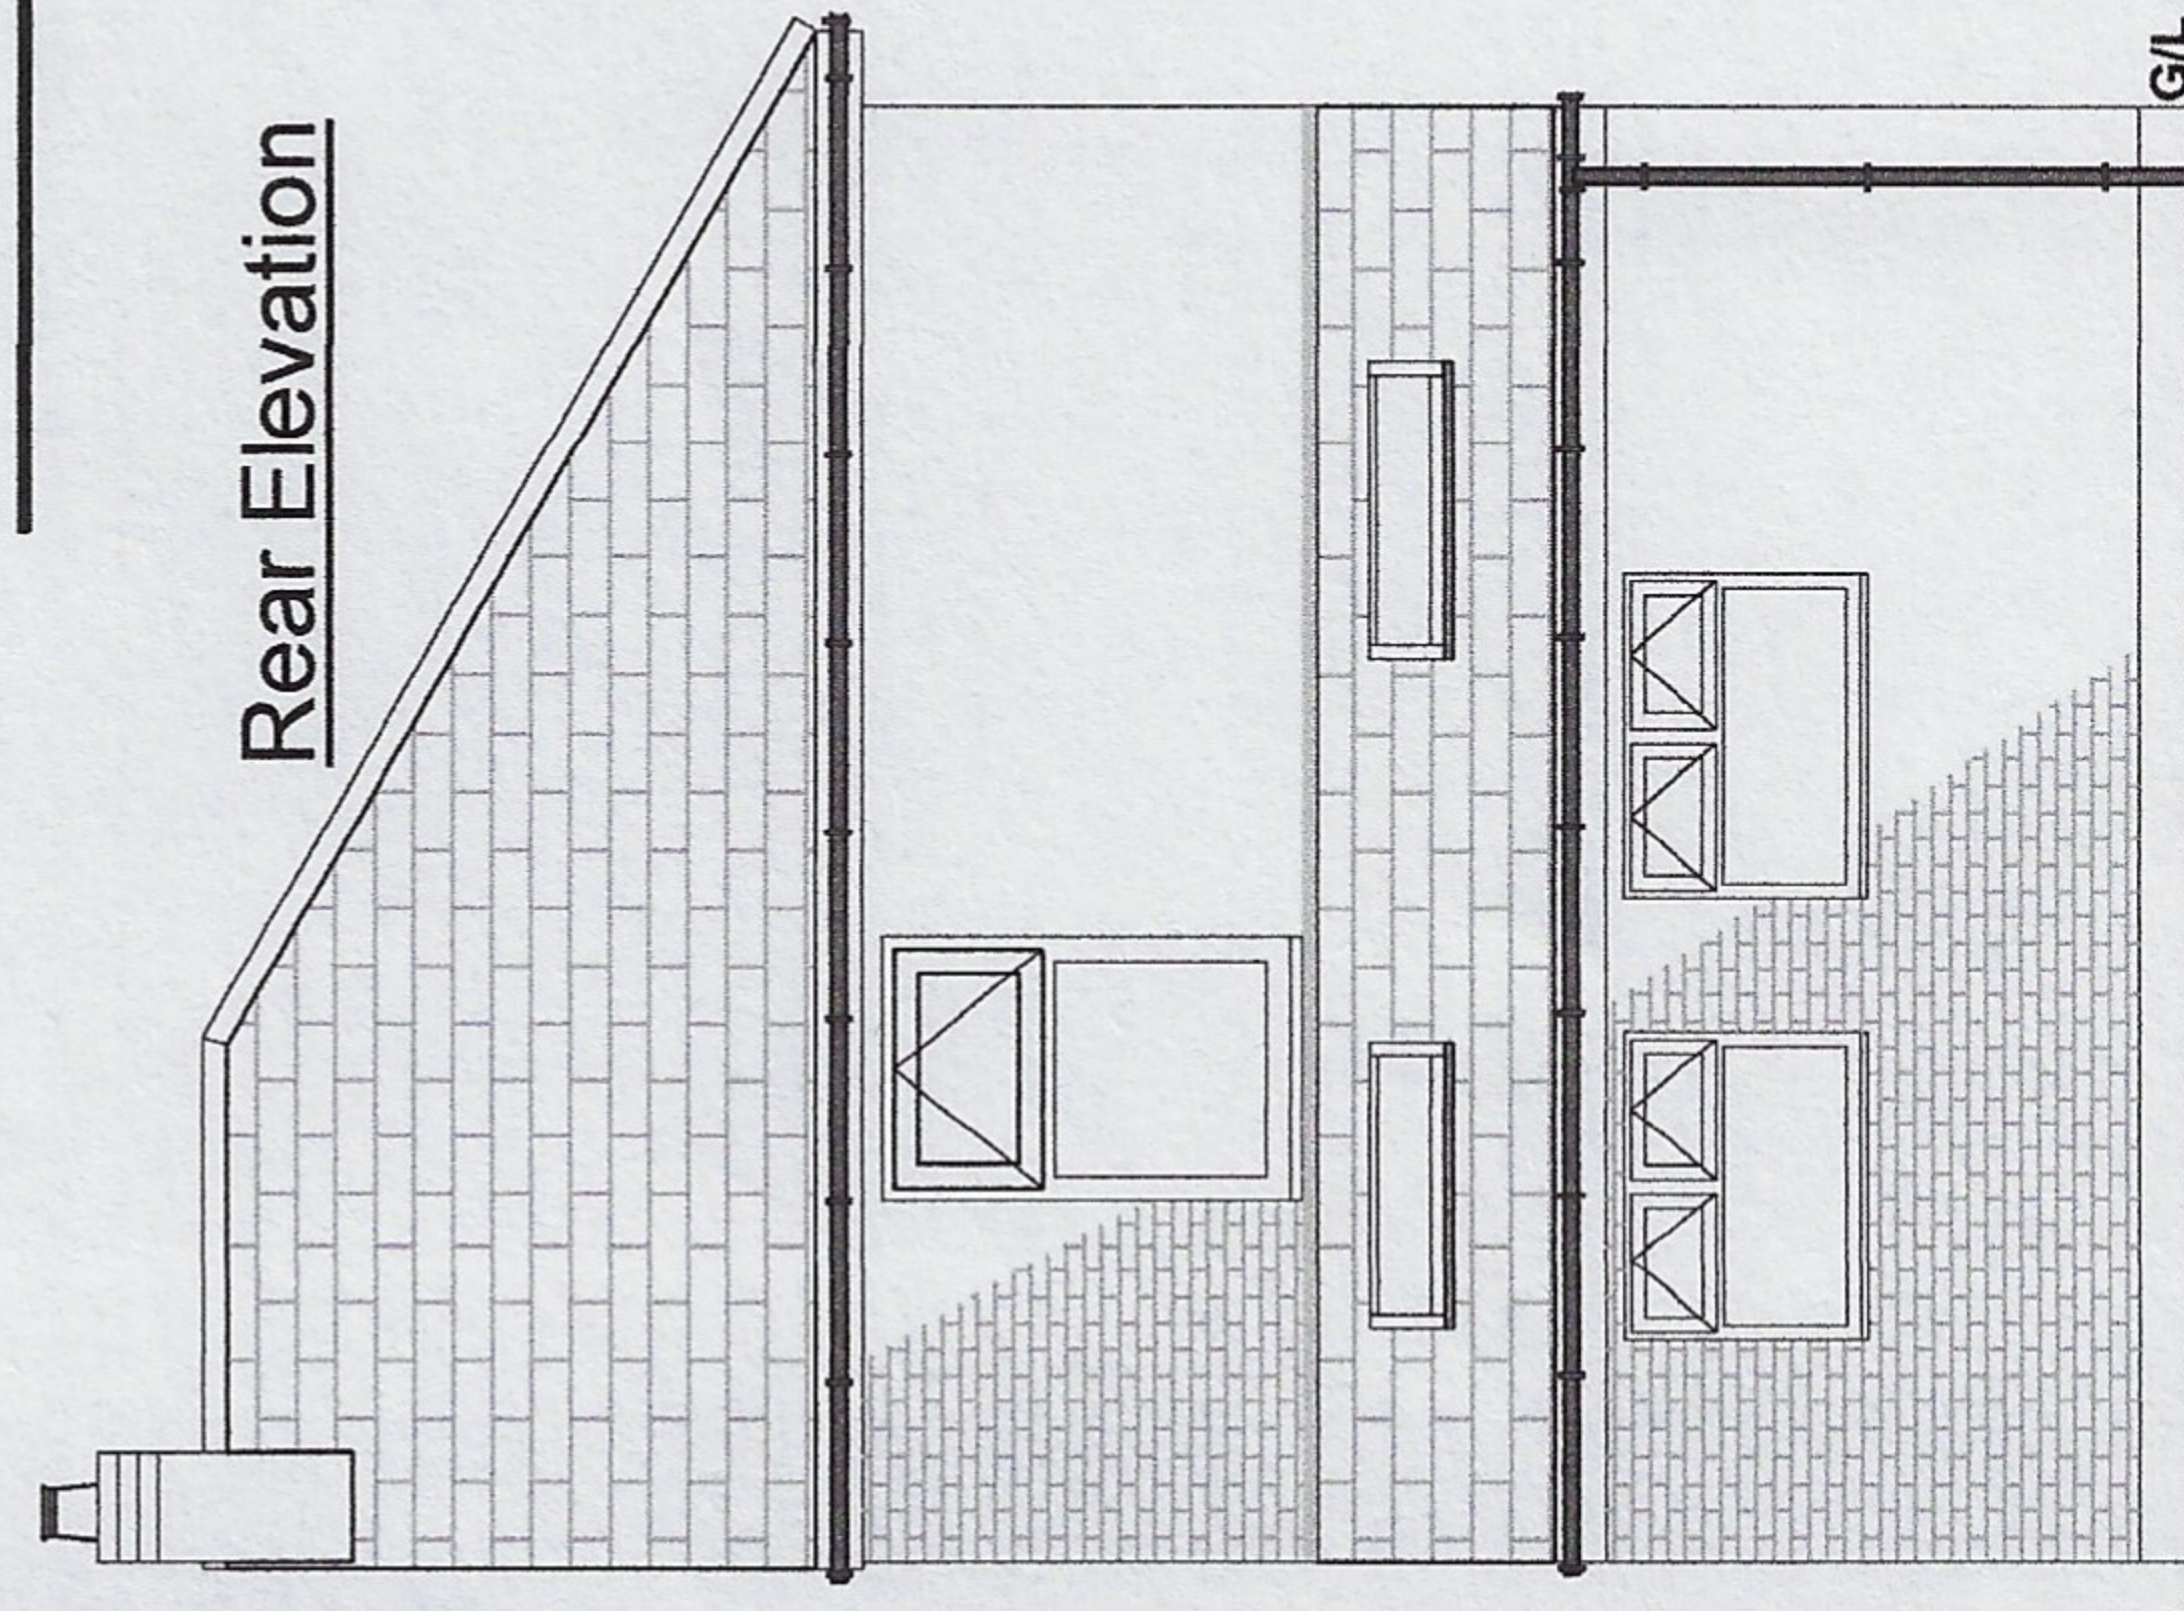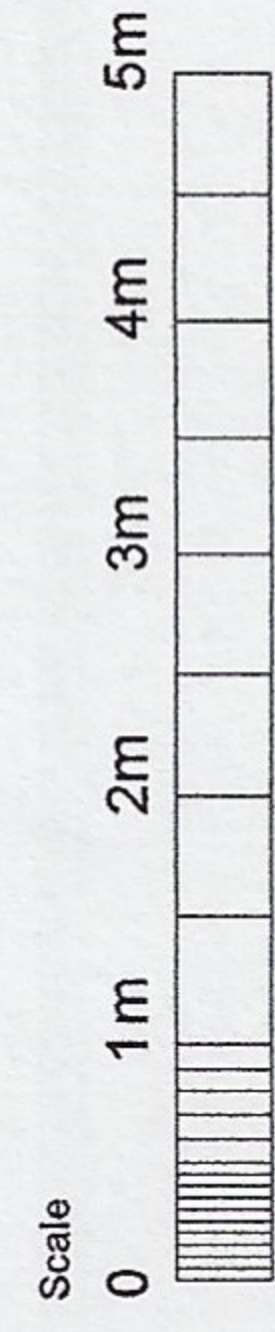


Rear Elevation

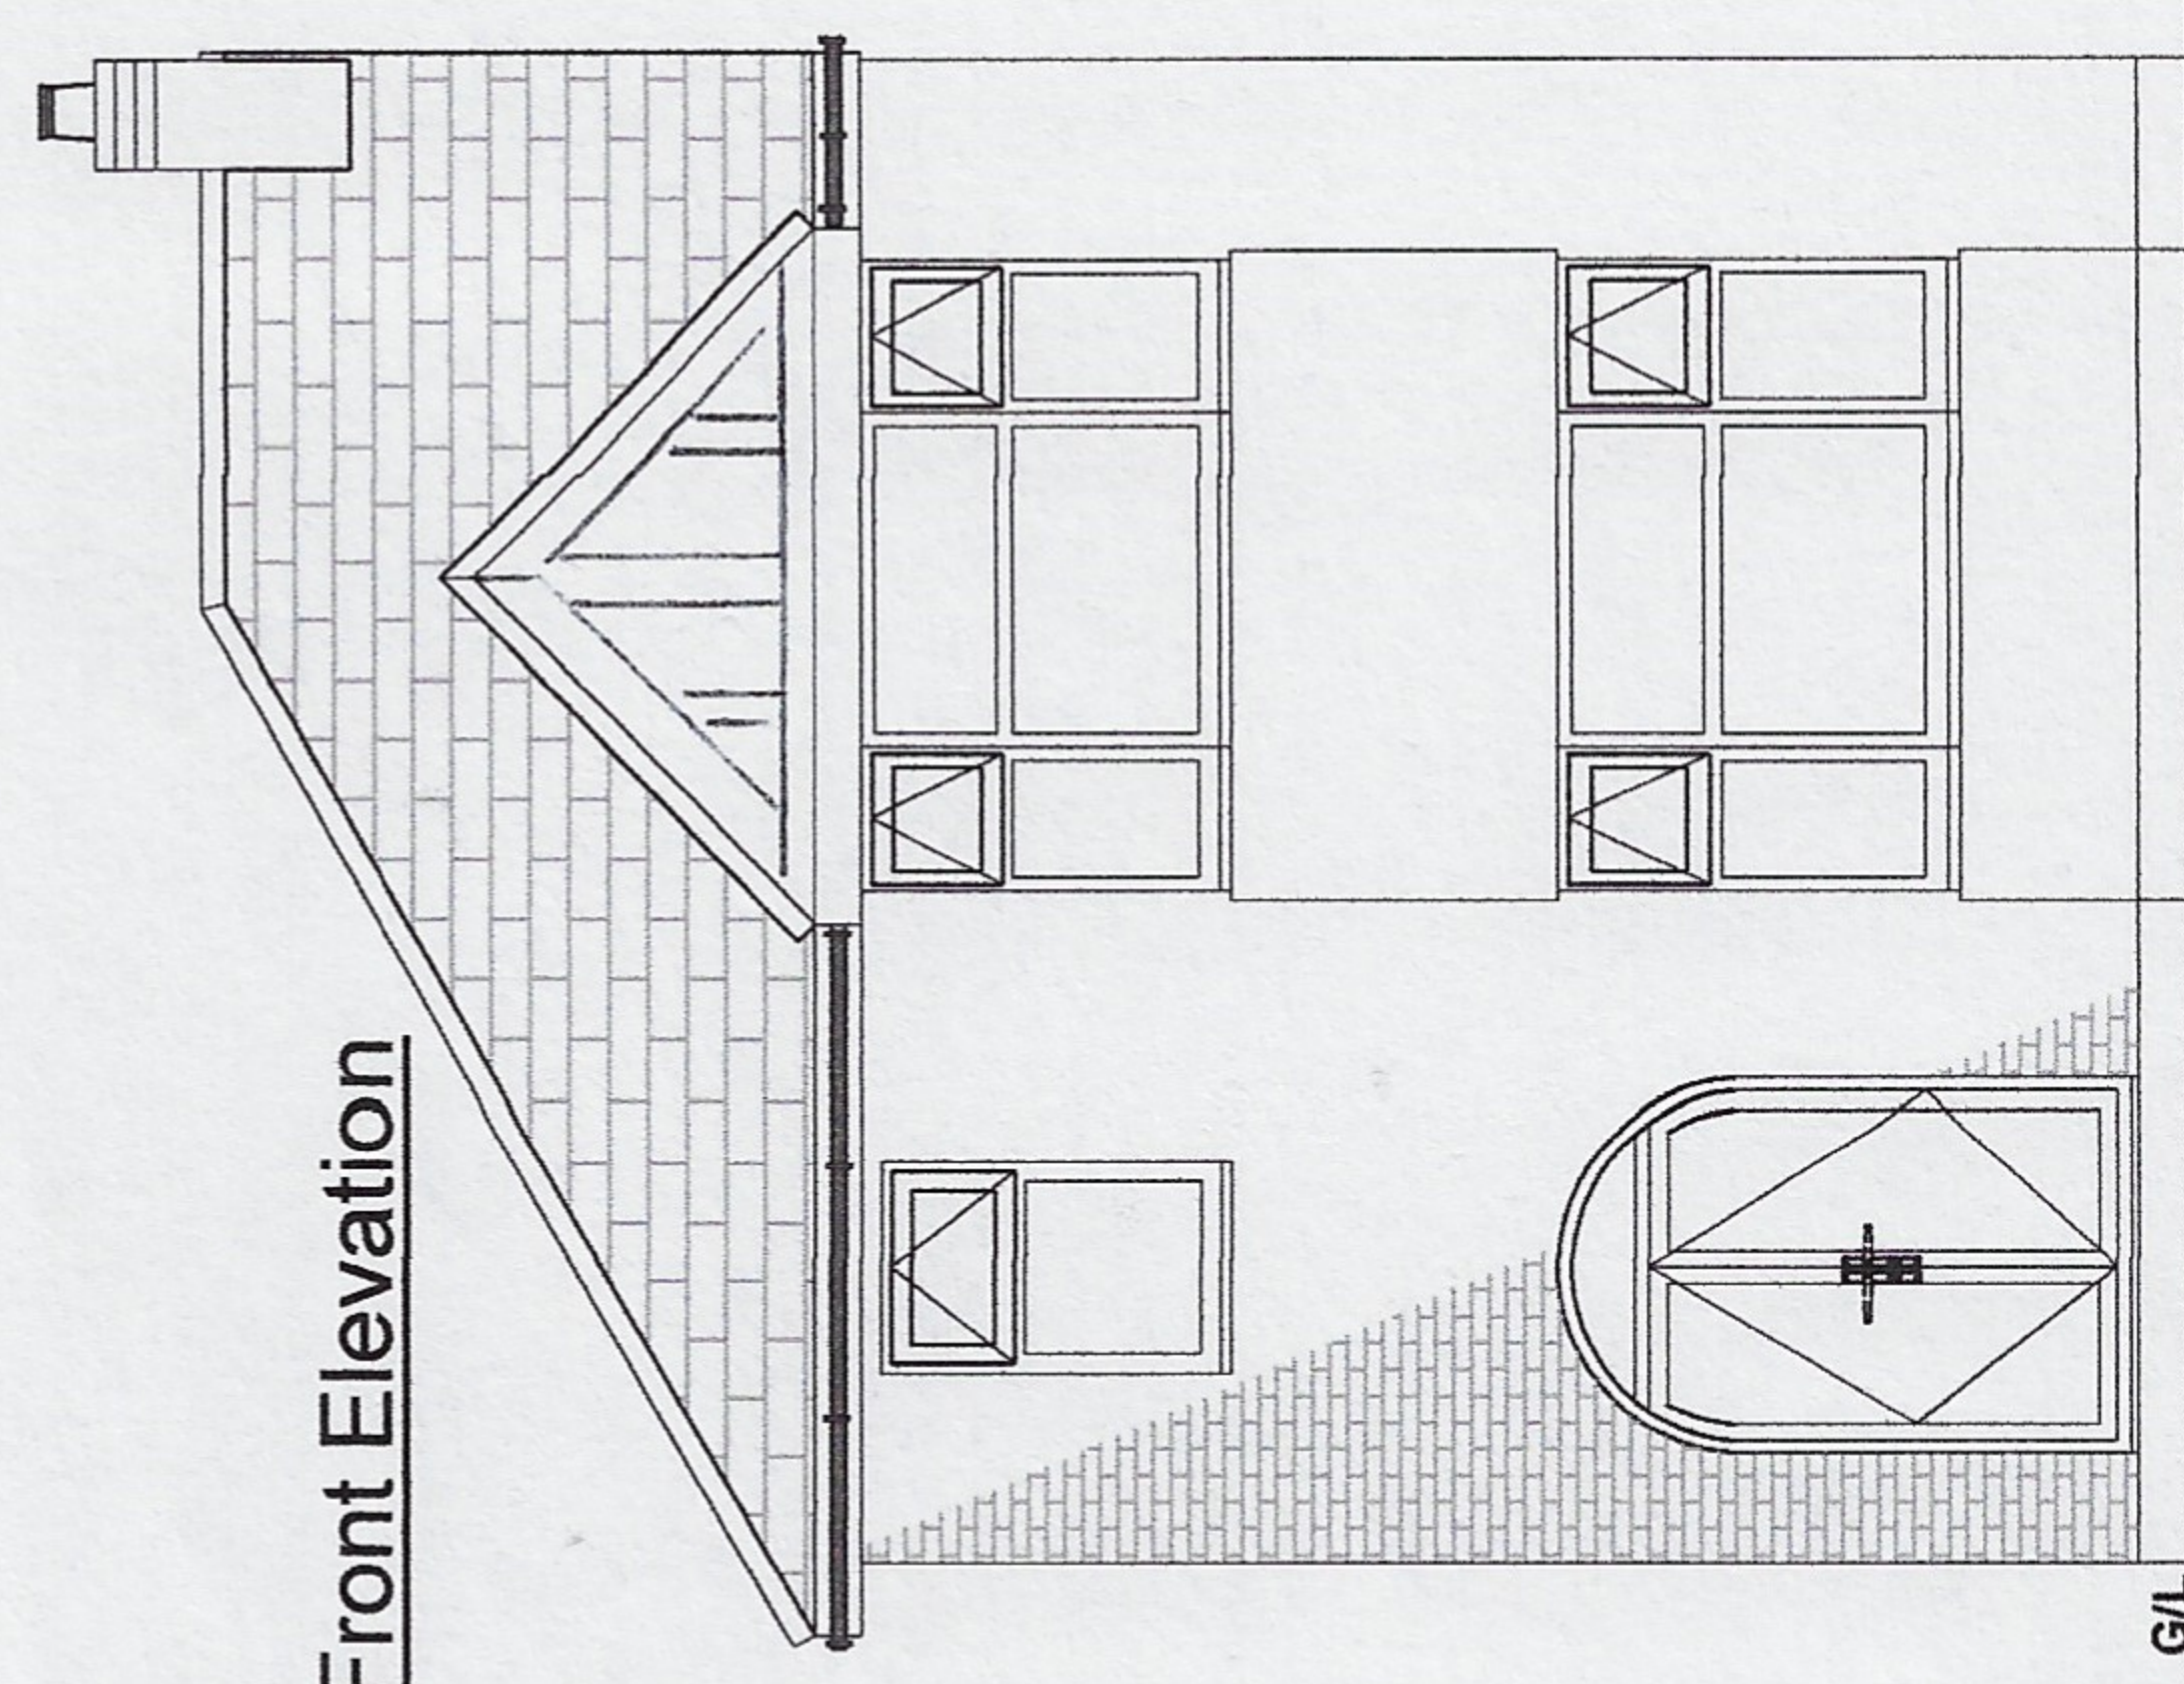



Front Elevation

ADDRESS 42 Vicars Road MANCHESTER M21 9GY	REF. NO. 391540321	SCALE 1 : 100 @ A4	DATE 30/03/2021	Notes Existing Elevations For ; Mr & Mrs Pickles	DRAWN BY HOWARD BLAND Clearview Home Improvements Tel- 07539 749466 E-mail - hbland43@gmail.com
--	-----------------------	-----------------------	--------------------	--	---

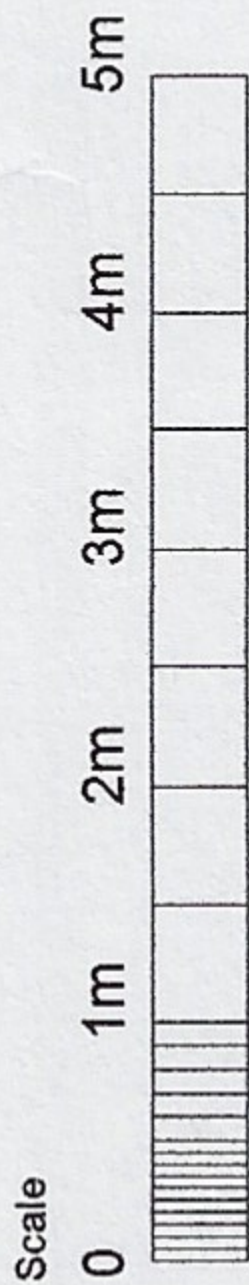



Left hand side elevation

Right hand side elevation

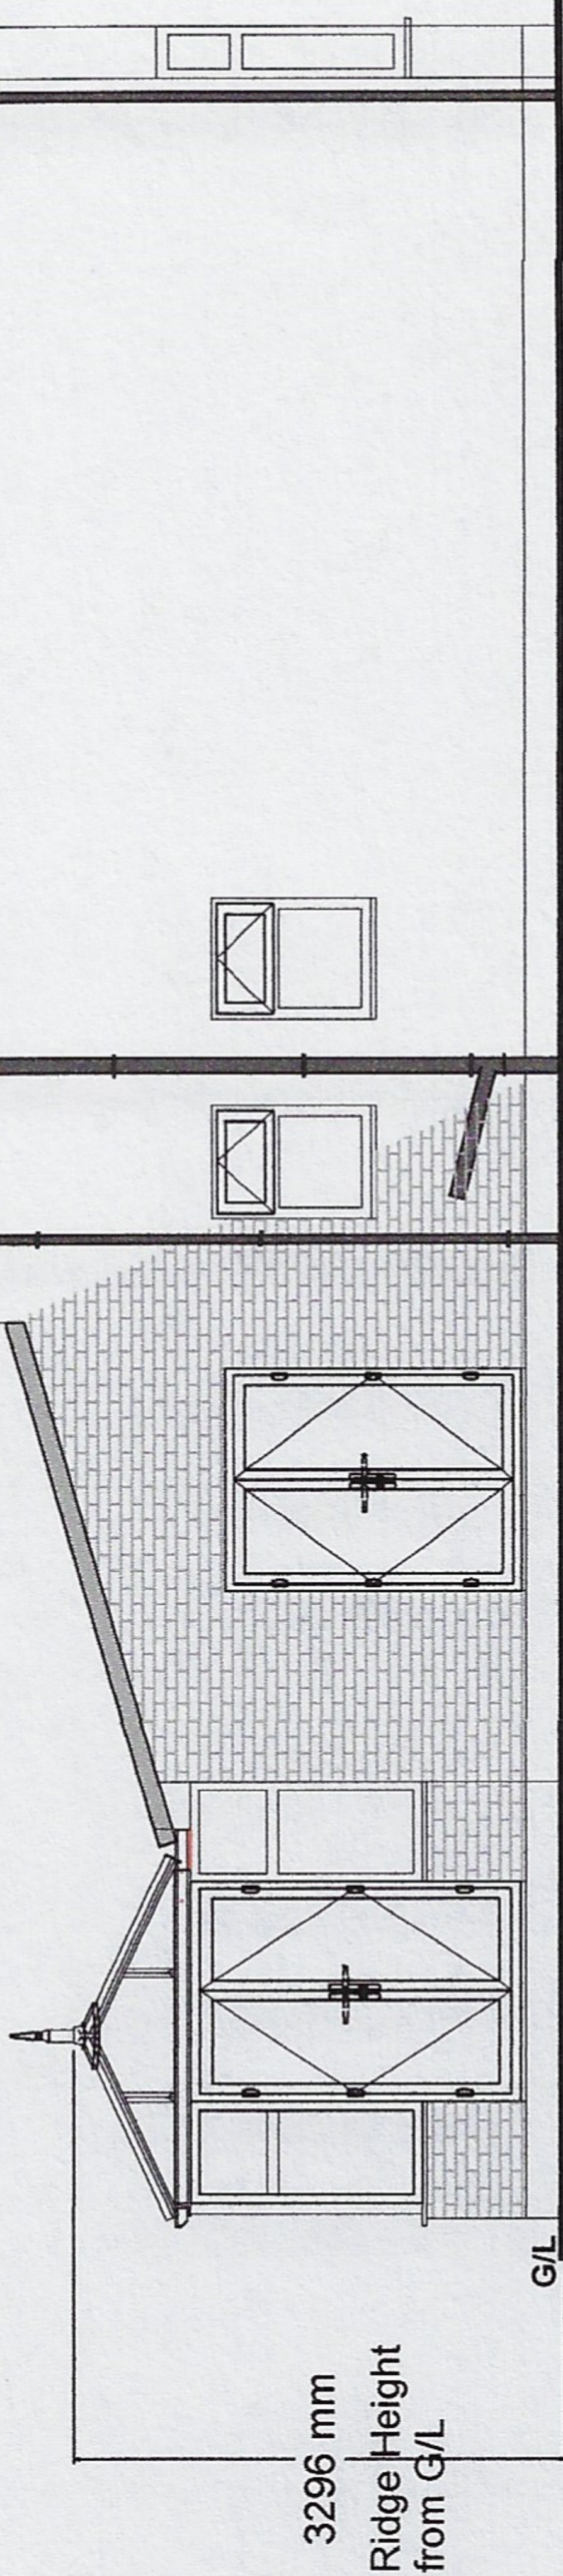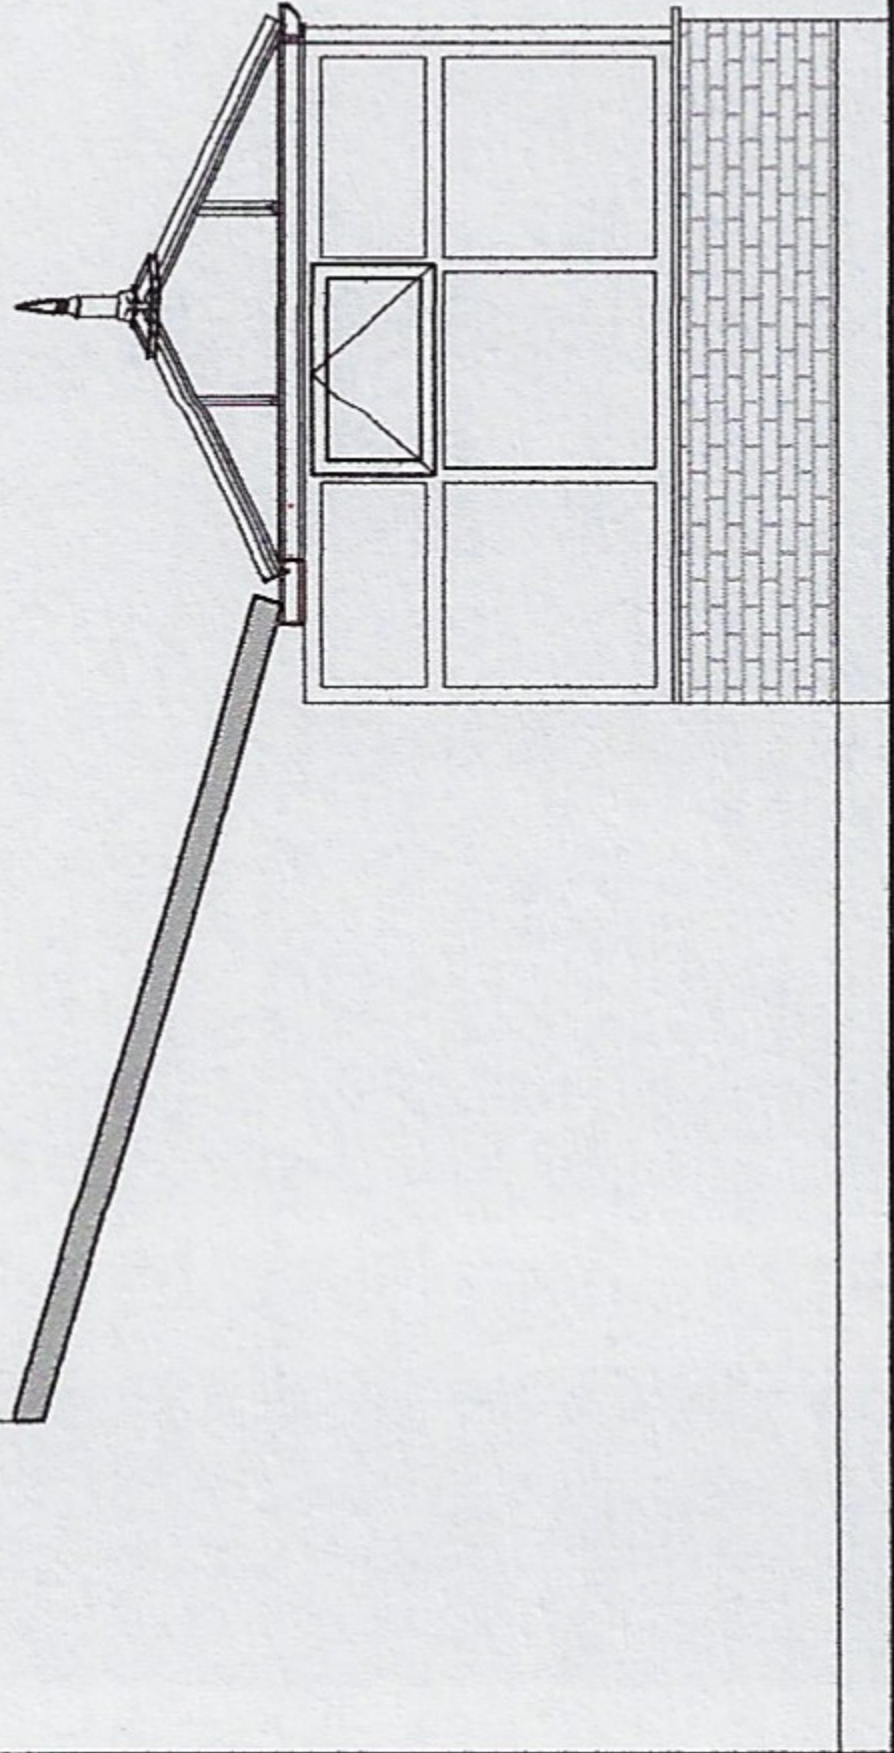

Rear Elevation

Front Elevation

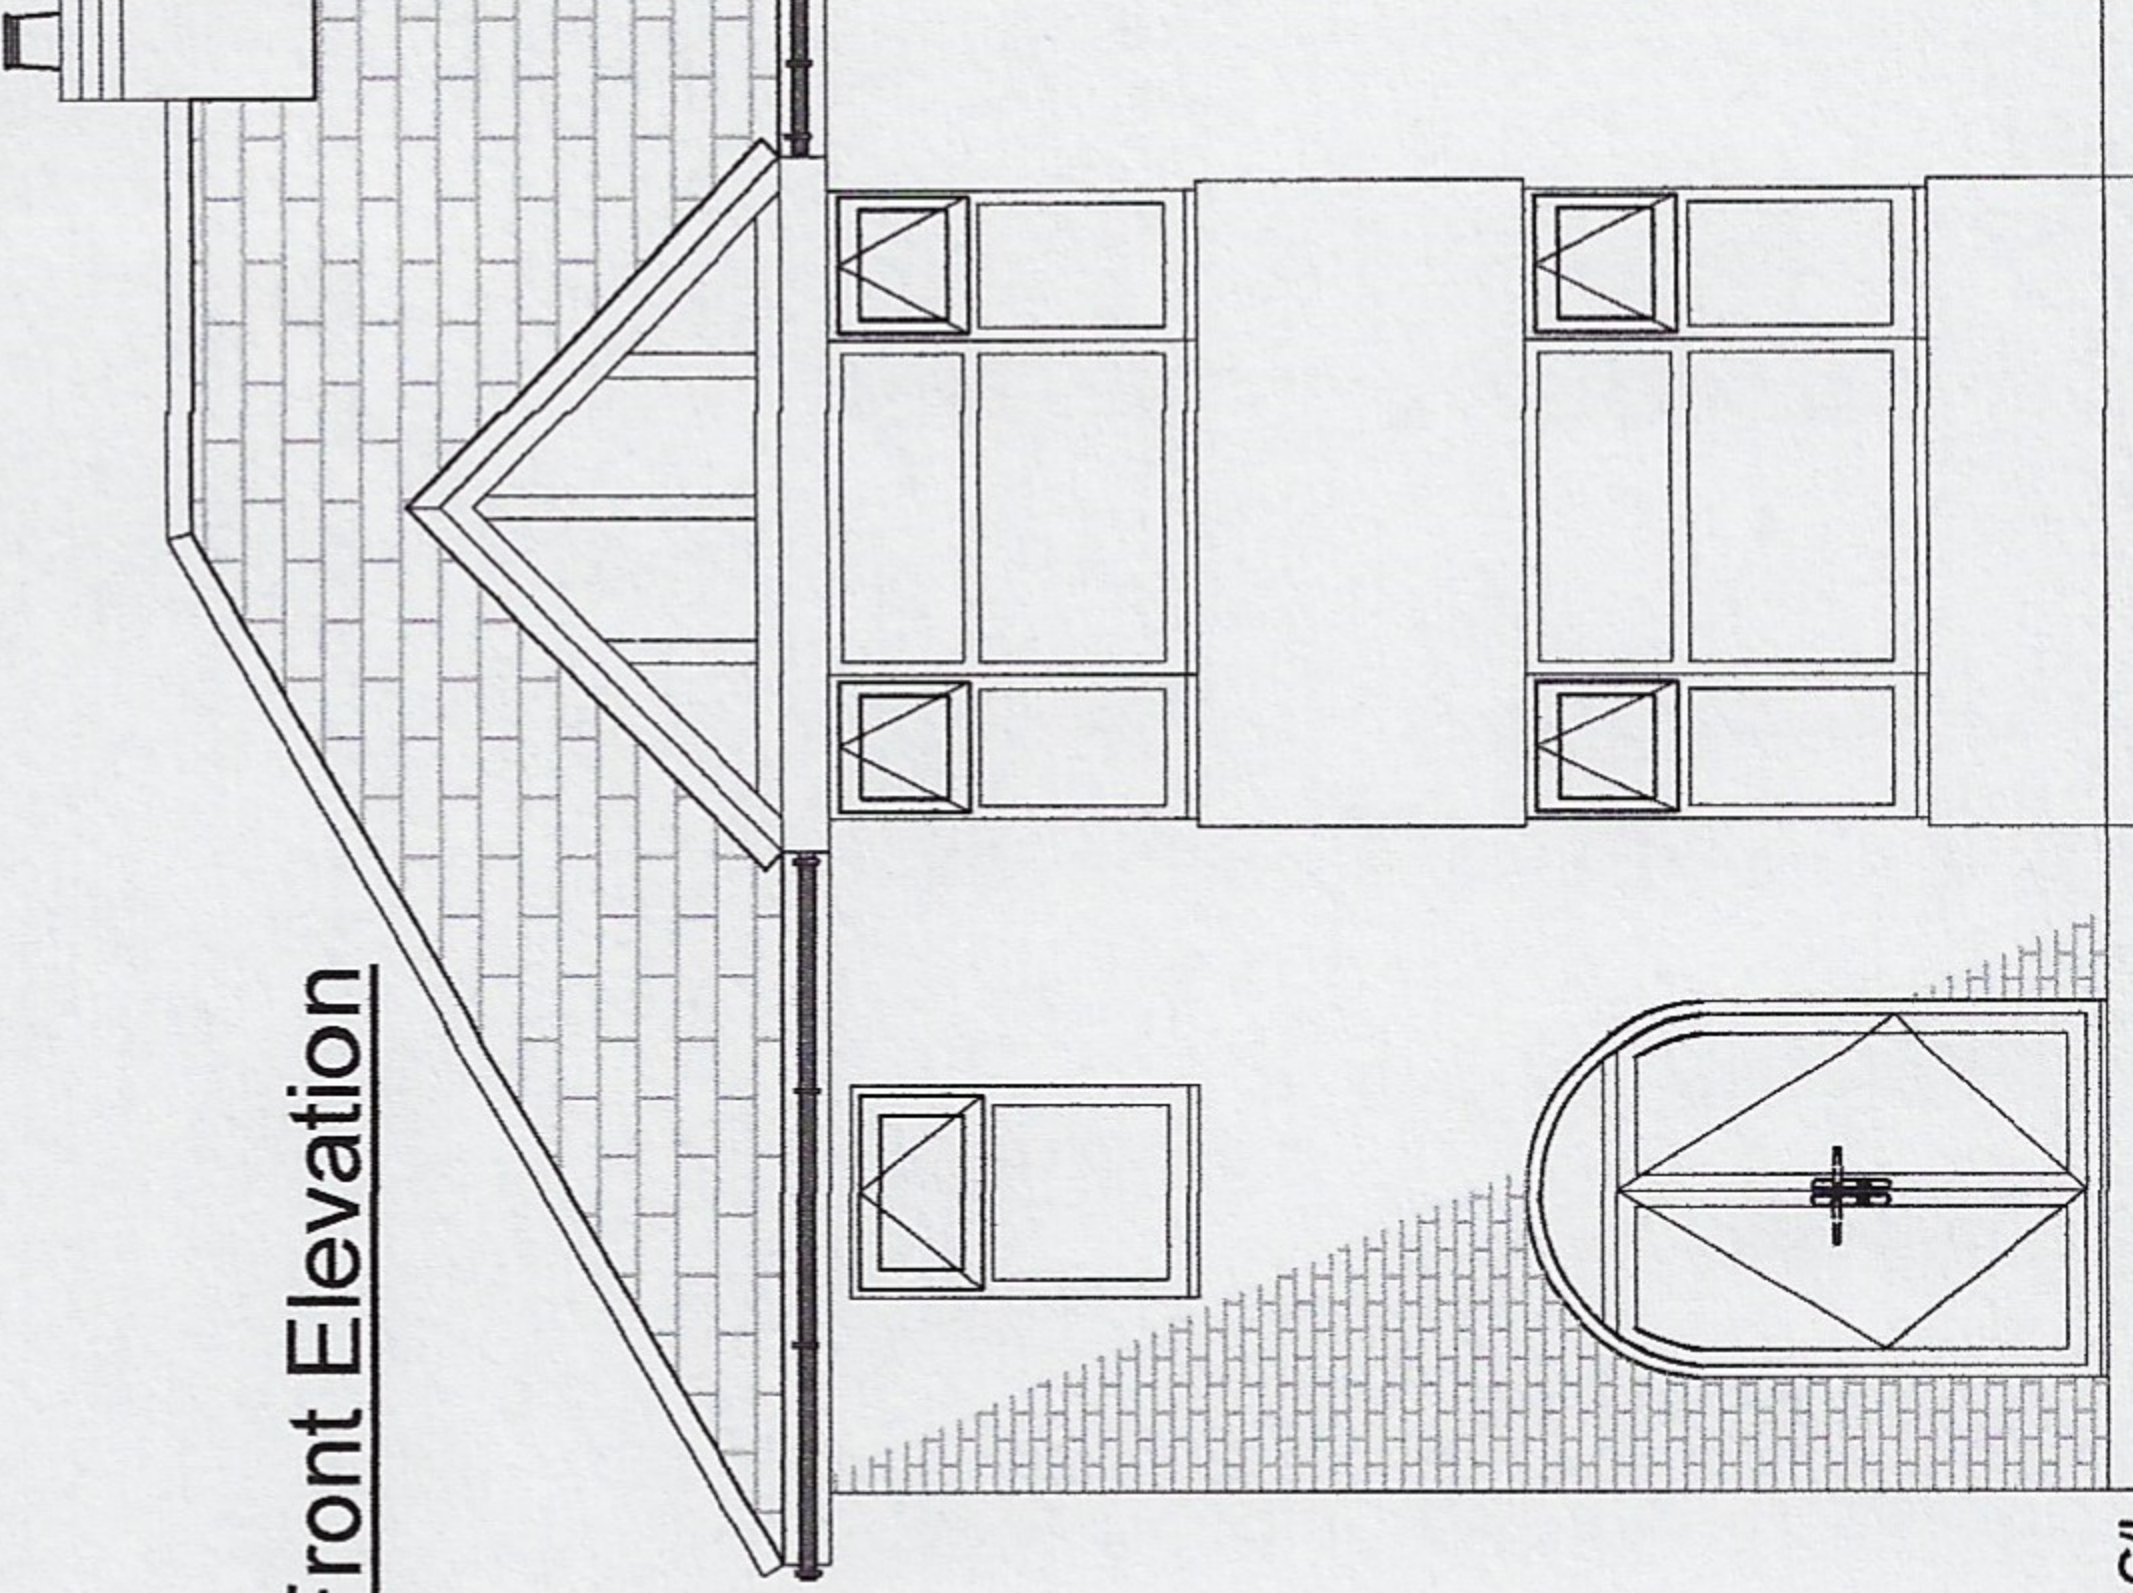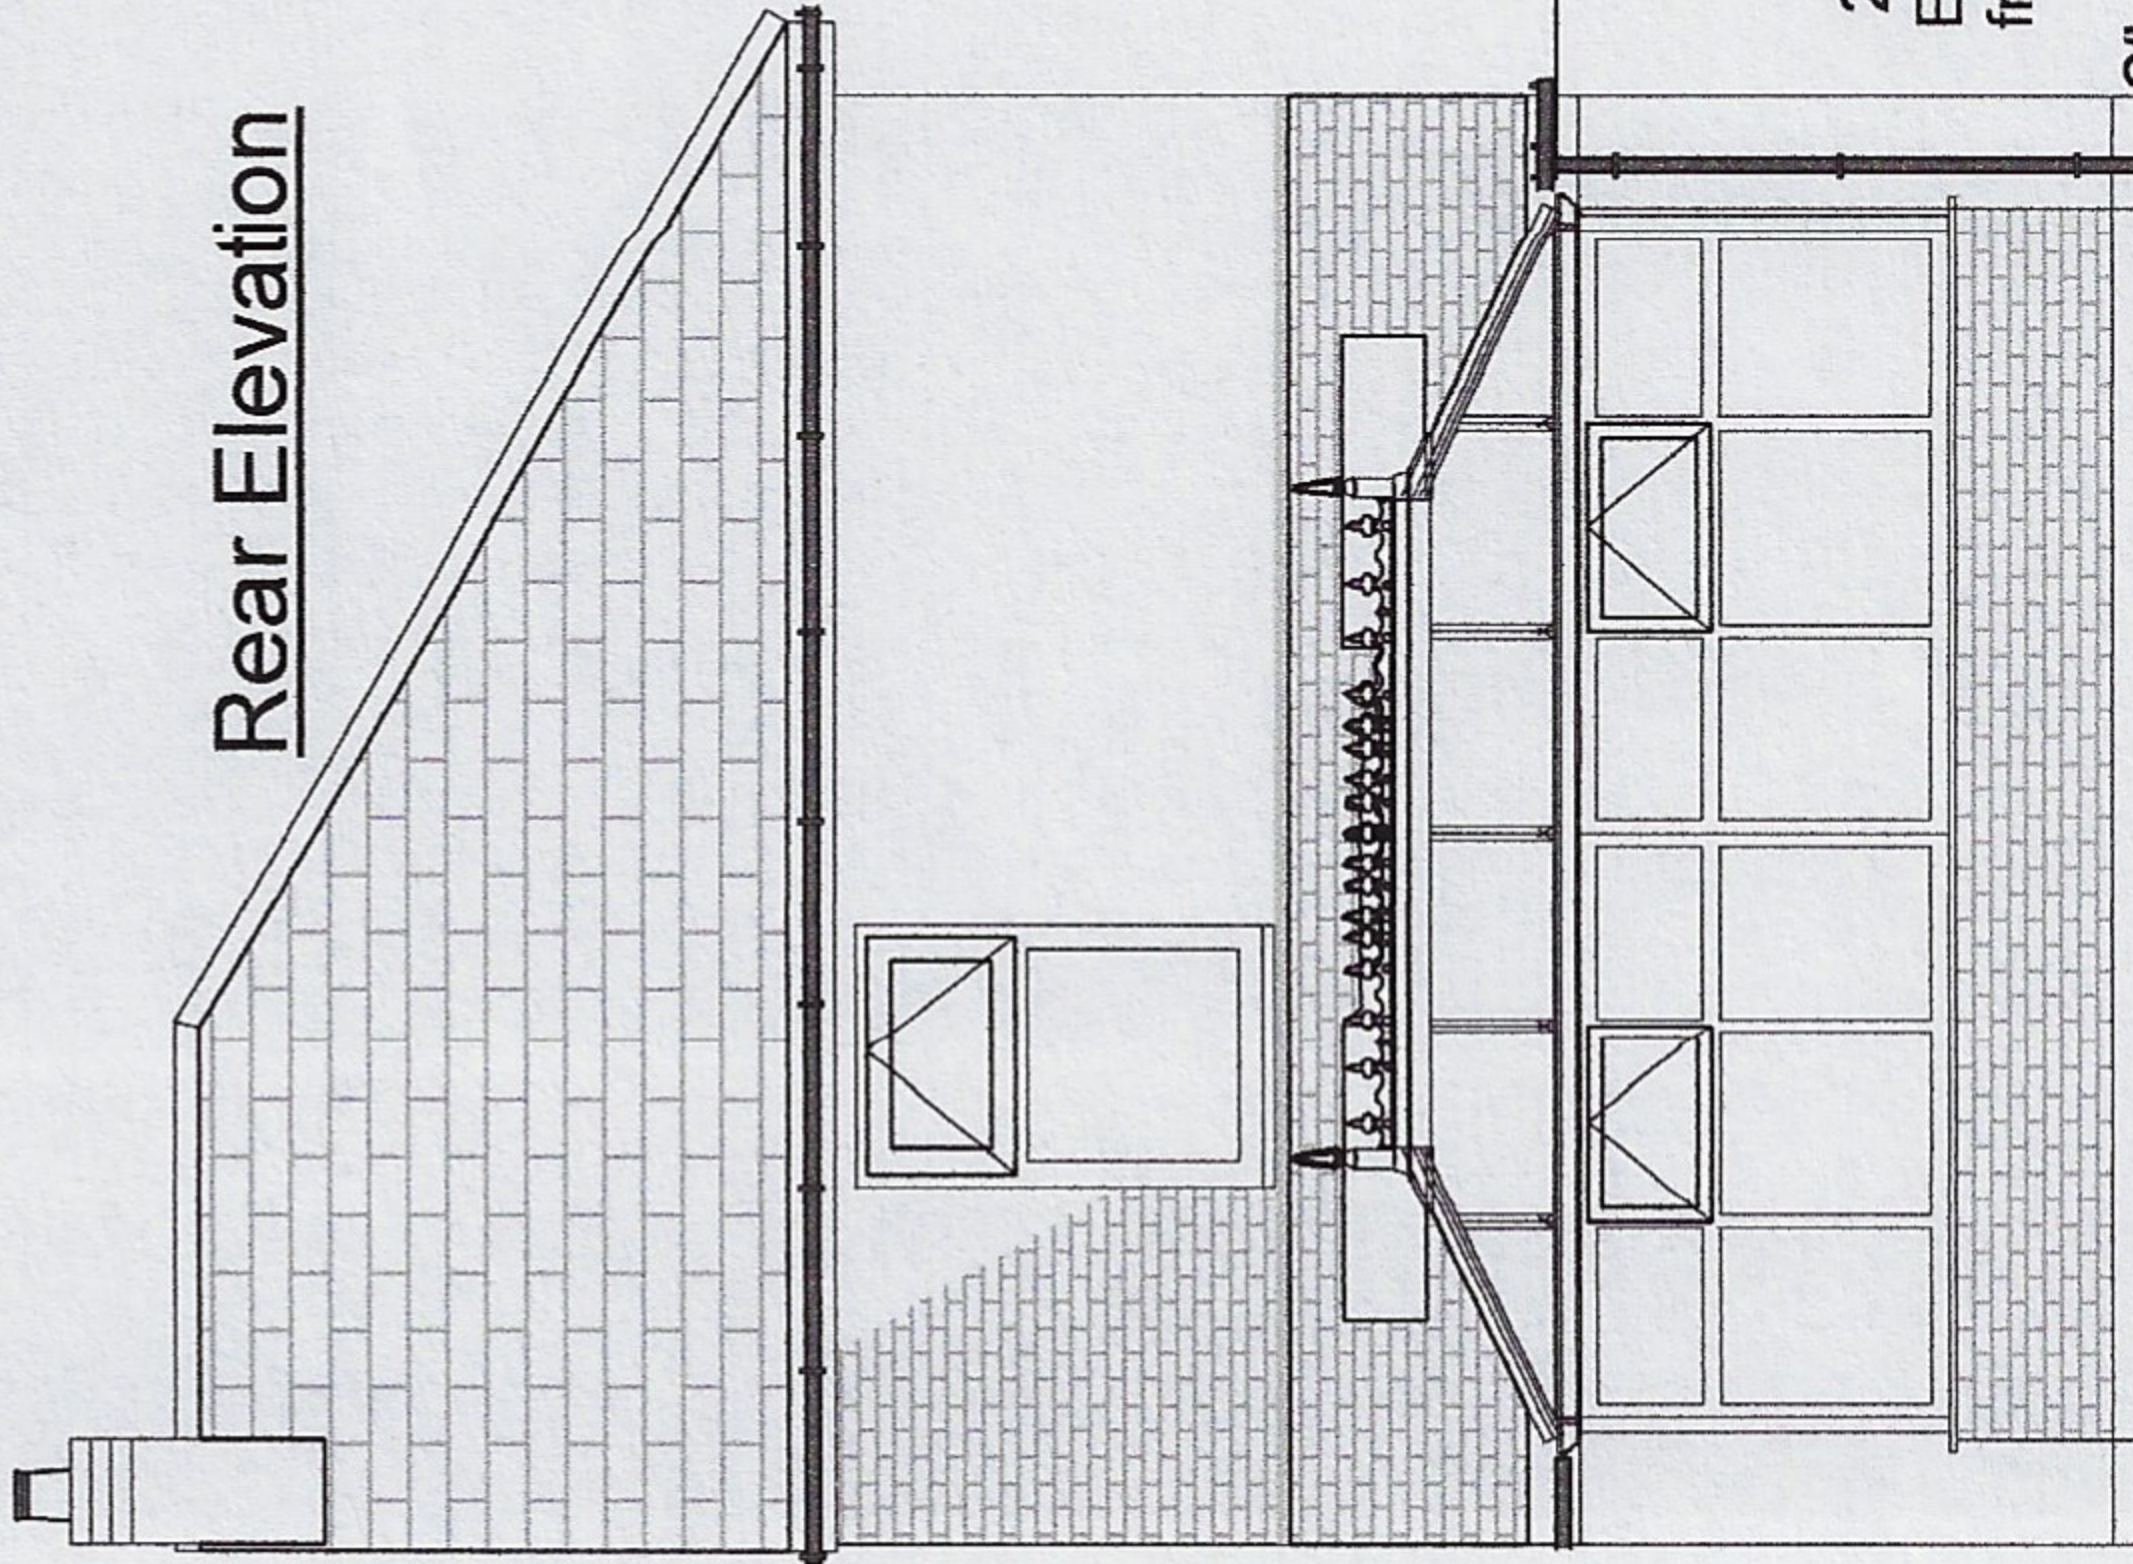

Proposed Conservatory to be White PVC frames.
Glazed framed Tinted Glass roofing at 25° pitch.
Face brick walling to match house face brick.

ADDRESS 42 Vicars Road MANCHESTER M21 9GY	REF.NO. 391540321	SCALE 1 : 100 @ A4	DATE Amended 08/06/2021	Notes Proposed Elevations For ; Mr & Mrs Pickles	DRAWN BY HOWARD BLAND Clearview Home Improvements Tel- 07539 749466 E-mail - hbland43@gmail.com
--	----------------------	-----------------------	-------------------------------	--	---